


1. This drawing is to be read in conjunction with all other drawings and specifications.
2. Do not scale off this drawing. Written dimensions to be taken only.
3. Any discrepancies found between this drawing and other drawings and specifications in the construction documents must be referred to the Landscape Architect prior to work commencing.
4. This drawing must not be copied in whole or in part without prior written consent of Optimised Environments Ltd.
5. Survey information is based upon aspect surveyors Topographical as Survey.

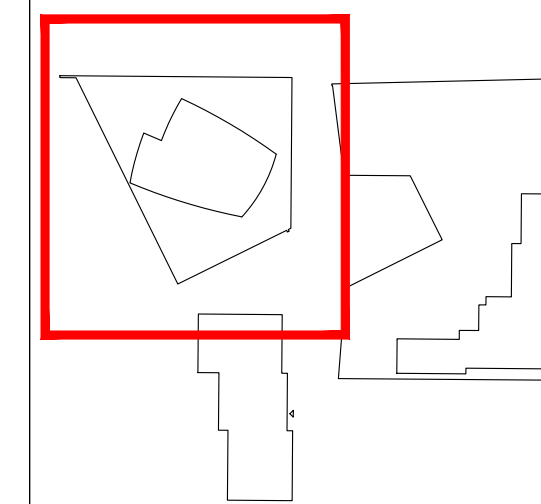


06	Architectural Update	CO	19.06.23
06	Architectural Update	CO	27.04.23
05	Furniture Labels Removed	CO	22.02.23
04	Printing Issue	CO	04.01.23
03	STAGE 4 UPDATE	CO	15.12.22
B	STAGE 4	CO	31.10.22
A	Additional streetscape planting, Coordination with building.	AW	11.02.22
Issue	Revision	Initial	Date

Client
Downing Living (Manchester) Ltd

Project
PLOT 11 FIRST STREET SOUTH
Manchester

Drawing Title

**BUILDING D GENERAL
ARRANGEMENT PUBLIC REALM
SHEET 1 OF 1**

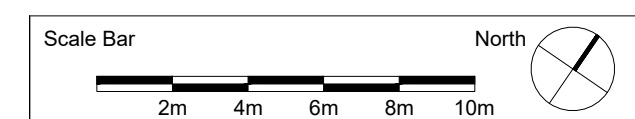

Scale: 1:200@A1 Date: Jan 2022

By: **CO** Status: **TENDER**

Checked: **AW** Approved: **AW**

Drawing Number M90183_D_L200	Rev 07
--	------------------