




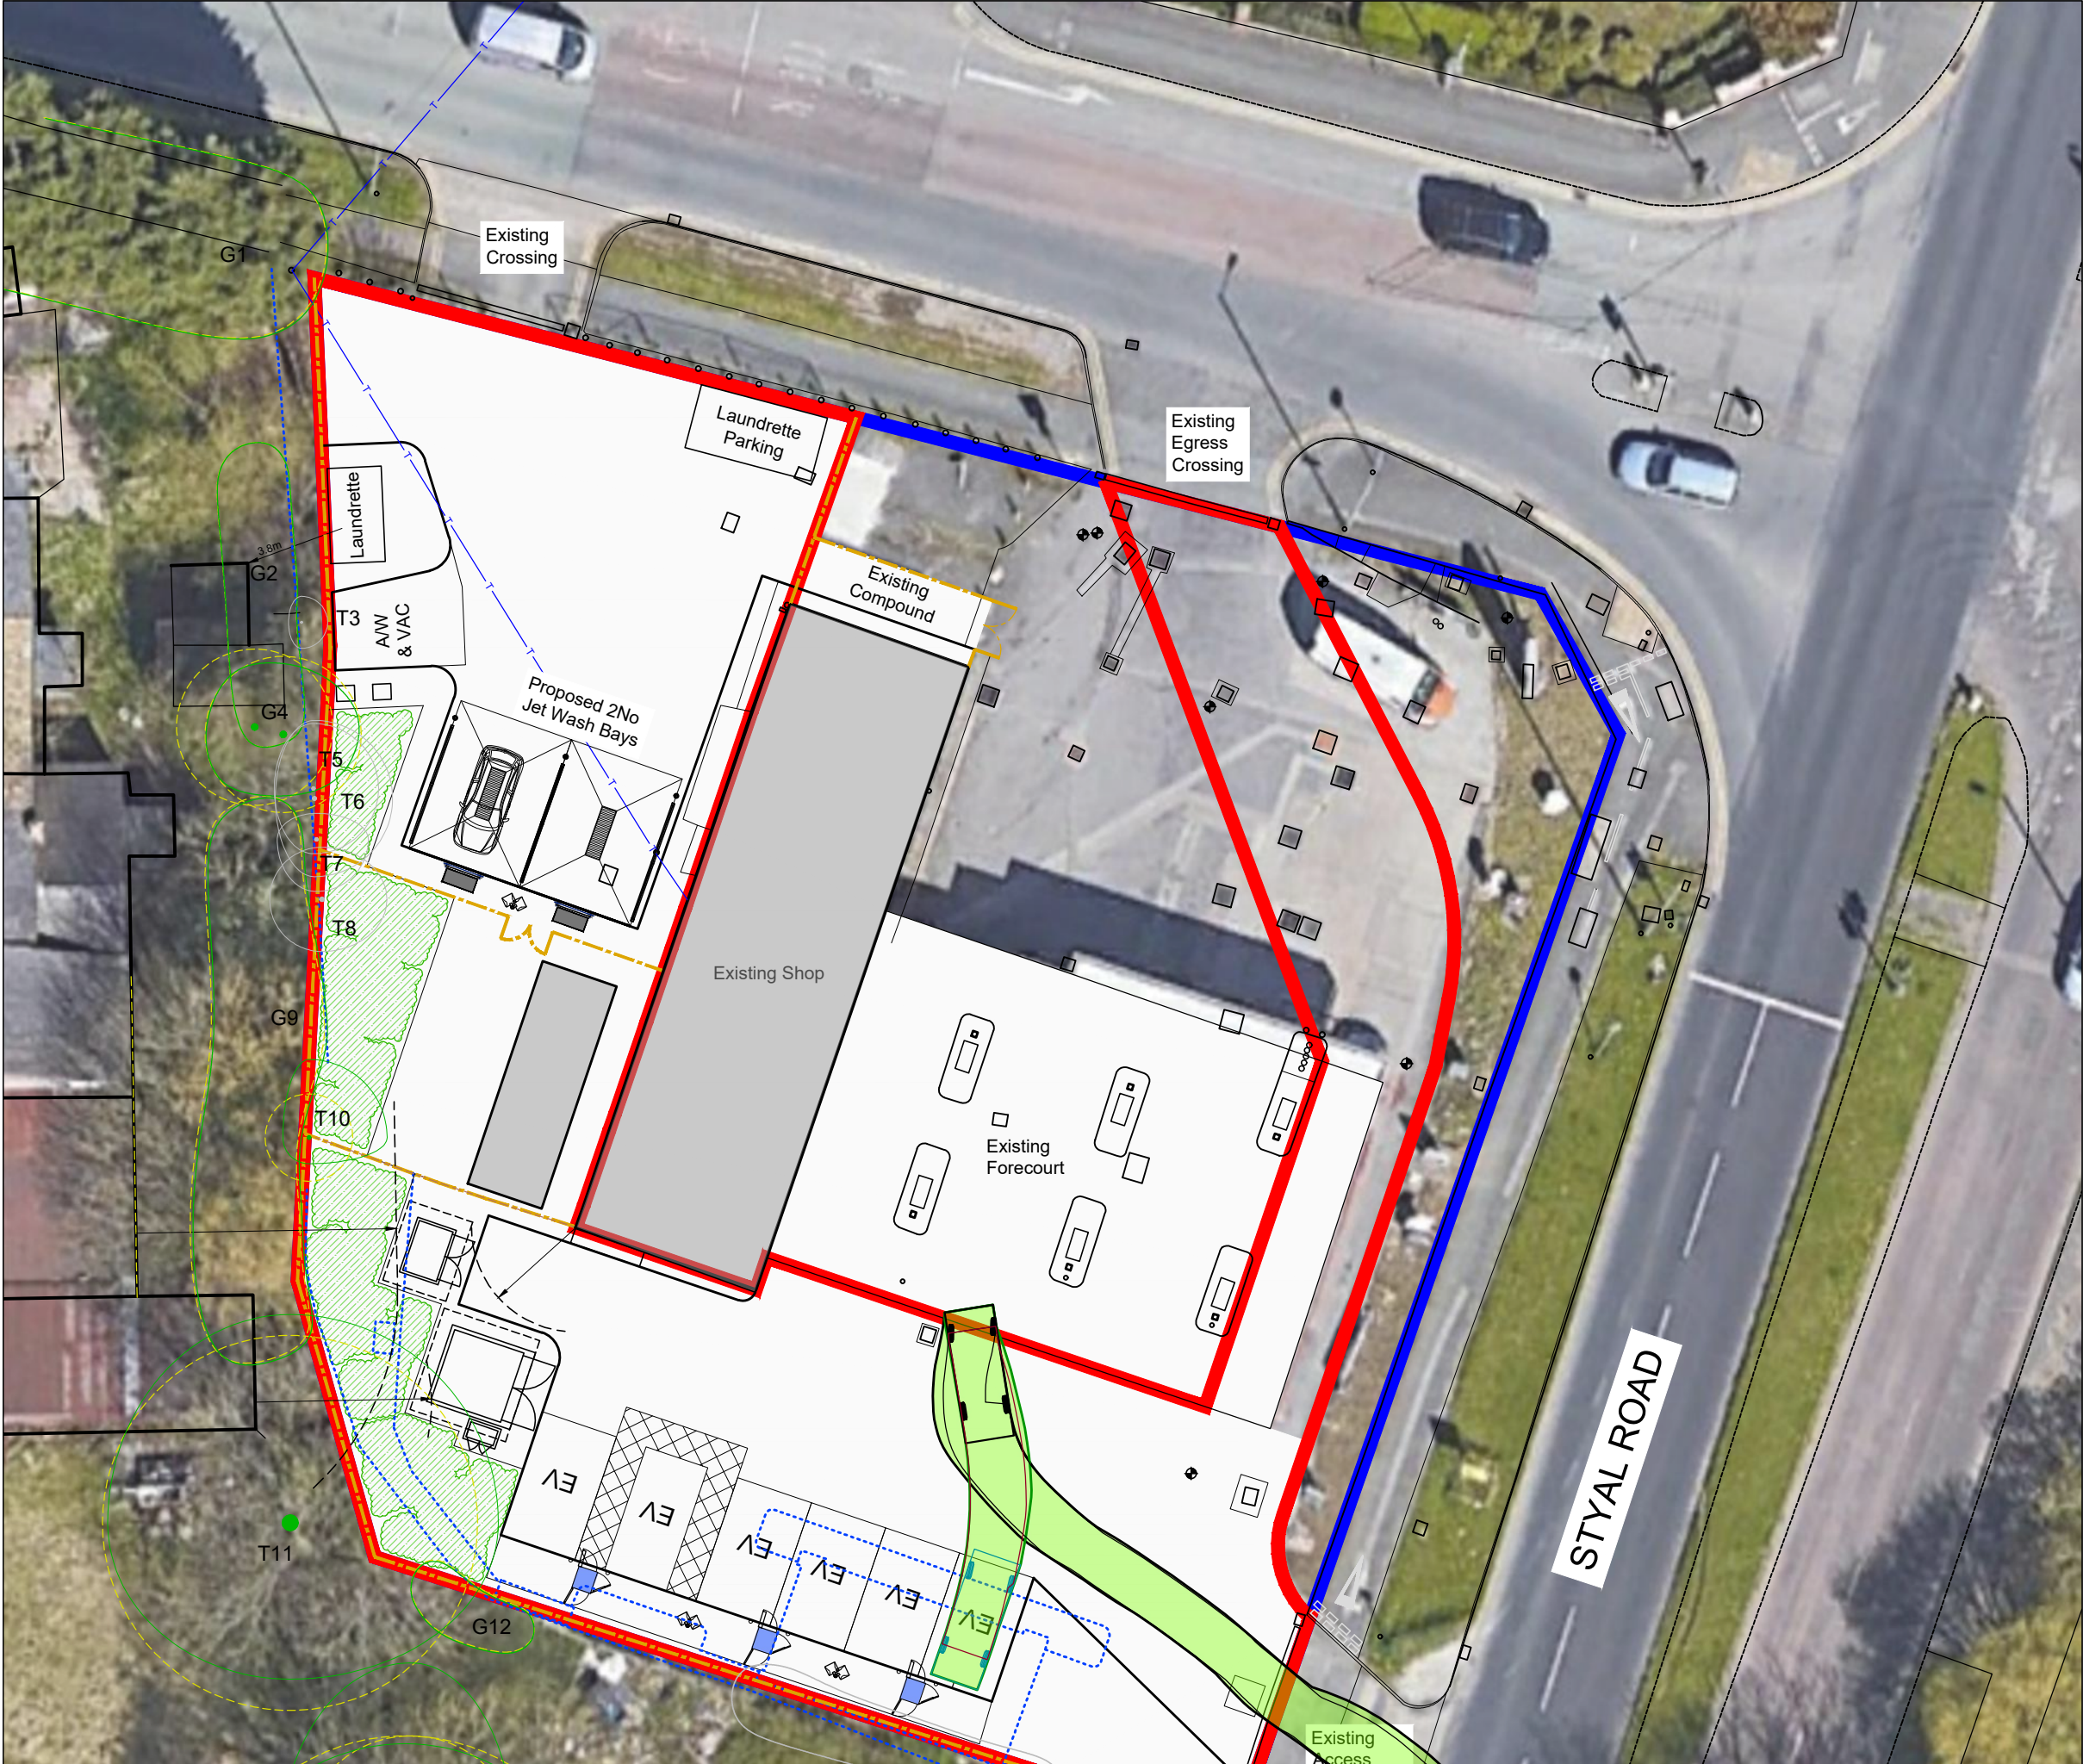


VEHICLE TRACKING - LARGE CAR TO ELECTRIC CHARGING BAY 1

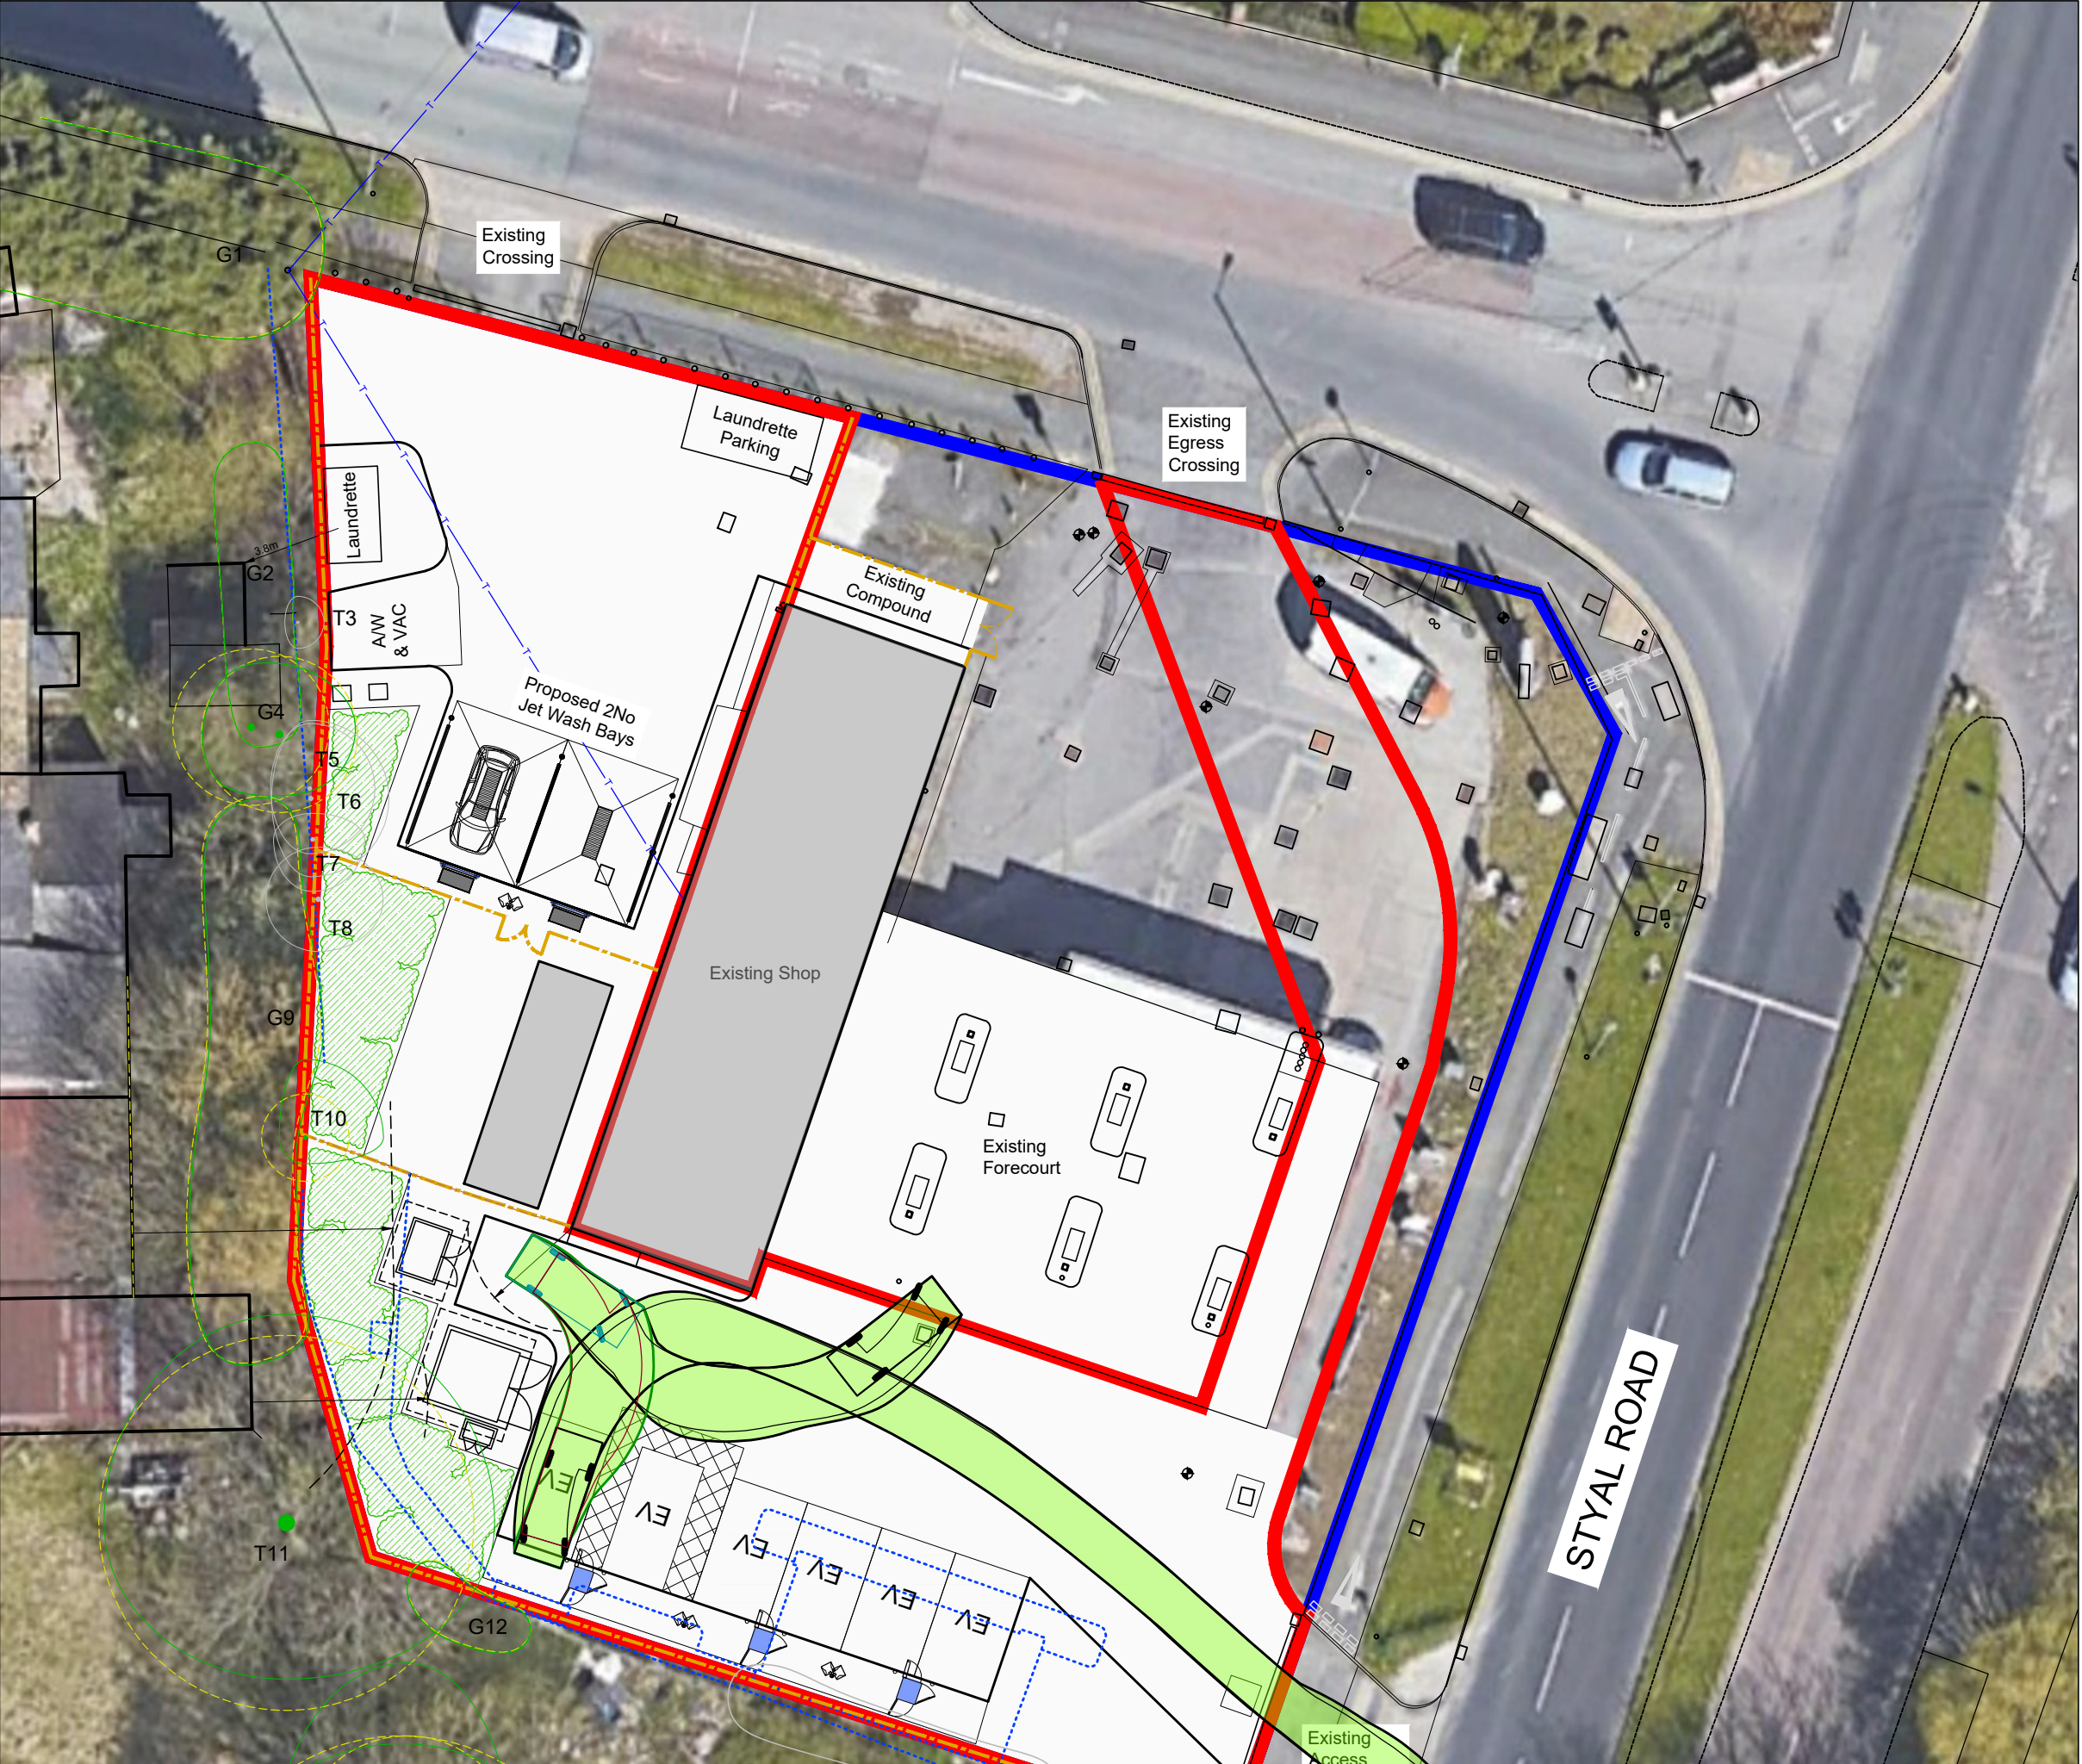

VEHICLE TRACKING - LARGE CAR TO ELECTRIC CHARGING BAY 5


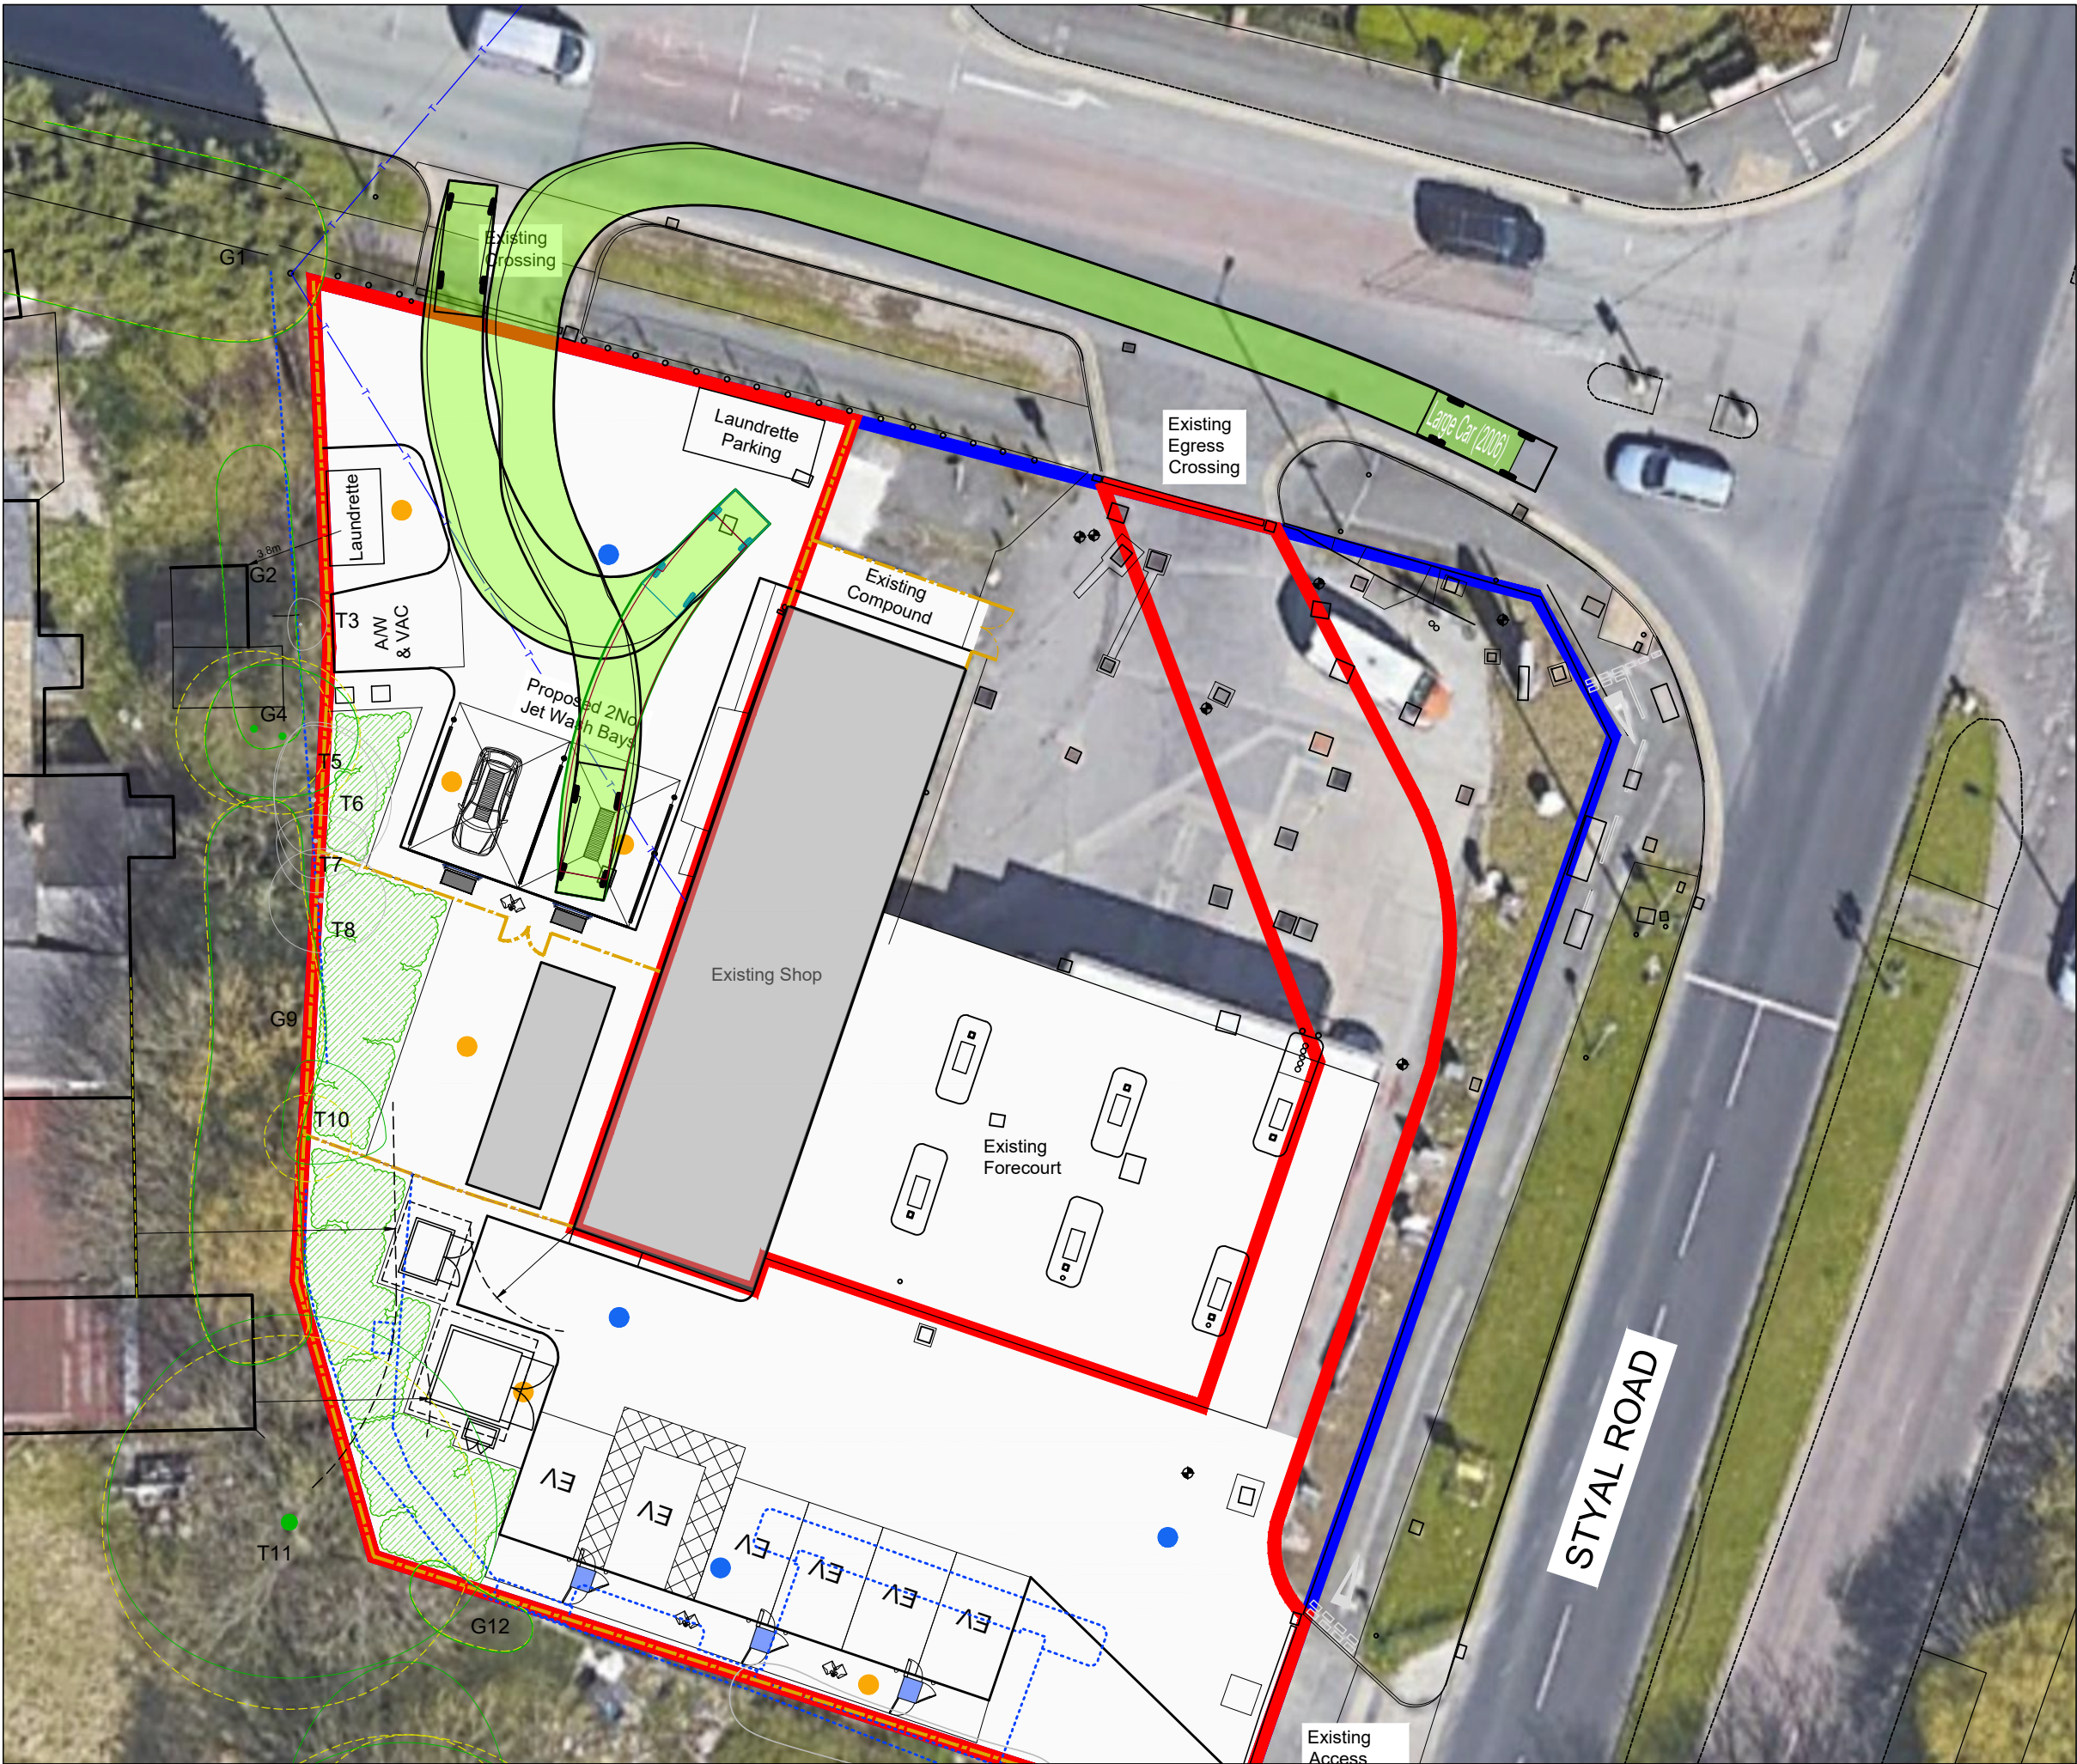


VEHICLE TRACKING - LARGE CAR TO JET WASH BAY 1

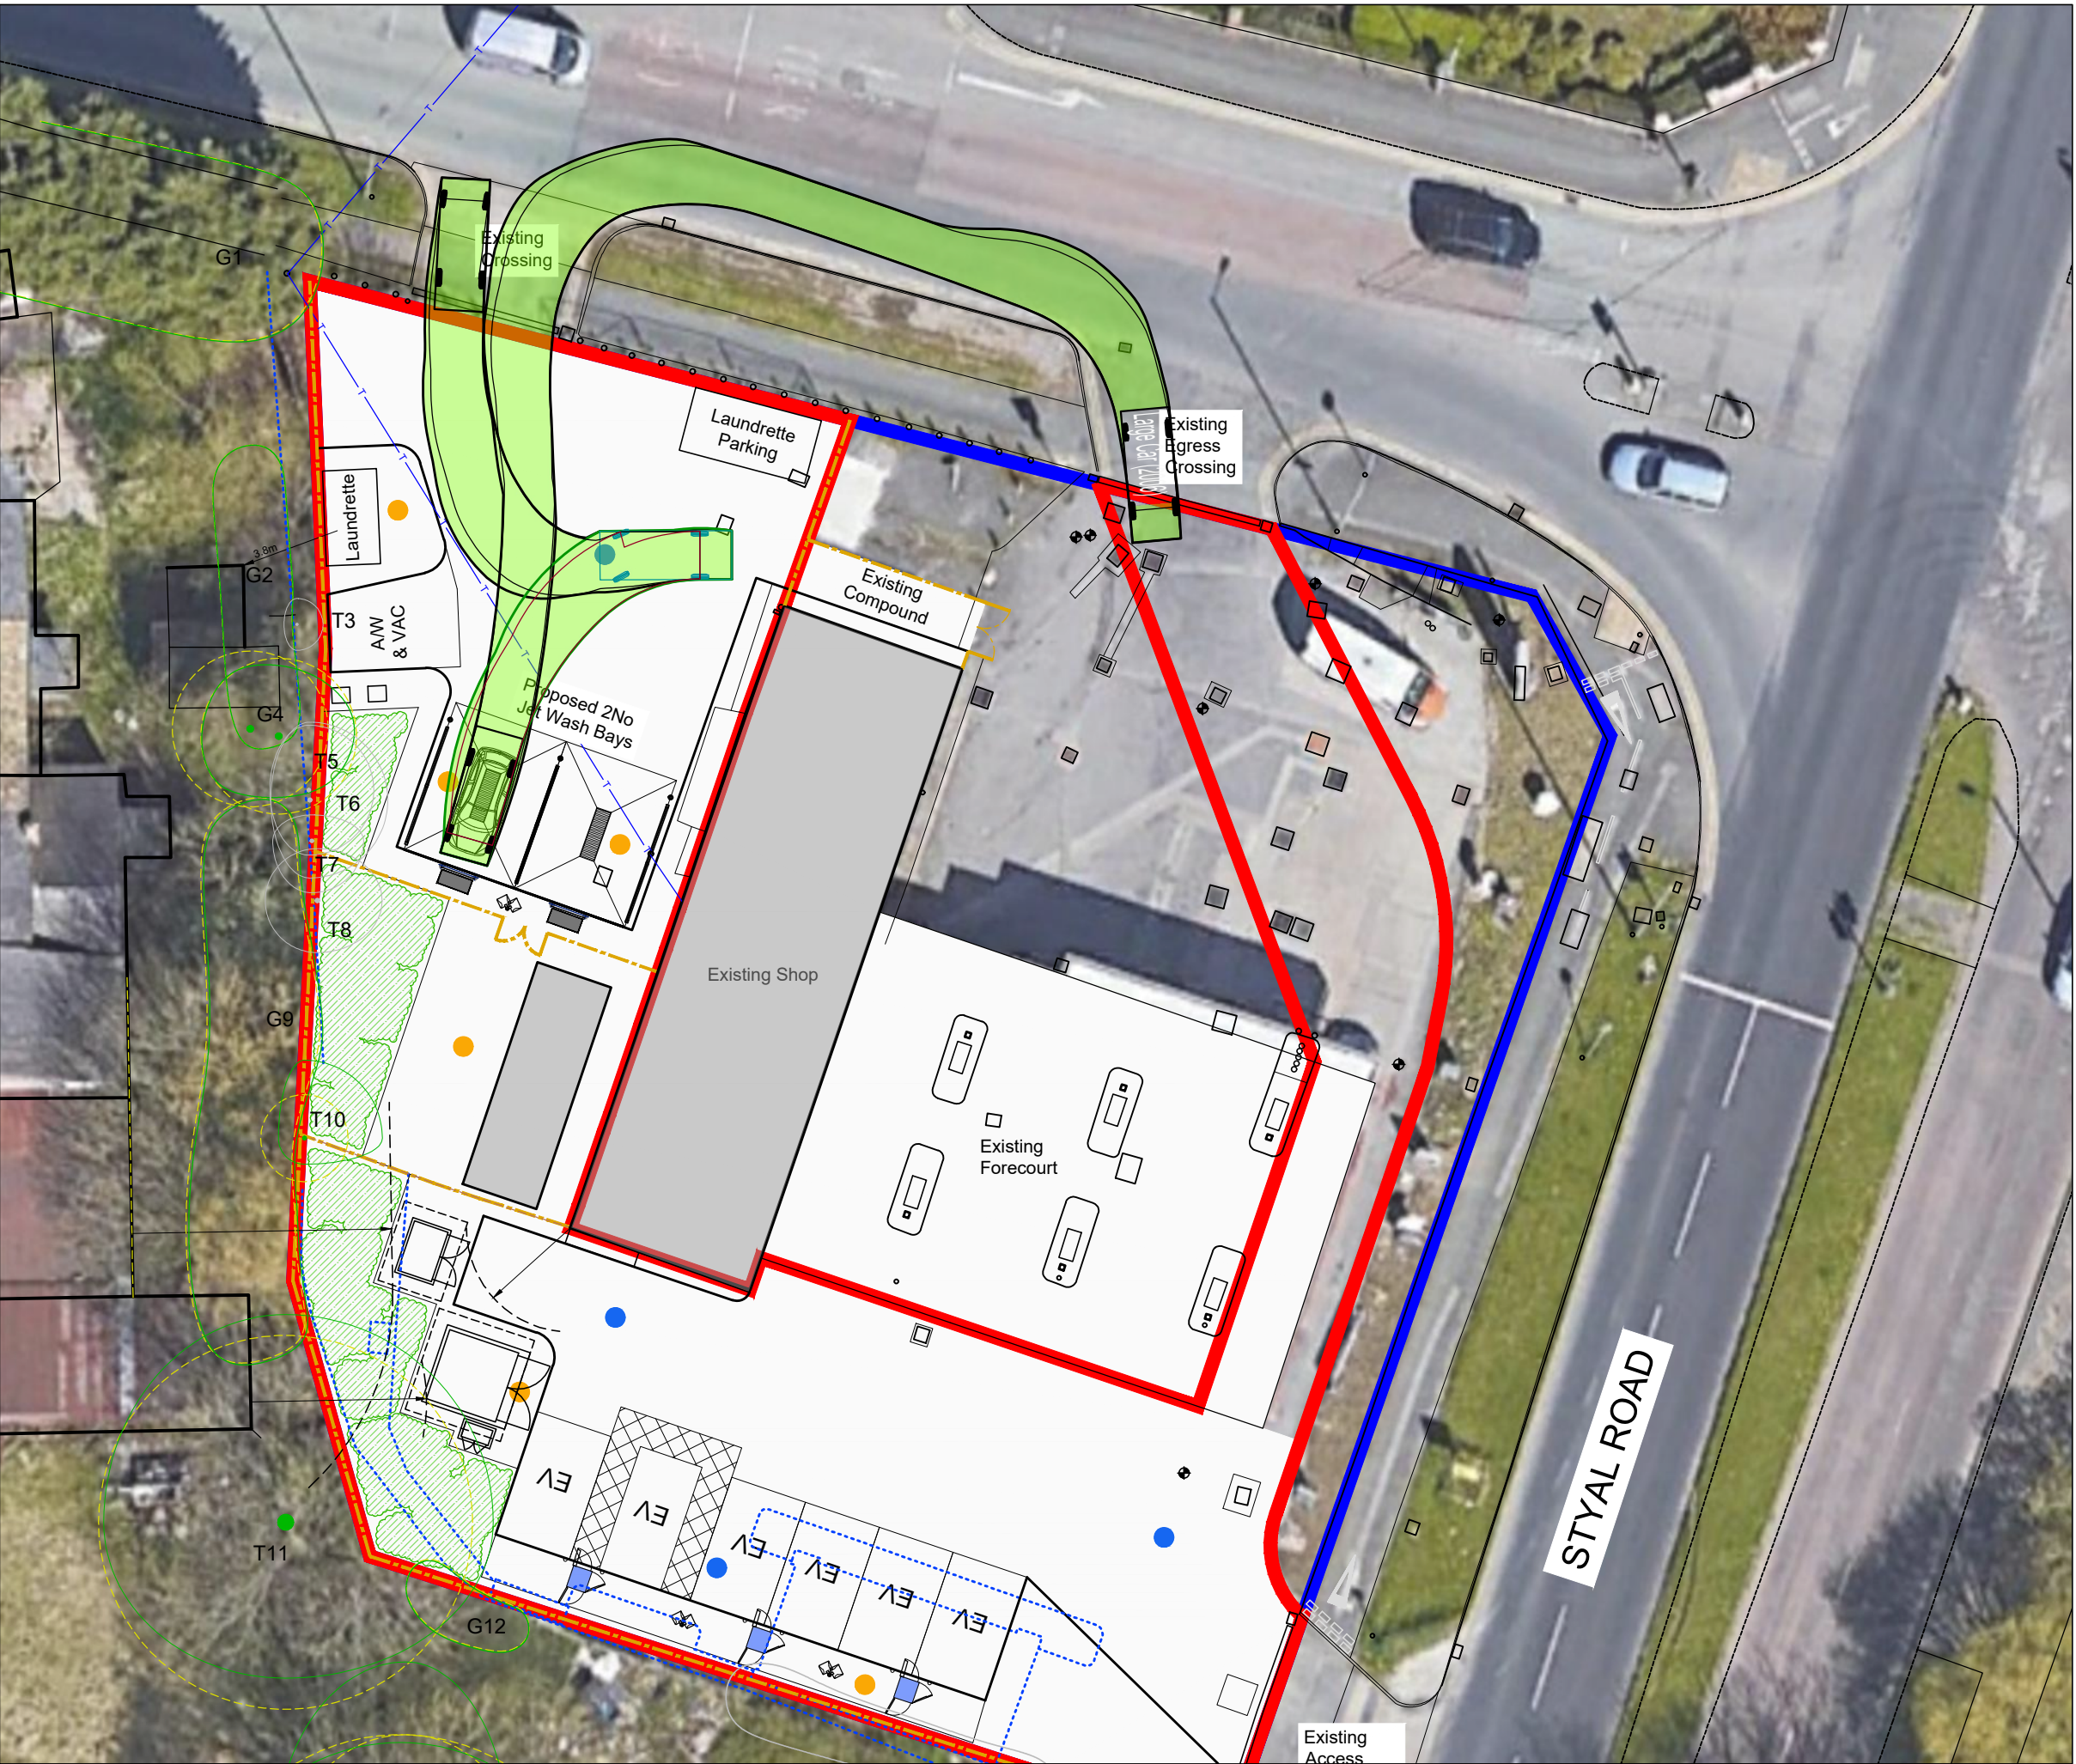


VEHICLE TRACKING - LARGE CAR TO JET WASH BAY 2


THIS DOCUMENT AND ALL INFORMATION CONTAINED HEREIN IS CONFIDENTIAL AND THE INTELLECTUAL PROPERTY OF ADS DESIGN. IT IS DISCLOSED IN CONFIDENCE ON TERMS THAT IT WILL NOT BE DISCLOSED TO ANY THIRD PARTY, USED, SOLD, LOANED, LICENSED OR REPRODUCED IN WHOLE OR IN PART IN ANY MANNER OR FORM FOR MANUFACTURING, TENDERING OR FOR ANY OTHER PURPOSE WITHOUT THE WRITTEN PERMISSION OF ADS DESIGN. © ADS DESIGN

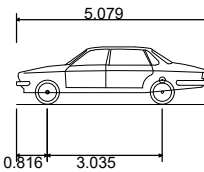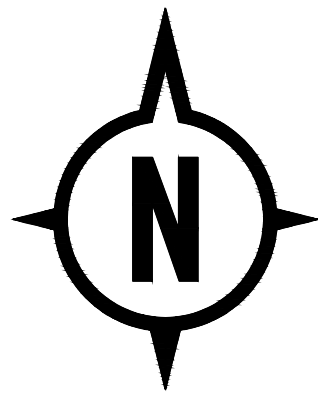

Large Car (2006)
Overall Length 5.079m
Overall Width 1.872m
Overall Body Height 1.525m
Min Body Ground Clearance 0.310m
Max Track Width 1.831m
Lock to lock time 4.00s
Kerb to Kerb Turning Radius 5.900m

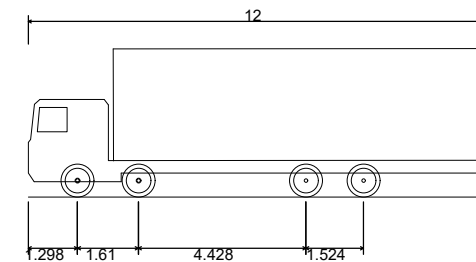

Rigid Truck
Overall Length 12.000m
Overall Width 2.500m
Overall Body Height 3.920m
Min Body Ground Clearance 0.412m
Track Width 2.450m
Lock to lock time 6.00s
Kerb to Kerb Turning Radius 11.900m

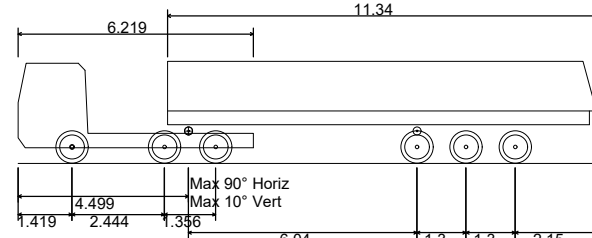

Oil Tanker
Overall Length 15.289m
Overall Width 2.704m
Overall Body Height 2.704m
Min Body Ground Clearance 0.419m
Track Width 2.450m
Lock to lock time 6.00s
Kerb to Kerb Turning Radius 6.670m

B 12.10.23
EXISTING SHOP COMPOUND
AND FENCE ADDED
LAUNDRETTE PARKING
REPOSITIONED
A/W BAY KERBING
REPOSITIONED TO SUIT
TRACKING

A 22.09.23
TREE SURVEY ADDED

REVISIONS

CLIENT SGN RETAIL LTD

PROJECT STYAL ROAD
MANCHESTER
M22 5WX

TITLE PLANNING LAYOUT
TRACKING 2

DATE 12.10.2023

SCALE 1:250 @ A1

JOB ID 2092

DWG 5b - TRACKING 2

ADS
DESIGN

+44 (0)1943 464152
ADS-DESIGN.NET