




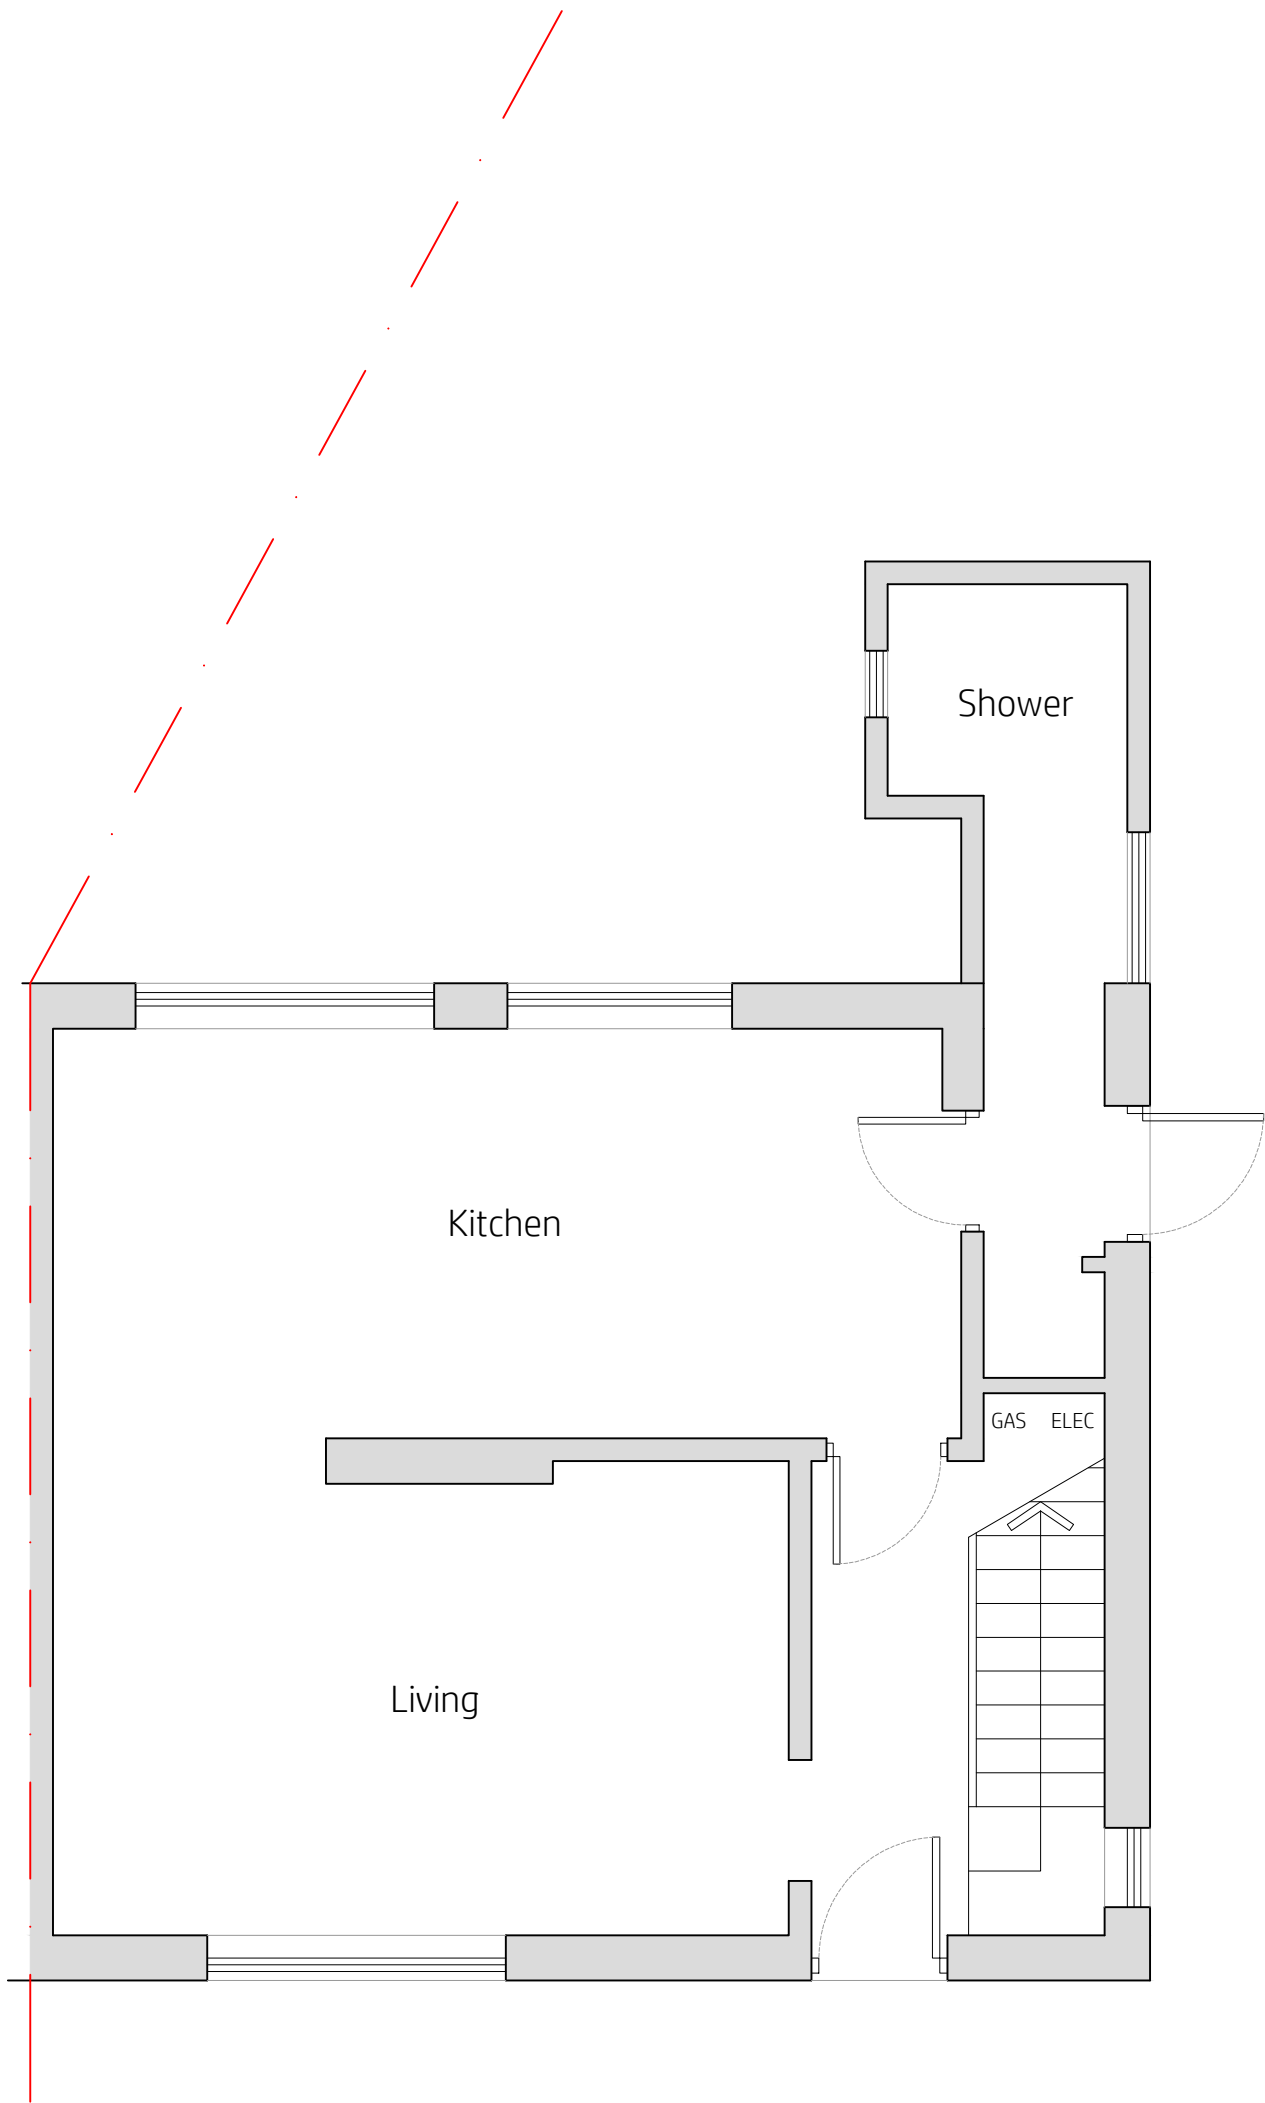

Existing Ground Floor

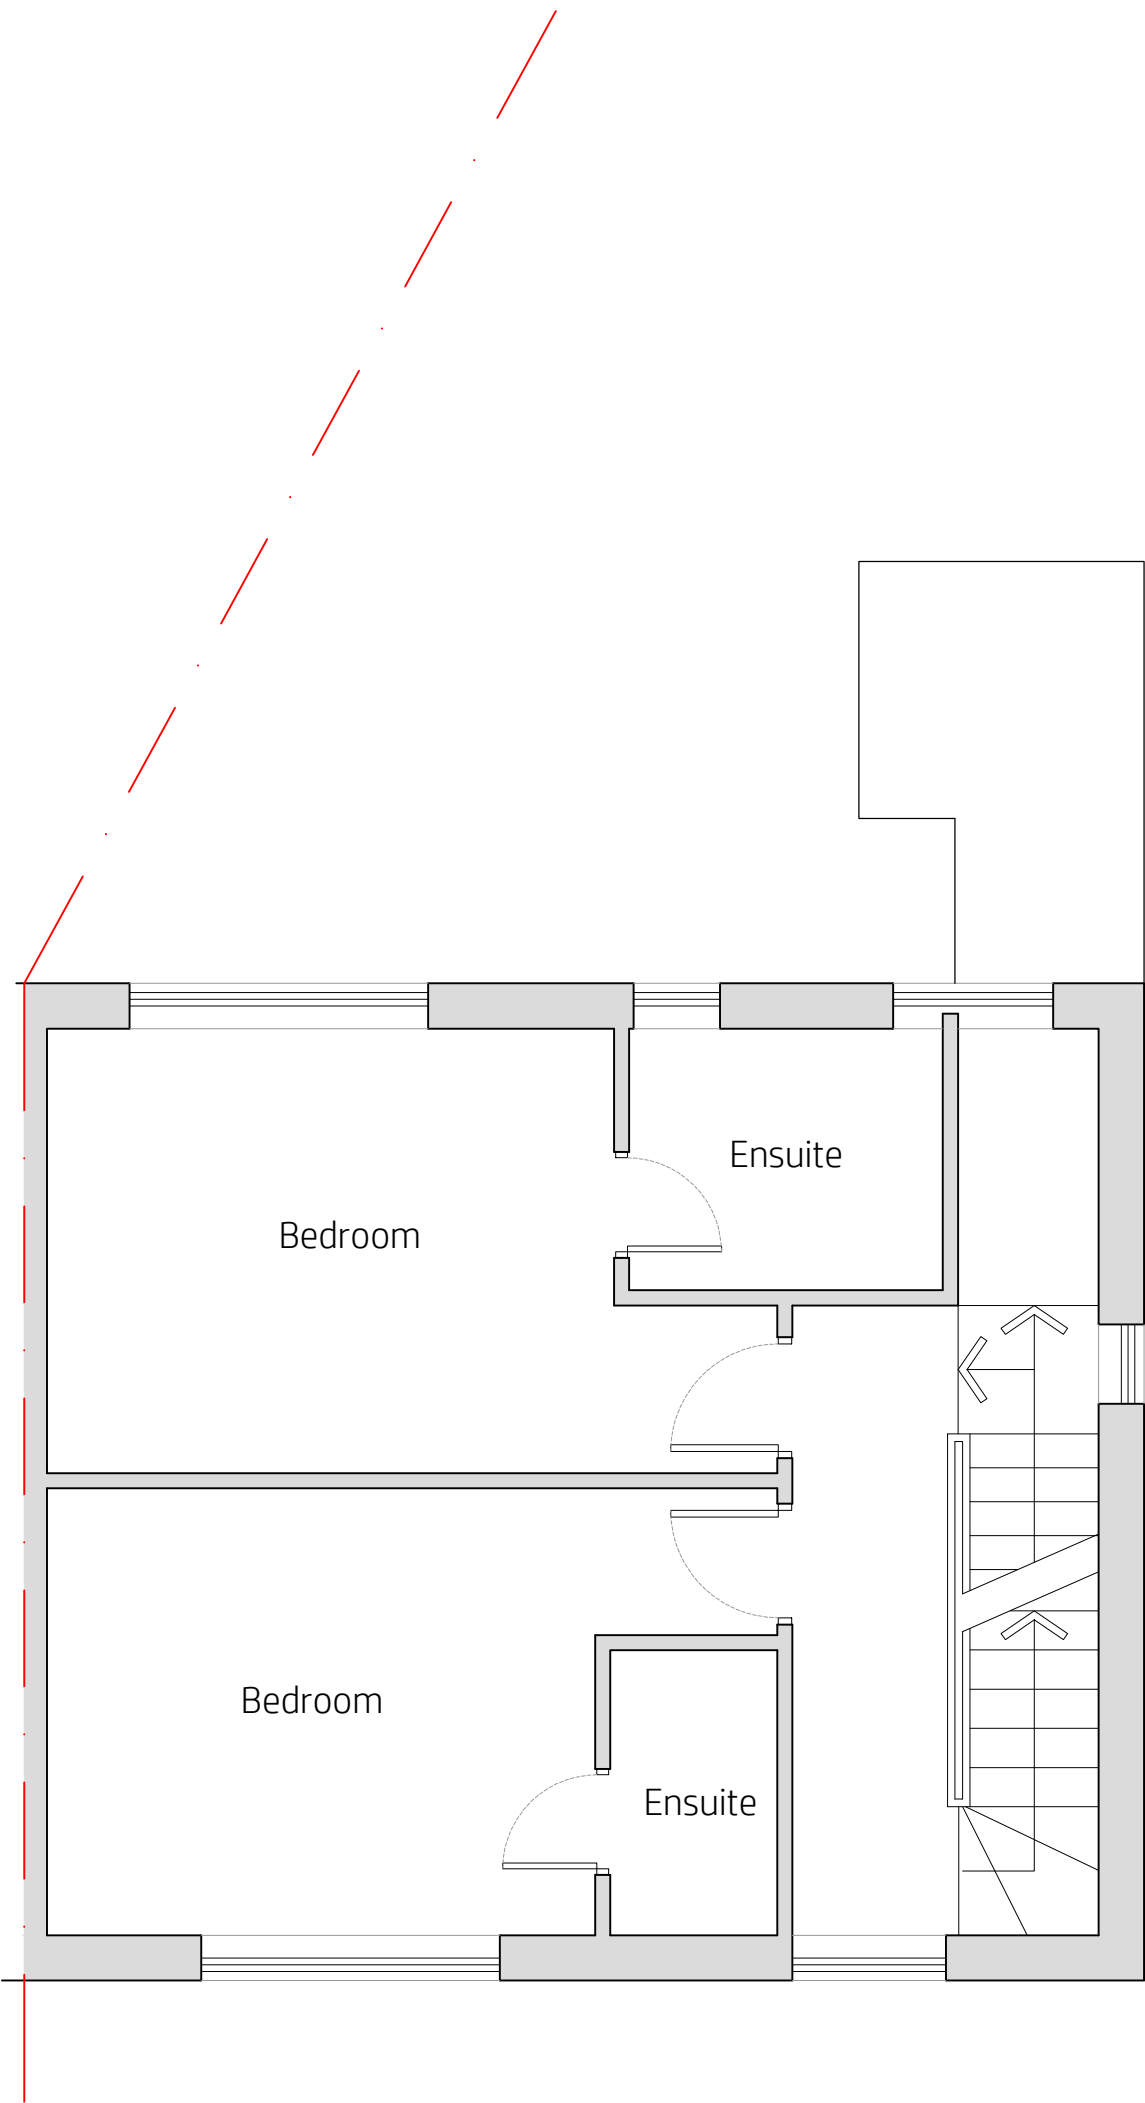

Existing First Floor

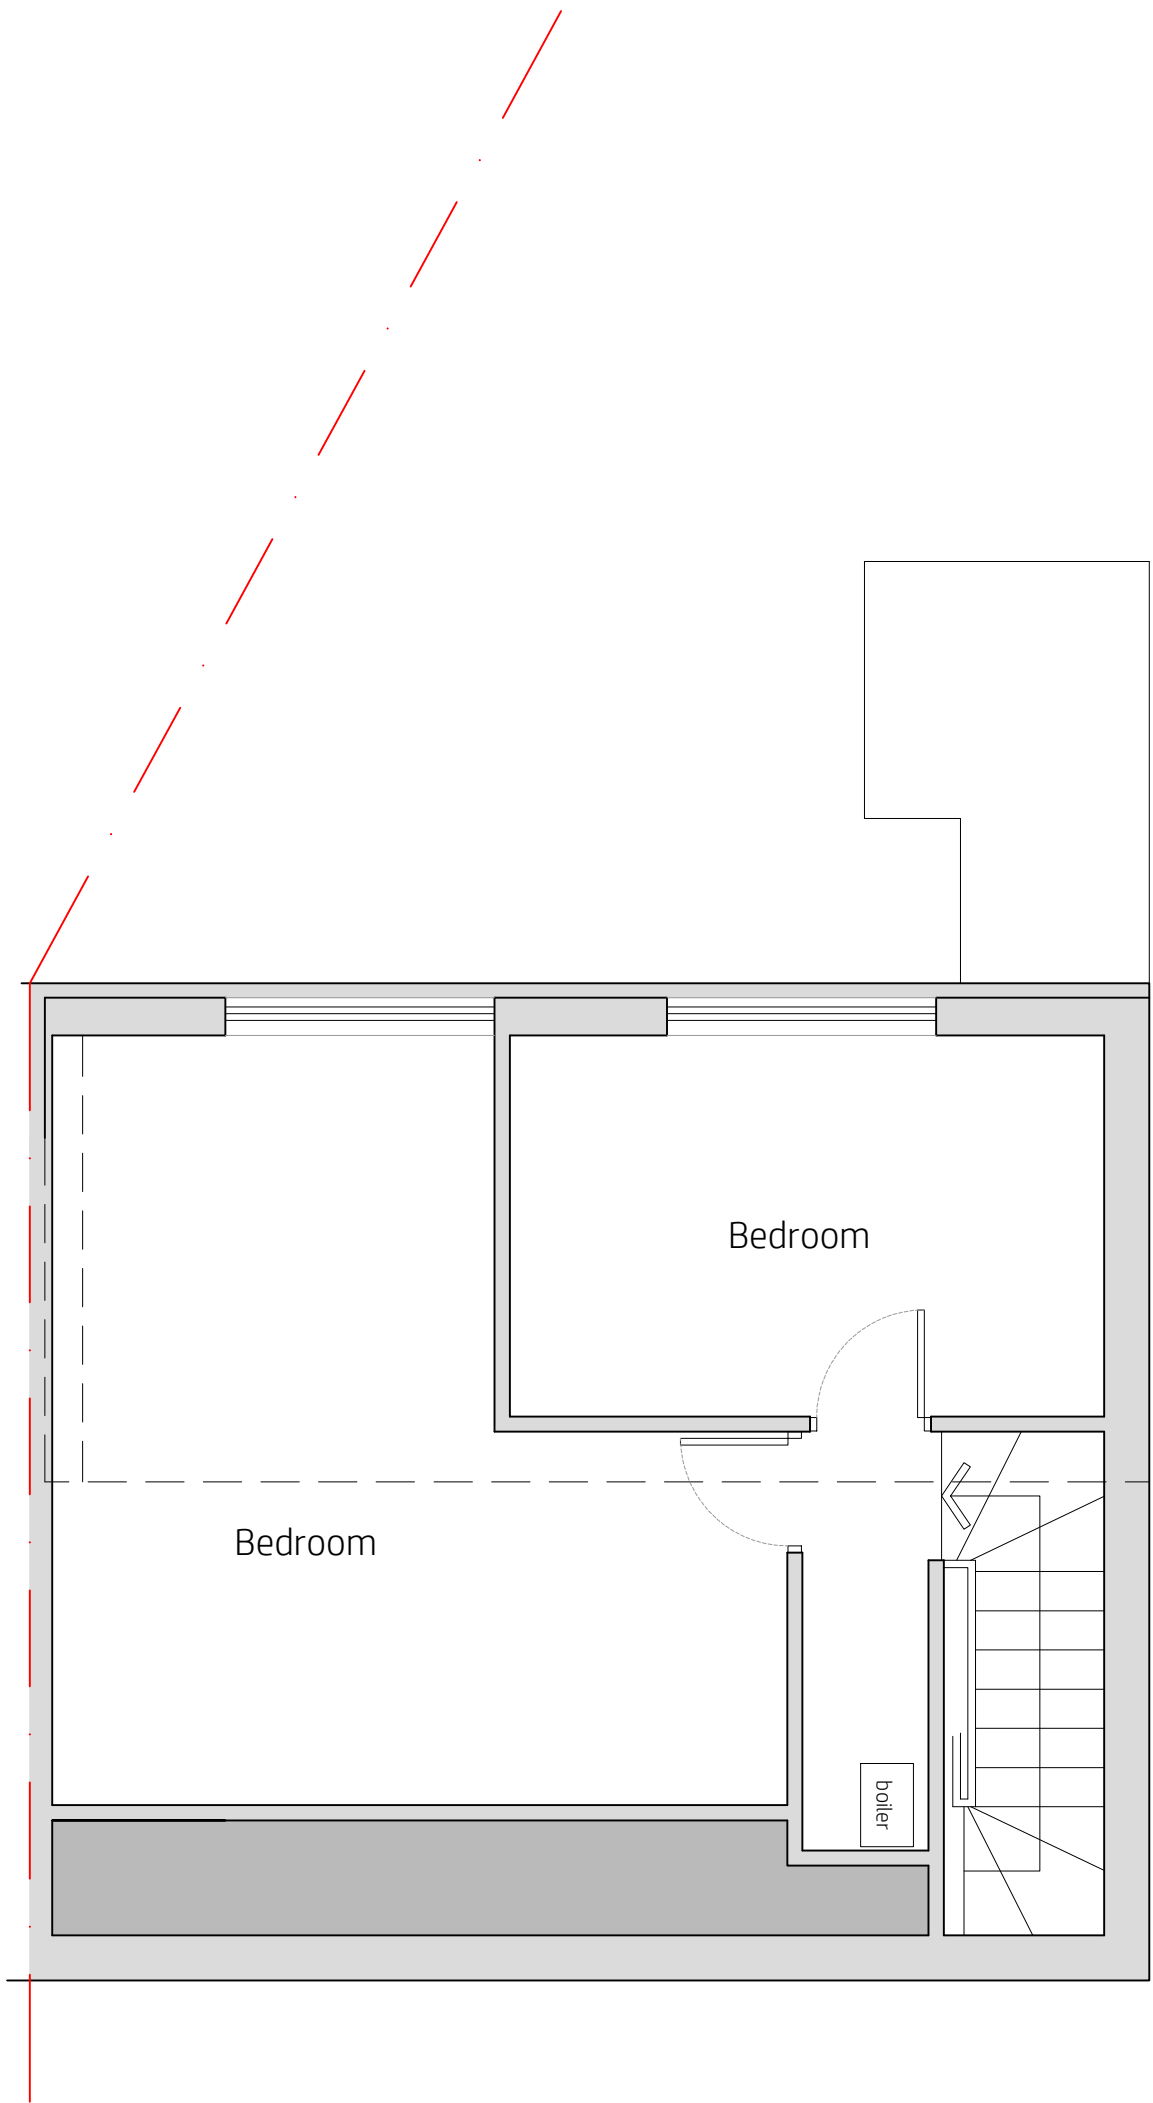

Existing Loft Floor

revision	description	date
-	-	31.10.2023

Existing Plans

kieranhibbsarchitecture
27 Pioneer Road
Macclesfield
SK11 7ZB

kieranhibbs@gmail.com
Mobile: 07584049322

kieranhibbsarchitecture

project
19 Cadnam Drive
Wythenshawe
M22 5AT
scale
1:50@A1
1:100@A3
drawn by
klh
drawing number
KH847-001