


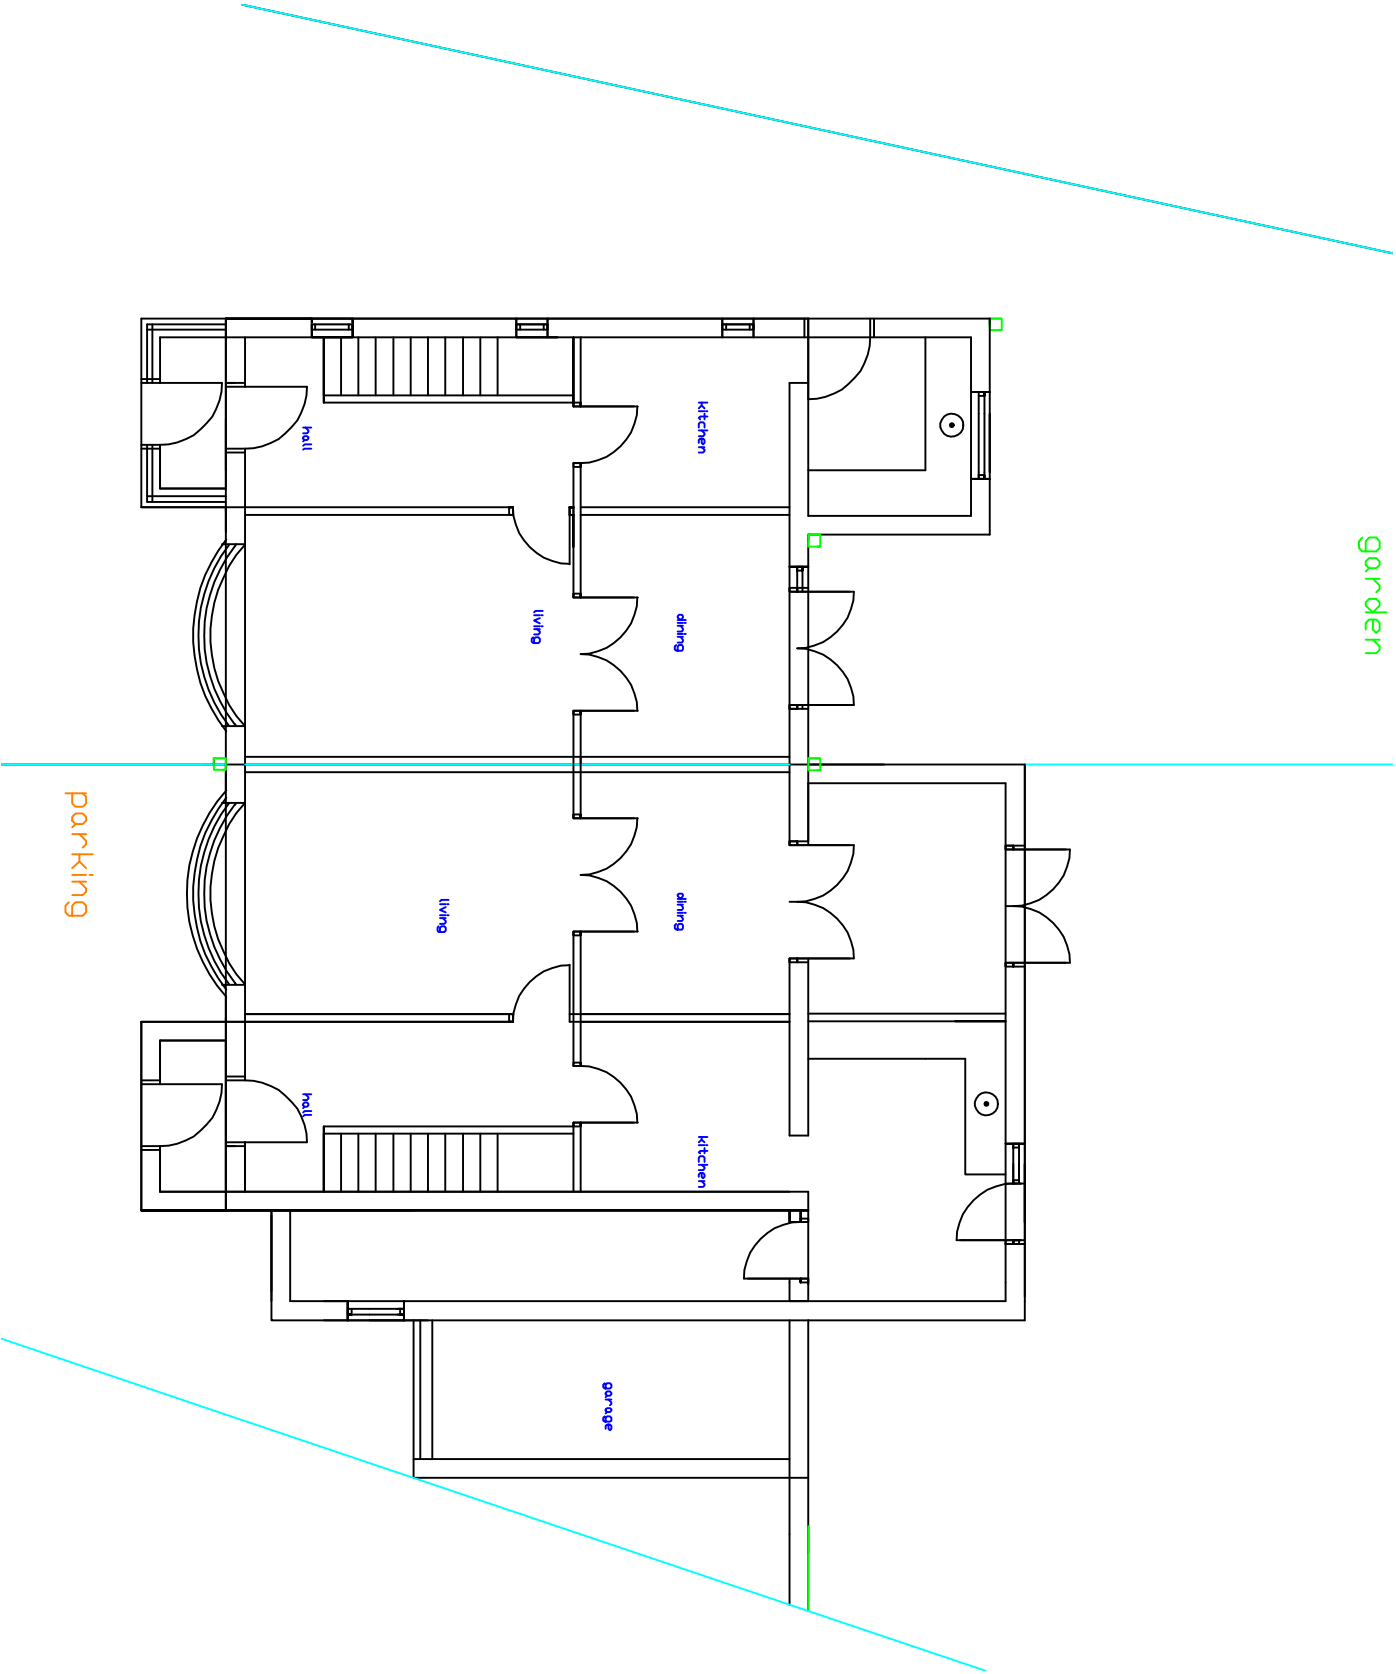

EXISTING
1 : 100
GROUND FLOOR

PLEASE DO NOT SCALE OF THIS DRAWING TAKE ALL DIMENSIONS ON SITE		project: MANCHESTER CITY COUNCIL	
(builders Note) Do not start any works until all the approvals have been obtained. Any discrepancy to be reported tp Plans Drawn as soon as possible.		PLANNING & BUILDING CONTROL APPLICATION	
client: MOHAMMED SARWAR 9 AND 11, PARK DREAGENT , VICTORIA PARK, MANCHESTER M14 5RE, TEL.077734514933		date: AUGUST 2023	drawn: DRW
scheme PROPOSED SIDE AND REAR DOUBLE EXTENSIONS REAR DORMER LOFT CONVERSION RAISED GABLE INTERNAL ALTERATIONS DETACHED HOME OFFICE		PLANS DRAWN tel.no 07952934281 07856609593 email Ba.winterbottom @aol.com www.plansdrawn.org	
project no. PC01	drw. no. 103A	A3 paper	