


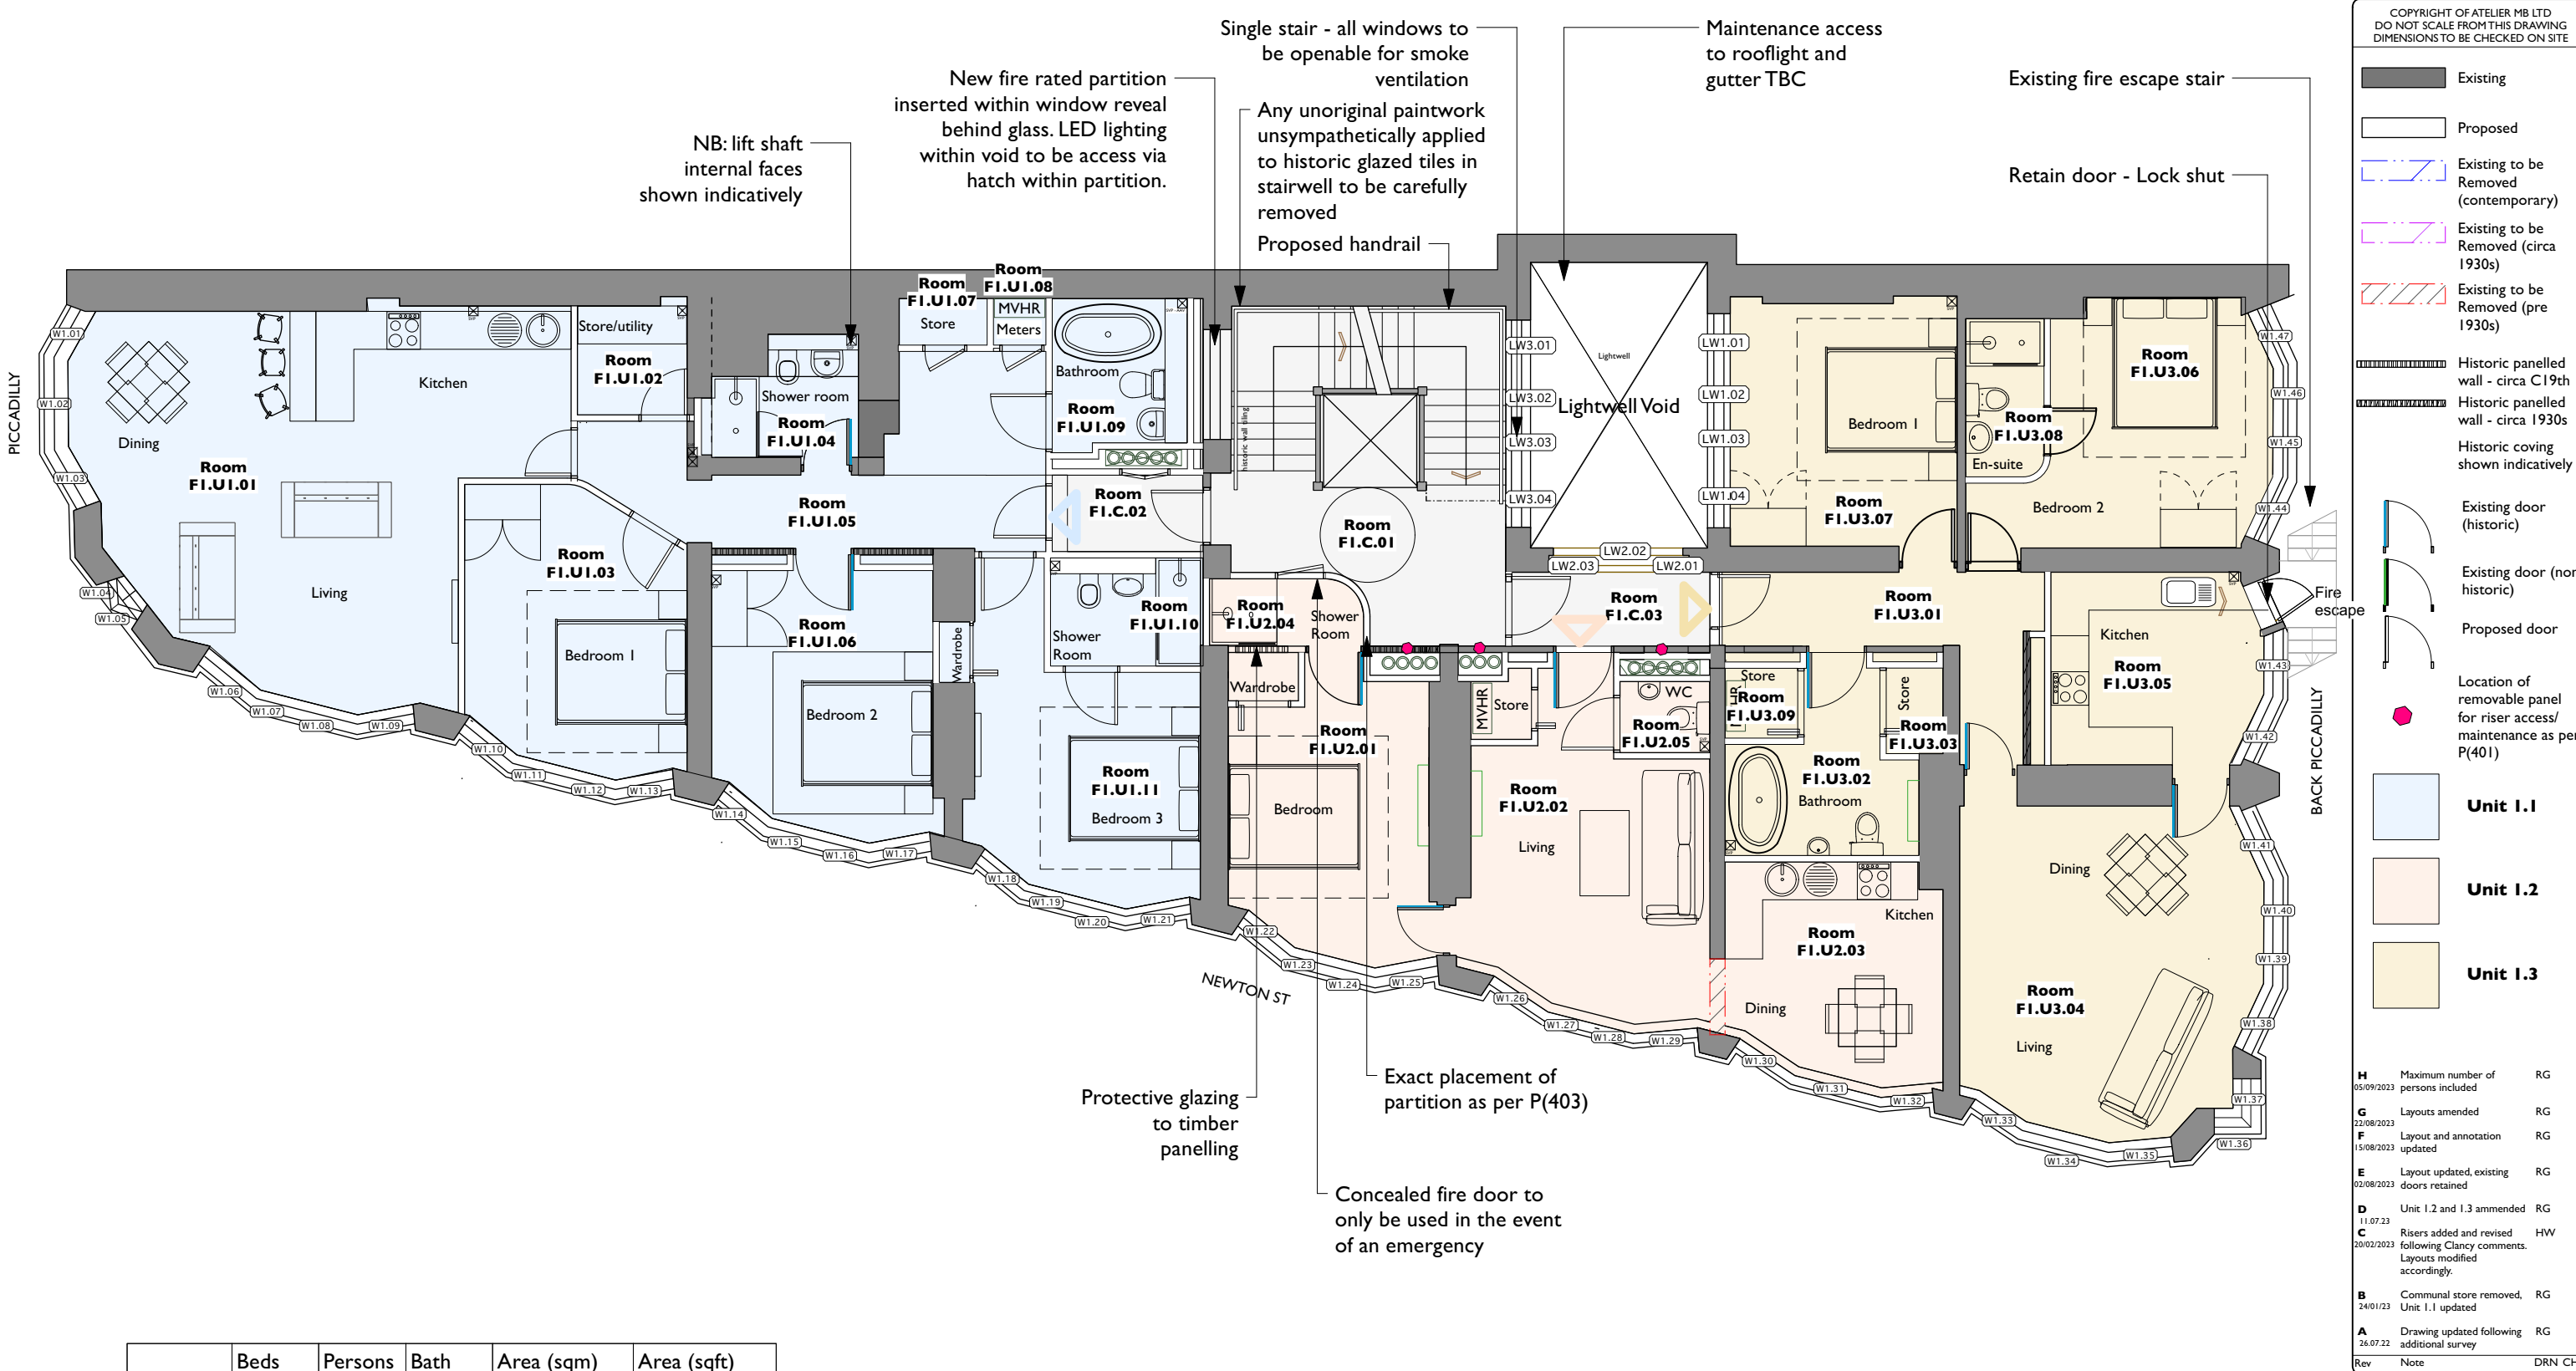

	Beds	Persons	Bath	Area (sqm)	Area (sqft)
Unit 1.1	3	6	3	121	1302
Unit 1.2	1	2	1	50	538
Unit 1.3	2	4	2	88	947
Unit 2.1	3	6	3	113	1216
Unit 2.2	1	1	1	49	527
Unit 2.3	2	4	2	87	936
Unit 3.1	3	6	3	117	1259
Unit 3.2	1	1	1	49	527
Unit 3.3	2	4	2	85	915
Unit 4.1	3	5	2	92	990
Unit 4.2	1	2	1	55	592
Unit 4.3	1	2	1	63	678

COPYRIGHT OF ATELIER MB LTD
DO NOT SCALE FROM THIS DRAWING
DIMENSIONS TO BE CHECKED ON SITE

Existing
Proposed
Existing to be Removed (contemporary)
Existing to be Removed (circa 1930s)
Existing to be Removed (pre 1930s)

Historic panelled wall - circa C19th
Historic panelled wall - circa 1930s
Historic coving shown indicatively

Existing door (historic)
Existing door (non historic)
Proposed door

Location of removable panel for riser access/maintenance as per P(401)

Unit 1.1
Unit 1.2
Unit 1.3

H 05/09/2023 Maximum number of persons included RG
G 29/08/2023 Layouts amended RG
F 15/08/2023 Layout and annotation updated RG
E 02/08/2023 Layout updated, existing doors retained RG
D 11/07/23 Unit 1.2 and 1.3 ammended RG
C 20/02/2023 Risers added and revised following Clancy comments. Layouts modified accordingly. HW
B 24/01/23 Communal store removed, Unit 1.1 updated RG
A 26.07.22 Drawing updated following additional survey RG

Rev Note DRN CHK

St Margarets, Manchester
For Charlotte Street Estates

1st Floor Plan Proposed

scheme	1907
drwg no.	P(120)
revision	H

scale	1:100 @ A3
date first drawn	Sept 2020
drawn	HKW

SK sketch E existing P proposed T tender C construction FI final issue

www.ateliermb.co.uk
t 0161 236 0051
e architect@ateliermb.co.uk

Atelier MB
Urban Architects