




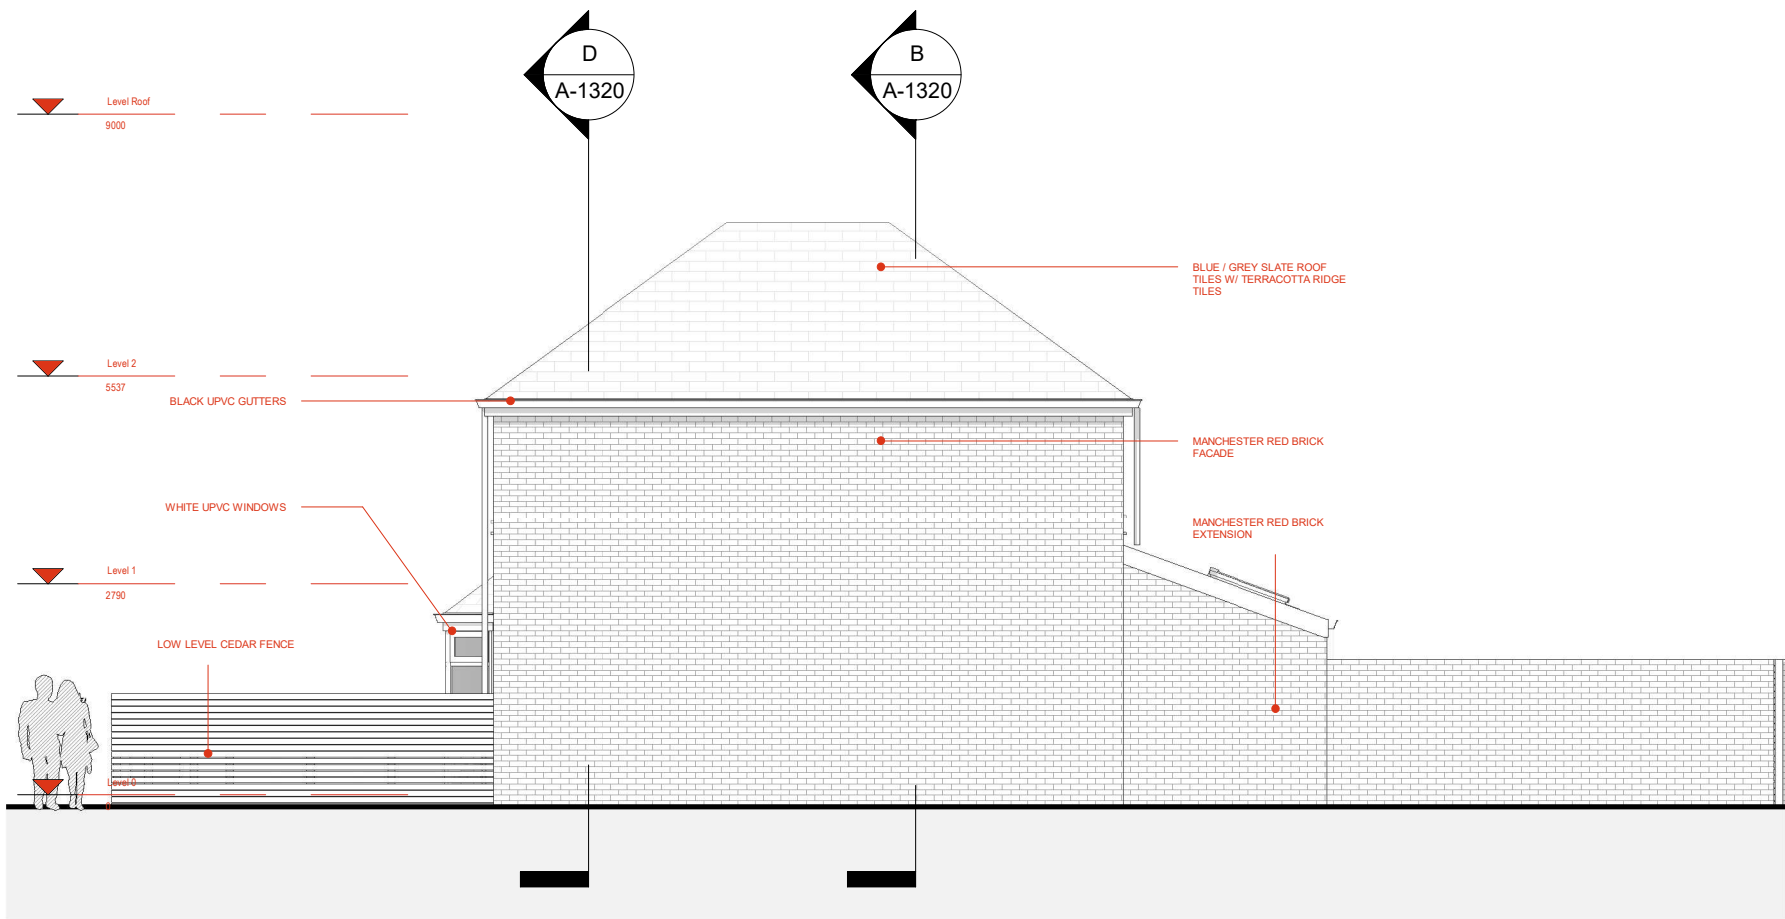


1 NORTH ELEVATION - PROPOSED
1 : 100

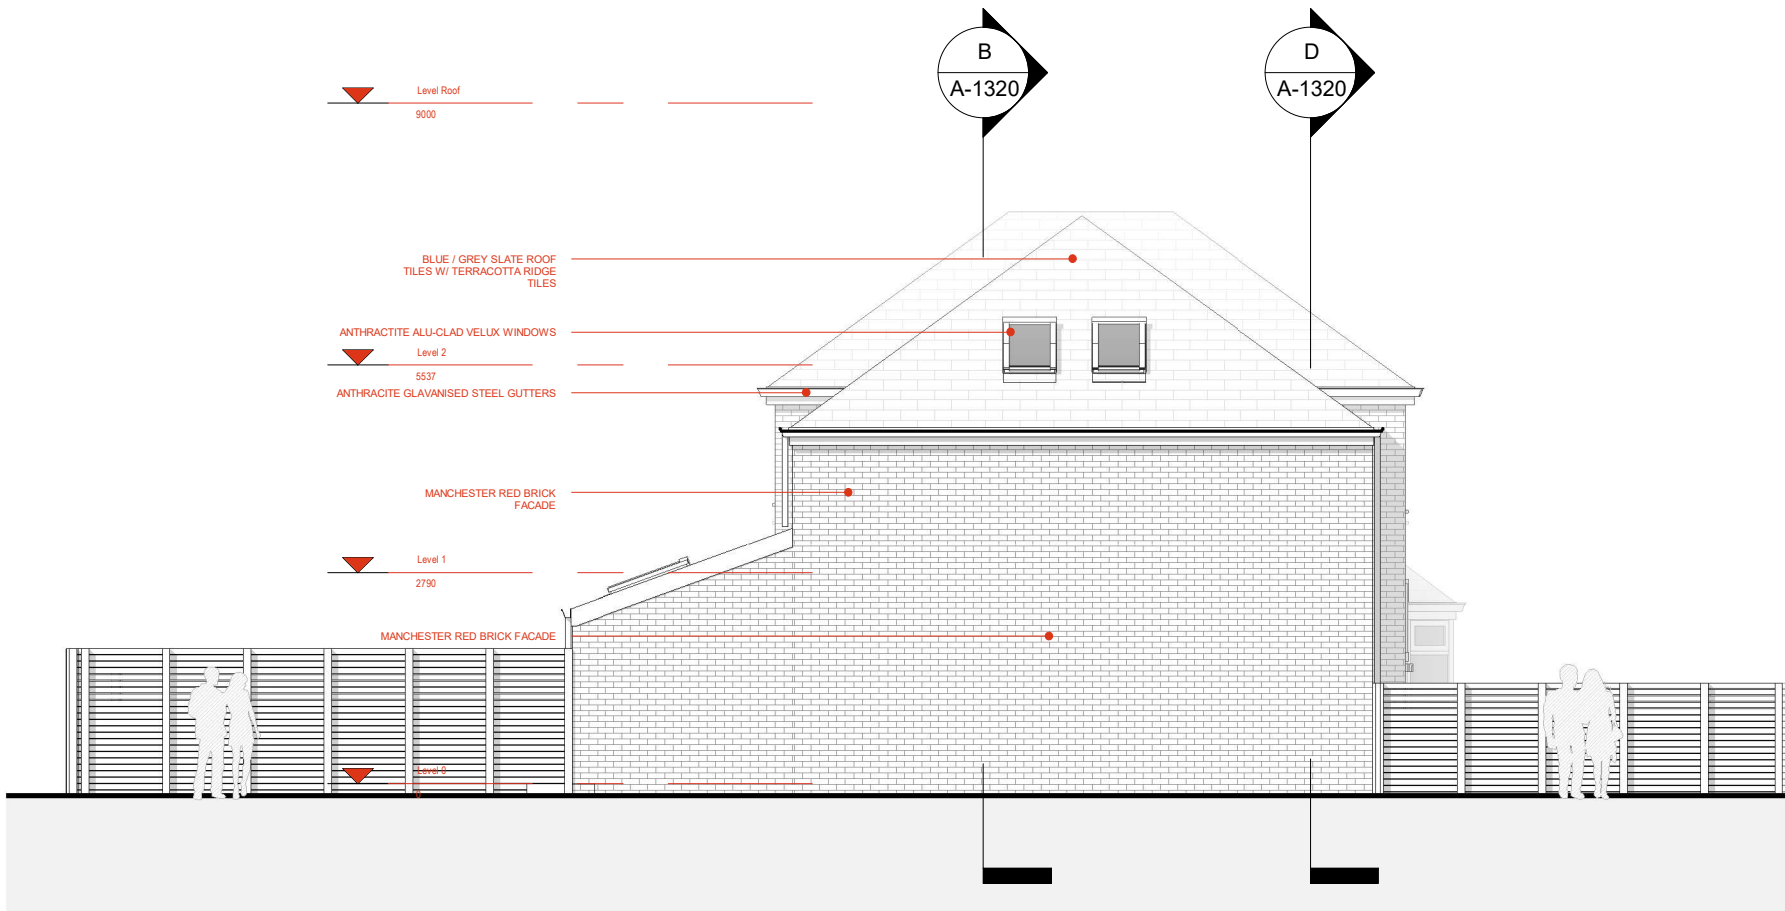

3 SOUTH ELEVATION - PROPOSED
1 : 100

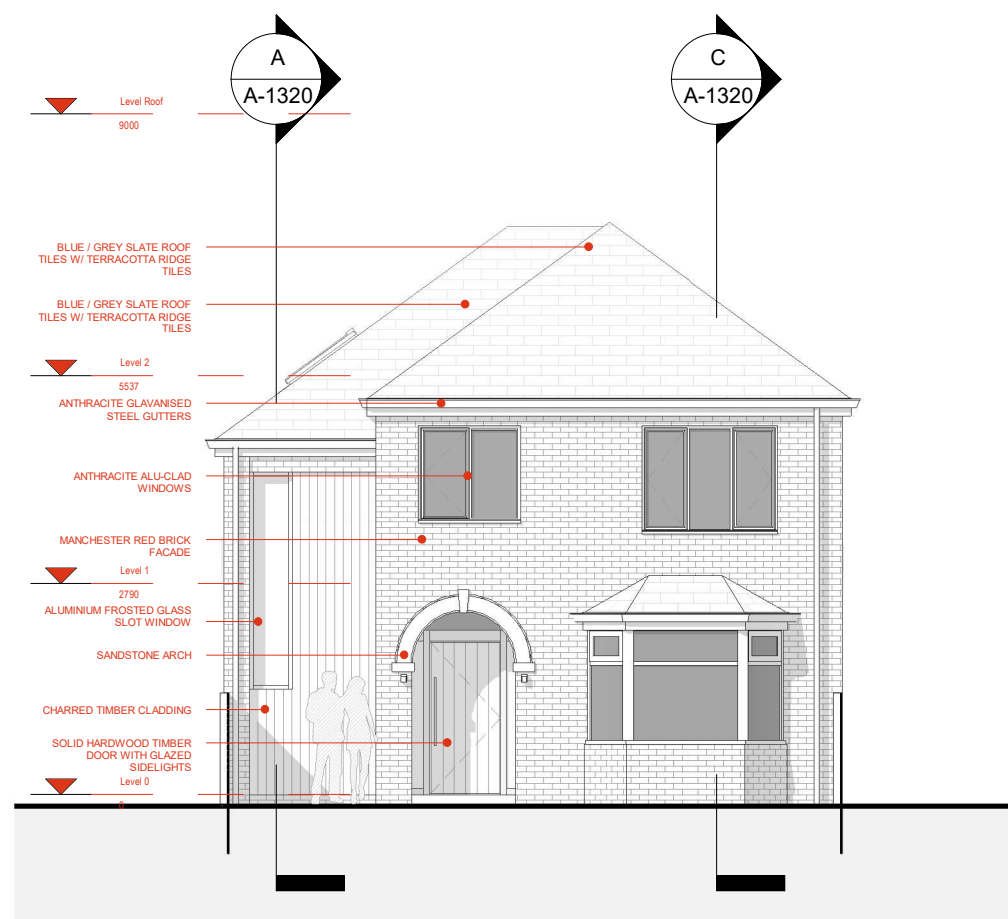

2 EAST ELEVATION - PROPOSED
1 : 100

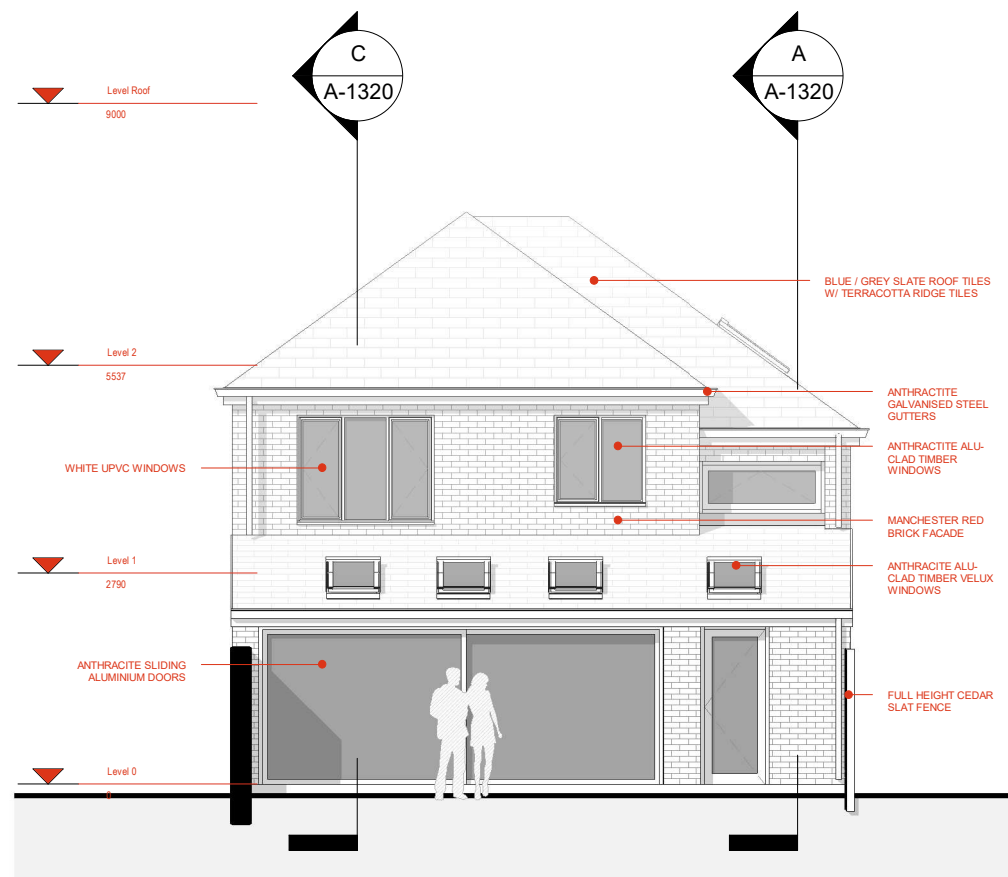

4 WEST ELEVATION - PROPOSED
1 : 100

