
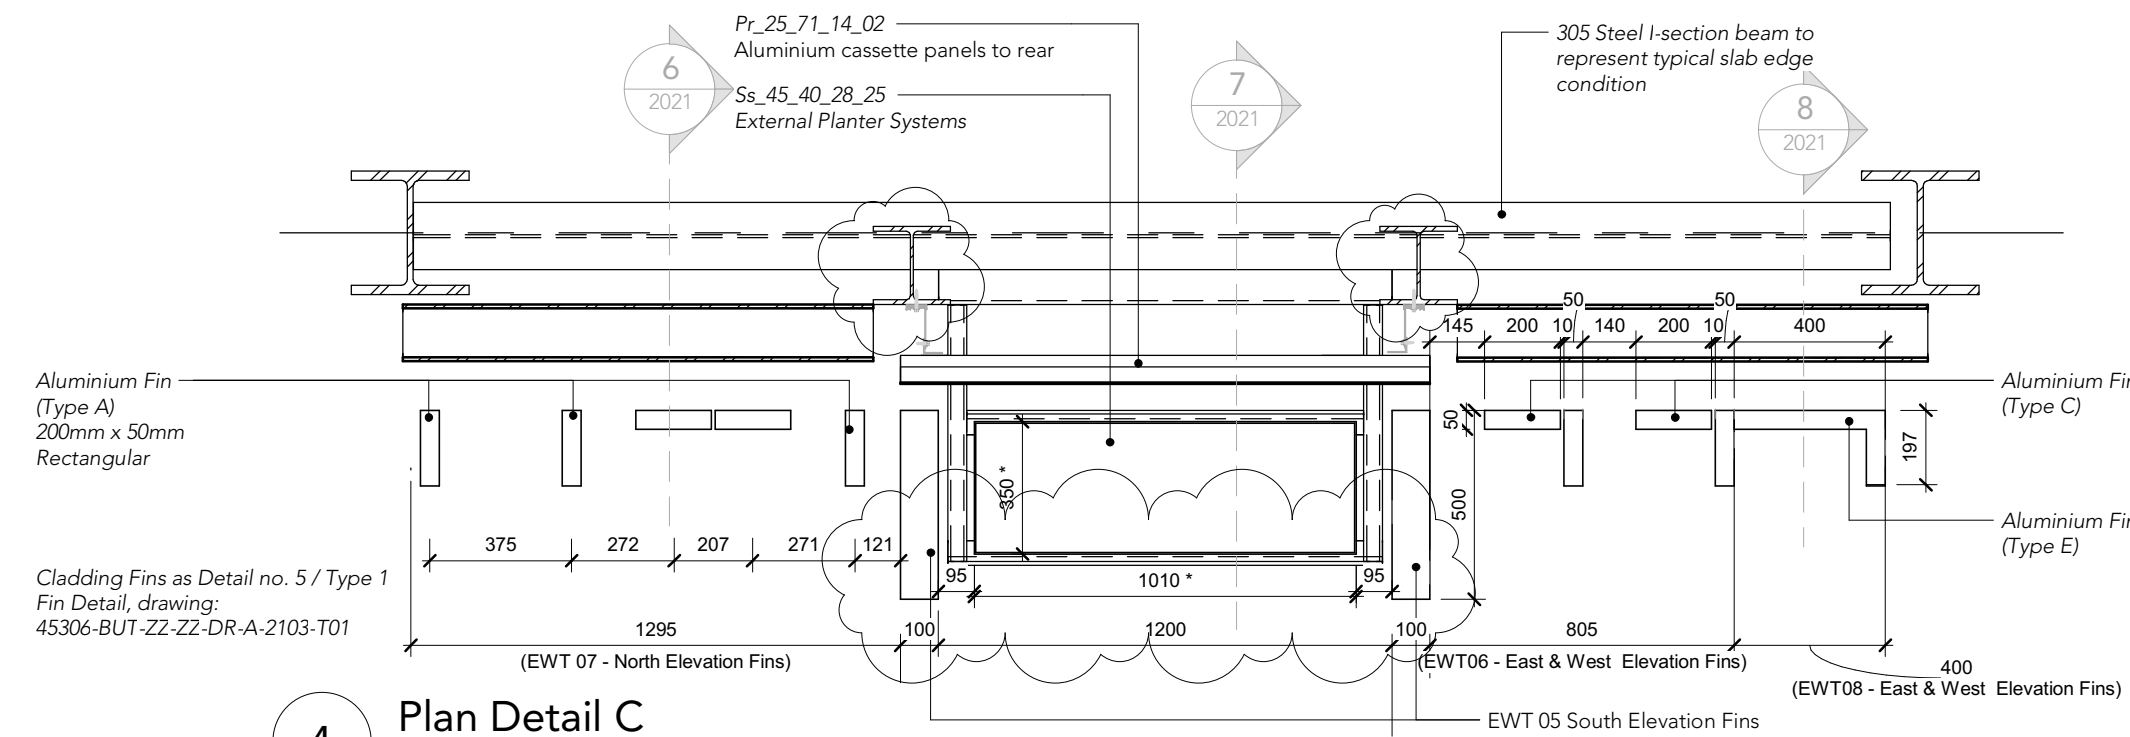
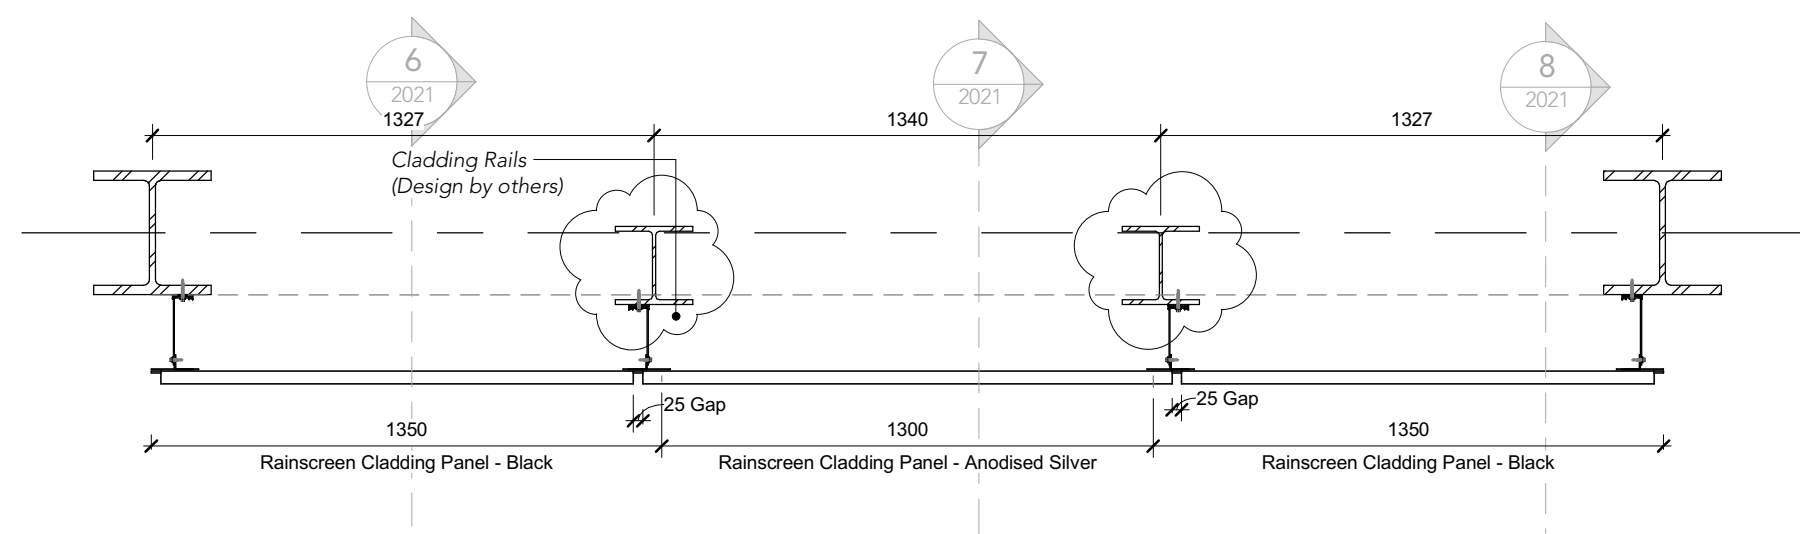
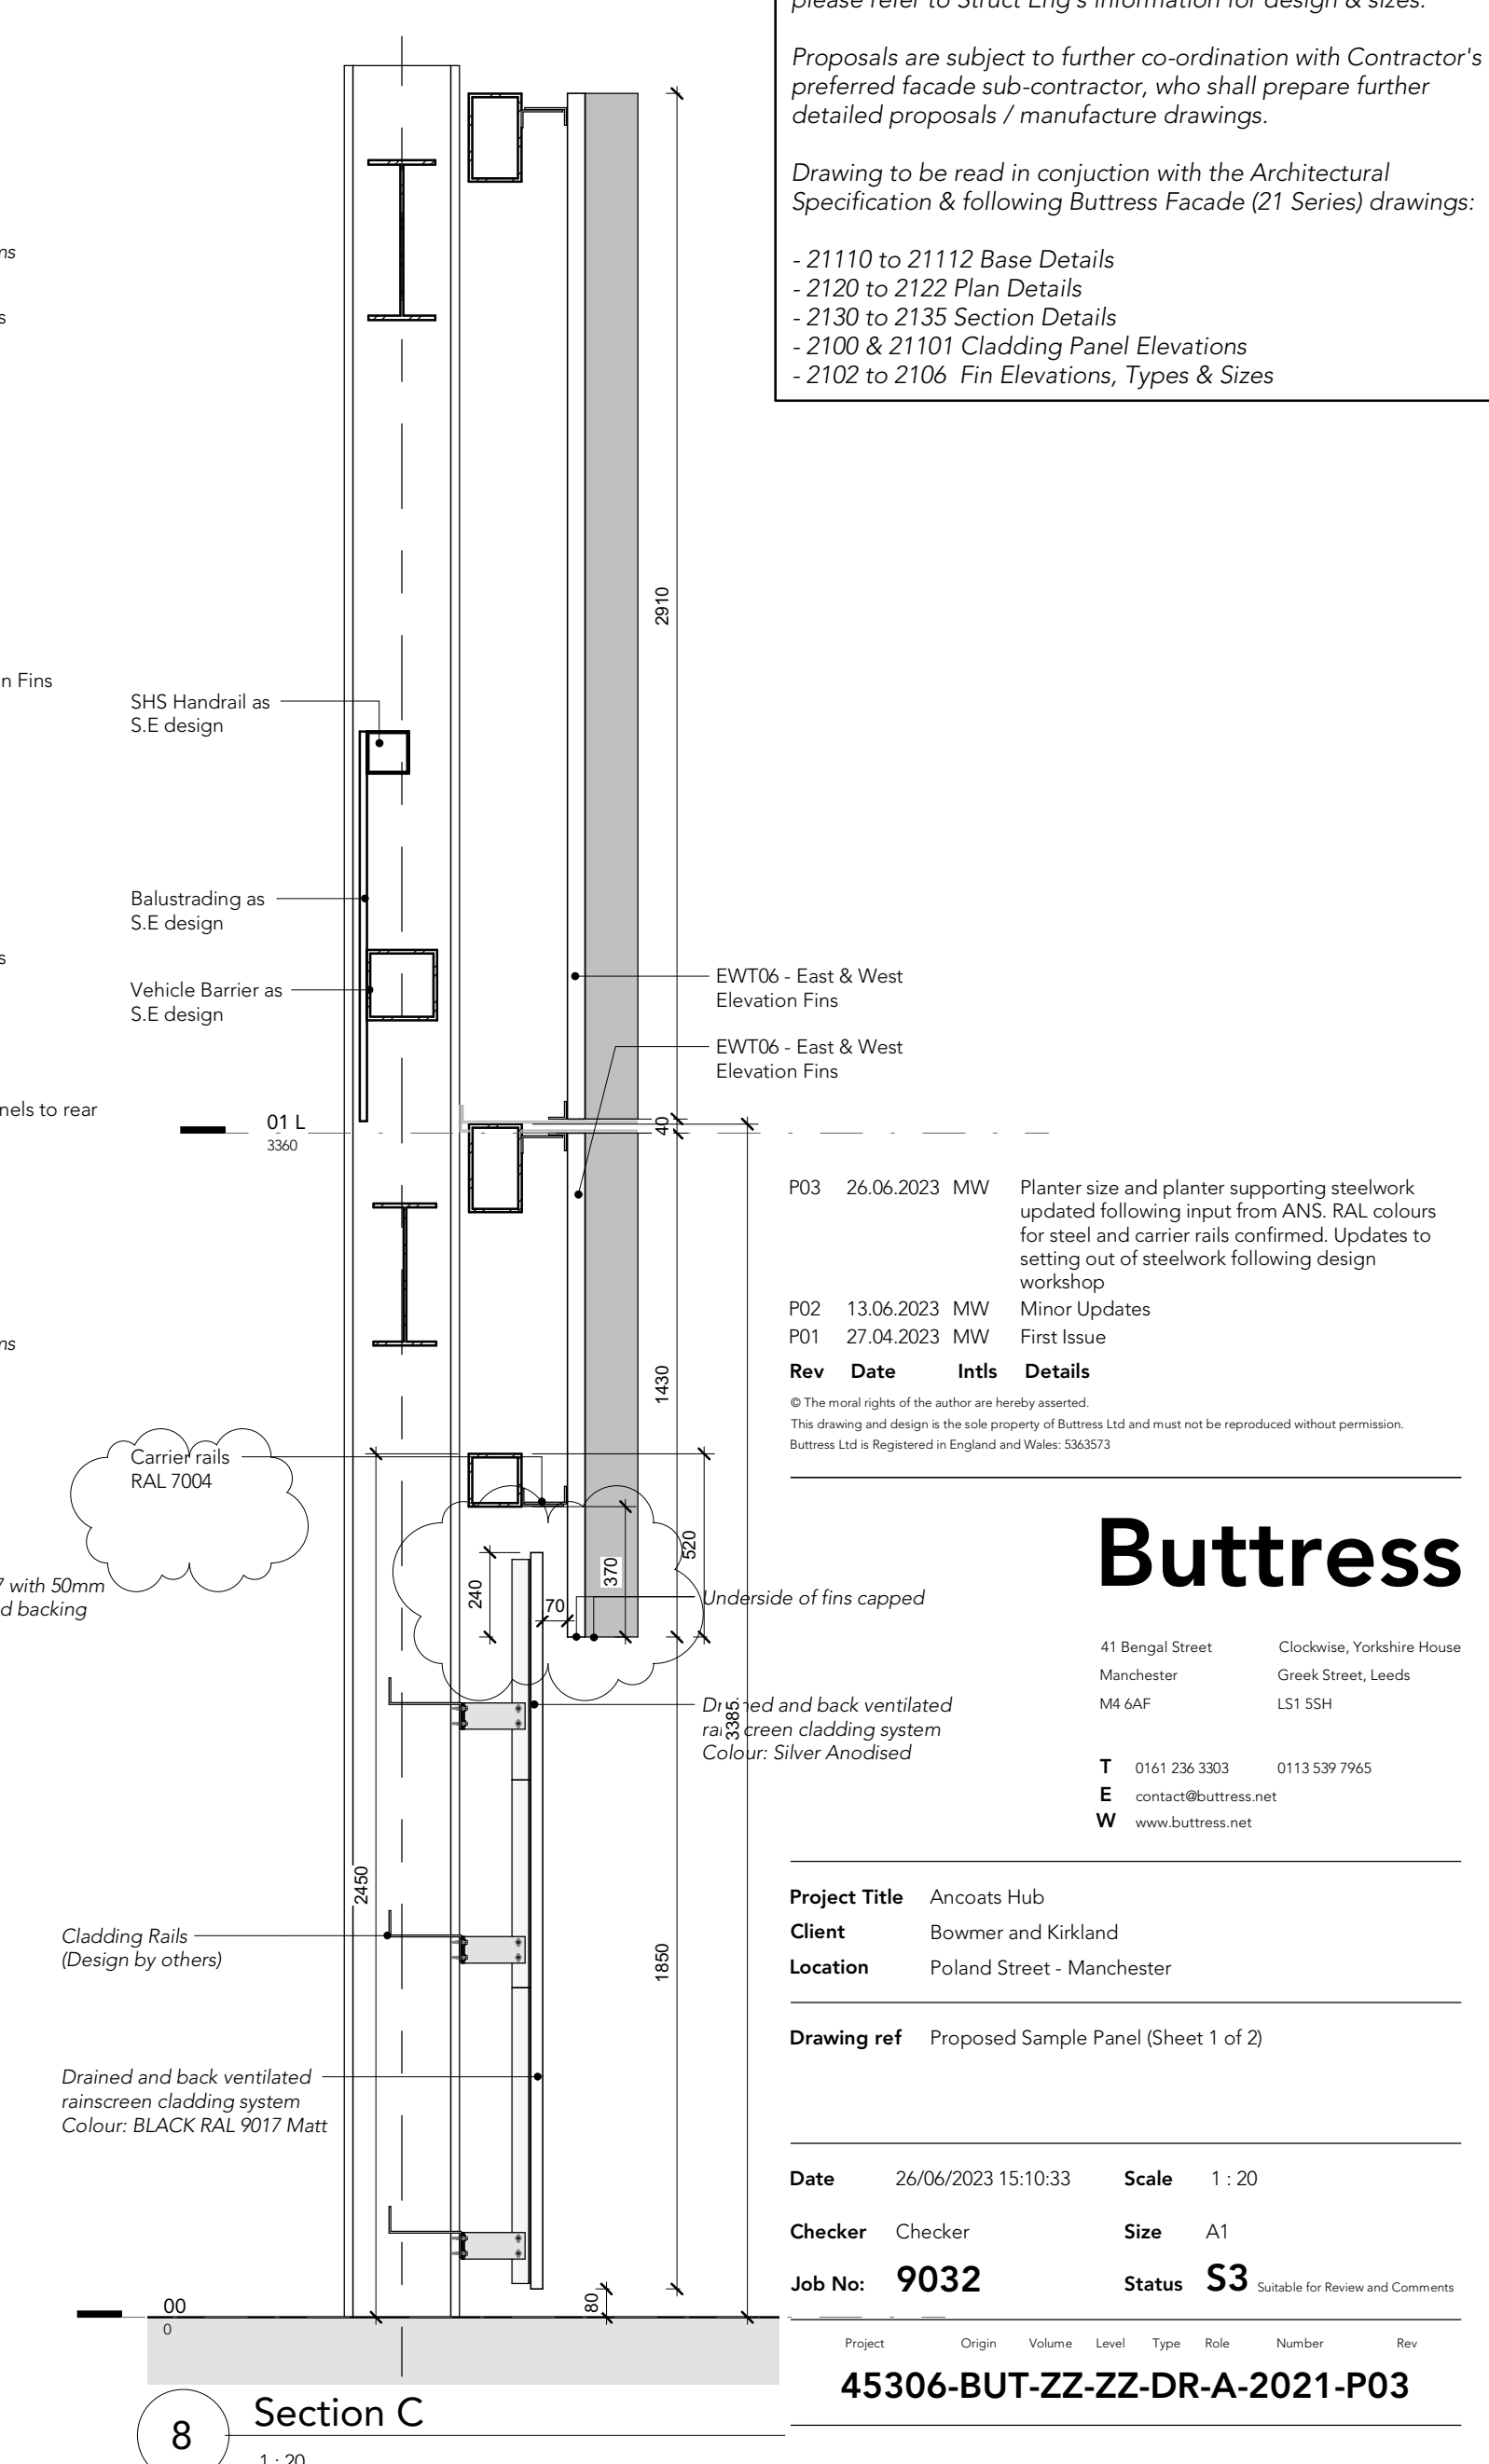
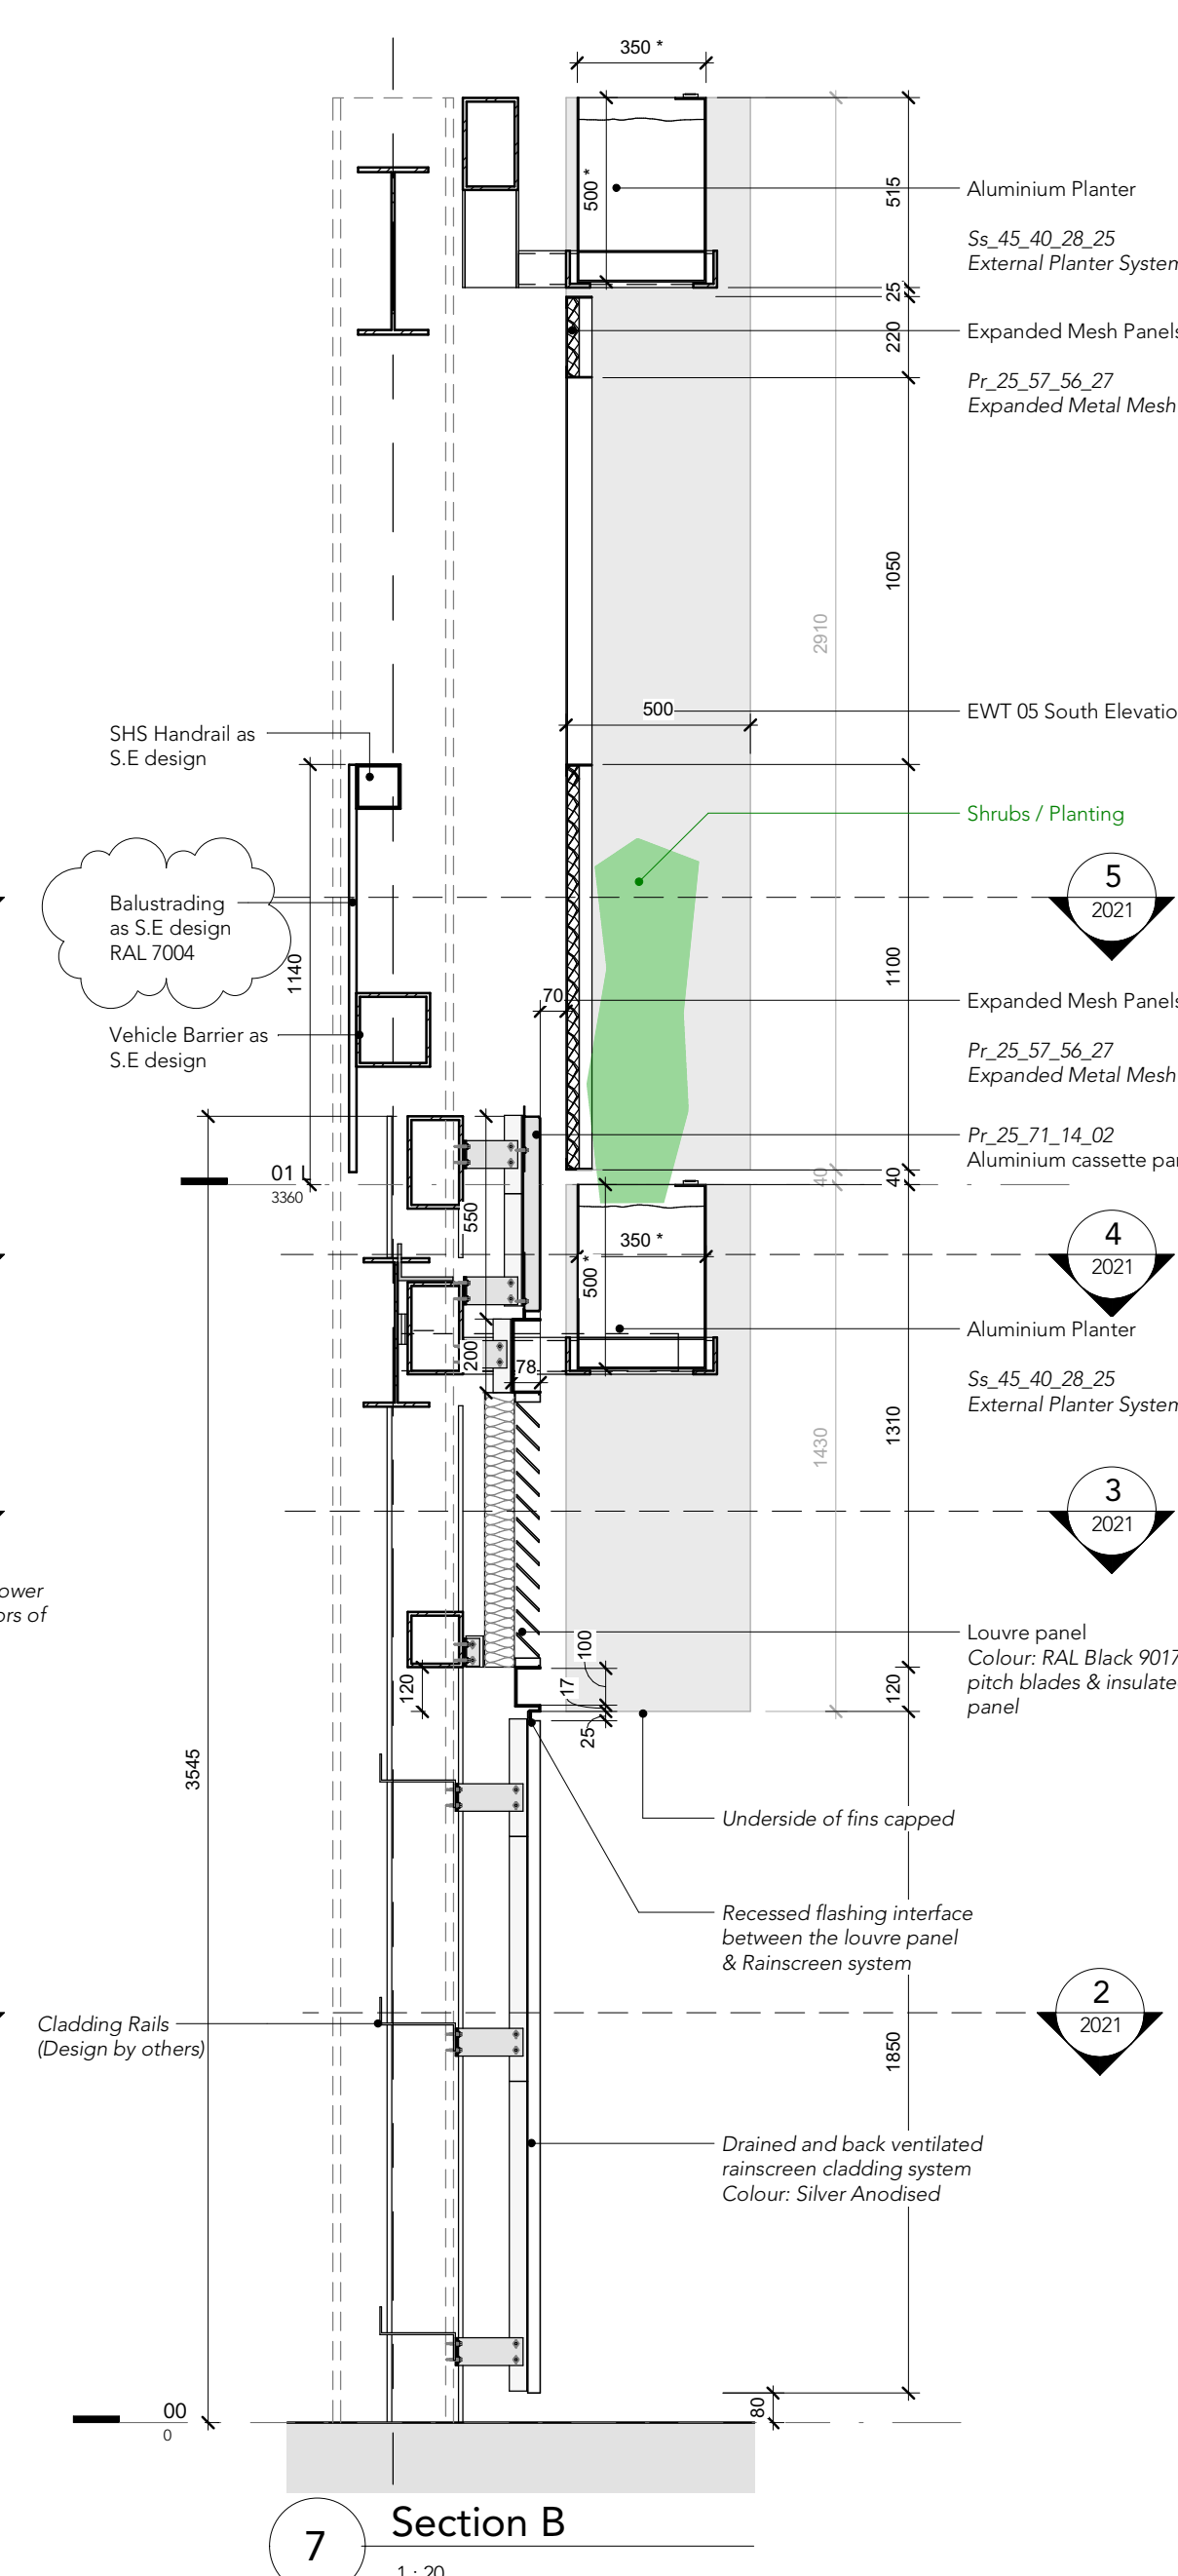
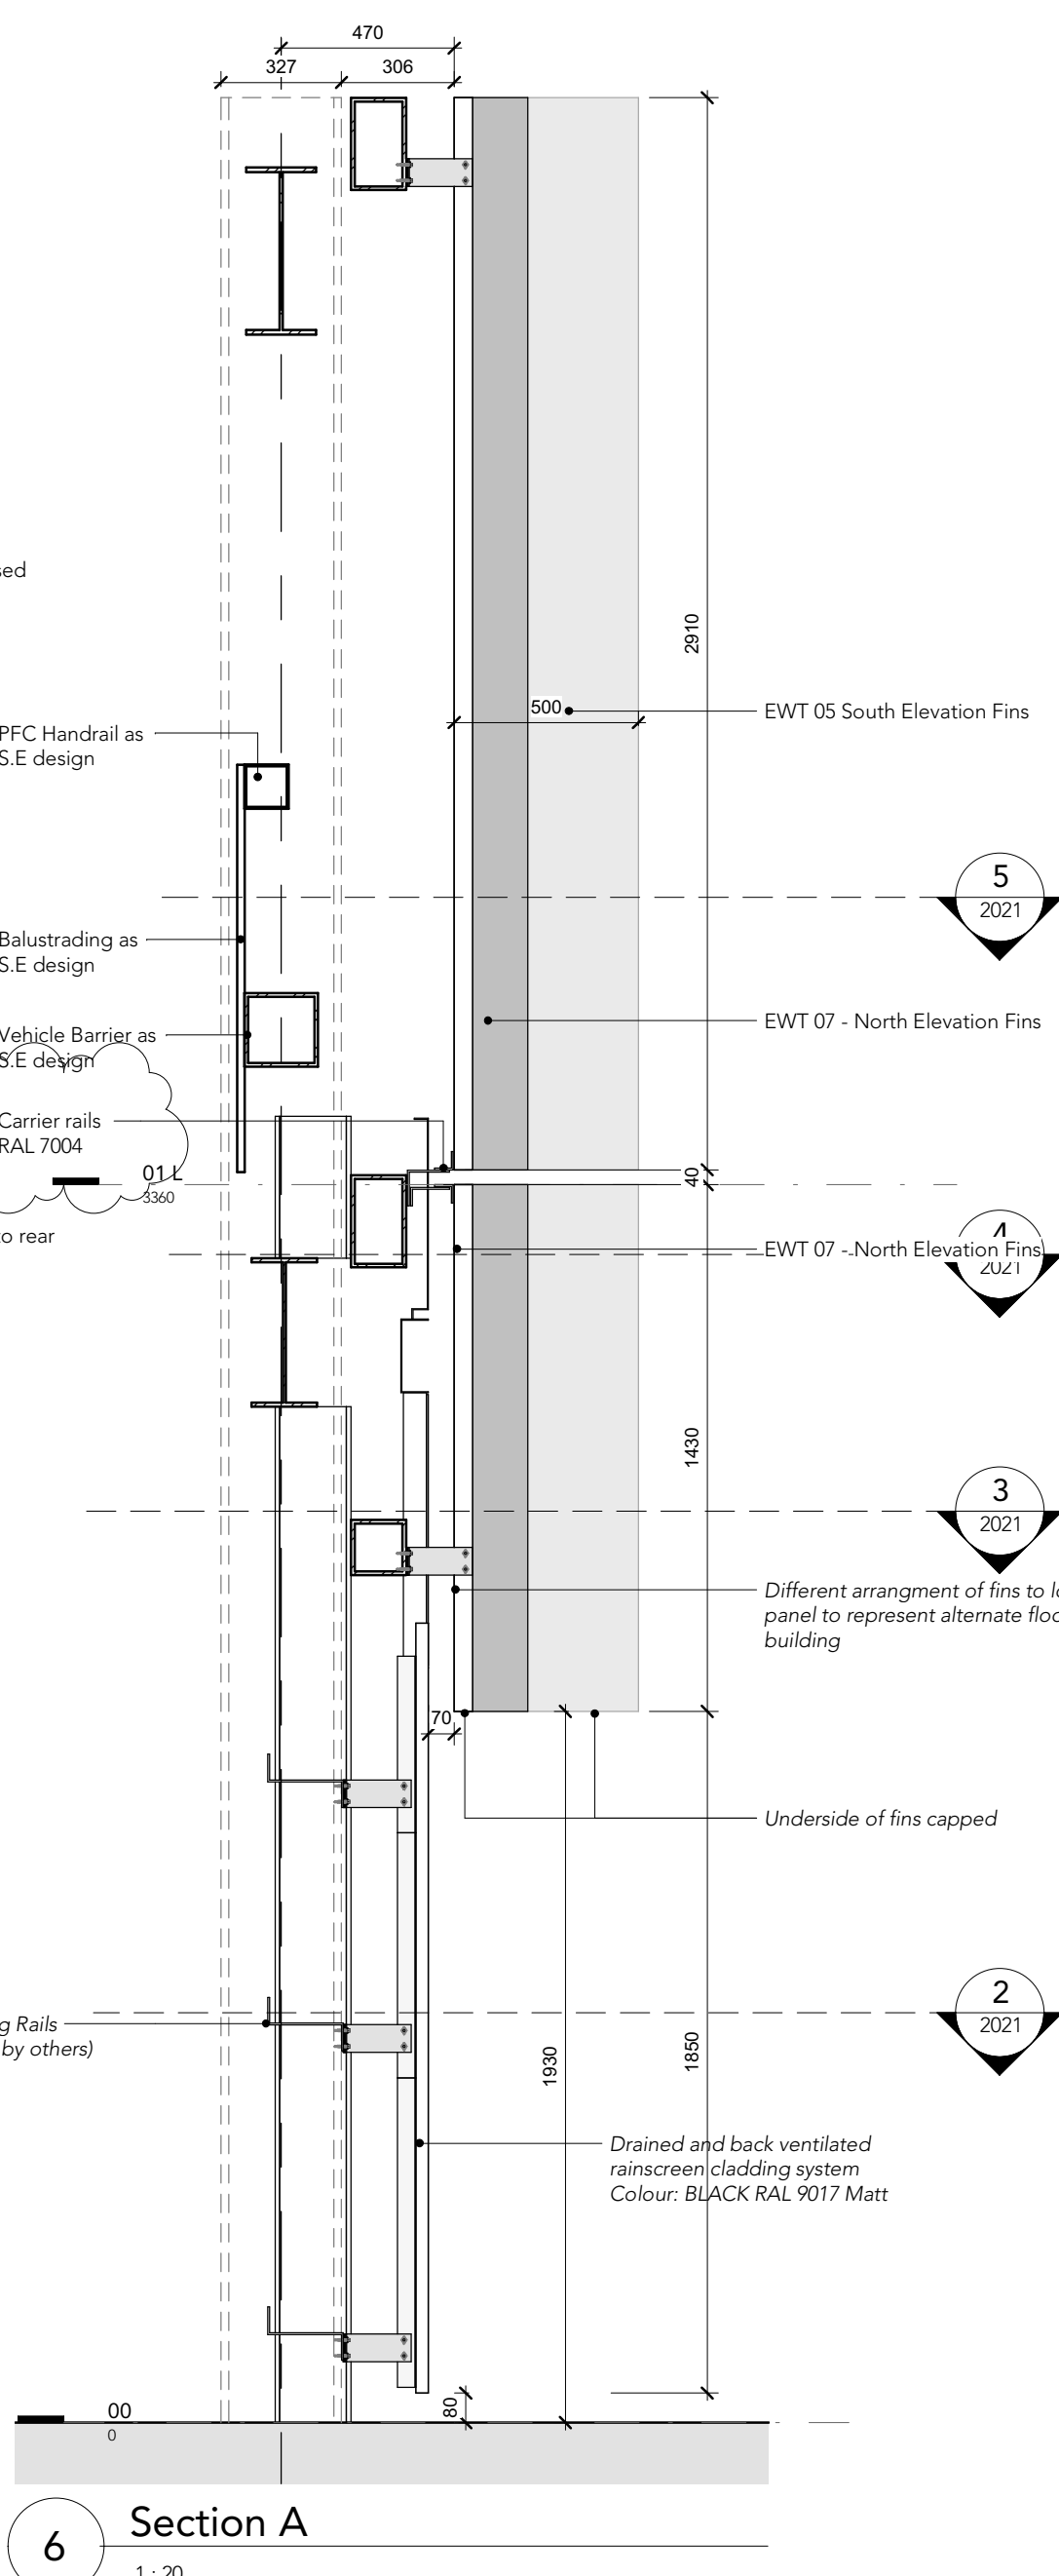
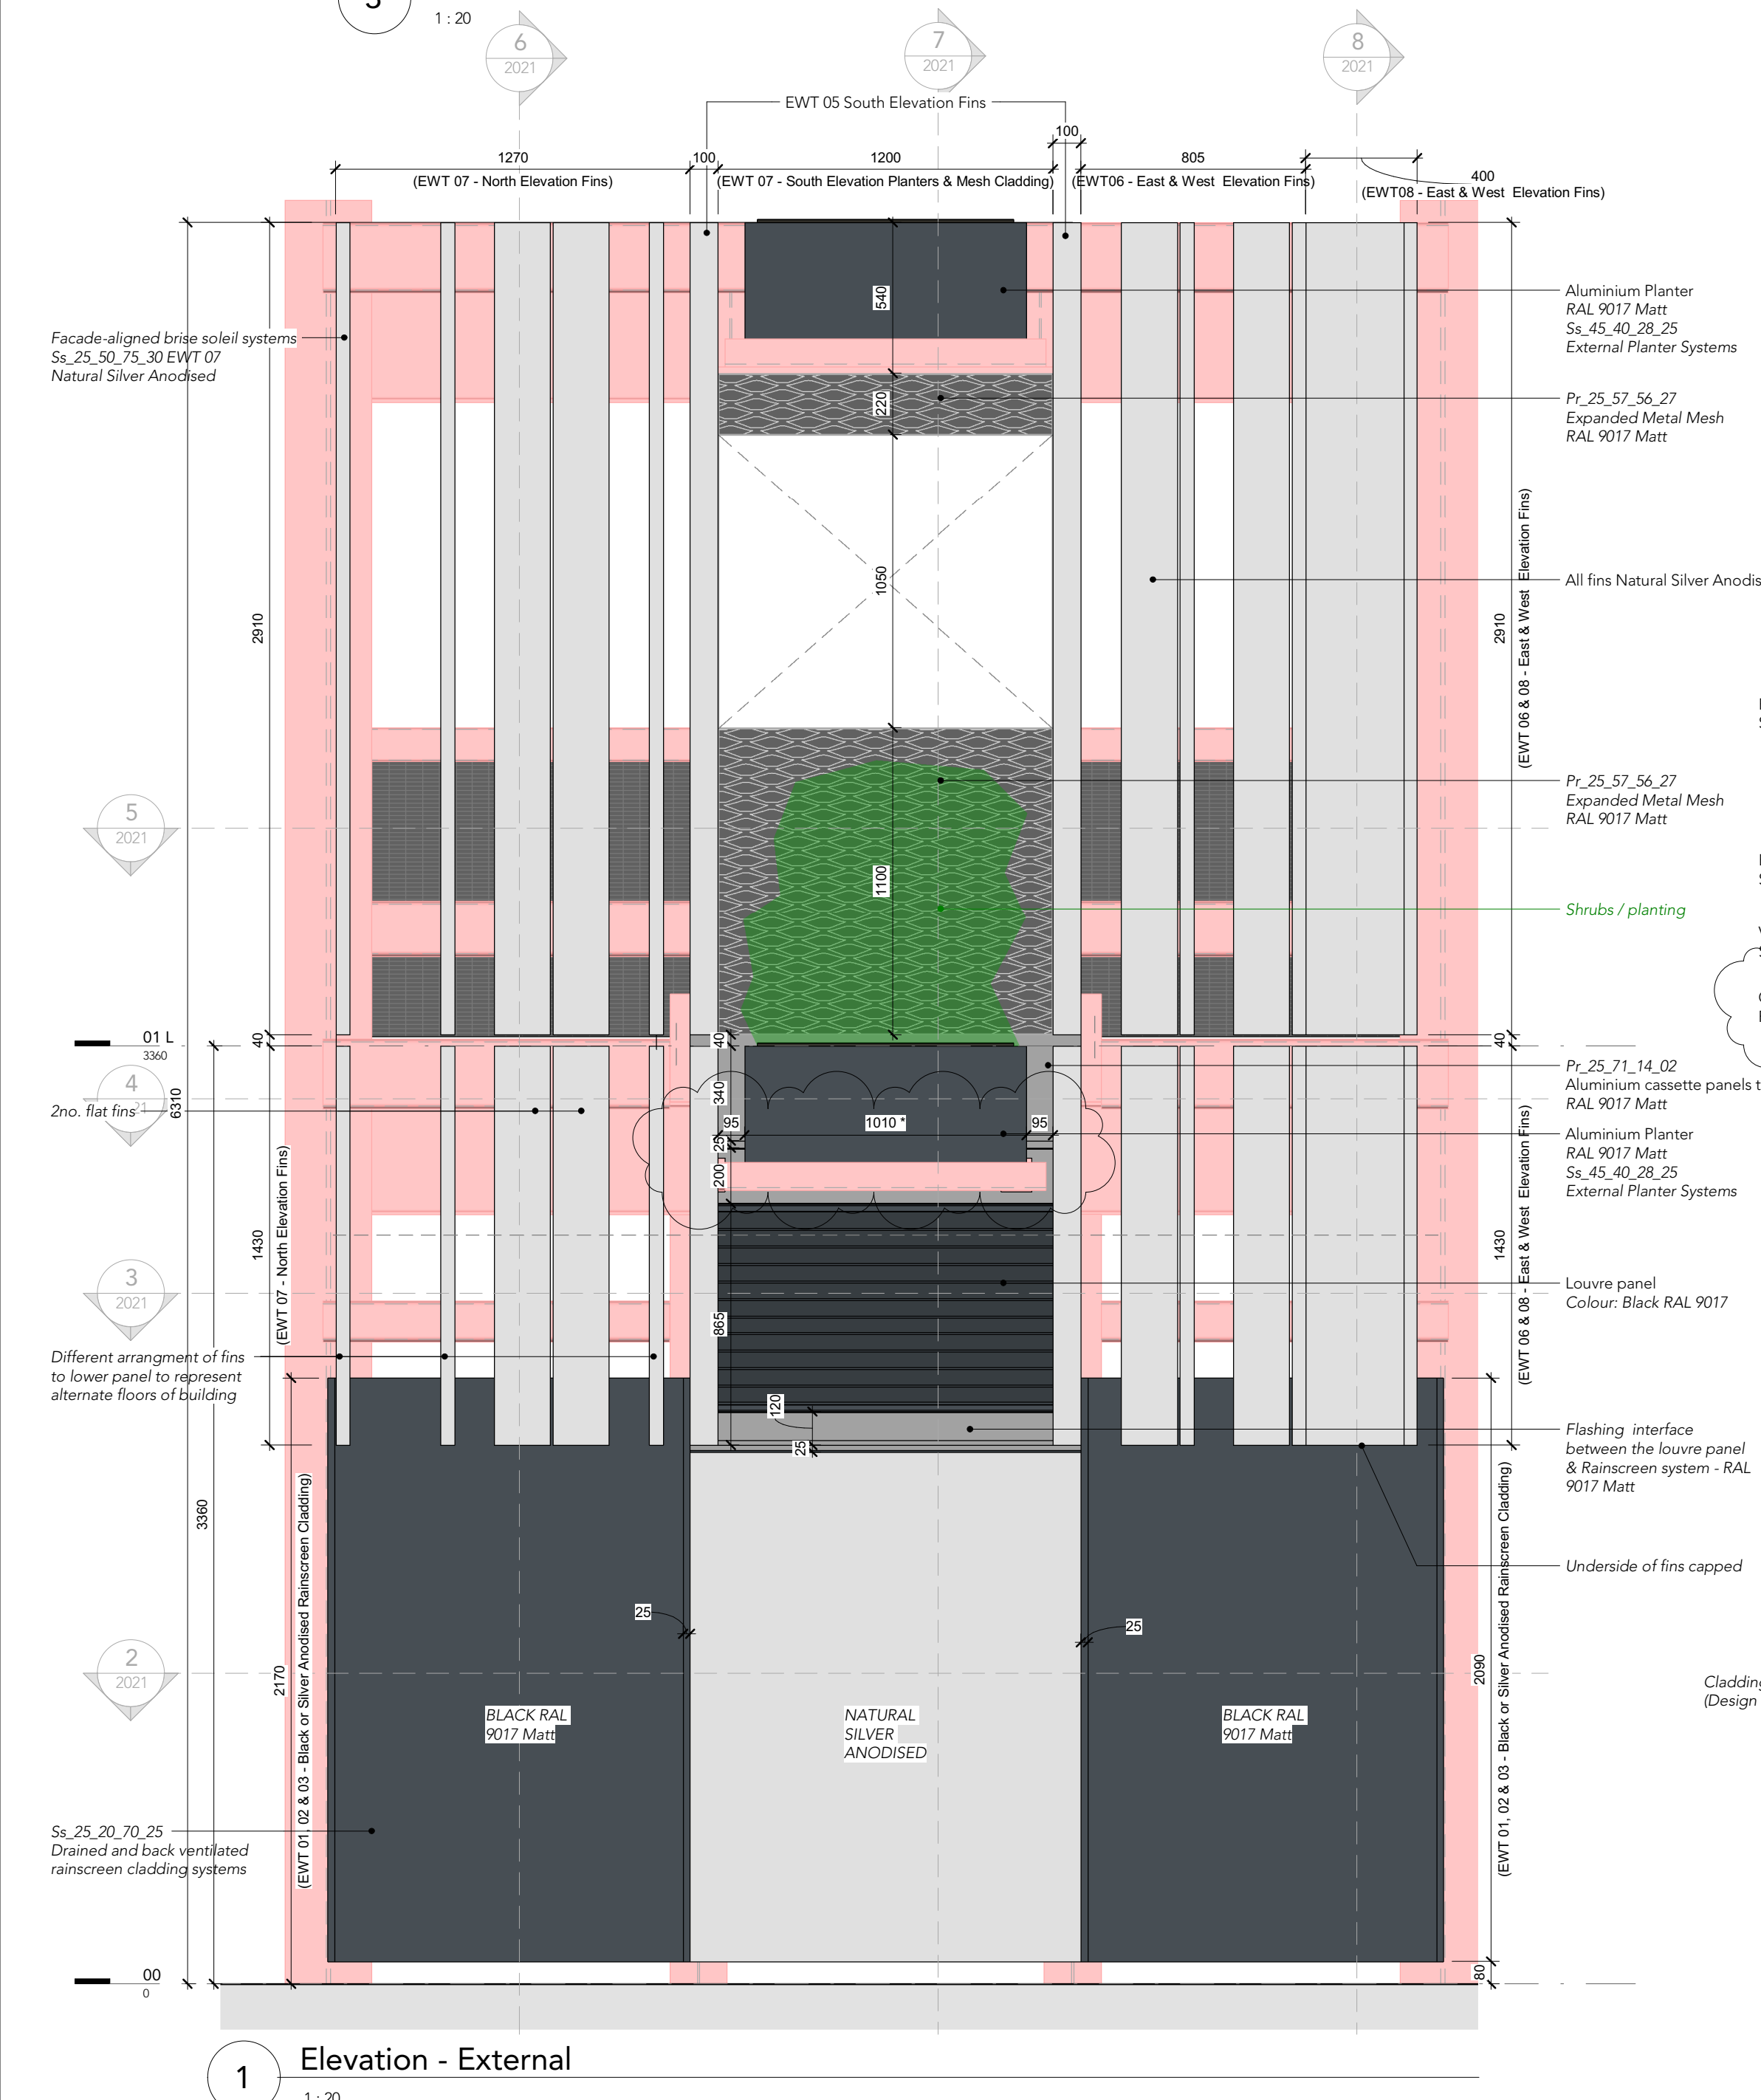
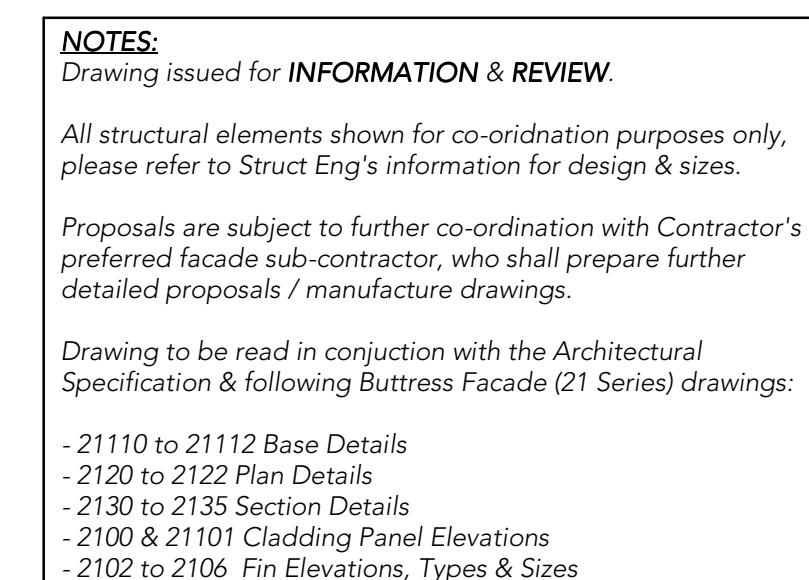
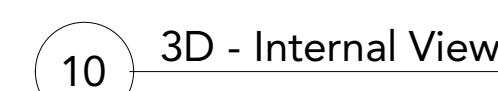
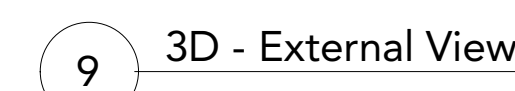
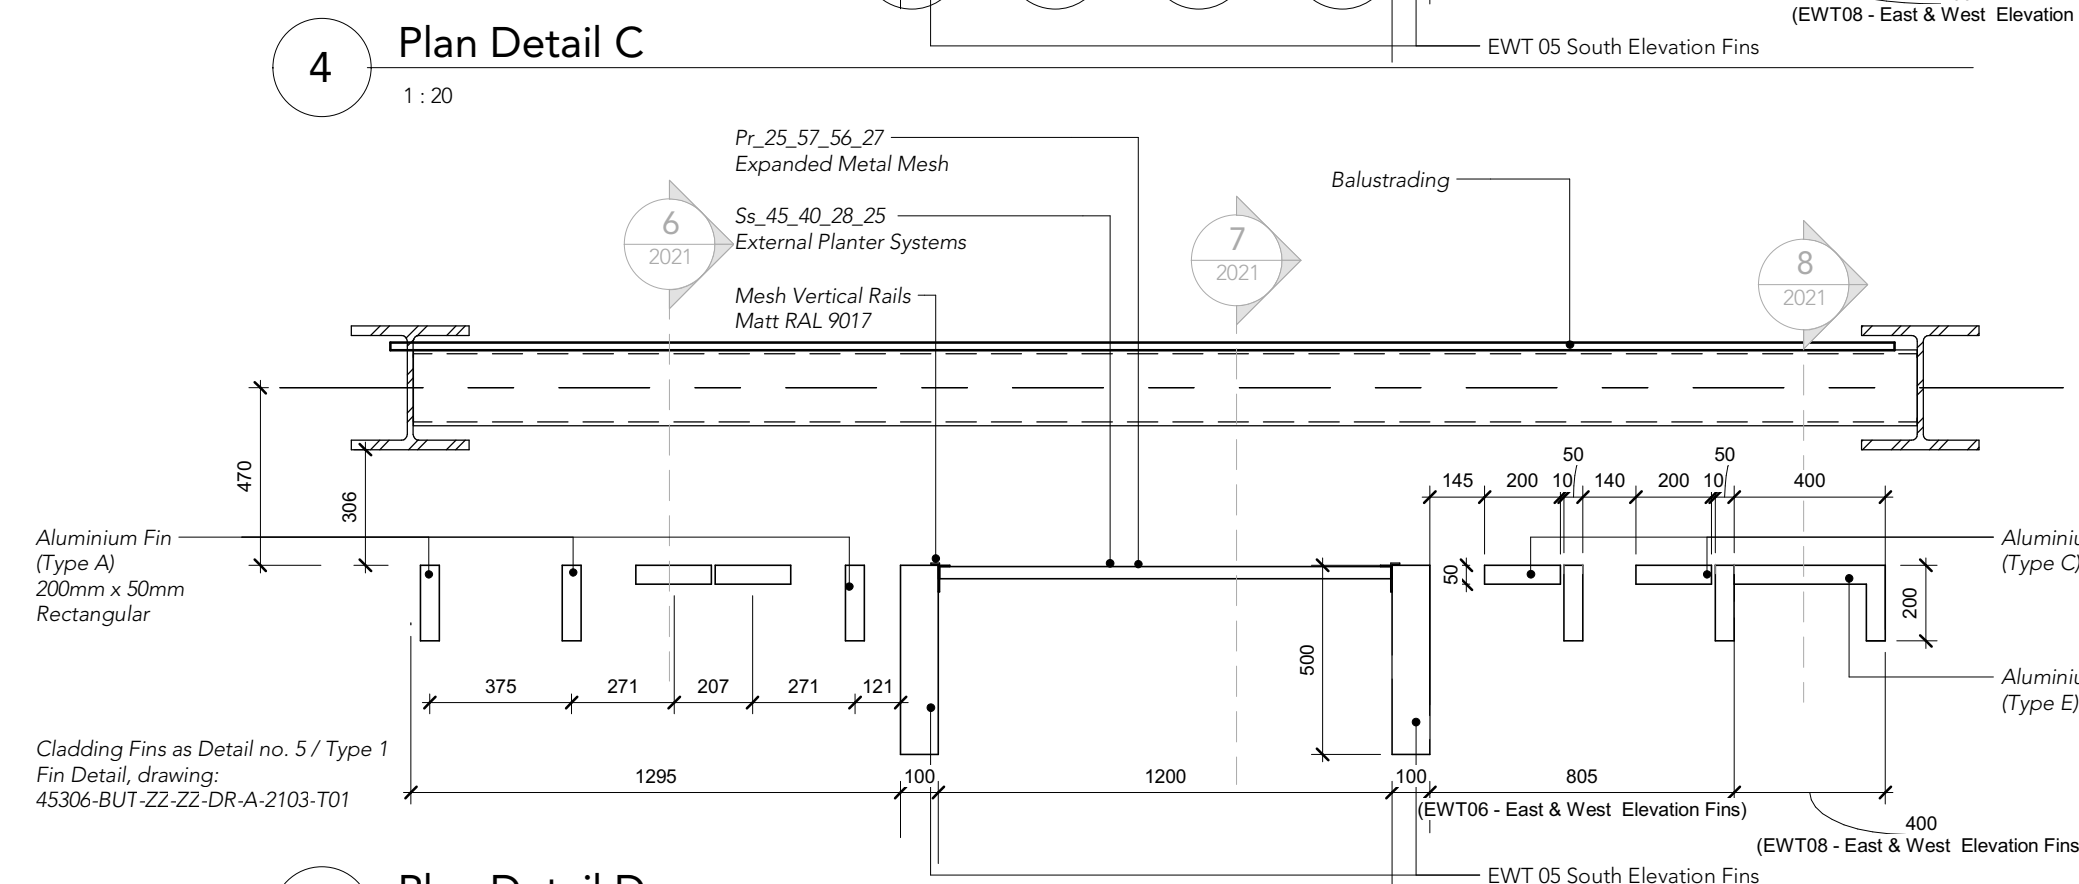
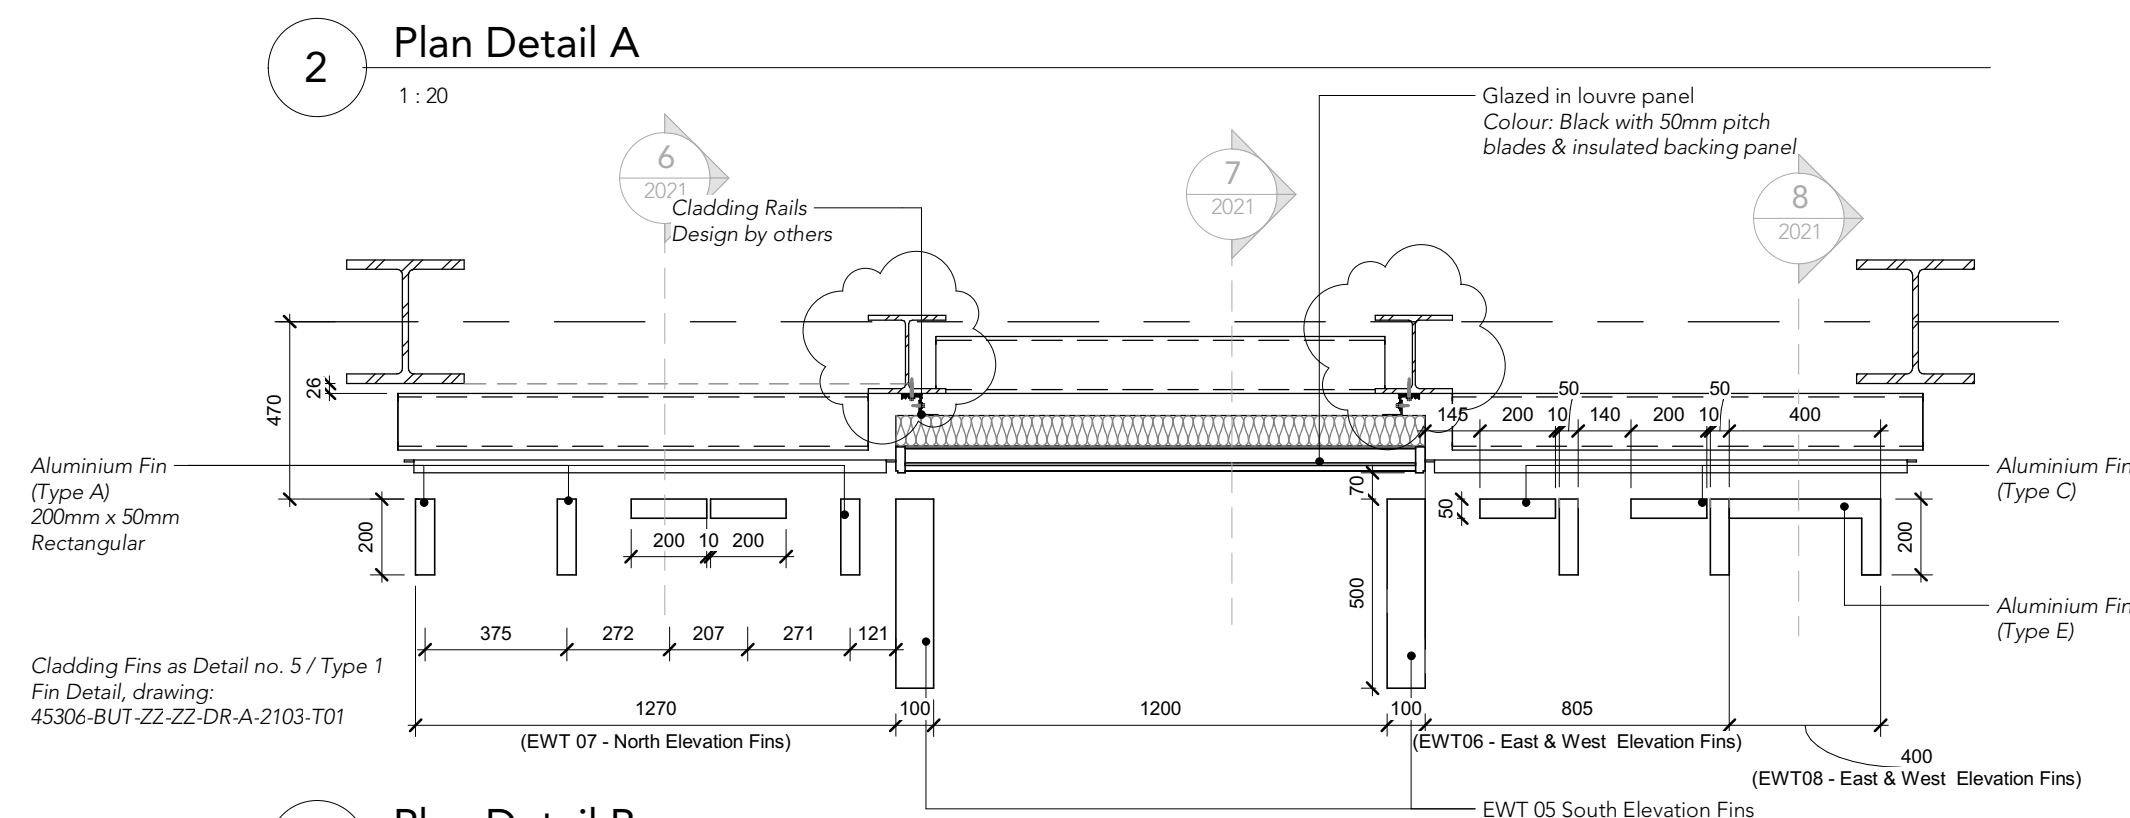
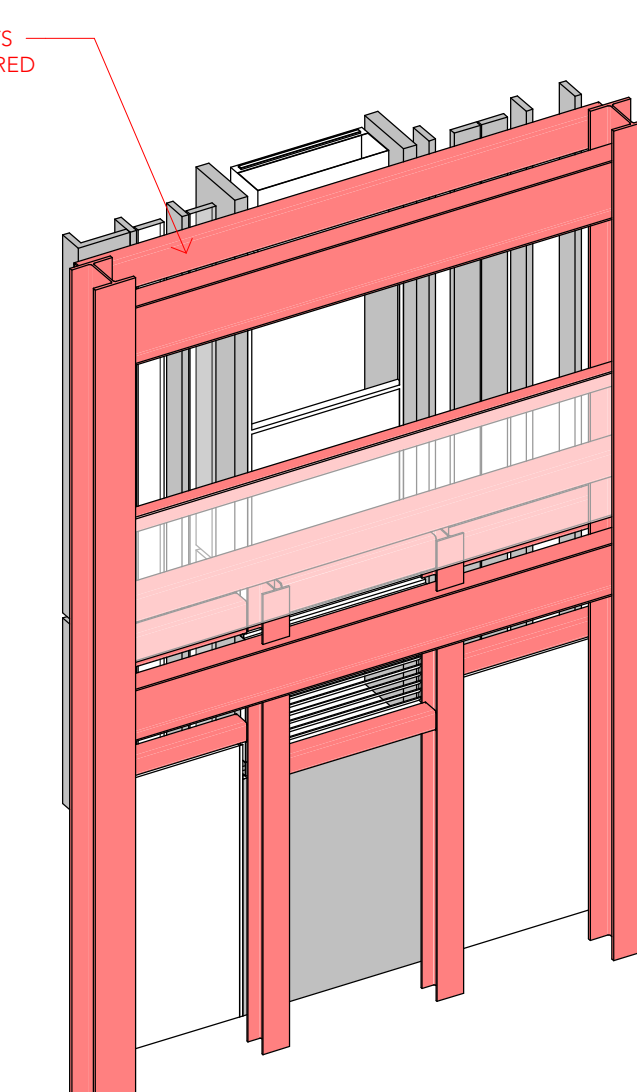


Note:
Do Not Scale from this drawing.
Dimensions are to be checked on site.
If in doubt please ask.

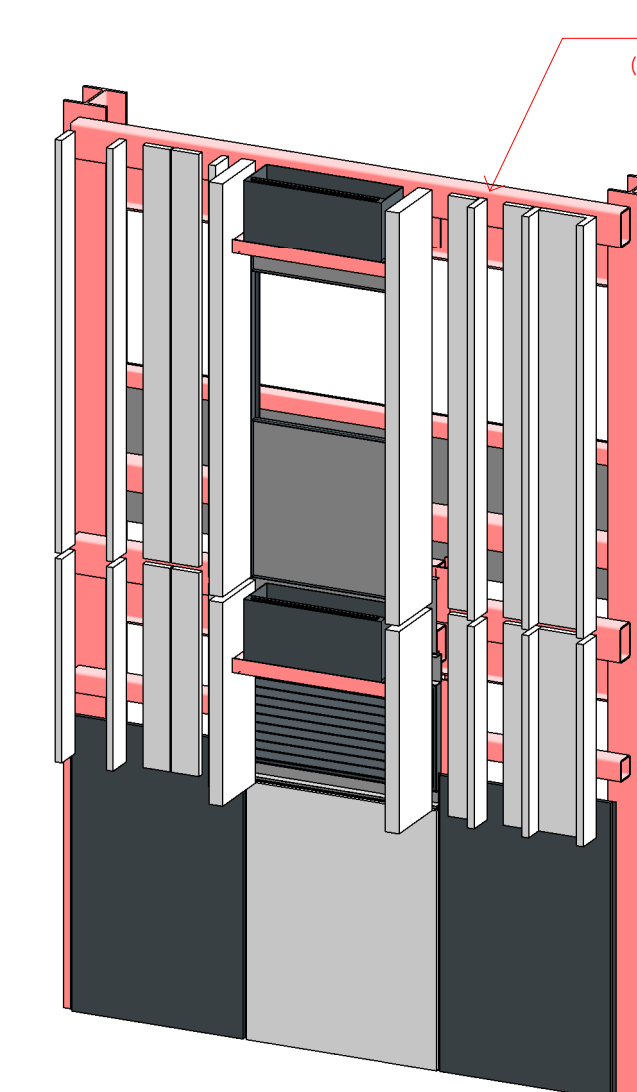

P03	26.06.2023	MW	Planter size and planter supporting steelwork updated following input from ANS. RAL colours for steel and carrier rails confirmed. Updates to setting out of steelwork following design workshop
P02	13.06.2023	MW	Minor Updates
P01	27.04.2023	MW	First Issue
Rev	Date	Ints	Details

© The moral rights of this author are hereby asserted

Buttress

41 Bengal Street
Manchester
M4 6AF

Clockwise, Yorkshire House
Greek Street, Leeds
LS1 5SH

T 0161 236 3303 0113 539 7965
E contact@buttness.net
W www.buttress.net

Project Title	Ancoats Hub
Client	Bowmer and Kirkland
Location	Poland Street - Manchester

Drawing ref Proposed Sample Panel (Sheet 1 of 2)

Date	26/06/2023 15:10:33	Scale	1 : 20
Checker	Checker	Size	A1
Job No:	9032	Status	S3 Suitable for Review and Comments

45306-BUT-ZZ-ZZ-DR-A-2021-P03