


FULL HEIGHT LOCKABLE PRAM SHELTER

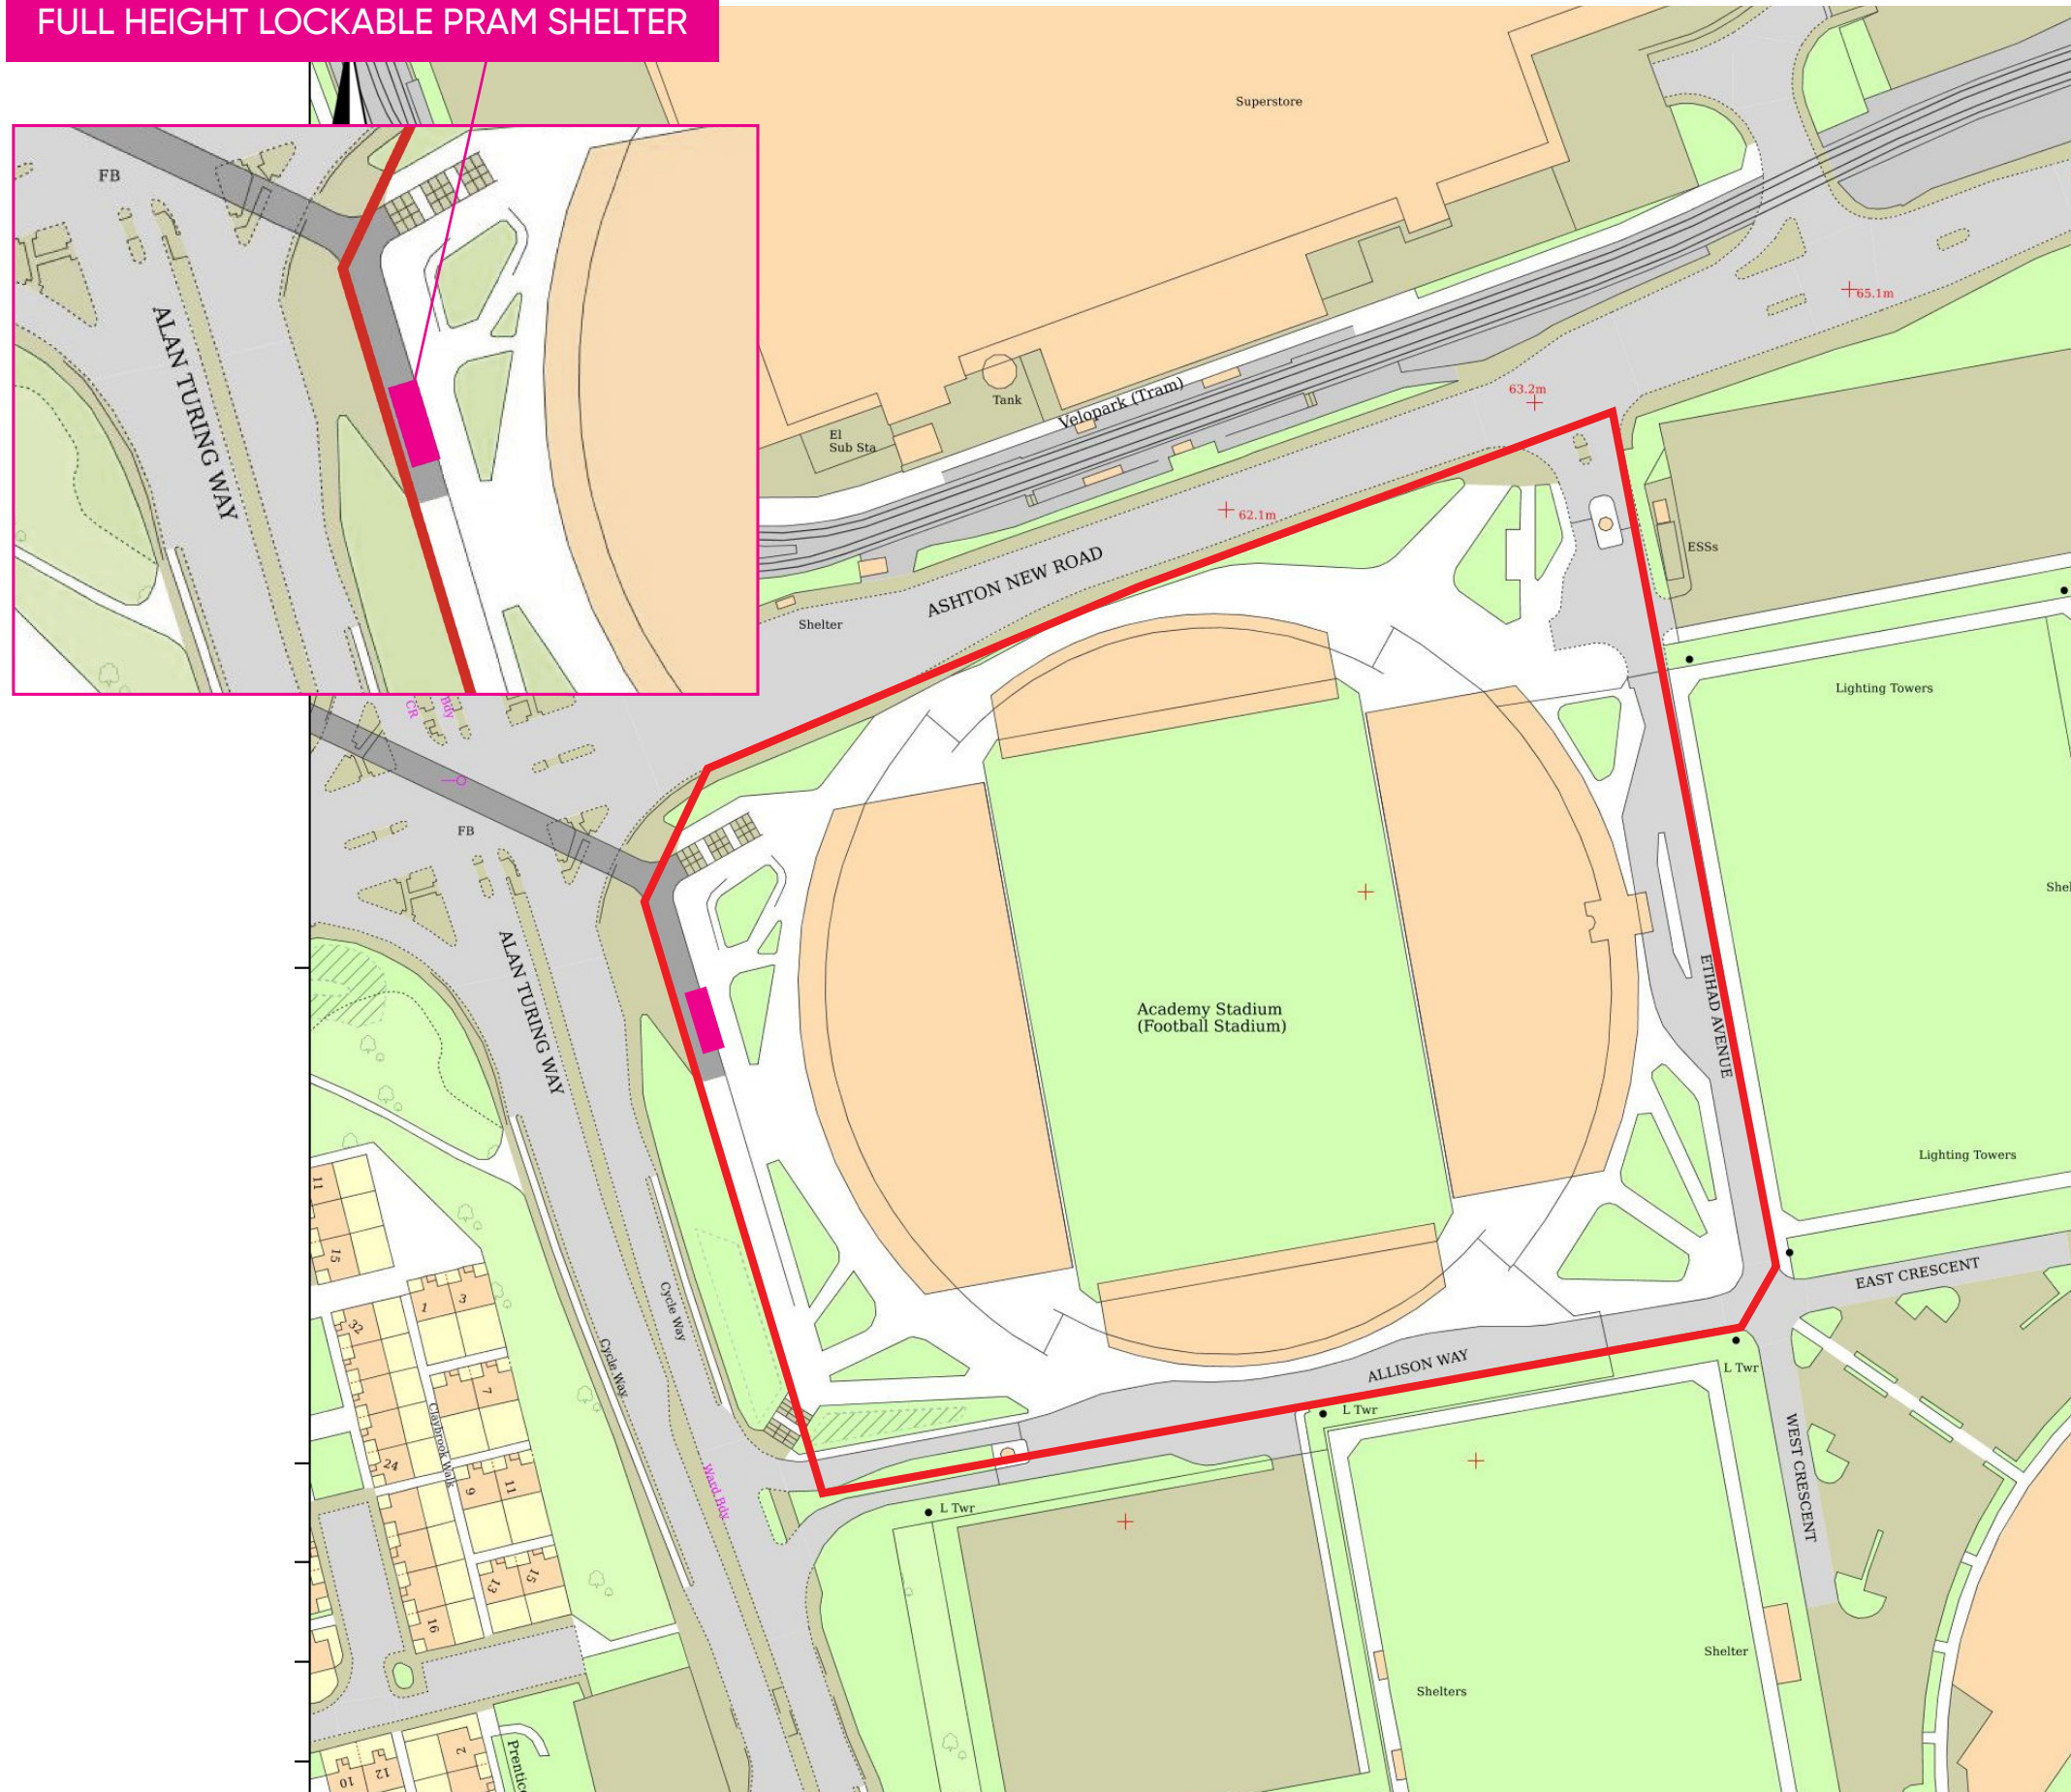

Manchester City Football
Club - New Full Height
Locable Pram Shelter

LOCATION PLAN

Client: MCFC
Drawn: NC
Checked: RJ
Date: 21.09.23
Ref: 280866/A5

