

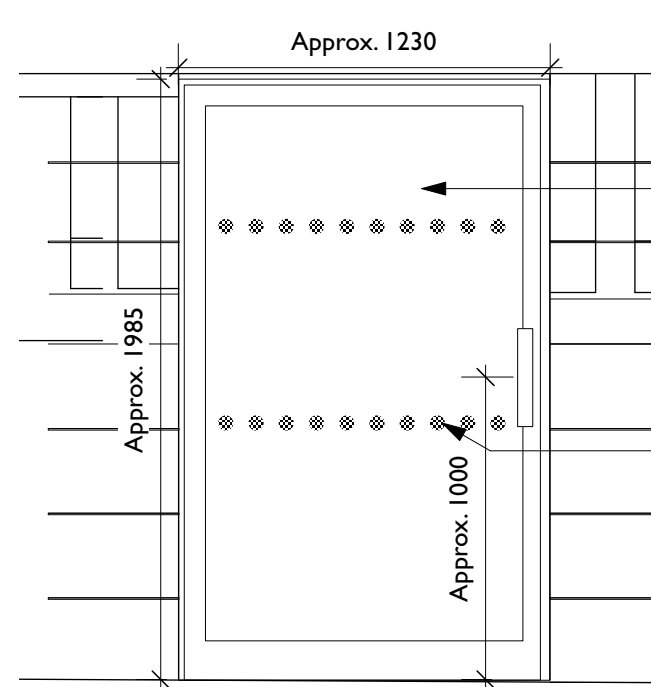
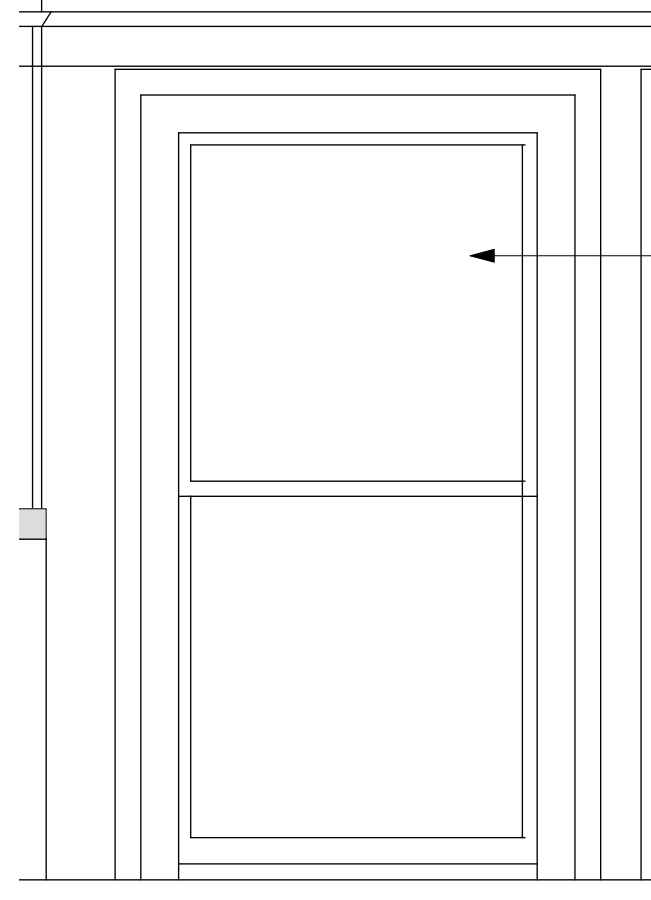


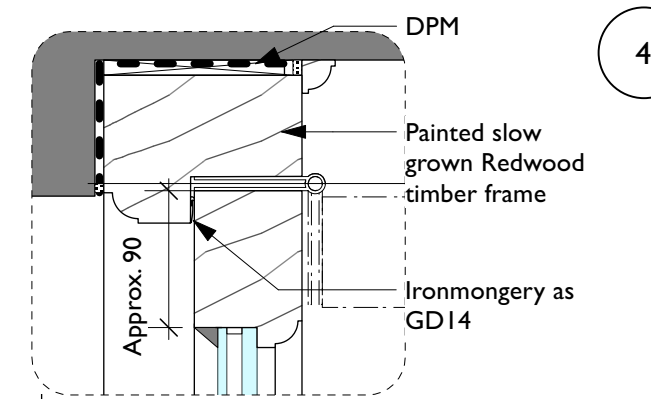

1 Facade Reinstatement - Elevation
Scale: 1:25

4 Localised Detail - Jamb
Scale: 1:5

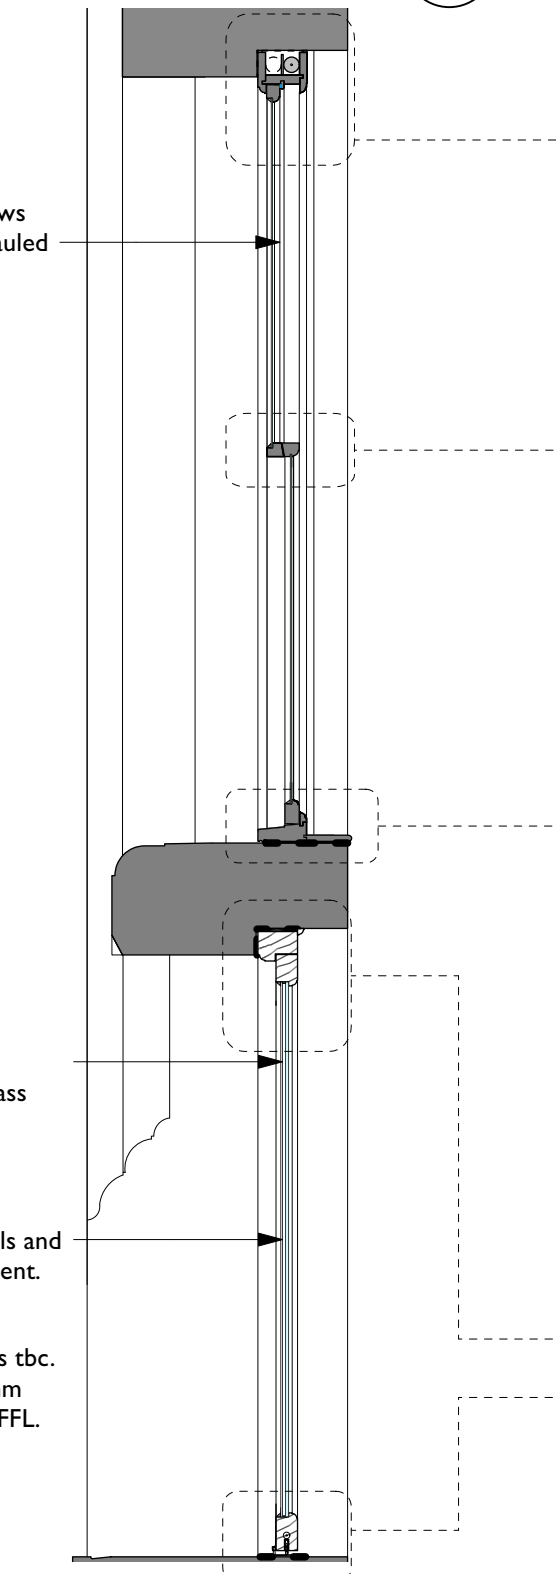


2 Facade Reinstatement - Section
Scale: 1:25




1 Key Elevation - Newton St- Existing
Scale: 1:500




1 Key Elevation - Newton St-Proposed
Scale: 1:500

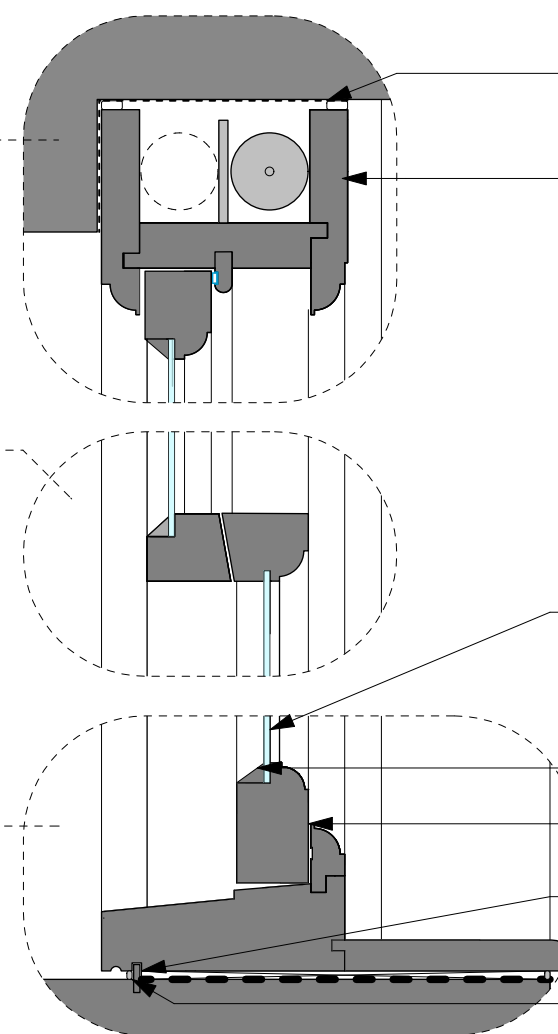

3 Localised Details
Scale: 1:5

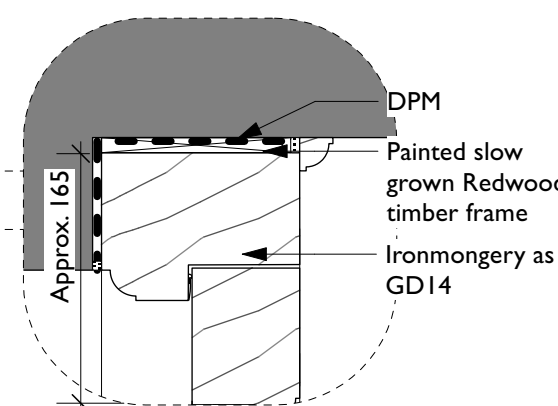

4 Localised Detail
Scale: 1:5

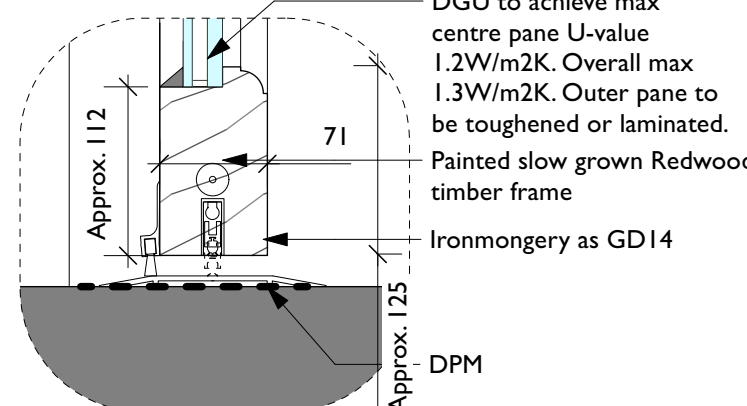

5 Localised Detail
Scale: 1:5

DO NOT SCALE FROM THIS DRAWING
DIMENSIONS TO BE CHECKED ON SITE

All dimensions to be checked on site prior to any commencing work.
Where relevant, all dimensions are to match the existing to be replicated. Dimensions given here are indicative only.

Rev	Note	DRN	CHK

8-16 Newton Street	
Newton Street Facade - Details 4 - Inward Opening Door	
scheme	1665
dwg no.	T(464)
revision	
scale	Varies @ A3
date first drawn	Jul 23
drawn	RD
SK sketch E existing P proposed T tender C construction FI final issue	
www.ateliermb.co.uk	
0161 236 0051	
architect@ateliermb.co.uk	