


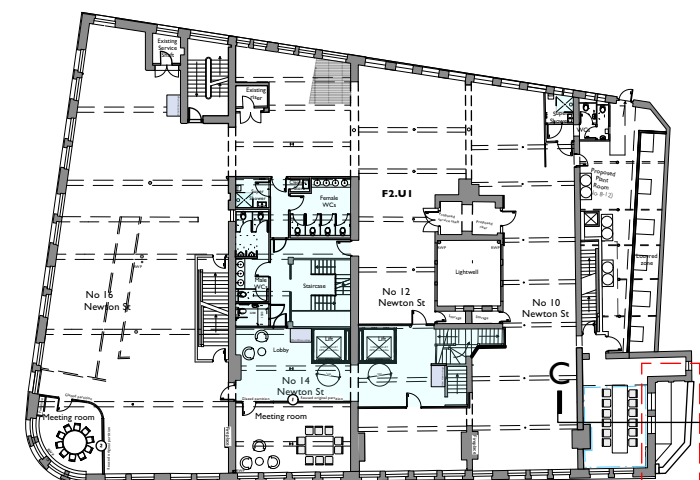


KEY

Existing



Key Plan
Scale 1:500

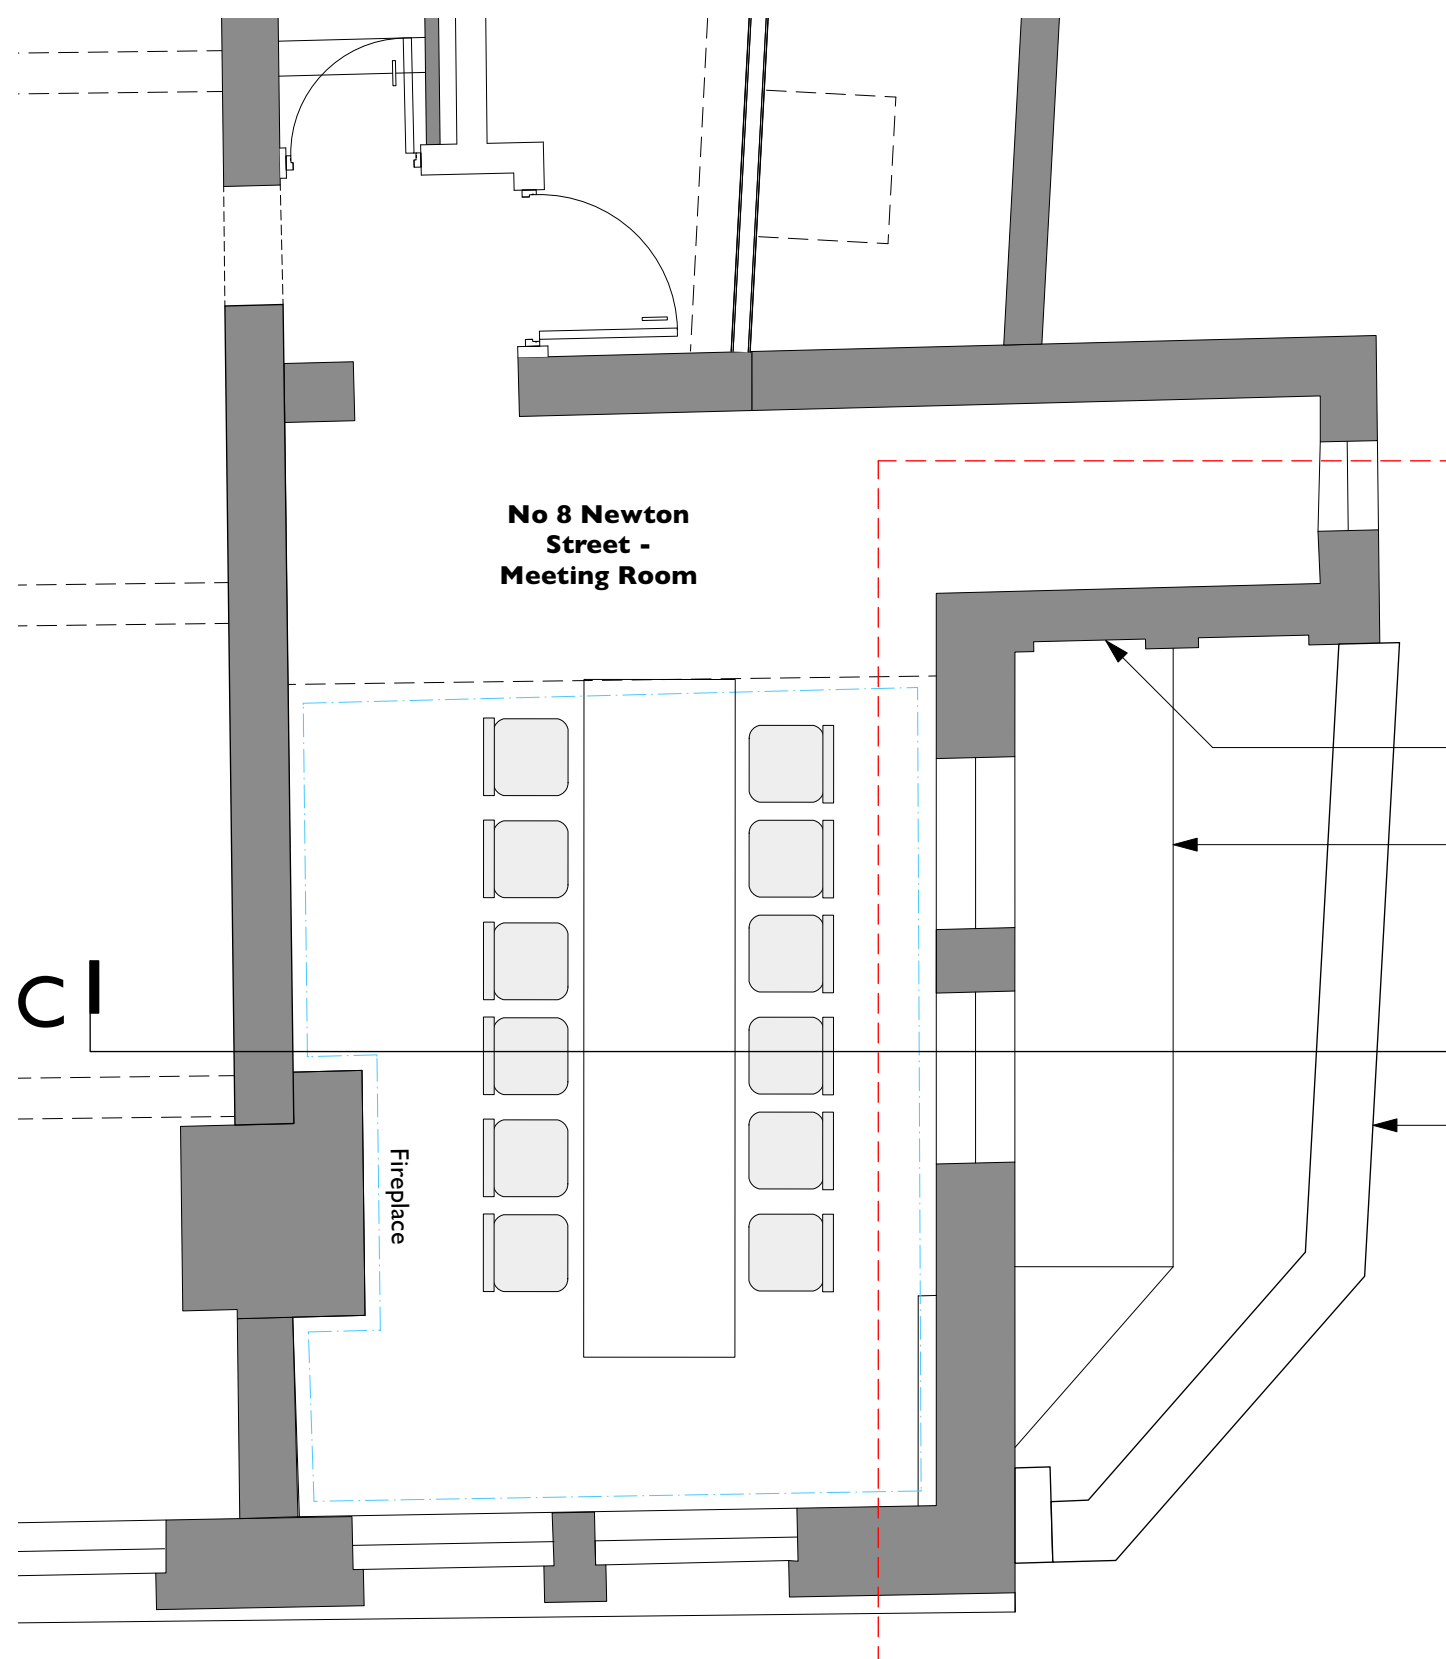

2nd Floor External Space - Existing Plan
Scale 1:50

Existing brick wall with recessed sections.

Existing pitched slate roof with lead flashing.

Existing stone parapet.

Rev Note DRN CHK

8-16 Newton Street

2nd Floor External Space - Existing Plan

scheme	1988
drwg no.	E(145)
revision	

scale	1:50 @ A3
date first drawn	Jan 21
drawn	RD

SK sketch E existing P proposed T tender C construction FI final issue


www.ateliermb.co.uk
t 0161 236 0051
e architect@ateliermb.co.uk

0 0.5 1 1.5 2 2.5m
1:50 @A3




KEY

- Existing
- Proposed
- Existing to be removed

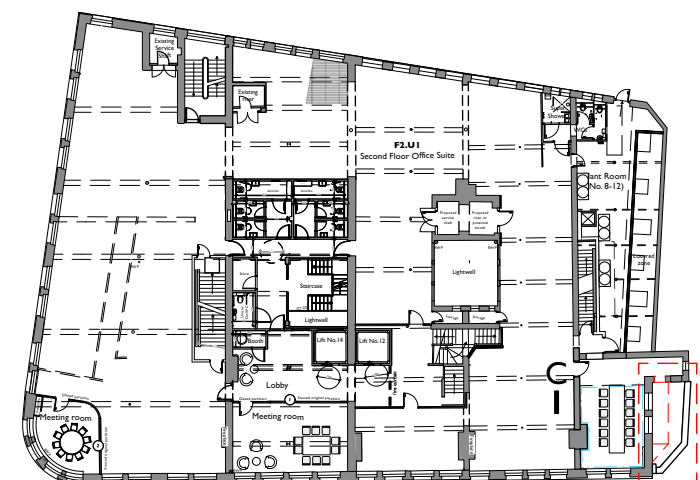

Key Plan
Scale 1:500

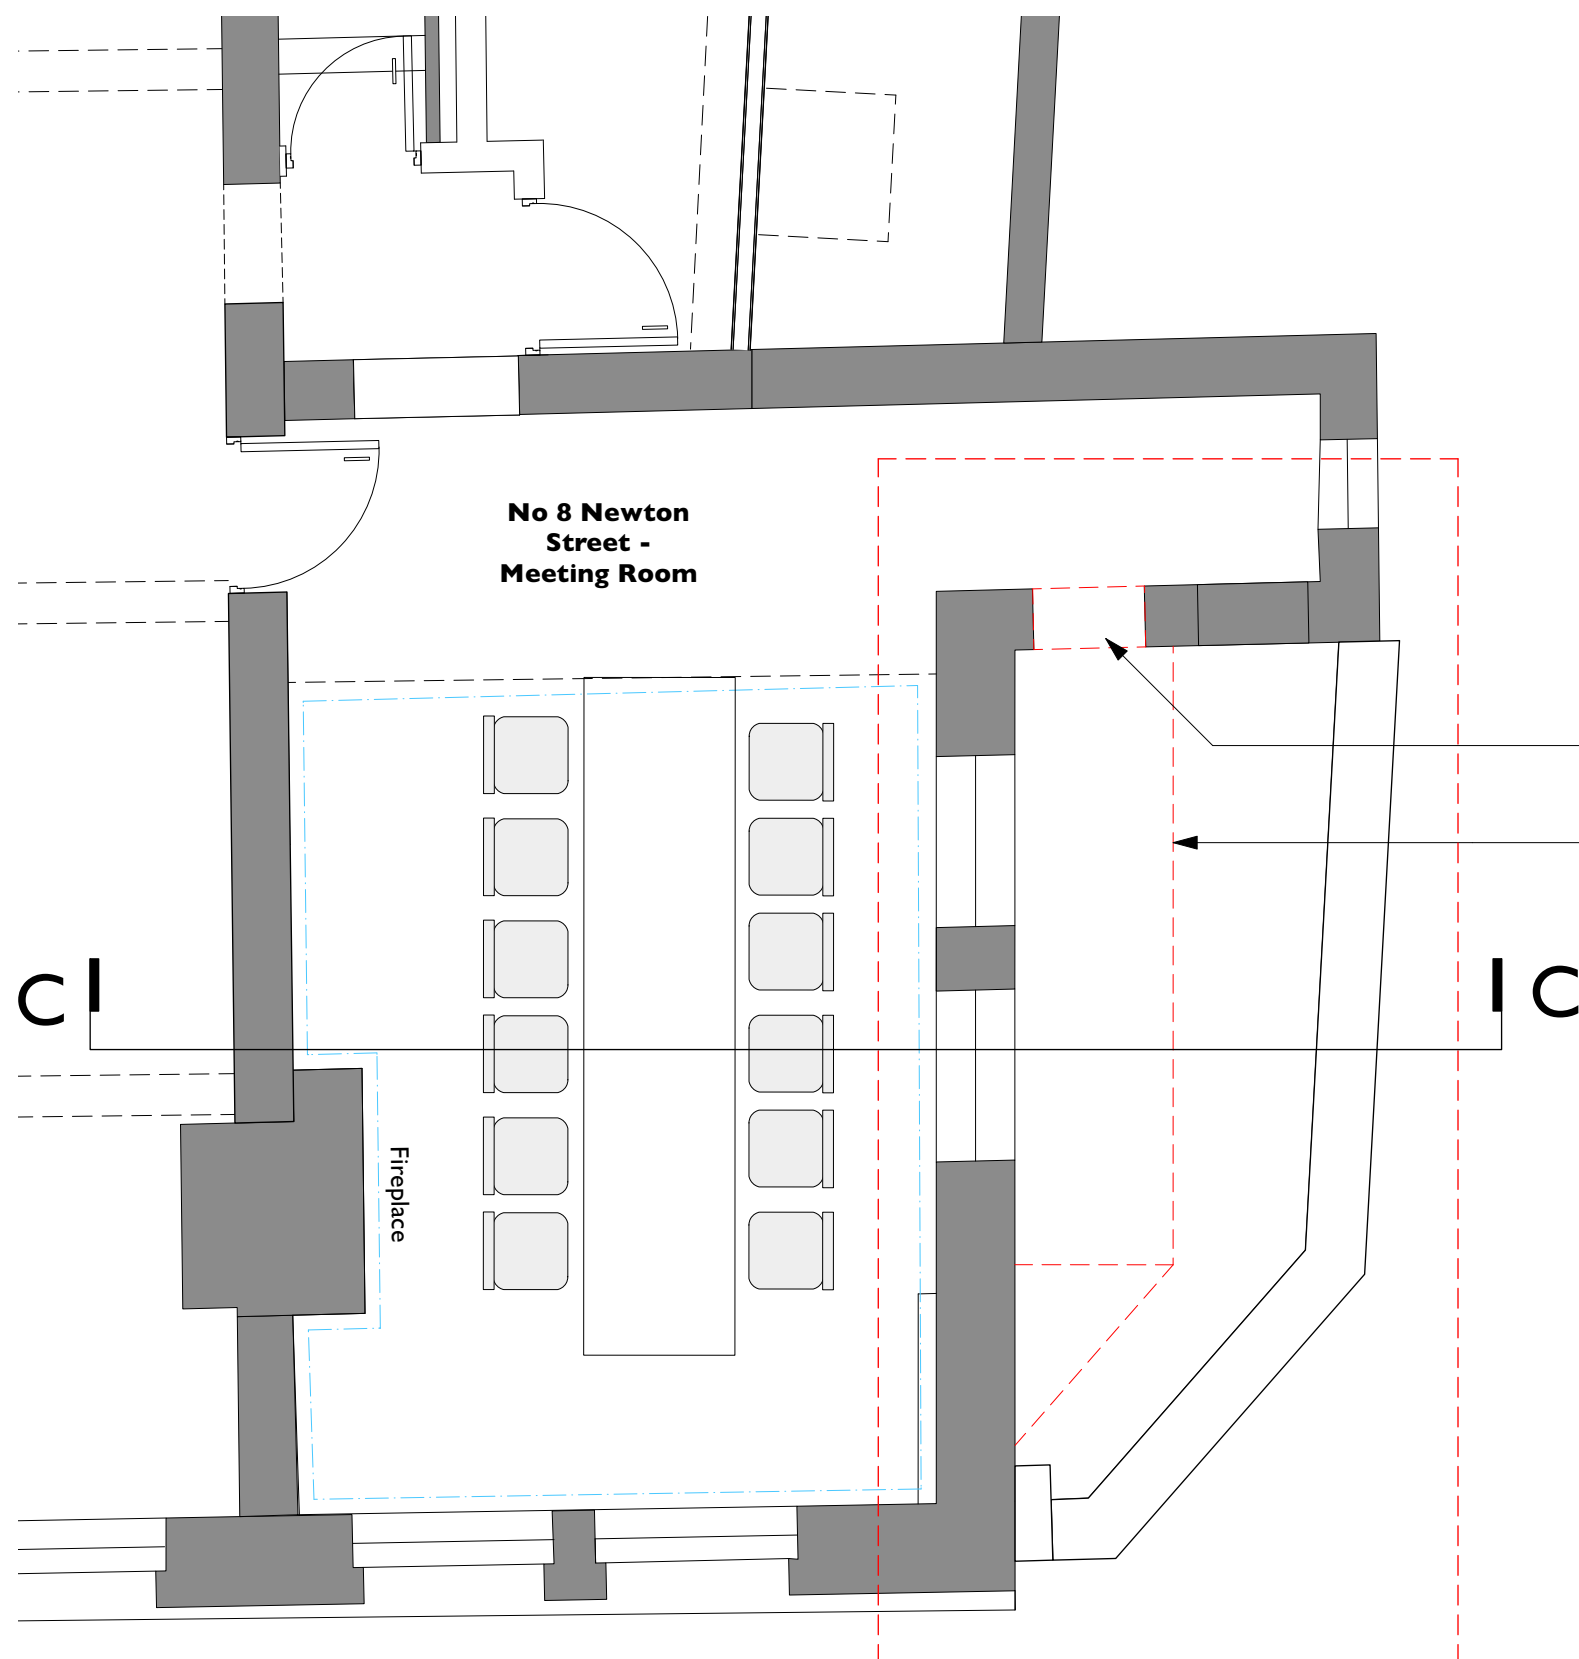

2nd Floor External Space - Proposed Strip Out Plan
Scale 1:50

Door opening to be created within existing brick wall.

Existing pitched slate roof with lead flashing to be removed.

Rev Note DRN CHK

8-16 Newton Street
Manchester

2nd Floor External Space -
Proposed Strip Out Plan

scheme | 1988
drwg no. | **P(146)**
revision

scale | 1:50 @ A3
date first drawn | Jan 21
drawn | RD

SK sketch E existing P proposed T tender C construction FI final issue


www.ateliermb.co.uk
t 0161 236 0051
e architect@ateliermb.co.uk

0 0.5 1 1.5 2 2.5m
1:50 @A3




KEY

- Existing
- Proposed
- Existing to be removed

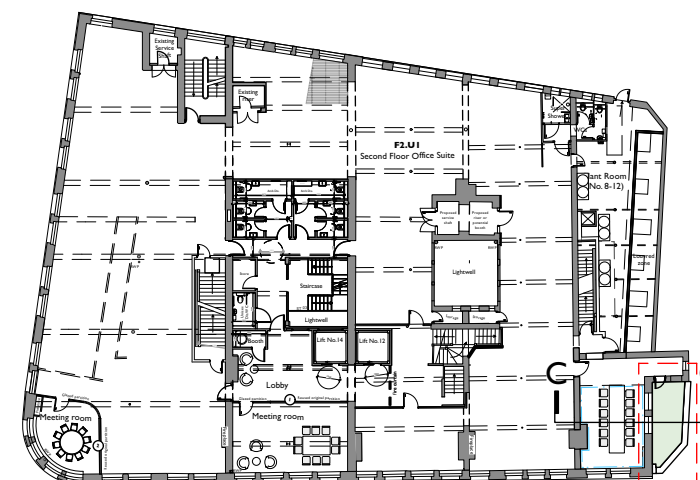

Key Plan
Scale 1:500

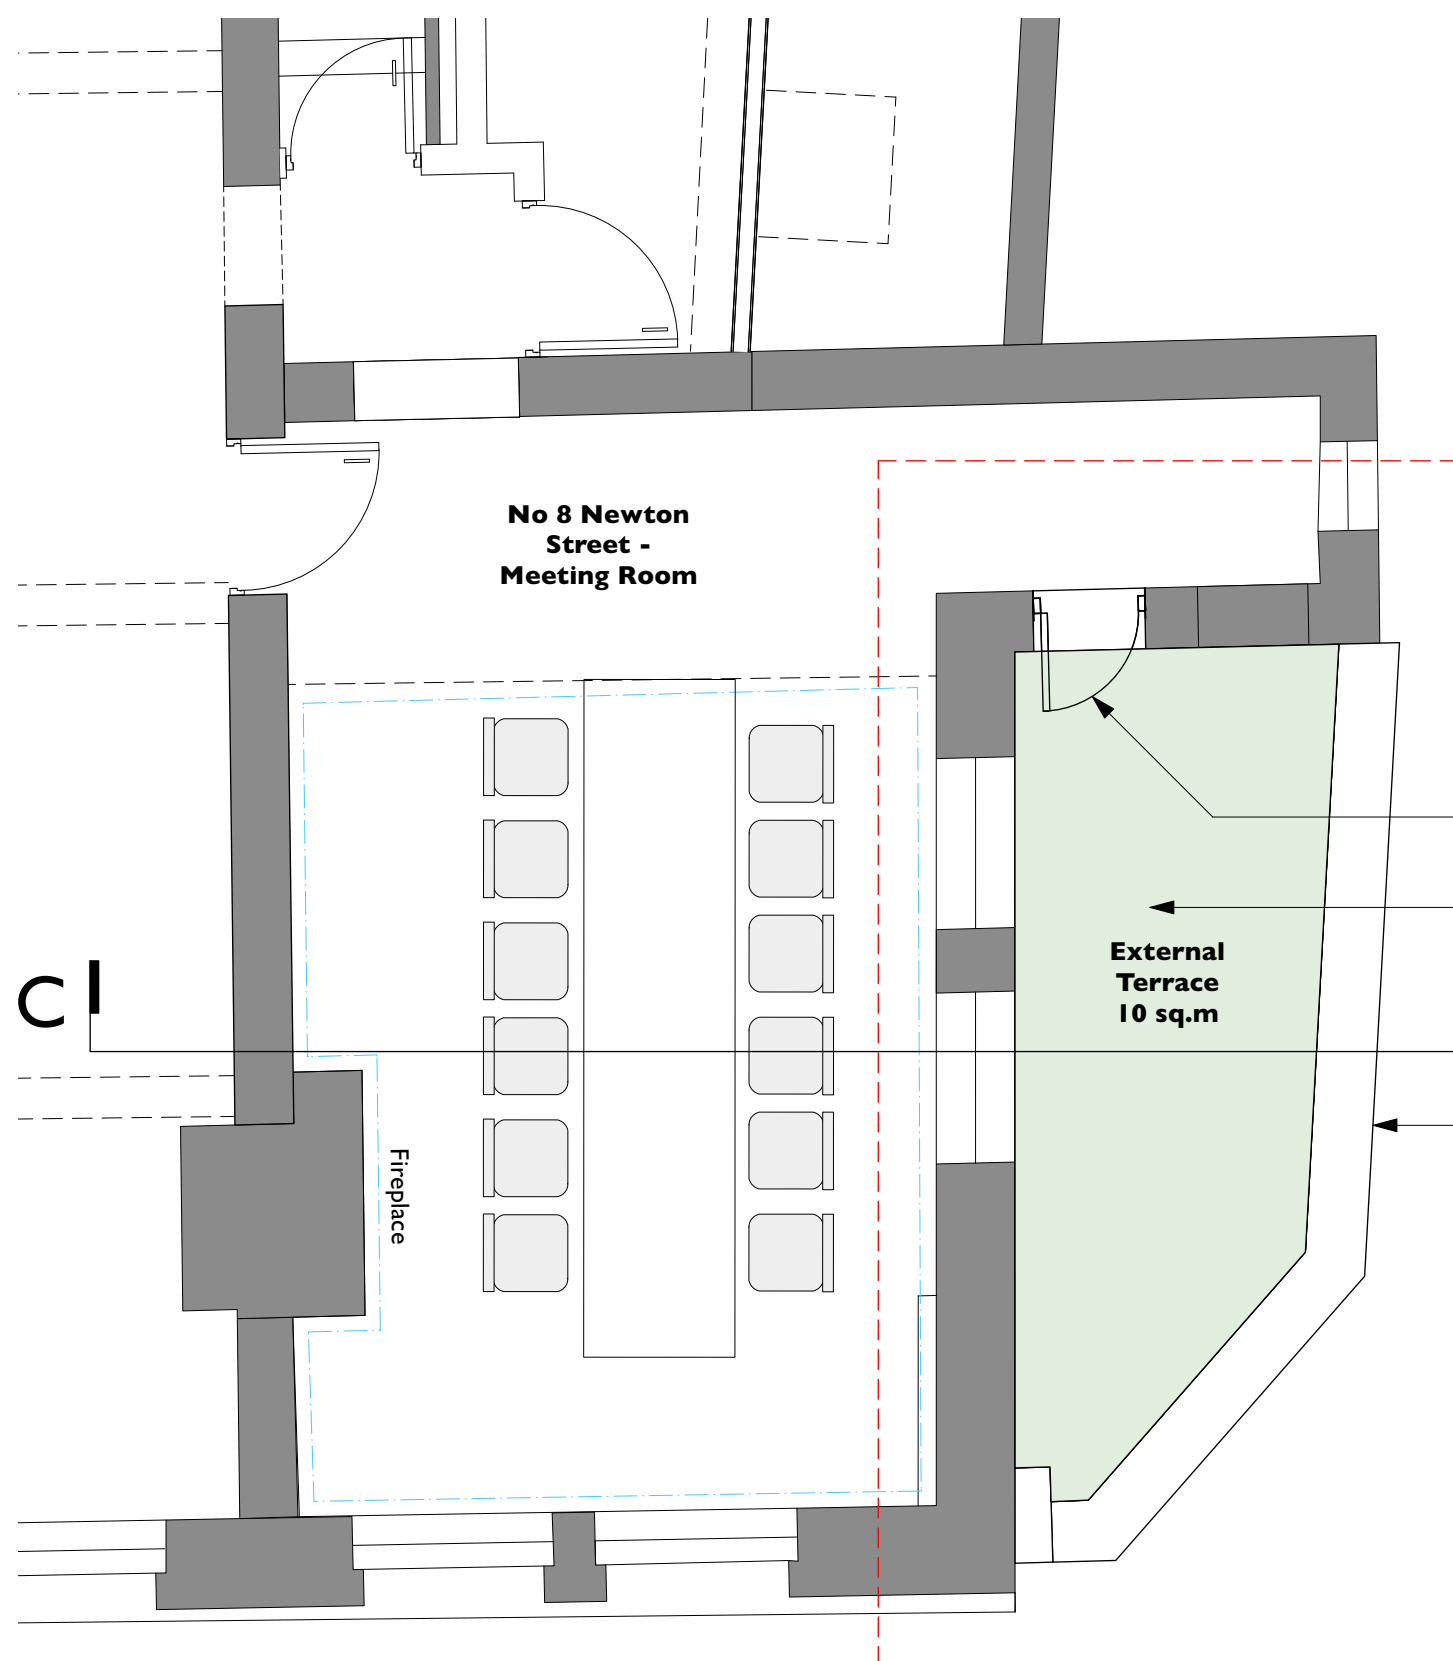

2nd Floor External Space - Proposed Plan
Scale 1:50

Proposed new door to external terrace.

Proposed new flat roof/external terrace.

Existing stone parapet.

Rev Note DRN CHK

8-16 Newton Street
Manchester

2nd Floor External Space -
Proposed Plan


scheme	1988
drwg no.	P(145)
revision	

scale	1:50 @ A3
date first drawn	Jan 21
drawn	RD

SK sketch E existing P proposed T tender C construction F final issue

www.ateliermb.co.uk
t 0161 236 0051
e architect@ateliermb.co.uk

0 0.5 1 1.5 2 2.5m
1:50 @A3

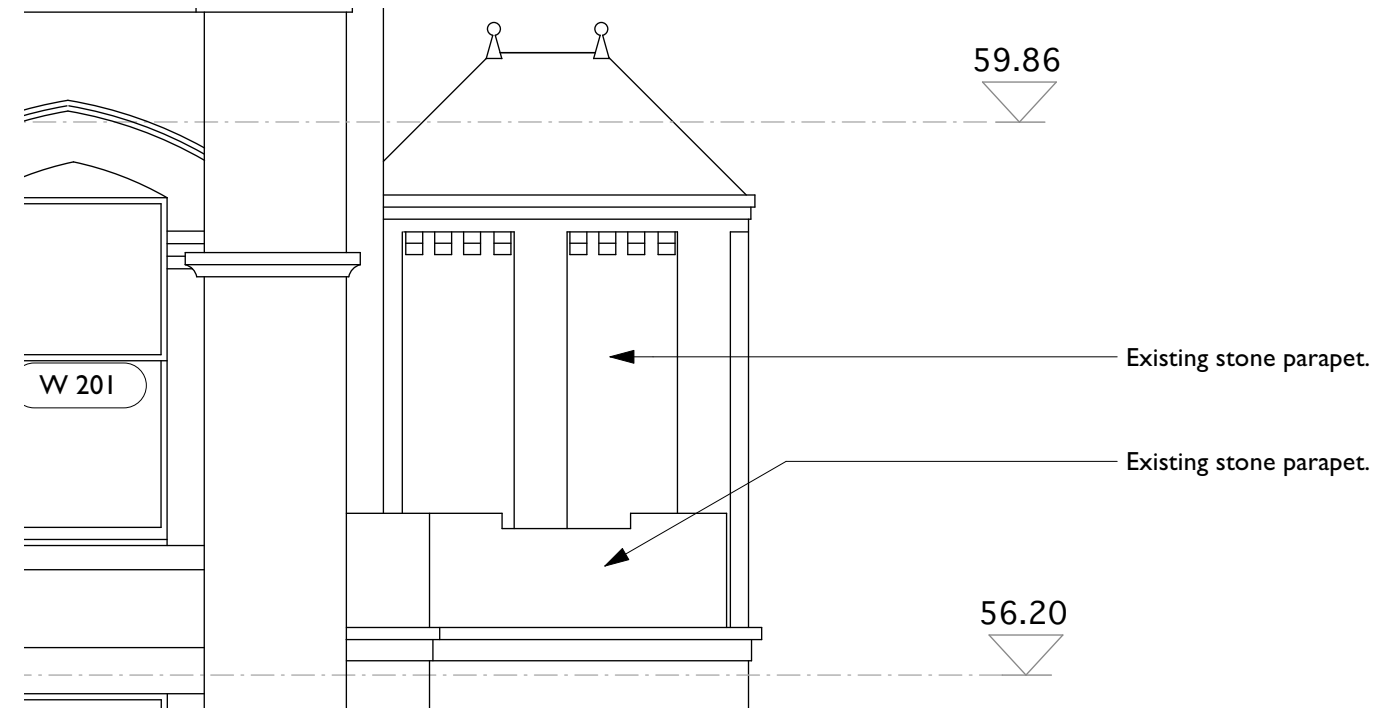

**2nd Floor External Space -
Existing Newton Street Elevation**
Scale 1:50




**2nd Floor External Space -
Existing Back Piccadilly Elevation**
Scale 1:50



Key Elevation
Scale 1:500



Key Elevation
Scale 1:500

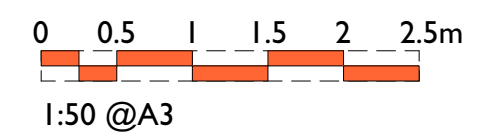

Rev	Note	DRN	CHK
-----	------	-----	-----

8-16 Newton Street


2nd Floor: External Space - Existing Elevations

scheme	1988
drwg no.	E(245)
revision	

scale	1:50 @ A3
date first drawn	Jan 21
drawn	RD

SK sketch E existing P proposed T tender C construction FI final issue

www.ateliermb.co.uk
t 0161 236 0051
e architect@ateliermb.co.uk

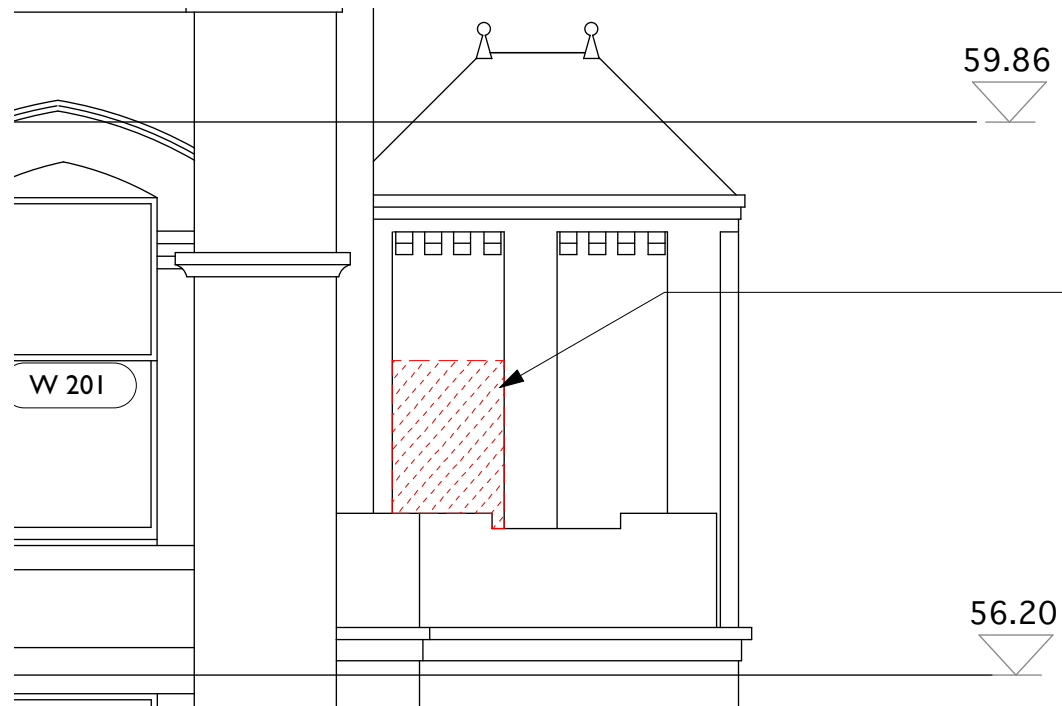

Door opening to be created within
existing brick wall.

**2nd Floor External Space -
Proposed Newton Street Strip Out Elevation**
Scale 1:50



**2nd Floor External Space -
Proposed Back Piccadilly Strip Out Elevation**
Scale 1:50

KEY

Existing	Existing
Proposed	Proposed
Existing to be removed	Existing to be removed

Rev Note DRN CHK

8-16 Newton Street

Manchester


2nd Floor External Space -
Proposed Strip Out Elevations

scheme	1988
drwg no.	P(246)
revision	


scale	1:50 @ A3
date first drawn	Jan 21
drawn	RD

SK sketch E existing P proposed T tender C construction FI final issue

www.ateliermb.co.uk
t 0161 236 0051
e architect@ateliermb.co.uk

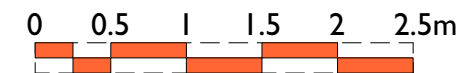

1:50 @A3

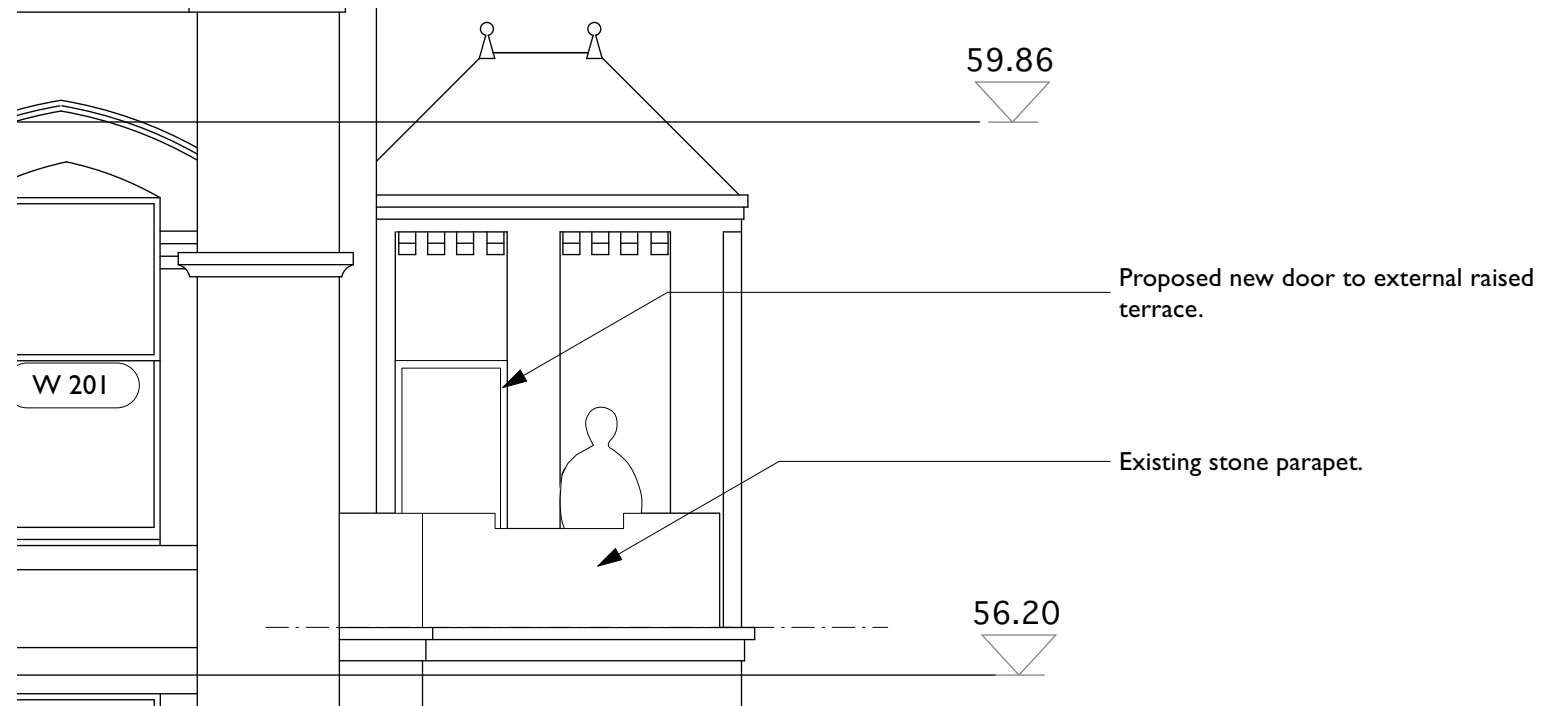

**2nd Floor External Space -
Proposed Newton Street Elevation**
Scale 1:50



**2nd Floor External Space -
Proposed Back Piccadilly Elevation**
Scale 1:50

KEY

	Existing
	Proposed
	Existing to be removed

Rev	Note	DRN	CHK
-----	------	-----	-----

8-16 Newton Street

Manchester


2nd Floor External Space -
Proposed Elevations

scheme	1988
drwg no.	P(245)
revision	


scale	1:50 @ A3
date first drawn	Jan 21
drawn	RD

SK sketch E existing P proposed T tender C construction FI final issue

www.ateliermb.co.uk
t 0161 236 0051
e architect@ateliermb.co.uk

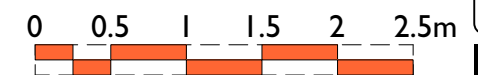


1:50 @A3

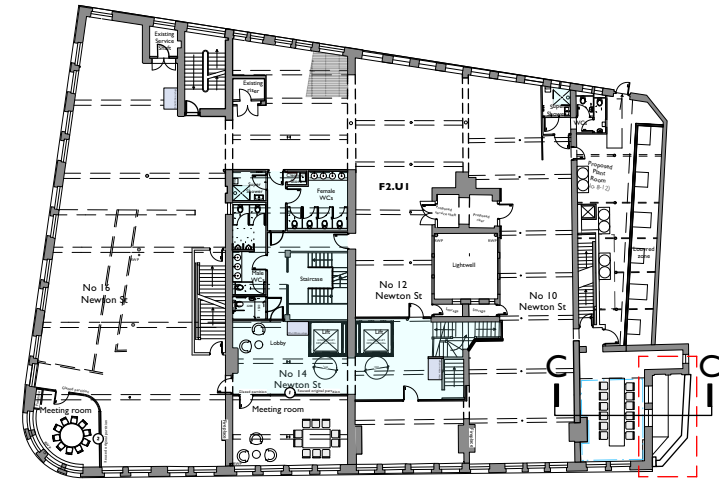

Key Plan
Scale 1:500

KEY

Existing

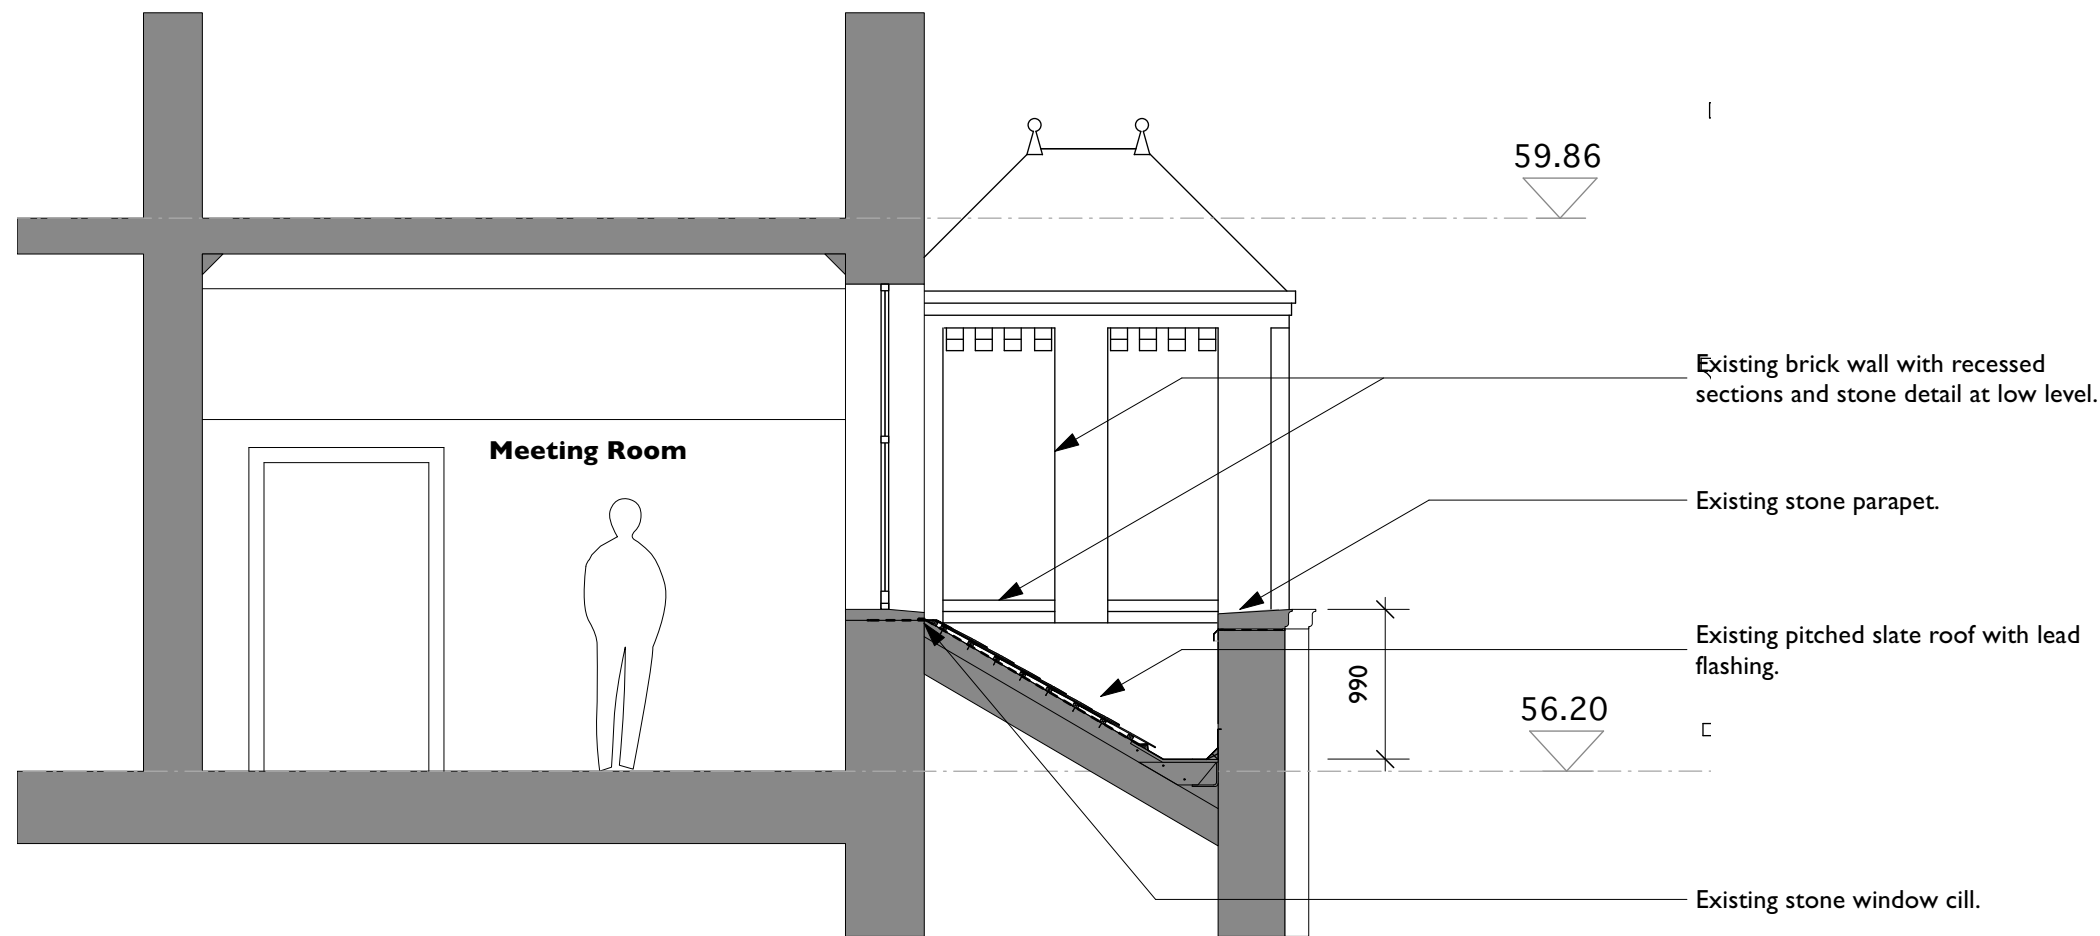

2nd Floor External Space - Existing Section C-C
Scale 1:50

Rev Note DRN CHK

8-16 Newton Street


2nd Floor External Space - Existing
Section C-C

scheme	1988
drwg no.	E(345)
revision	


scale	1:50 @ A3
date first drawn	Jan 21
drawn	RD

SK sketch E existing P proposed T tender C construction FI final issue

www.ateliermb.co.uk
t 0161 236 0051
e architect@ateliermb.co.uk

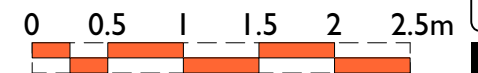


1:50 @A3

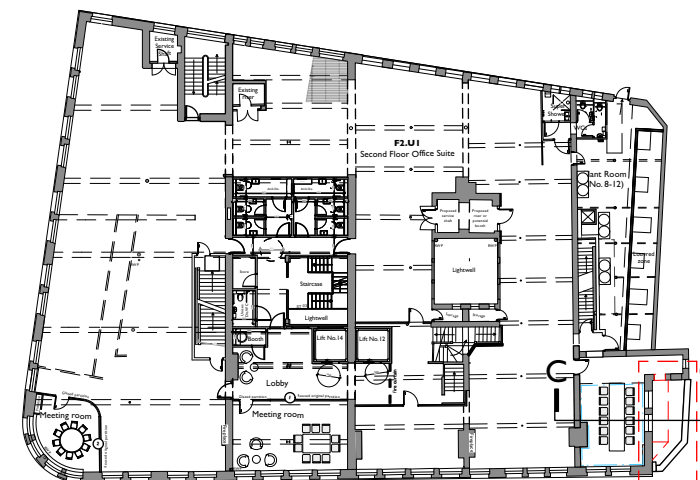

Key Plan
Scale 1:500

KEY

- Existing
- Proposed
- Existing to be removed

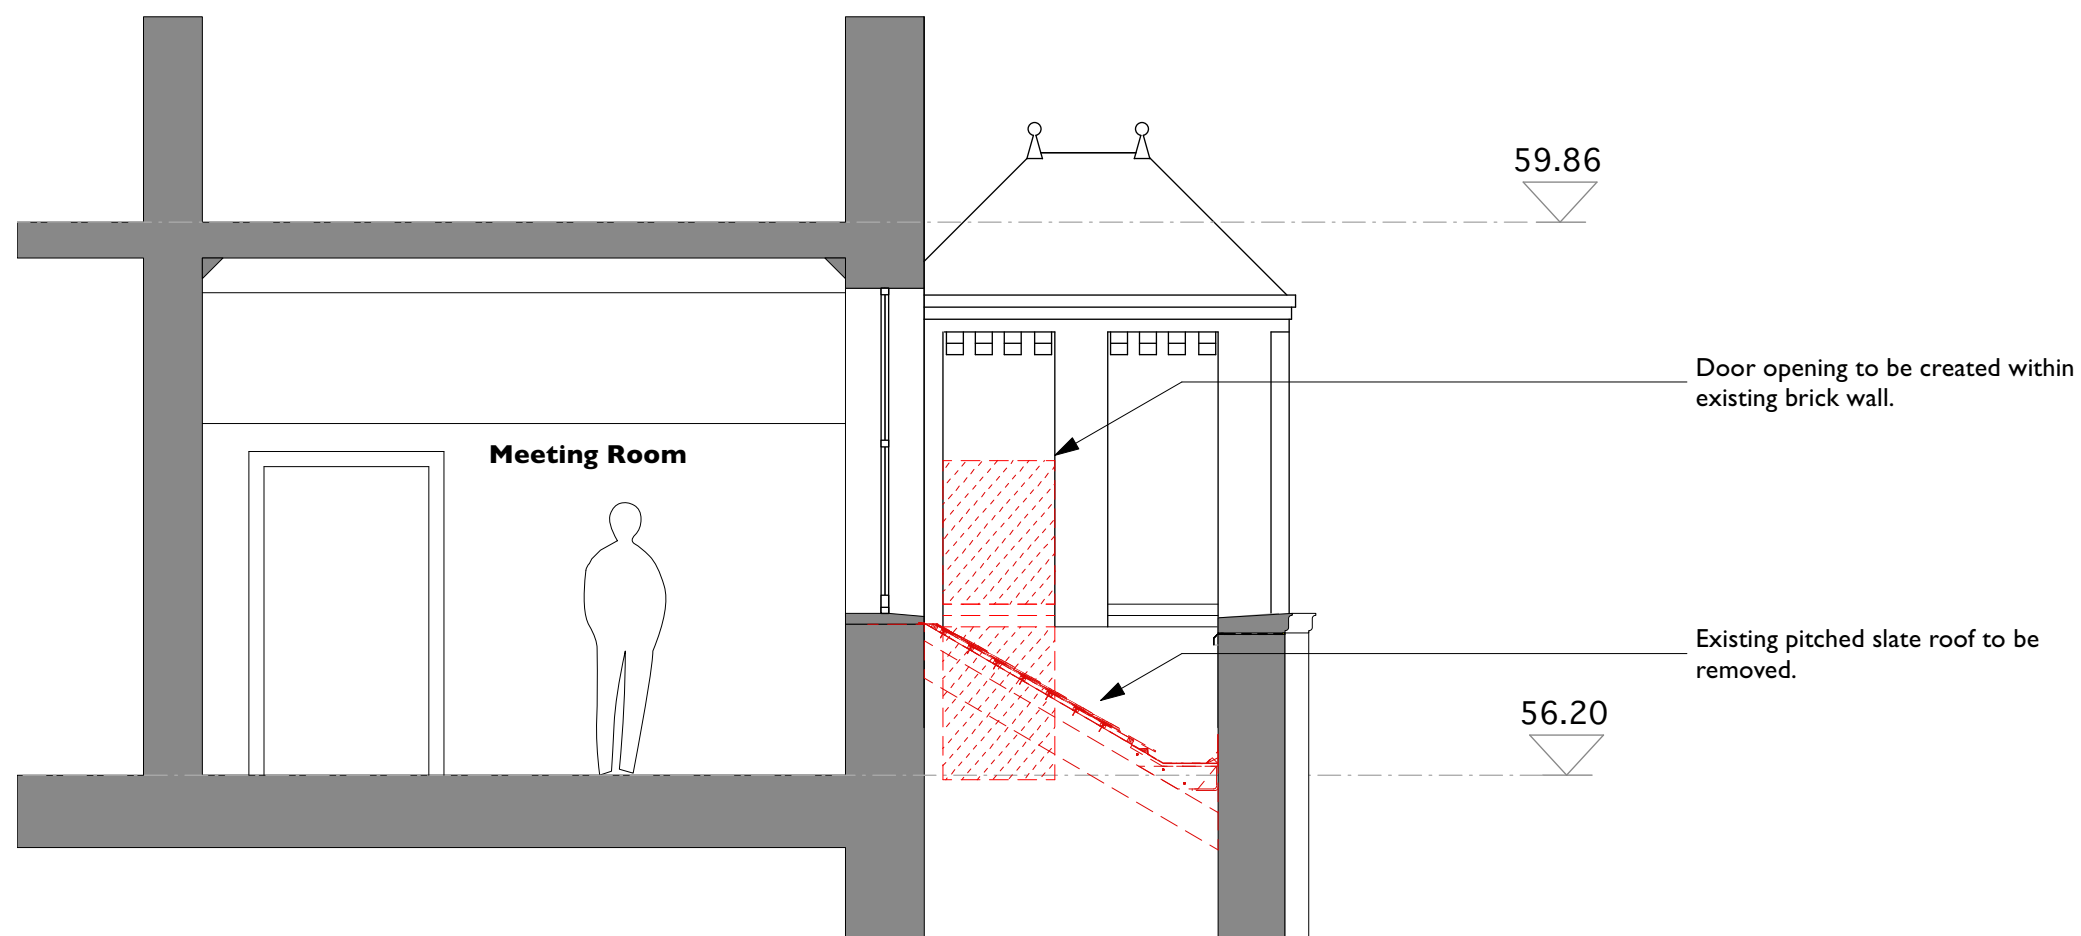

2nd Floor External Space - Proposed Strip Out Section C-C
Scale 1:50

Rev Note DRN CHK

8-16 Newton Street
Manchester

2nd Floor External Space -
Proposed Strip Out Section C-C


scheme	1988
drwg no.	P(346)
revision	

scale	1:50 @ A3
date first drawn	Jan 21
drawn	RD

SK sketch E existing P proposed T tender C construction FF final issue

www.ateliermb.co.uk
t 0161 236 0051
e architect@ateliermb.co.uk


0 0.5 1 1.5 2 2.5m
1:50 @A3

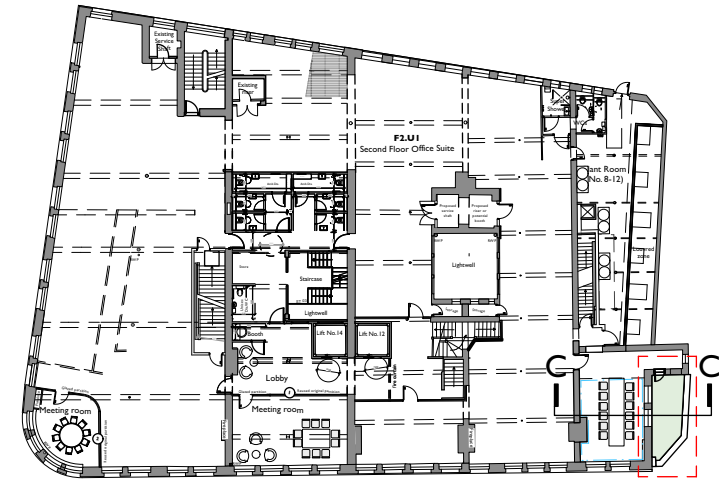


Key Plan
Scale 1:500

KEY

- Existing
- Proposed
- Existing to be removed

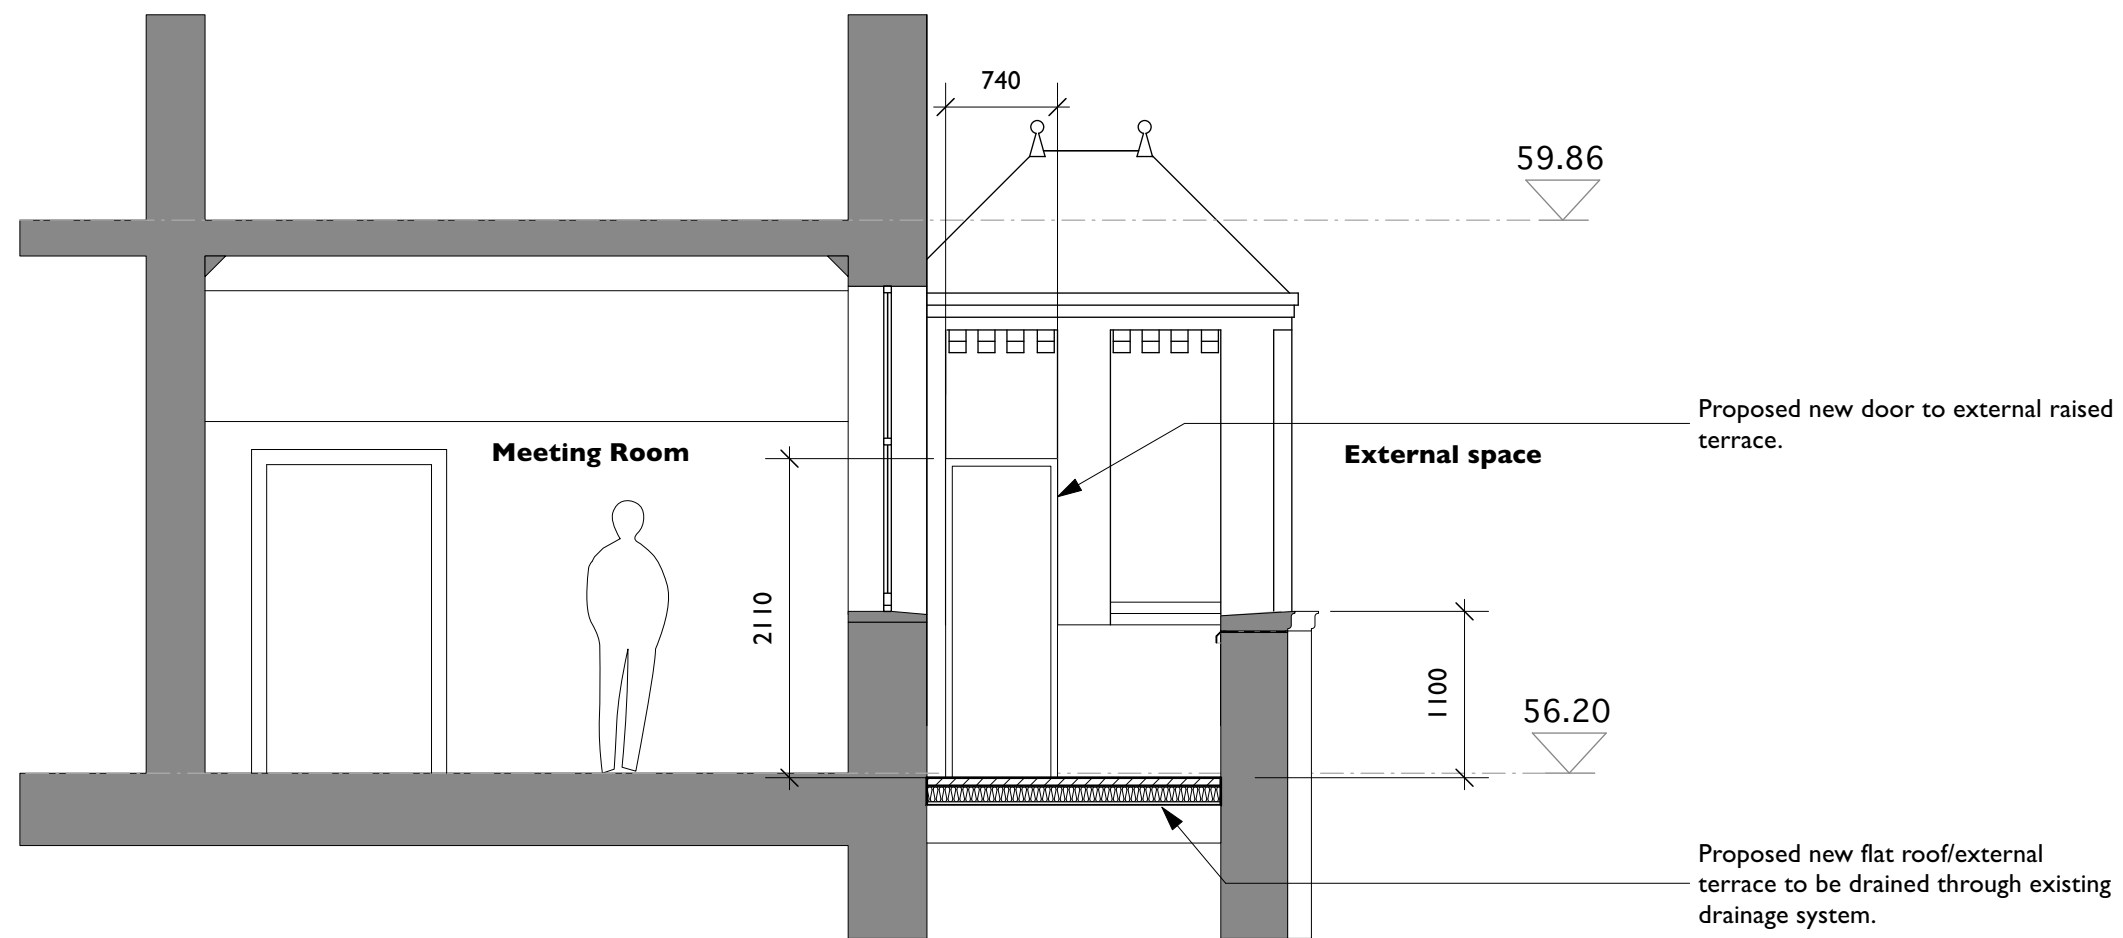

2nd Floor External Space - Proposed Section C-C
Scale 1:50

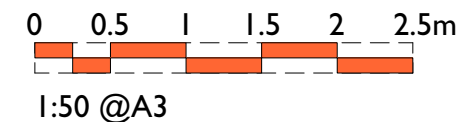

Rev Note DRN CHK

8-16 Newton Street
Manchester


2nd Floor External Space -
Proposed Section C-C

scheme	1988
drwg no.	P(345)
revision	

scale	1:50 @ A3
date first drawn	Jan 21
drawn	RD


SK sketch E existing P proposed T tender C construction FI final issue

www.ateliermb.co.uk
t 0161 236 0051
e architect@ateliermb.co.uk

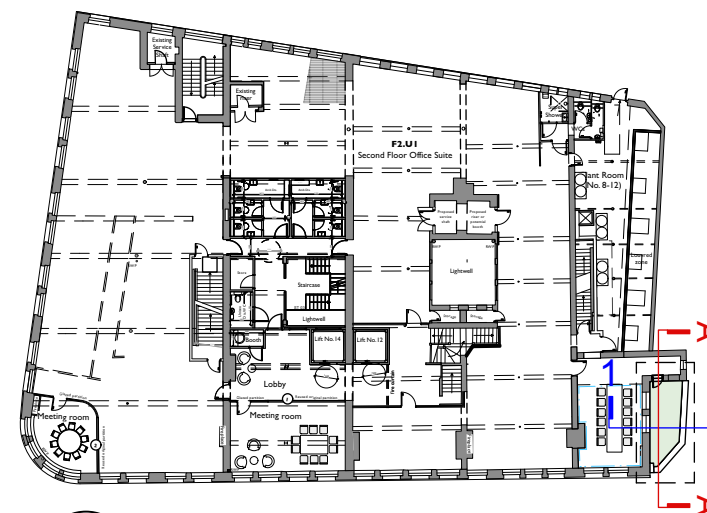


Key Plan
Scale: 1:500

KEY
Existing
Proposed

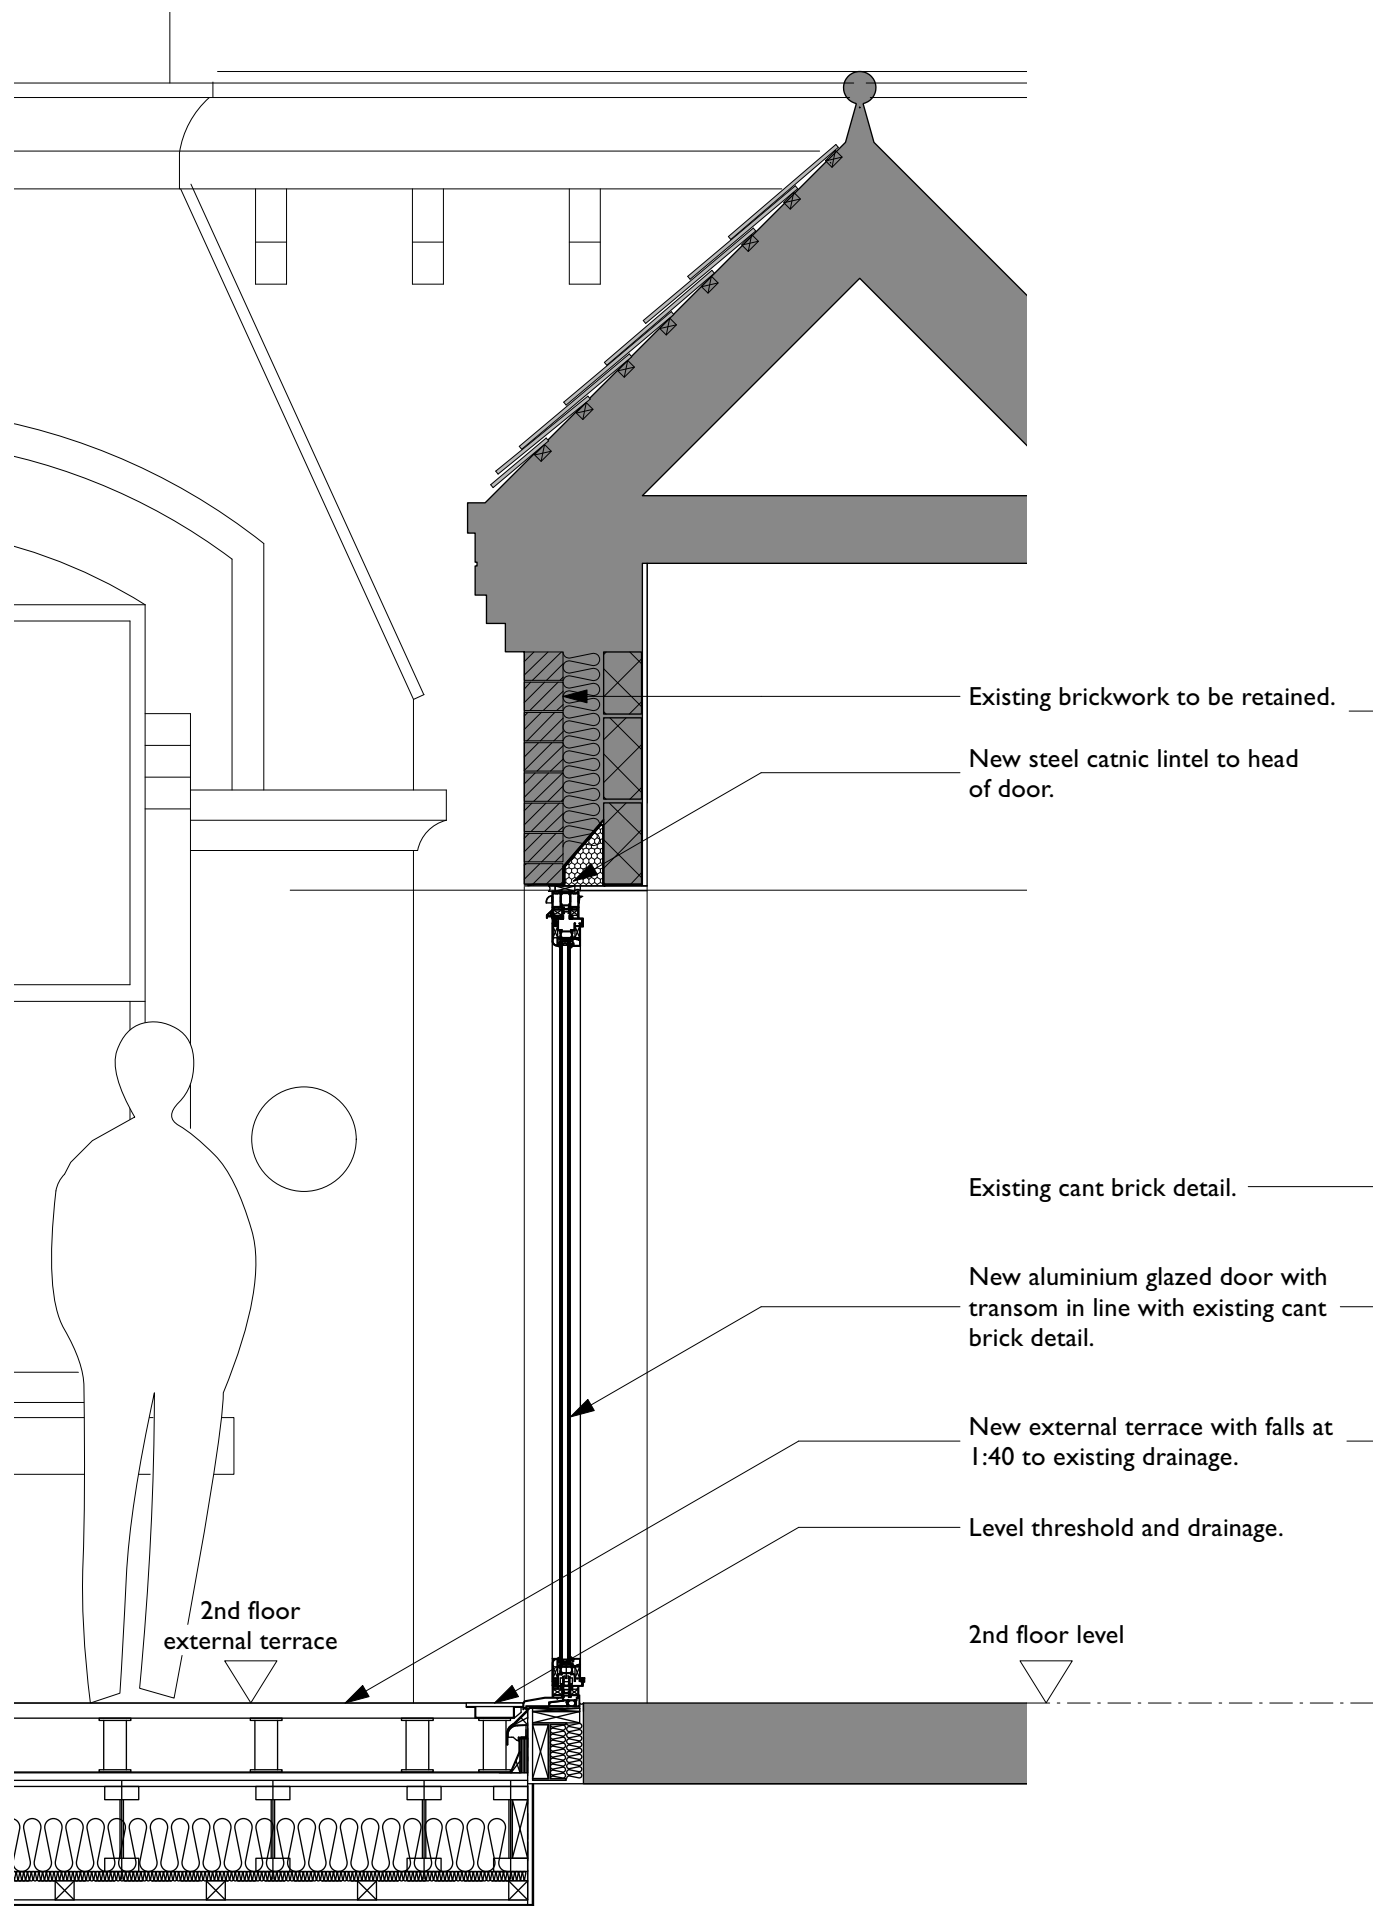

2 Door Section A-A - 2nd Floor External Space
Scale: 1:20

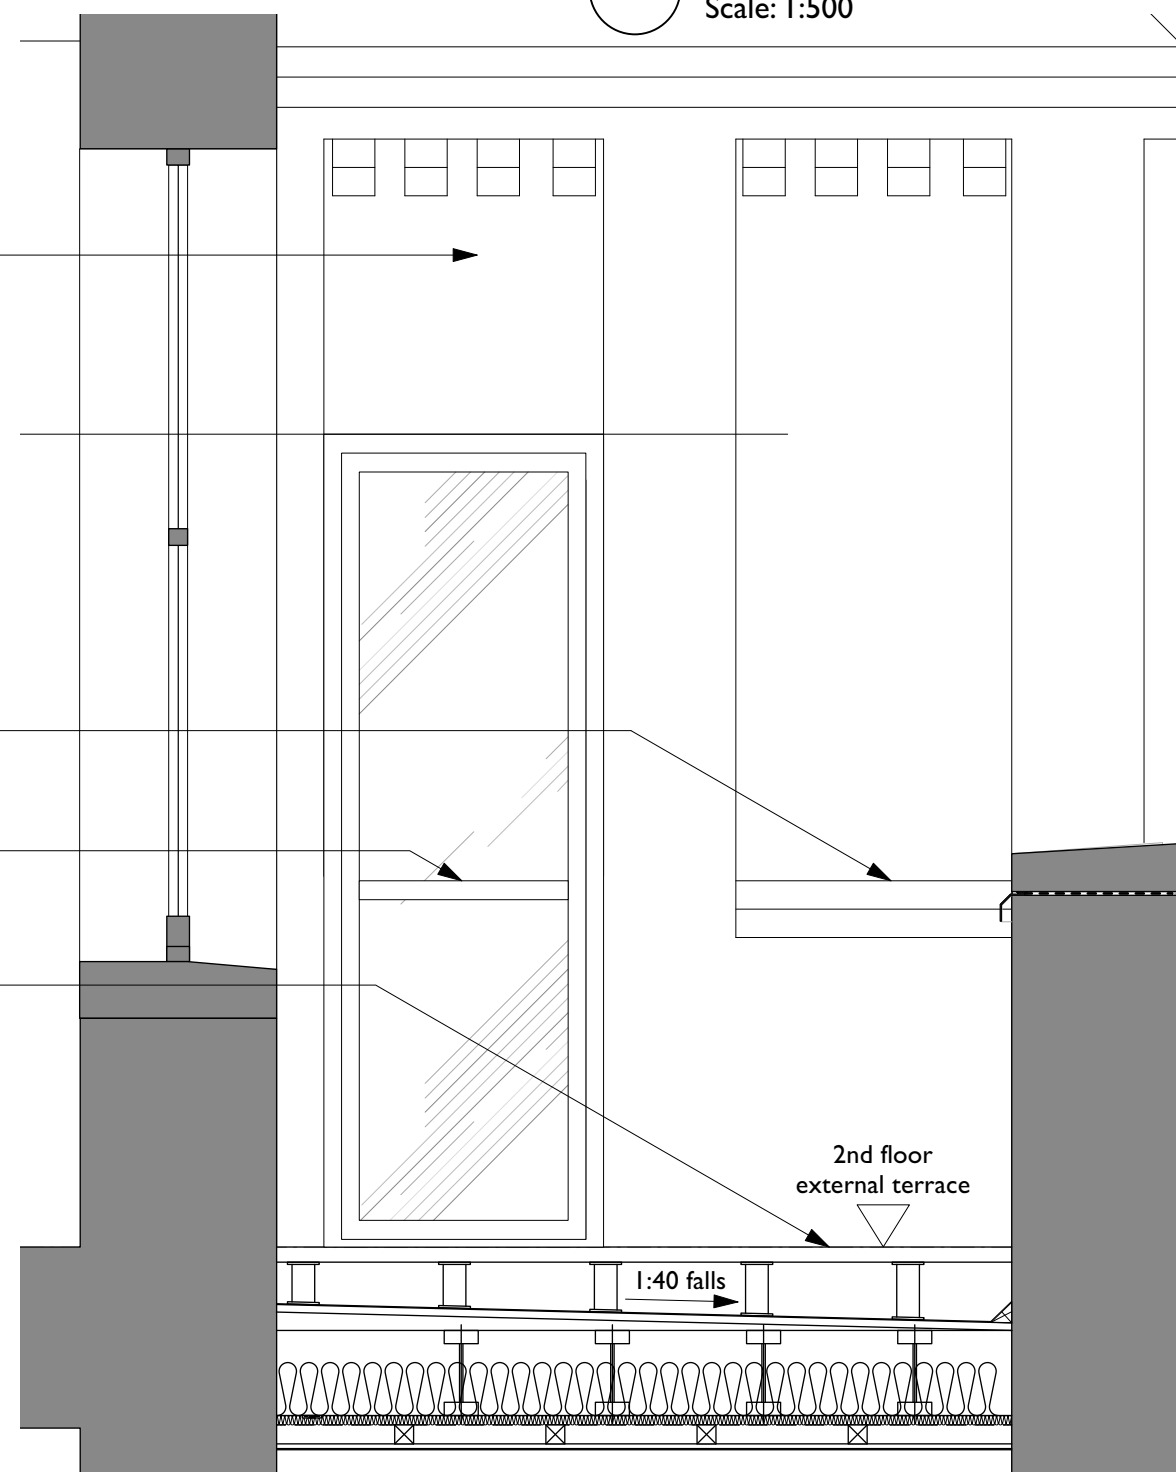

3 Door Elevation I - 2nd Floor External Space
Scale: 1:20

Rev Note DRN CHK

8-16 Newton Street
Manchester

2nd Floor External Space -
Proposed Door Details

scheme | 1988
drwg no. | **P(347)**
revision |

scale | 1:20 @ A3
date first drawn | Feb 23
drawn | RD

SK sketch E existing P proposed T tender C construction FI final issue

www.ateliermb.co.uk
t 0161 236 0051
e architect@ateliermb.co.uk