

ALL DIMENSIONS, LEVELS AND CLEARANCES TO BE CHECKED ON SITE PRIOR TO WORKS COMMENCING

THIS DRAWING SHOULD BE READ IN CONJUNCTION WITH ALL OTHER PROJECT RELATED DRAWINGS, SPECIFICATIONS AND AGREEMENTS AS PART OF A SINGLE PROJECT PACKAGE.

ANY DISCREPANCY BETWEEN THIS DRAWING, OTHER DRAWINGS FORMING PART OF THIS CONTRACT, OR THE SPECIFICATION / BILLS OF QUANTITIES MUST BE IDENTIFIED BEFORE THE COMMENCEMENT OF ANY WORK OR ORDERING OF ANY MATERIALS.

PLEASE CONSULT THE AUTHOR OR PROJECT MANAGER SHOULD THE READER REQUIRE CLARIFICATION ON ANY PART OF THIS DRAWING.

THE COPYRIGHT OF THE DRAWING AND DESIGN IS THE PROPERTY OF THE COMPANY. THIS INFORMATION HAS BEEN ISSUED UNDER SPECIFIC TERMS FOR THIS PROJECT AND MAY ONLY BE USED AND REPRODUCED ACCORDINGLY.

NOTES

[illegible]

-	29/03/23	TG	DB	OM	First issue
Rev	Date	By	Chk	Apr	Comment

BRINGING IDEAS TO LIFE



Frankham Projects Limited
E: enquire@frankham.com
www.frankhamprojects.com

SIDCUP OFFICE First Floor Bridge House 181 Queen Victoria Street London EC4A 4EG T: 020 7651 0790	OXFORD OFFICE Citibase Oxford New Barclay House 234 Botley Road Oxfordshire OX2 0HP T: 01865 322500
LONDON OFFICE Third Floor Beird House 15-17 St Gess Street London EC1N 8UW T: 020 7651 0790	STEVENAGE OFFICE Suite 237, Second Floor Kings Court Business Centre London Road, Stevenage Hertfordshire SG1 2NG T:020 3714 7063

Client:

Project Title:

British Telecom,
Telephone Exchange,
Rutherford House, 34 George St,
MANCHESTER M1 4HA

Drawing Title:


Site Block Plan

Status:

PRELIMINARY ISSUE

Drawn By: GG	Designed By: GG	Checked By: DB	Approved By: OM
-----------------	--------------------	-------------------	--------------------

Job No/ File Ref		Originator	Zone	Level
1298		FCG	XX	XX
Type	Discipline	Number	Suitability	Revision
DR	B	110	XX	0

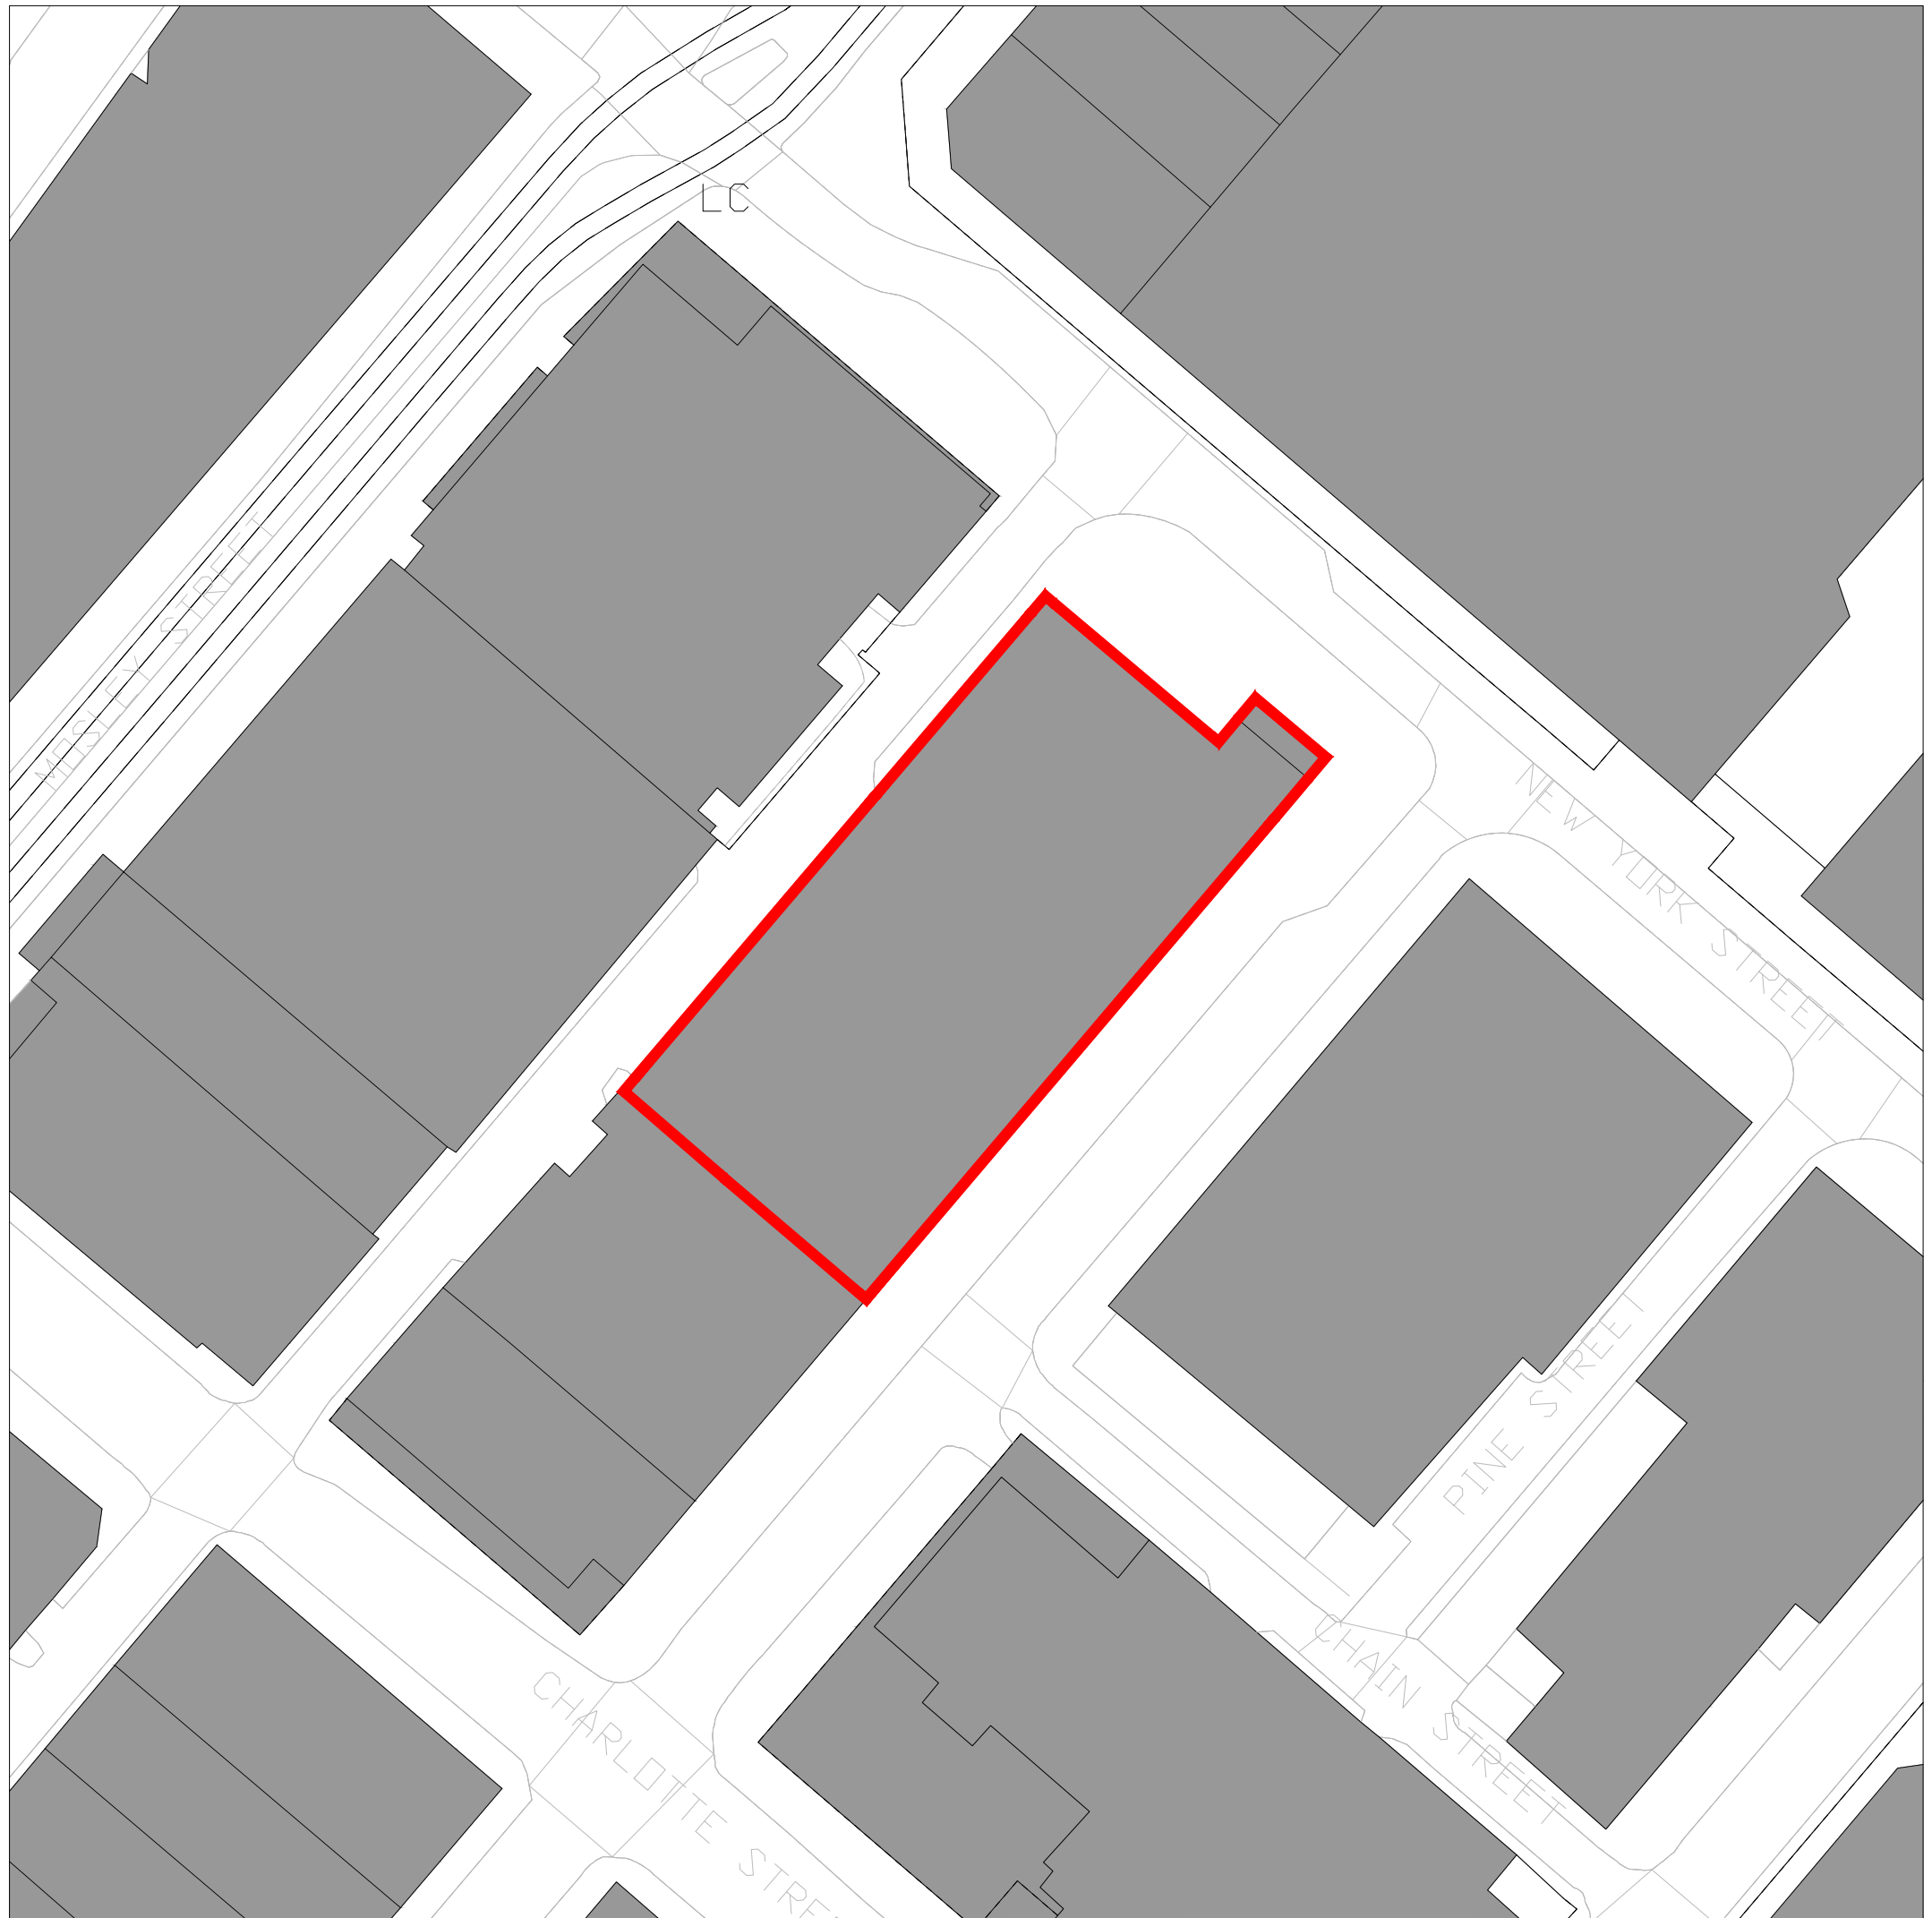

SCALE 1:500

