




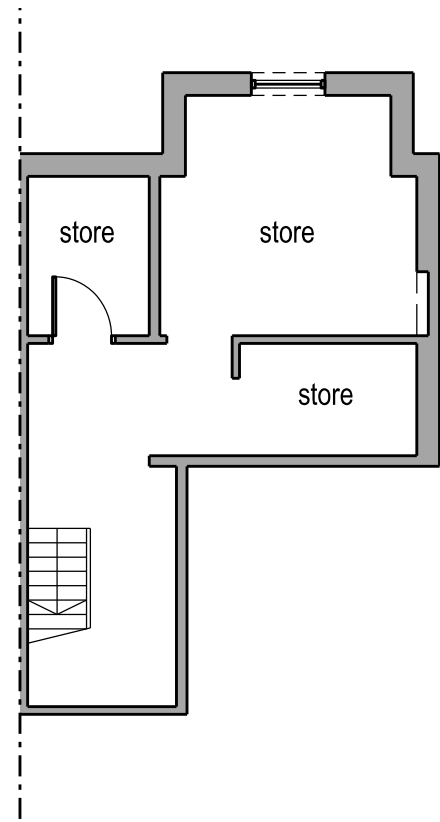


Basement Floor Plan

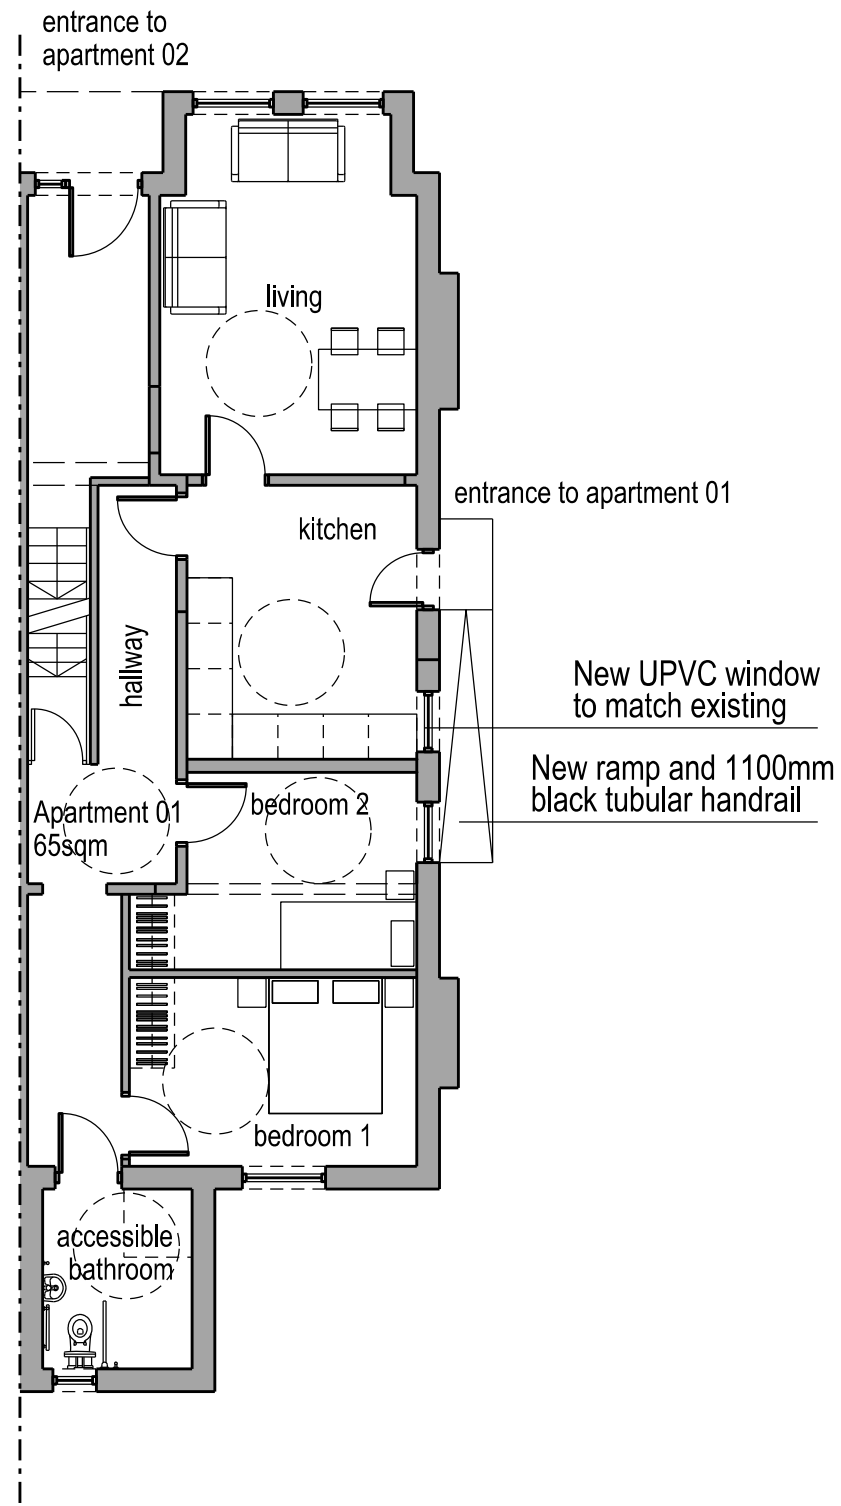

Ground Floor Plan

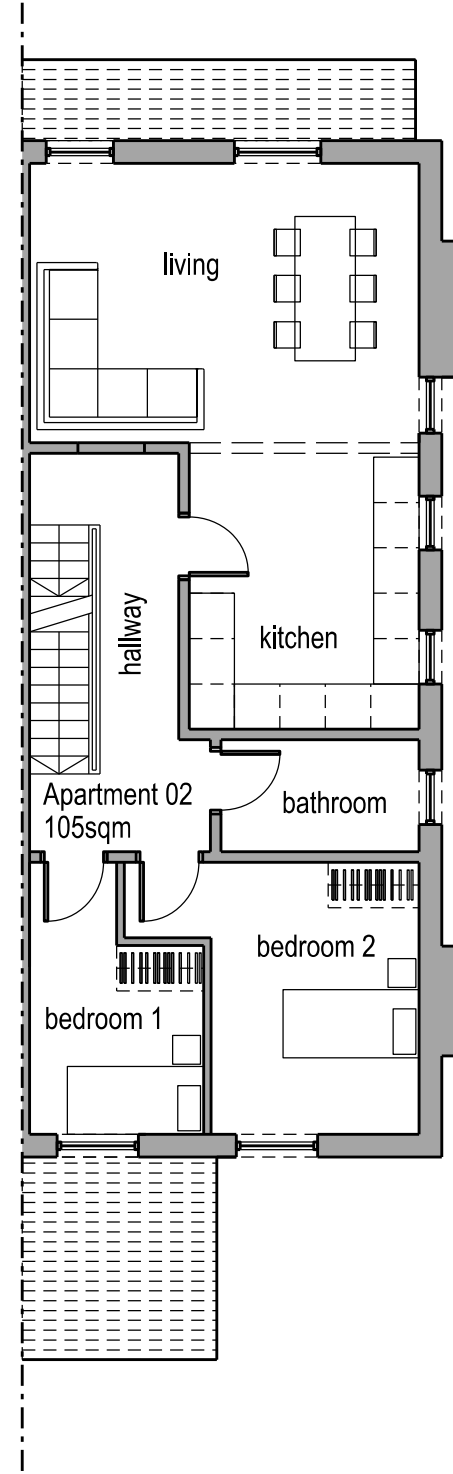

First Floor Plan

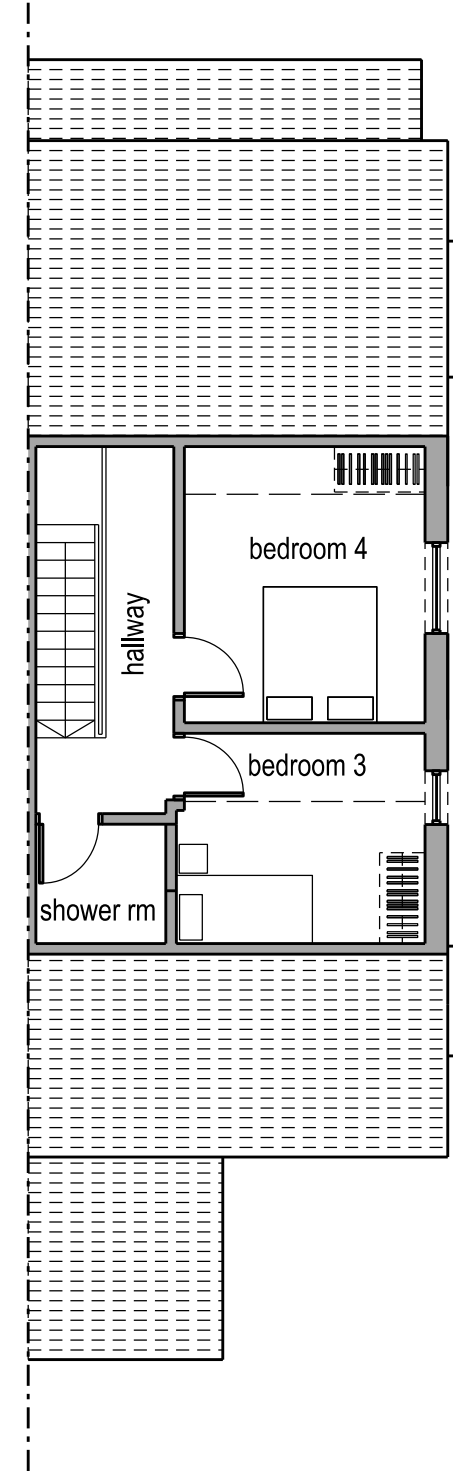

Second Floor Plan




South Elevation





North Elevation



West Elevation

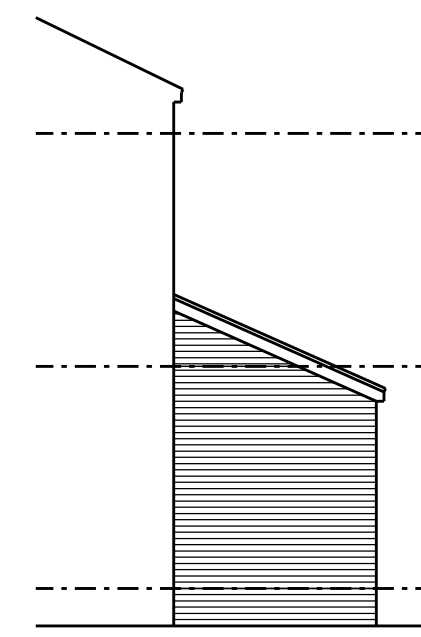

East Elevation

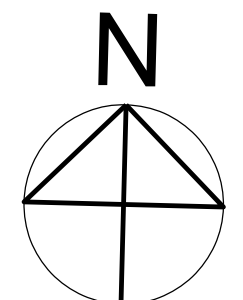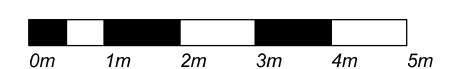

Do not scale this drawing
All given dimensions are in millimetres
Contractors must check all dimensions from site
This drawing is copyright and is for use on this site only

1- General amendments	05/11/23
No	Date
Revision	

Project
**86 Clarendon Road
Whalley Range**

Title
**Proposed Floor
Plans and
Elevations**

Project. 2005	Drawing. 004	Scale @A1. 1/100	Rev. 1
------------------	-----------------	---------------------	-----------

Drawing Status
PLANNING