
PROPOSED LOFT CONVERSION
27 DANESMOOR ROAD
DIDSBURY
MANCHESTER

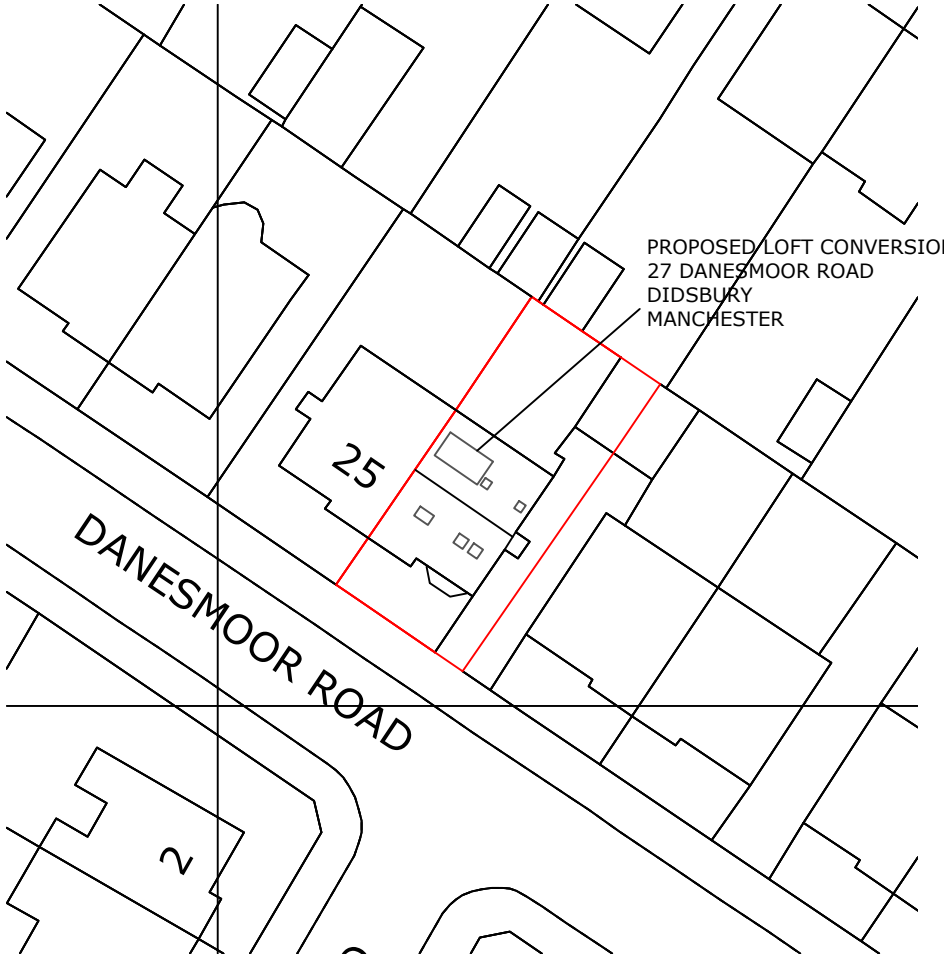

LOCATION PLAN
SCALE 1 : 1250



BLOCK PLAN
SCALE 1 : 500

N

CLIENT	MR & MRS C. JONES
PROJECT	PROPOSED LOFT CONVERSION & ALTERATIONS
ADDRESS	27 DANESMOOR ROAD DIDSBURY MANCHESTER
TITLE	BLOCK AND LOCATION PLAN
DRAWING NO.	1572/ 3
REVISION SUFFIX:	
SCALE	1 : 1250 1 : 500
DATE	02.11.23

knightpyatt
architectural services
chartered surveyors

Tel: 01625 614447
Email: andy@knightpyatt.co.uk
Website: www.knightpyatt.co.uk

24 Landseer Drive
Macclesfield, Cheshire.
SK10 3RU

A4