




EXISTING BLOCK PLAN

Scale 1:200 @ A3

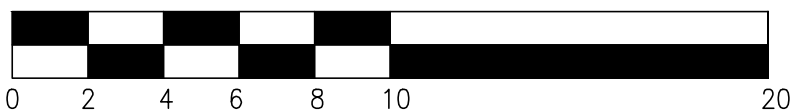

Scale Bar 1:200

Drawing to be read in conjunction with
Site Location Plan and all other planning
documents submitted by others.

REV	DATE	BY	DETAILS OF REVISION				
ARCHITECT / CLIENT							
MISS EUNICE OSARO OMOGIATE							
PROJECT						PROJECT NO.	
4 CHELMSFORD AVENUE						HC-23310	
MANCHESTER						DRAWING NO.	
M40 2XB						(60)-01	
						REVISION	
						-	
TITLE						DRAWN BY	
REAR EXTENSION						CR	
EXISTING BLOCK PLAN						DATE	
						20.06.23	
						SCALE	
						SHOWN@A3	
HEALEY CONSULTING							
Brunel House							
63 Dale Street							
Milnrow							
Rochdale							
OL16 3NJ							
Tel: 01706 343961							
Fax: 01706 343981							
email: office@healeyconsulting.co.uk							
copyright: Healey Consulting							

	HEALEY consulting structural engineering consultants
---	---

DO NOT SCALE FROM THIS DRAWING. USE GIVEN DIMENSIONS ONLY. ALL DIMENSIONS ARE TO BE CHECKED ON SITE BY THE CONTRACTOR. ANY DIMENSIONAL DISCREPANCIES TO BE REPORTED BACK TO HEALEY CONSULTING PRIOR TO PROCEEDING WITH CONSTRUCTION