


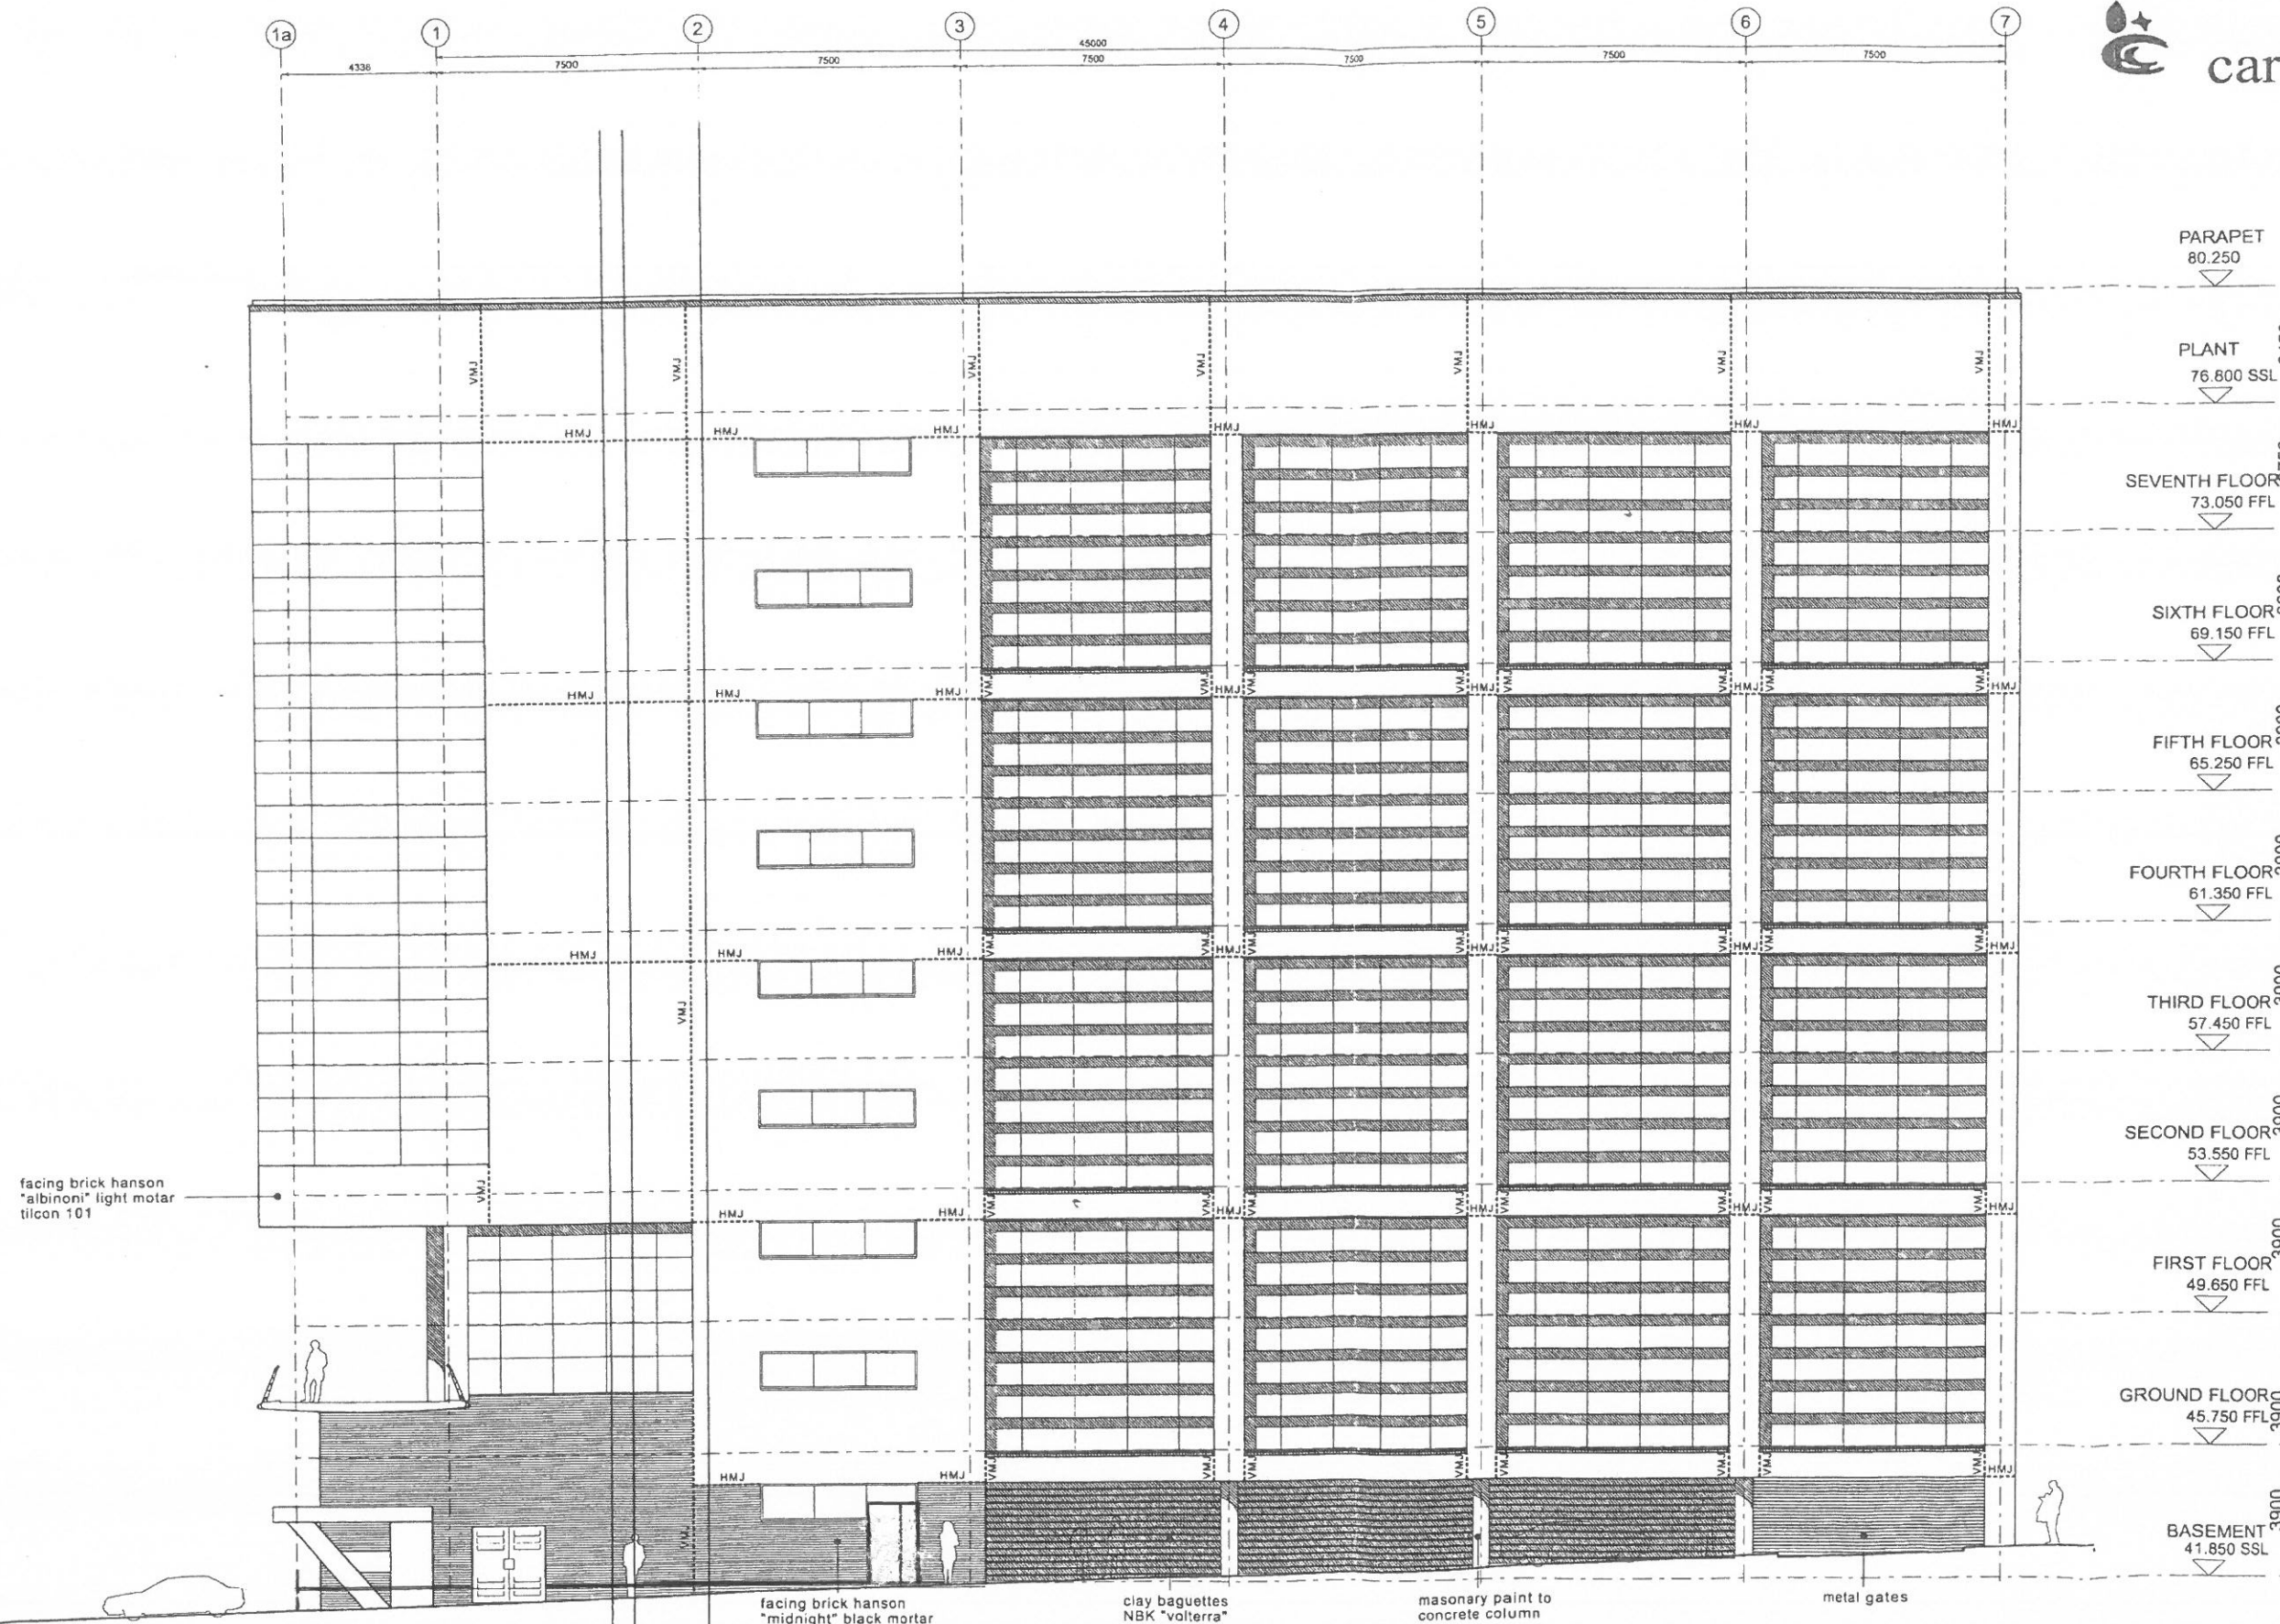

Rev	Drawn	Date	Comment
MA		20.07.06	FINAL CONSTRUCTION ISSUE

weedon partnership architects

Quadrant Court 47+48 Calthorpe Road Edgbaston Birmingham B15 1TH
T 0121 454 4171 F 0121 455 9152
architects@weedonpartnership.co.uk www.weedonpartnership.co.uk

**TWO PICCADILLY PLACE
MANCHESTER**

EXISTING ELEVATION

Drawn AL Date DEC 2017 FINAL CONSTRUCTION ISSUE
Checked MJW Scale 1:200 @A3 15737 A1012-5