



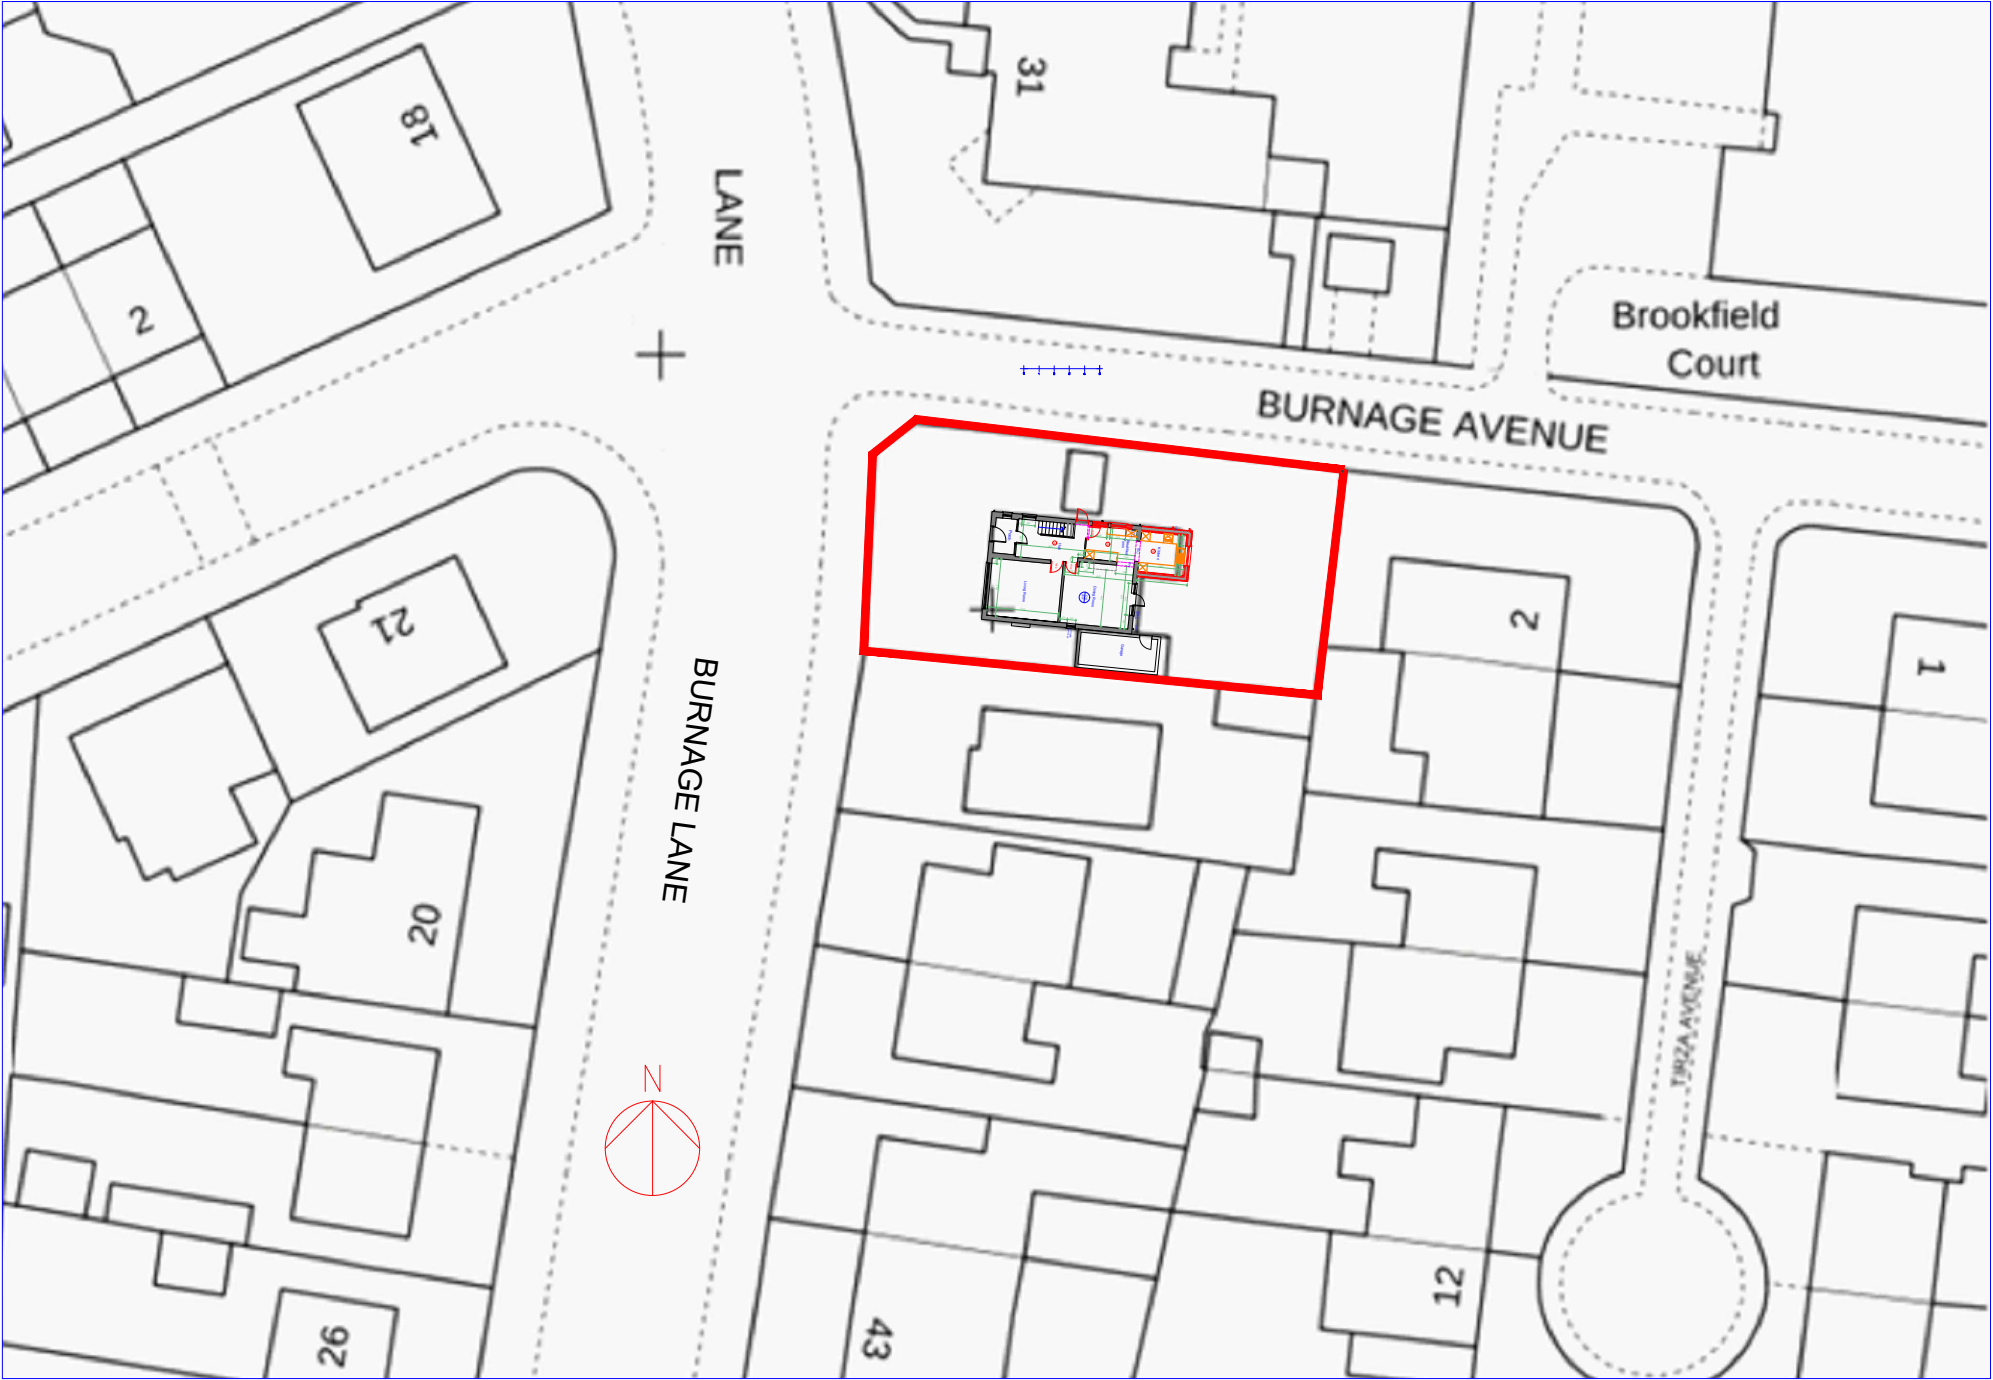

OS Map
Scale 1:500

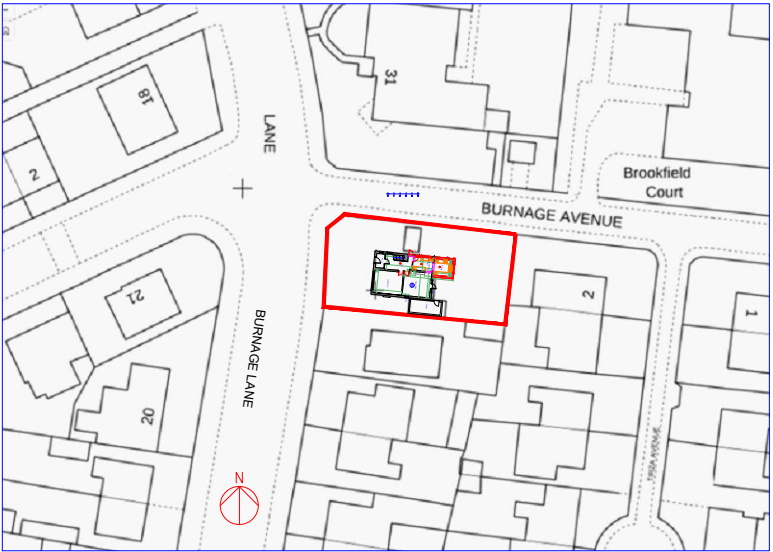

OS Map
Scale 1:1250

Rev	Date	Description
Issued For : INFORMATION PURPOSES ONLY		
Client		
Mr. Eugen Lindner		
Project		
33 Burnage Lane, Manchester M19 2HZ Proposed two storey rear extension and loft conversion with side dormer.		
Scheme - Drawing Title		
OS Map		
07	Date	06.10.23
Drawing No.	Revision	Scale Various @A3