
Do not scale. All dimensions to be checked on site.

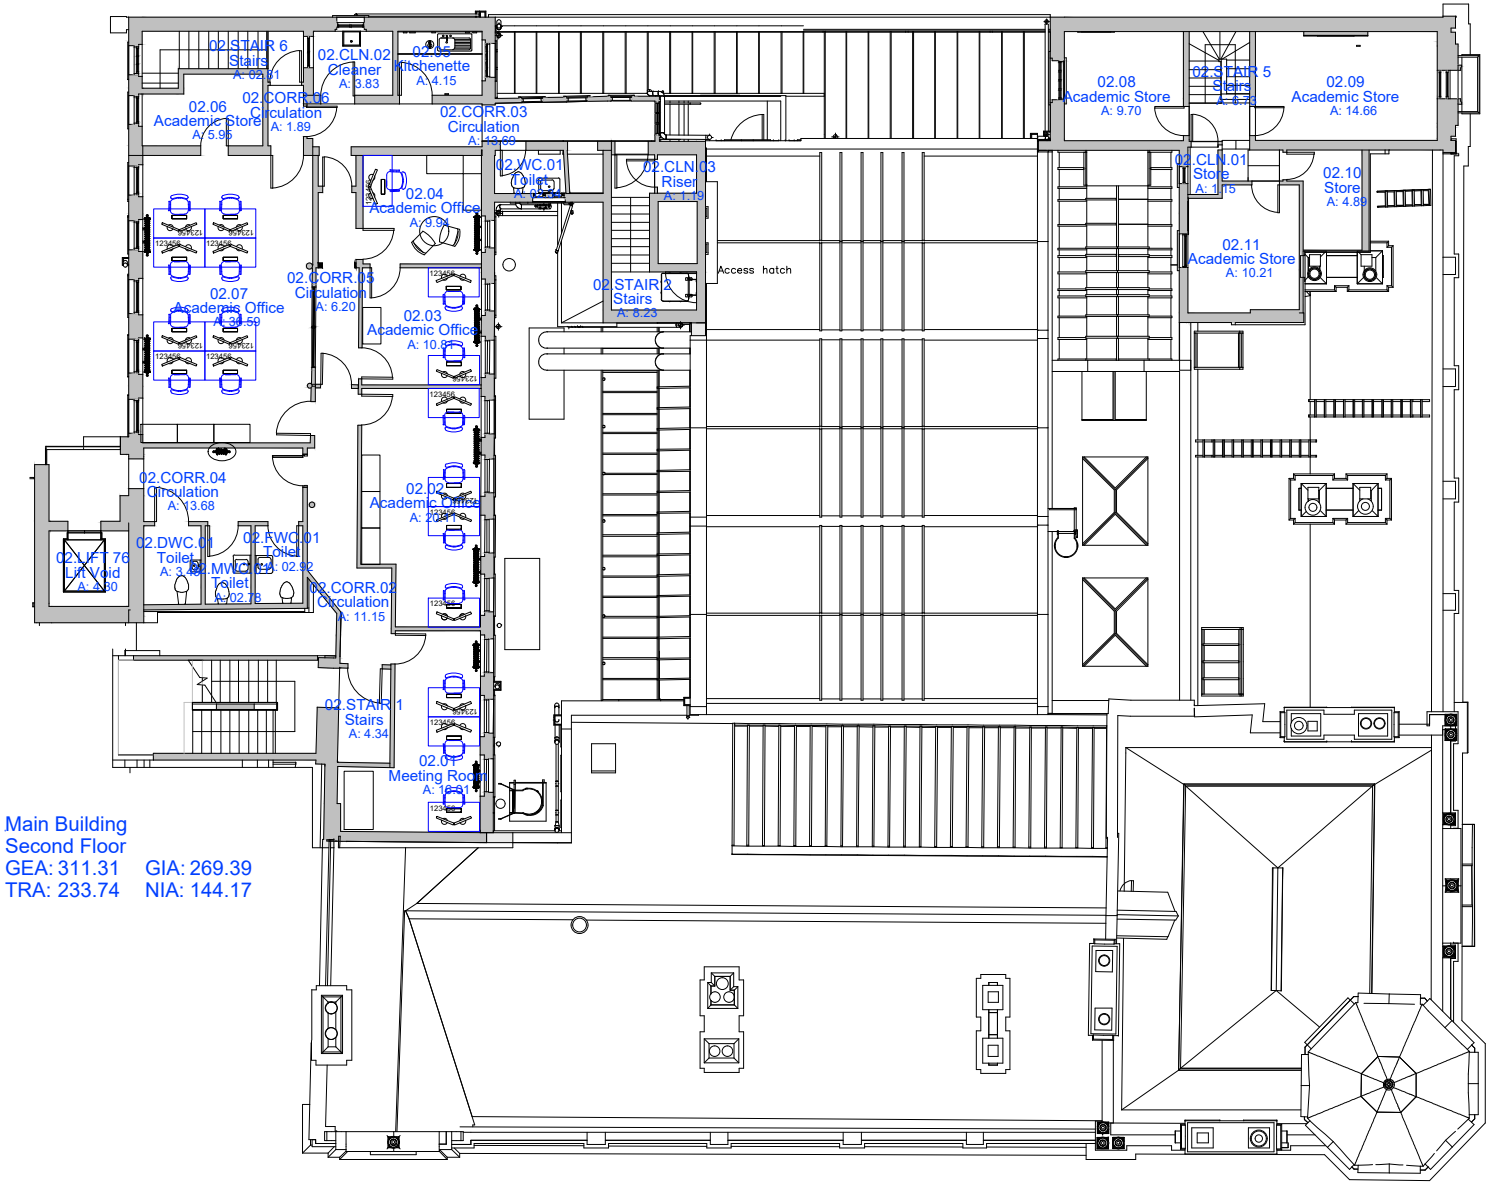


Main Building
Second Floor
GEA: 311.31 GIA: 269.39
TRA: 233.74 NIA: 144.17

ESTATES

99 Oxford Road, Manchester. M1 7EL
Tel: 0161 247 1245 E-Mail: @mmu.ac.uk

| Rev. | Description | Check | Drawn | Date |
|---|---|---|---|---|
| 01 | Building refurbishment | | JJ | 07/10/20 |
| 00 | | | | |
| 00 | | | | |
| 00 | | | | |

| Rev. | Description | Check | Drawn | Date |
|---|---|---|---|---|
| 00 | | | | |
| 00 | | | | |
| 00 | | | | |

Notes:

Site: All Saints Campus
Property: Ormond

Title: Second Floor
Filename: 1005B-MMU-ZZ-02-DR-Z-0001

Drawn: JJ | Scale: 1:75 @ A1 1:150 @ A3 | Date: 08/08/2014 | Project No.: MICAD Layout | Revision: 01