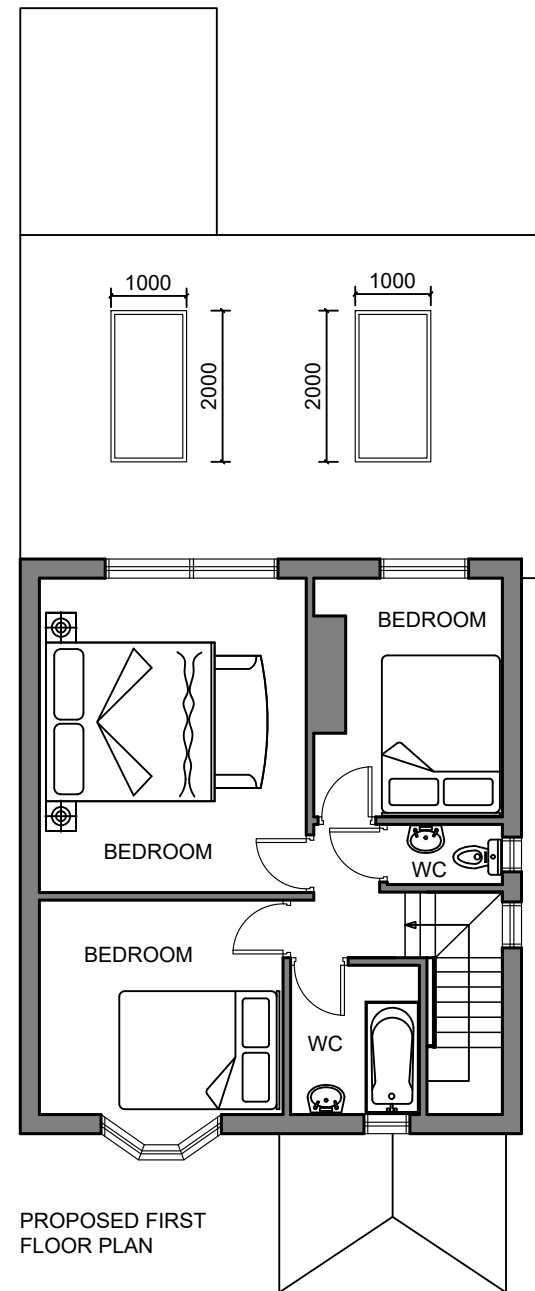
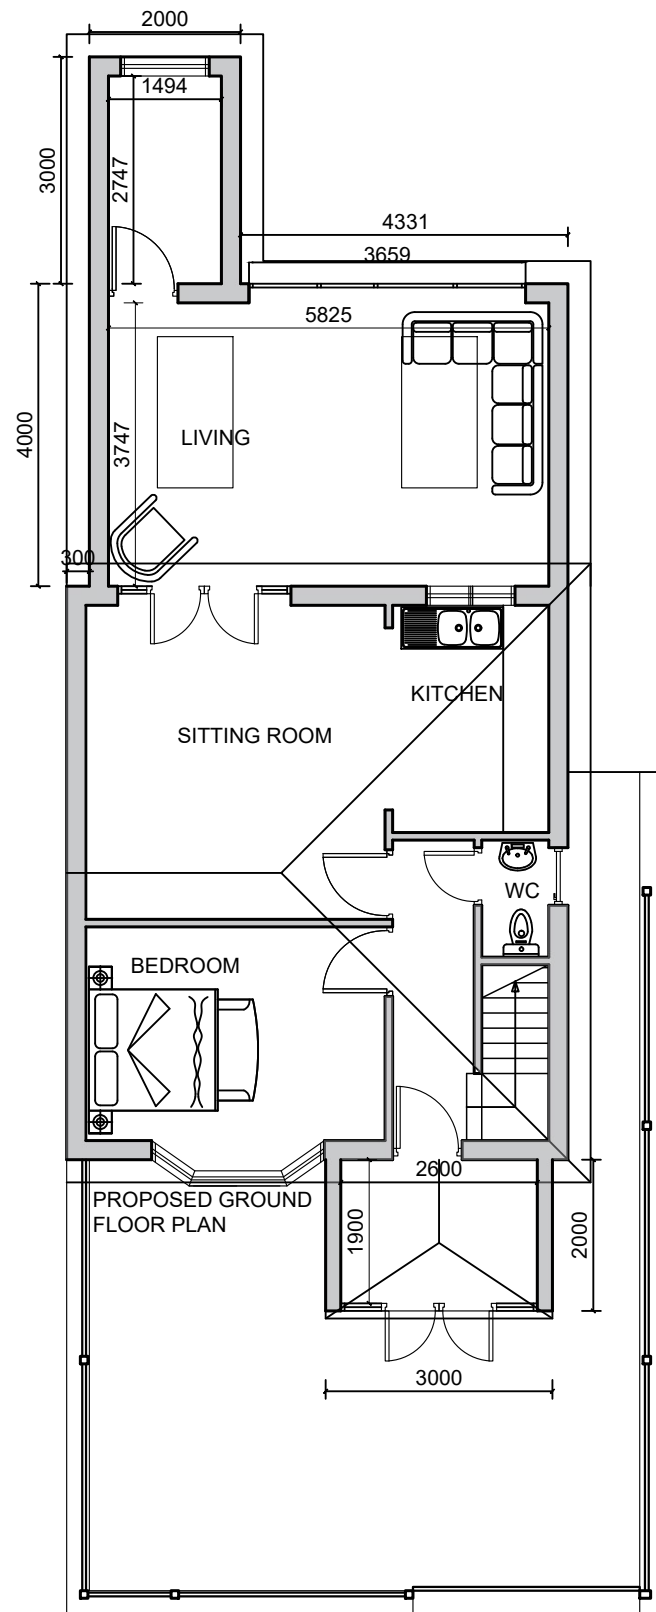


General Notes

No.	Revision/Issue	1
-----	----------------	---



Firm Name and Address

Mason and Marlowe
Mason and Marlowe Ltd.
Project Managers and
Quantity Surveyors
3 Colman Gardens,
Salford Quays, M5 3NT

Project Name and Address

171 PARRSWOOD
ROAD DIDSBURY
M20 4RR

Project	Sheet
Date 12/08/2023	A3
Scale 1/100	

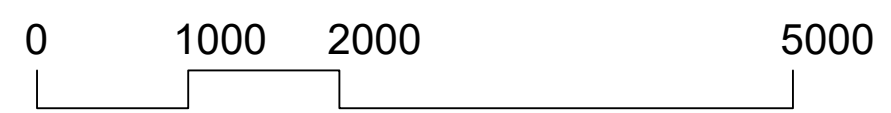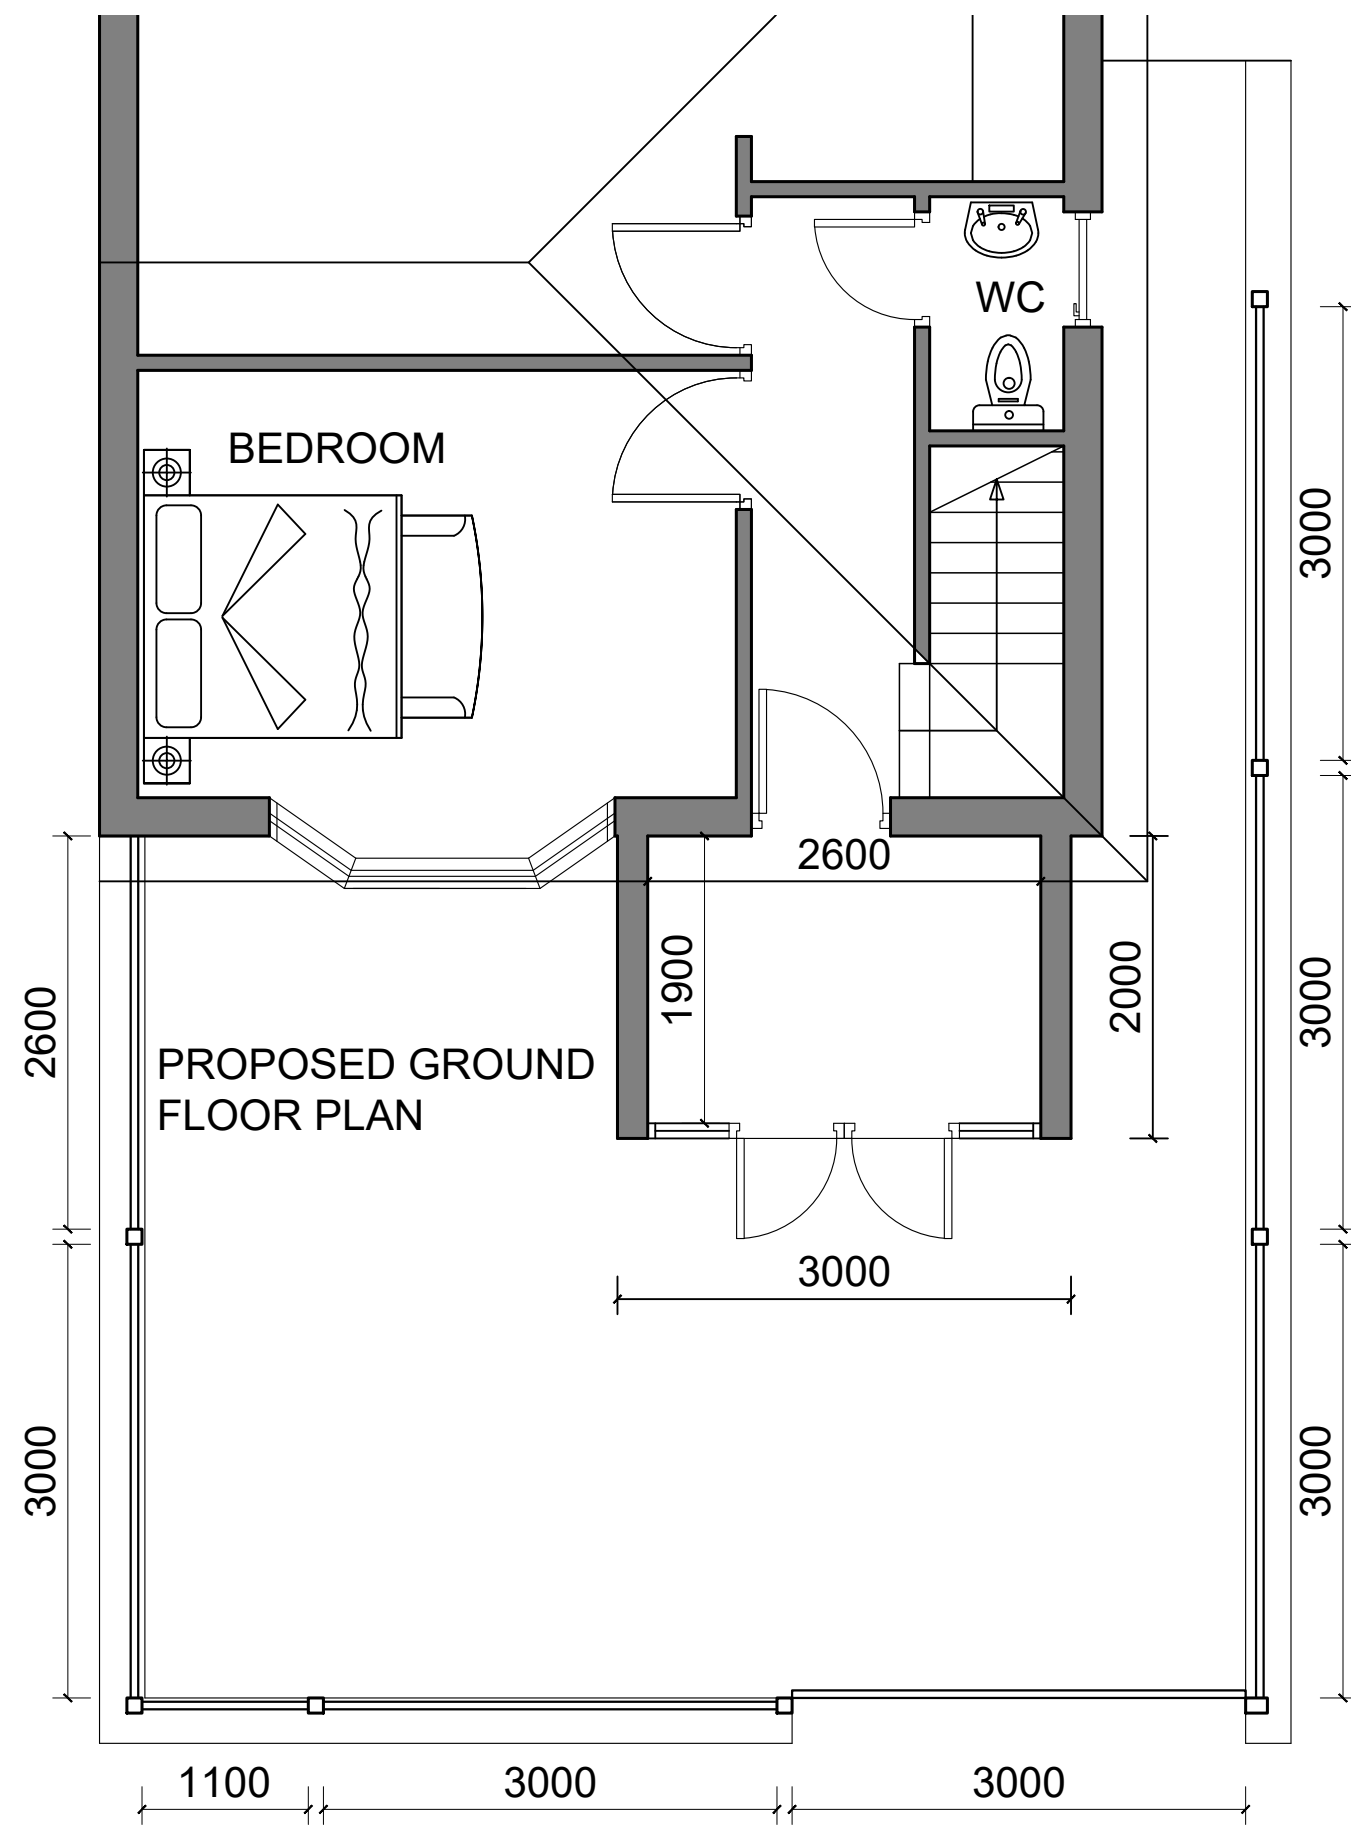

General Notes

No.	Revision/Issue	1

Firm Name and Address

 Mason and Marlowe
Mason and Marlowe Ltd.
Project Managers and
Quantity Surveyors
3 Colman Gardens,
Salford Quays, M5 3NT

Project Name and Address

171 PARRSWOOD
ROAD DIDSBURY
M20 4RR

Project	Sheet
Date 12/08/2023	A3
Scale 1/50	



Firm Name and Address	
	Mason and Marlowe
Mason and Marlowe Ltd. Project Managers and Quantity Surveyors 3 Colman Gardens. Salford Quays. M5 3NT	



FRONT ELEVATION




General Notes		
No.	Revision/Issue	

Firm Name and Address	
 Mason and Marlowe	
Mason and Marlowe Ltd. Project Managers and Quantity Surveyors 3 Colman Gardens, Salford Quays, M5 3NT	


Project Name and Address	
171 PARRSWOOD ROAD DIDSBURY M20 4RR	

Project	Sheet
Date 12/08/2023	A3
Scale 1/50	

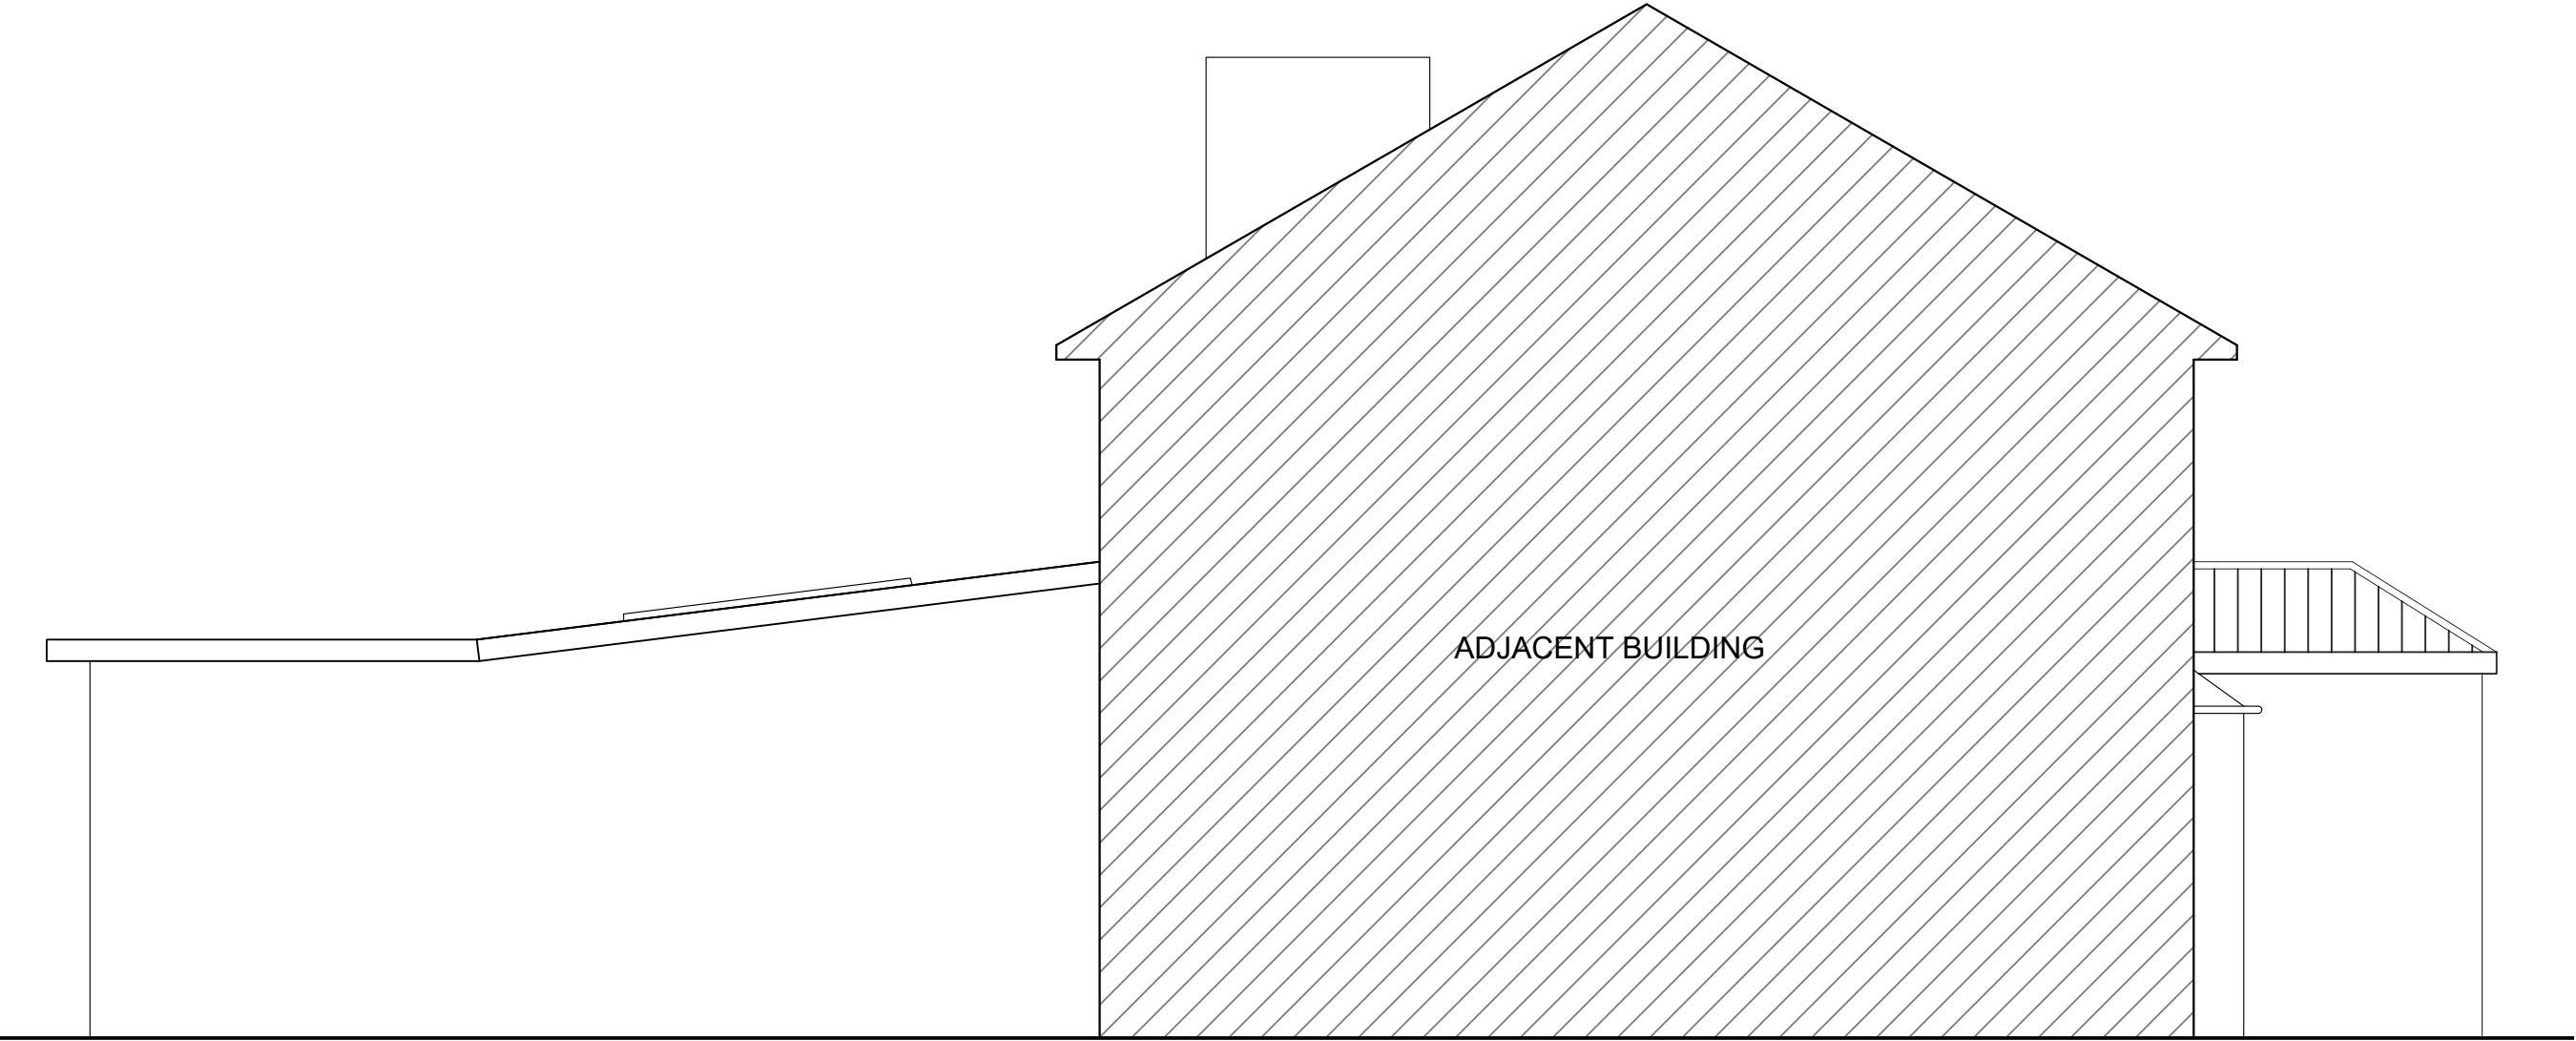


ADJACENT BUILDING

LEFT SIDE ELEVATION

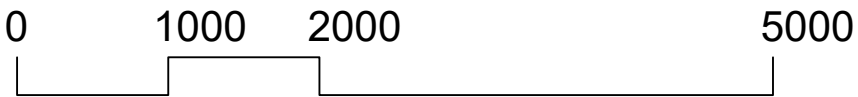


General Notes		
No.	Revision/Issue	

Firm Name and Address	
 Mason and Marlowe	
Mason and Marlowe Ltd. Project Managers and Quantity Surveyors 3 Colman Gardens, Salford Quays, M5 3NT	
Project Name and Address	
171 PARRSWOOD ROAD DIDSBURY M20 4RR	
Project	Sheet A3
Date 12/08/2023	
Scale 1/50	

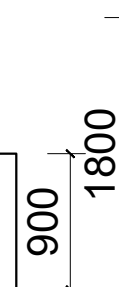


0 1000 2000 5000

Firm Name and Address	
 Mason and Marlowe Ltd. Project Managers and Quantity Surveyors 3 Colman Gardens, Salford Quays. M5 3NT 11	
Project Name and Address	
171 PARRSWOOD ROAD DIDSBURY M20 4RR	
Project	Sheet
Date 12/08/2023	A3
Scale	
1/50	

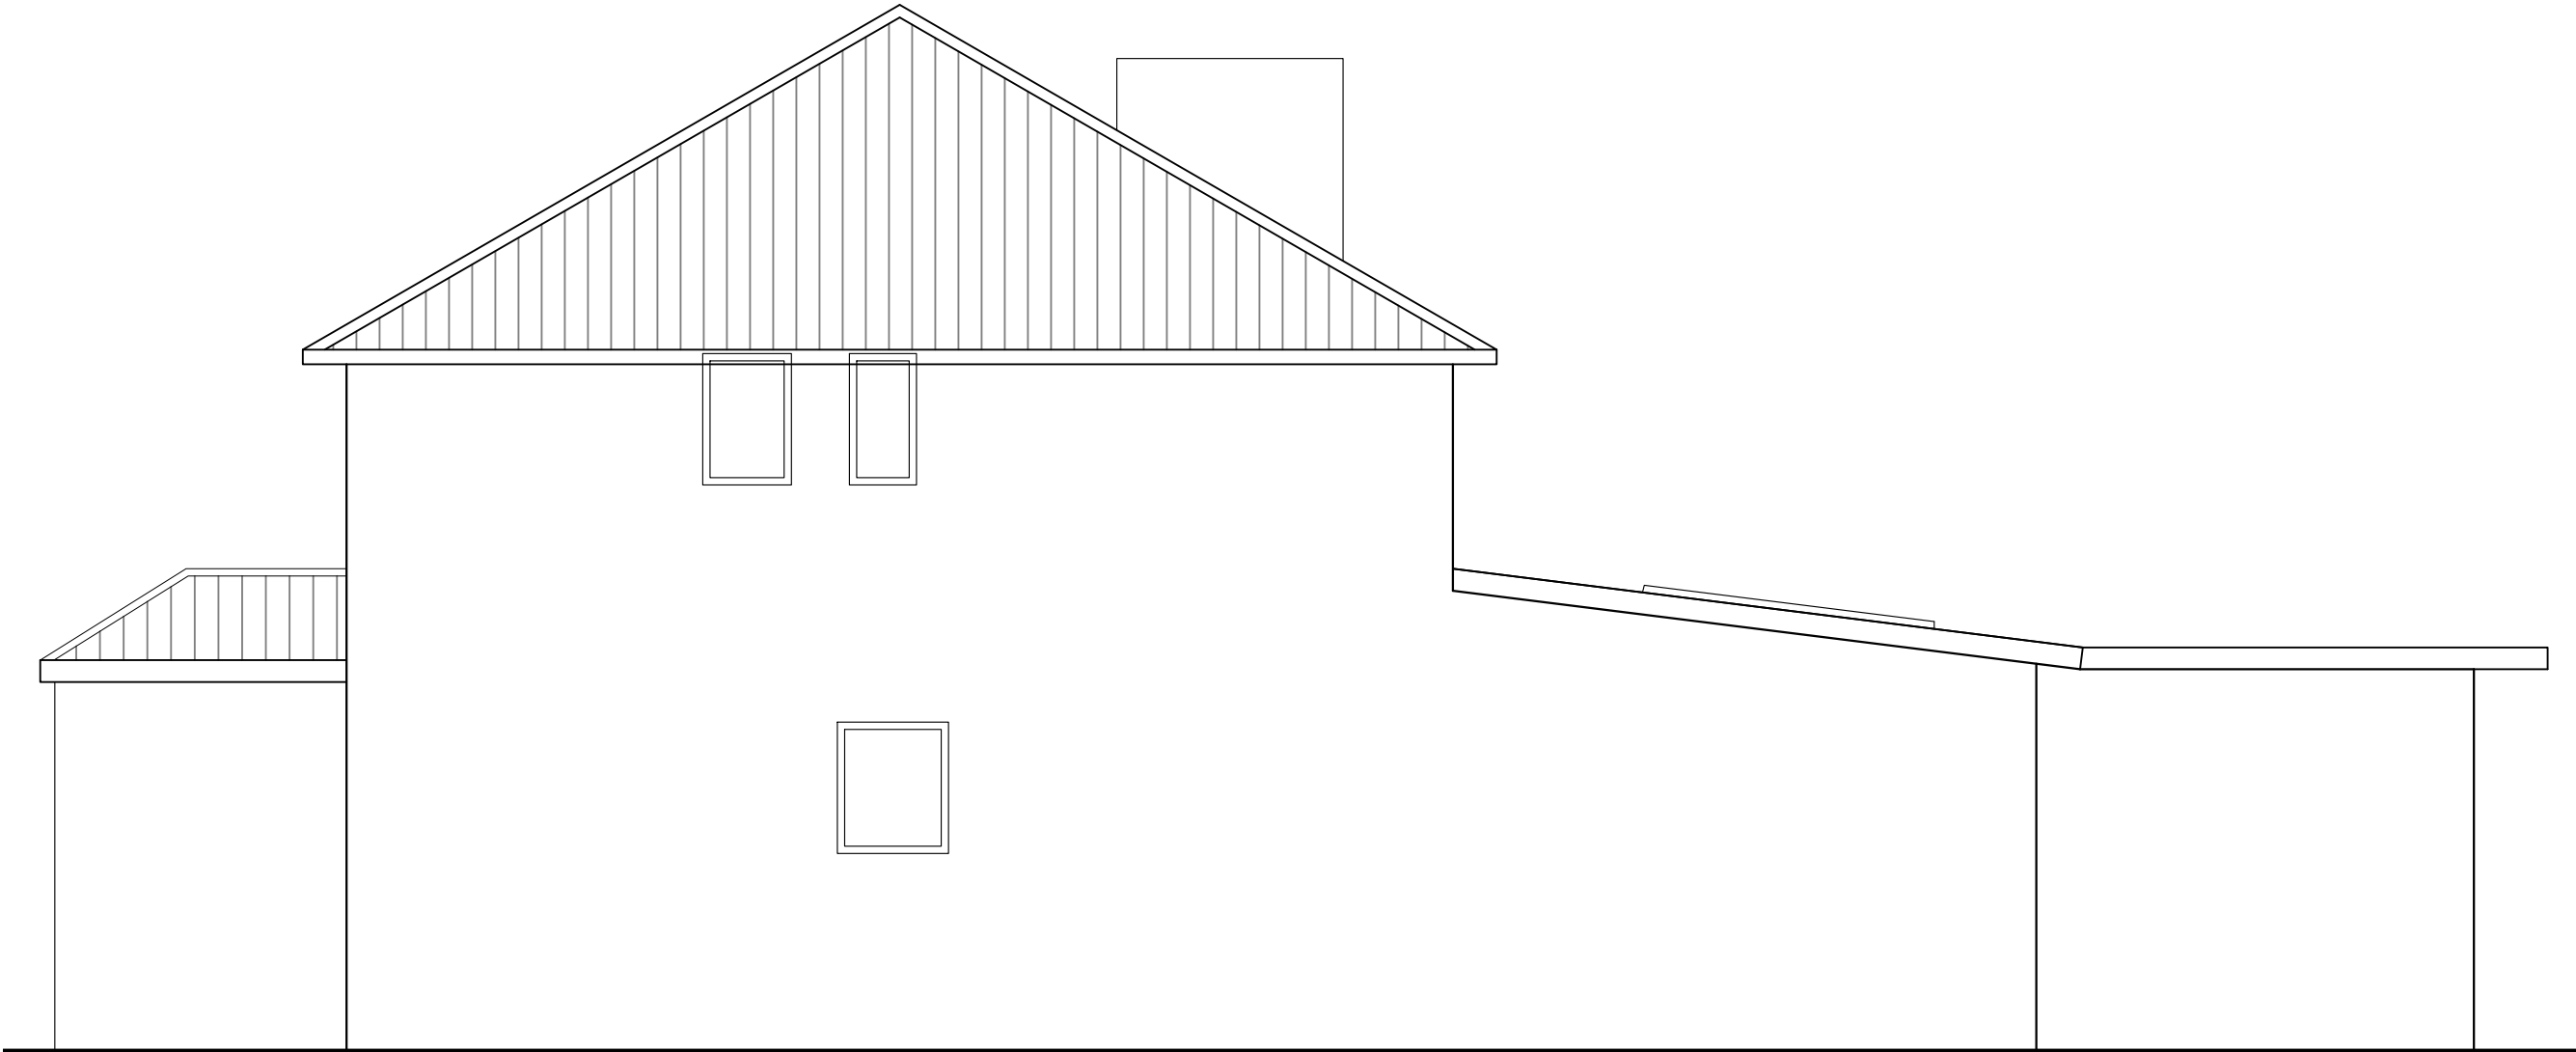

RIGHT SIDE ELEVATION

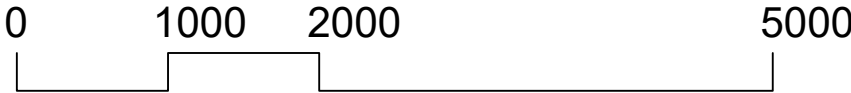

General Notes

No.	Revision/Issue	

Firm Name and Address

 Mason and Marlowe
Mason and Marlowe Ltd.
Project Managers and
Quantity Surveyors
3 Colman Gardens,
Salford Quays, M5 3NT

Project Name and Address

171 PARRSWOOD
ROAD DIDSBURY
M20 4RR

Project


Date

Scale

12/08/2023
1/50

Sheet

A3

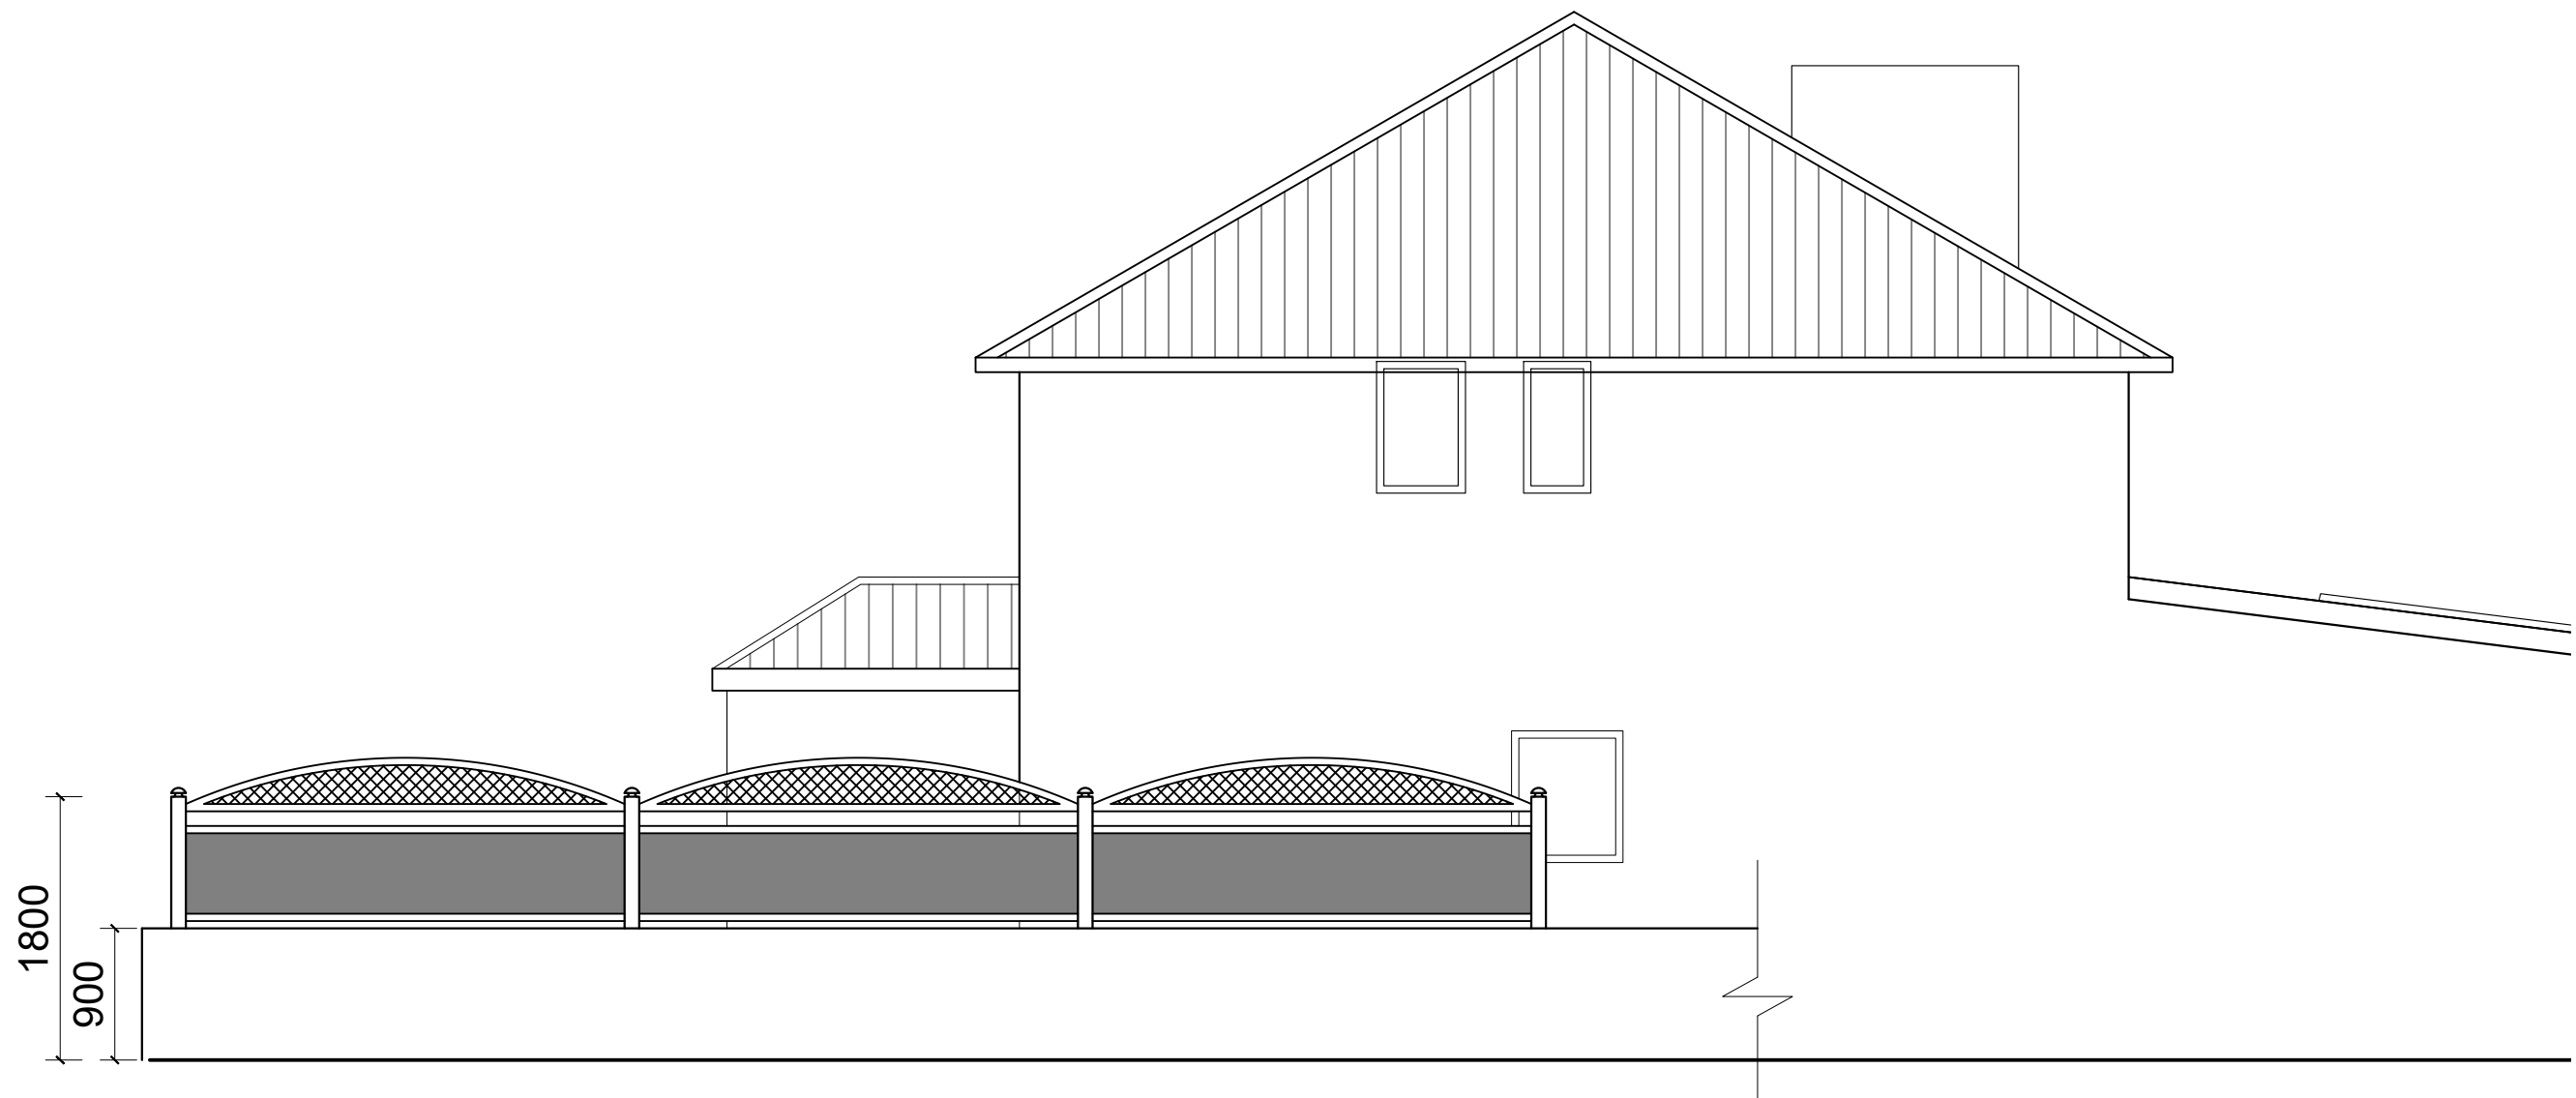

SIDE ELEVATION

General Notes

No.	Revision/Issue	

Firm Name and Address



Mason and Marlowe Ltd.
Project Managers and
Quantity Surveyors
3 Colman Gardens,
Salford Quays, M5 3NT

Project Name and Address

171 PARRSWOOD
ROAD DIDSBURY
M20 4RR

Project

Date

12/08/2023

Scale


1/50

Sheet

A3



REAR ELEVATION

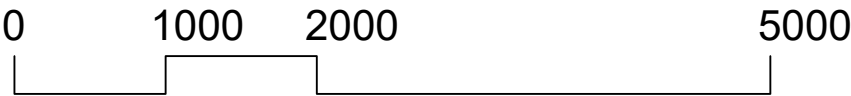

General Notes

No.	Revision/Issue	


Firm Name and Address

 Mason and Marlowe ?
Mason and Marlowe Ltd.
Project Managers and
Quantity Surveyors
5 Piccadilly Place
Manchester, M1 3BR


Project Name and Address

171 PARRSWOOD
ROAD DIDSBURY
M20 4RR

Project	Sheet A3
Date 12/08/2023	
Scale 1/50	

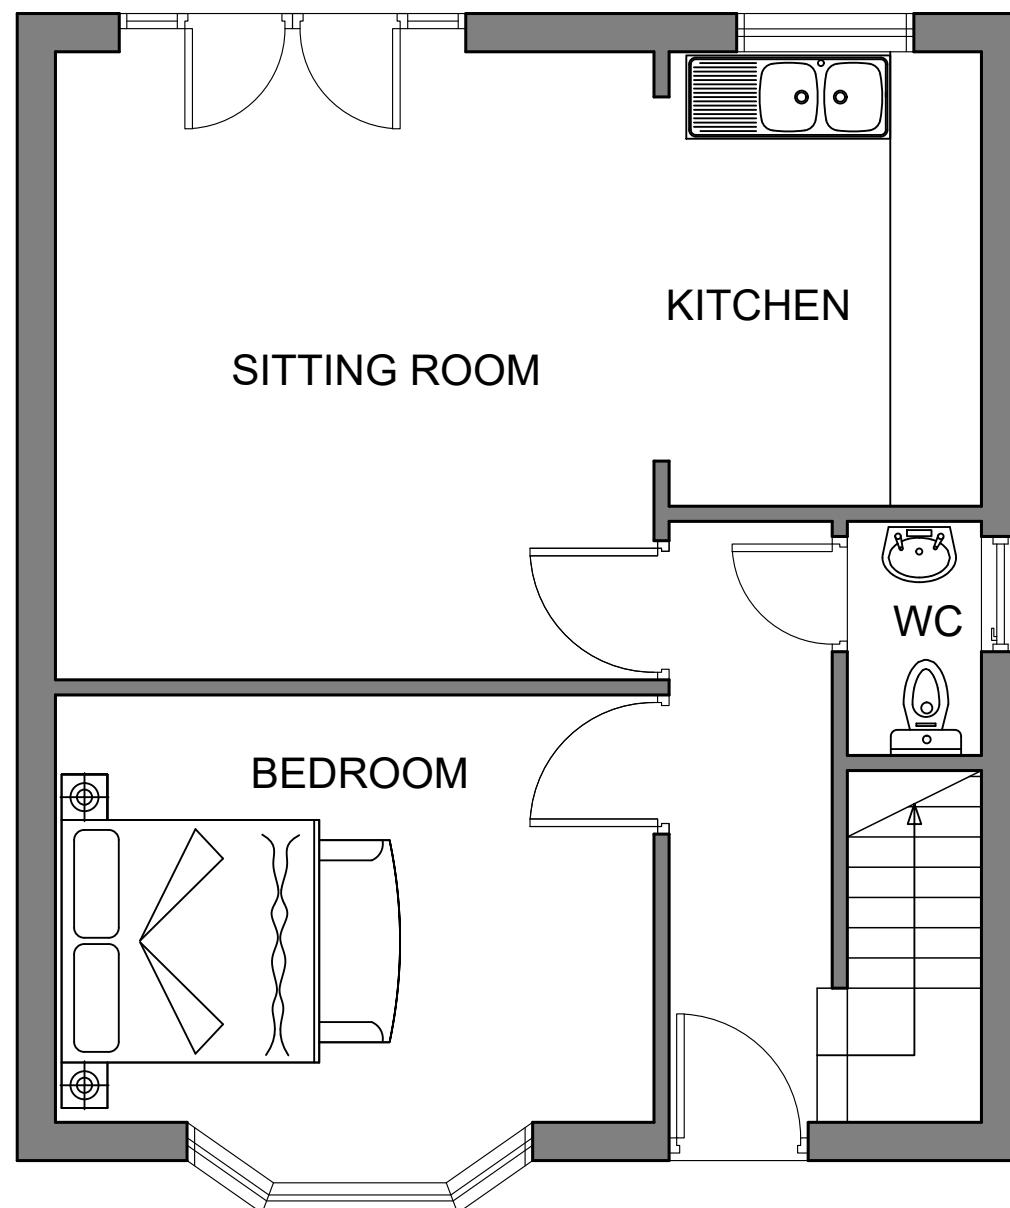

EXISTING GROUND
FLOOR PLAN

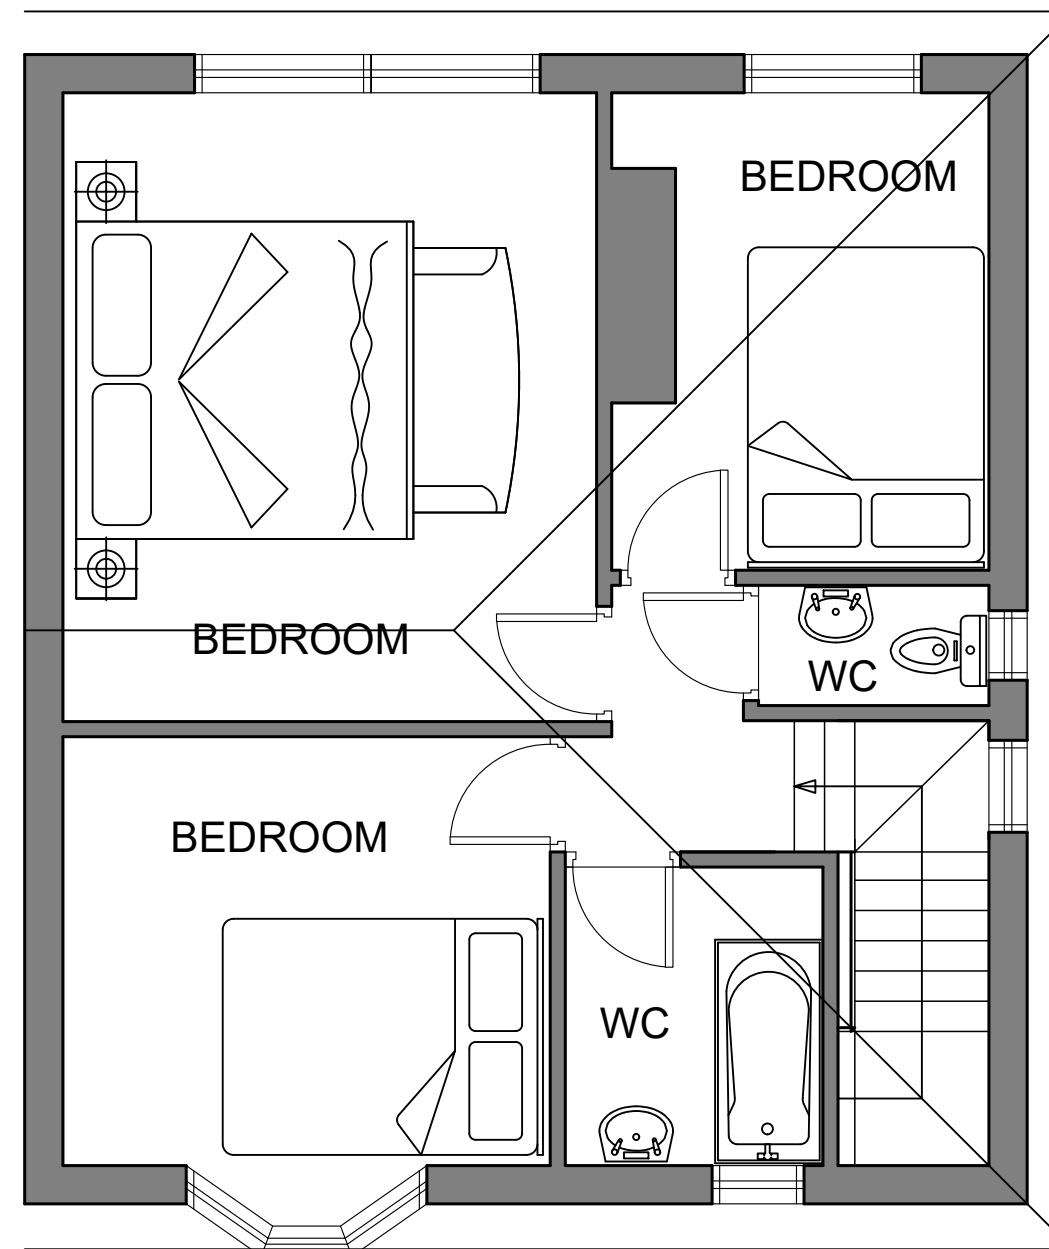

EXISTING FIRST
FLOOR PLAN

General Notes

No.	Revision/Issue	1

Firm Name and Address

Mason and Marlowe
Mason and Marlowe Ltd.
Project Managers and
Quantity Surveyors
3 Colman Gardens,
Salford Quays, M5 3NT

Project Name and Address

171 PARRSWOOD
ROAD DIDSbury
M20 4RR


Project

19/10/2021


1/50

Sheet

A3

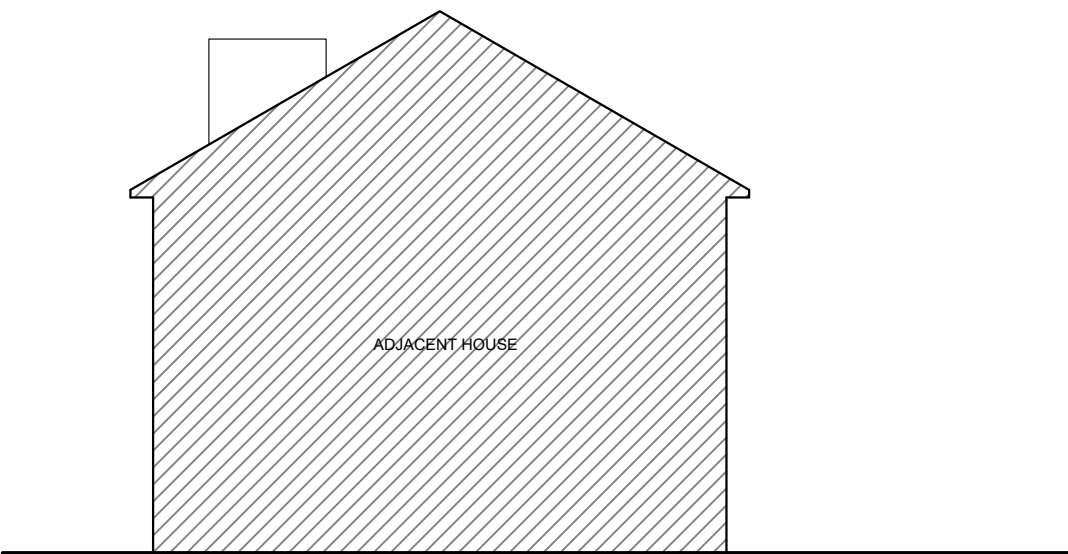

SIDE ELEVATION

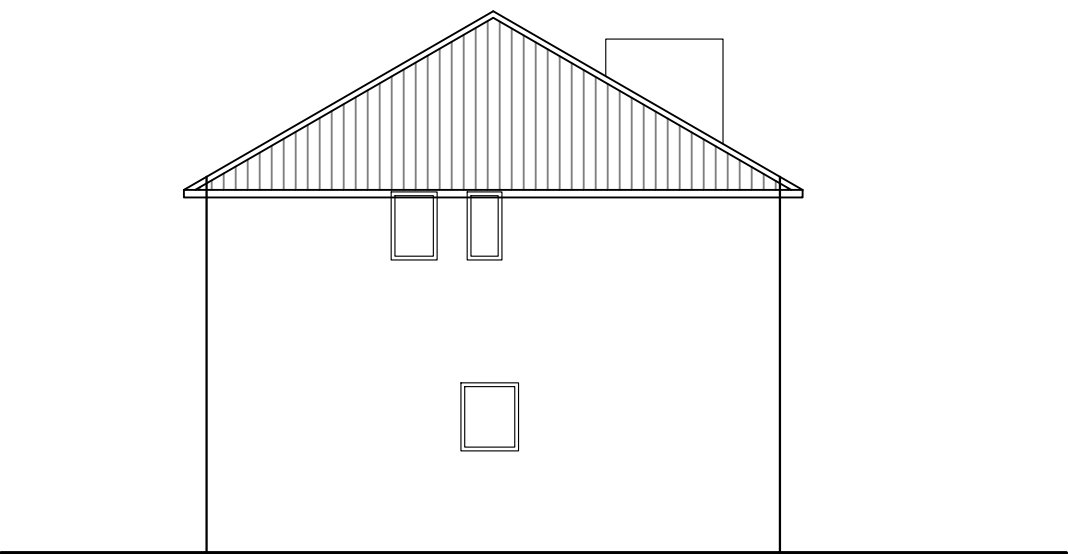

SIDE ELEVATION



FRONT ELEVATION



REAR ELEVATION

General Notes

No.	Revision/Issue	

Firm Name and Address



Mason and Marlowe Ltd.
Project Managers and
Quantity Surveyors
3 Colman Gardens,
Salford Quays, M5 3NT

Project Name and Address

171 PARRSWOOD
ROAD DIDSBURY
M20 4RR

Project

Date

Scale

19/10/2021

1/100

Sheet

A3