

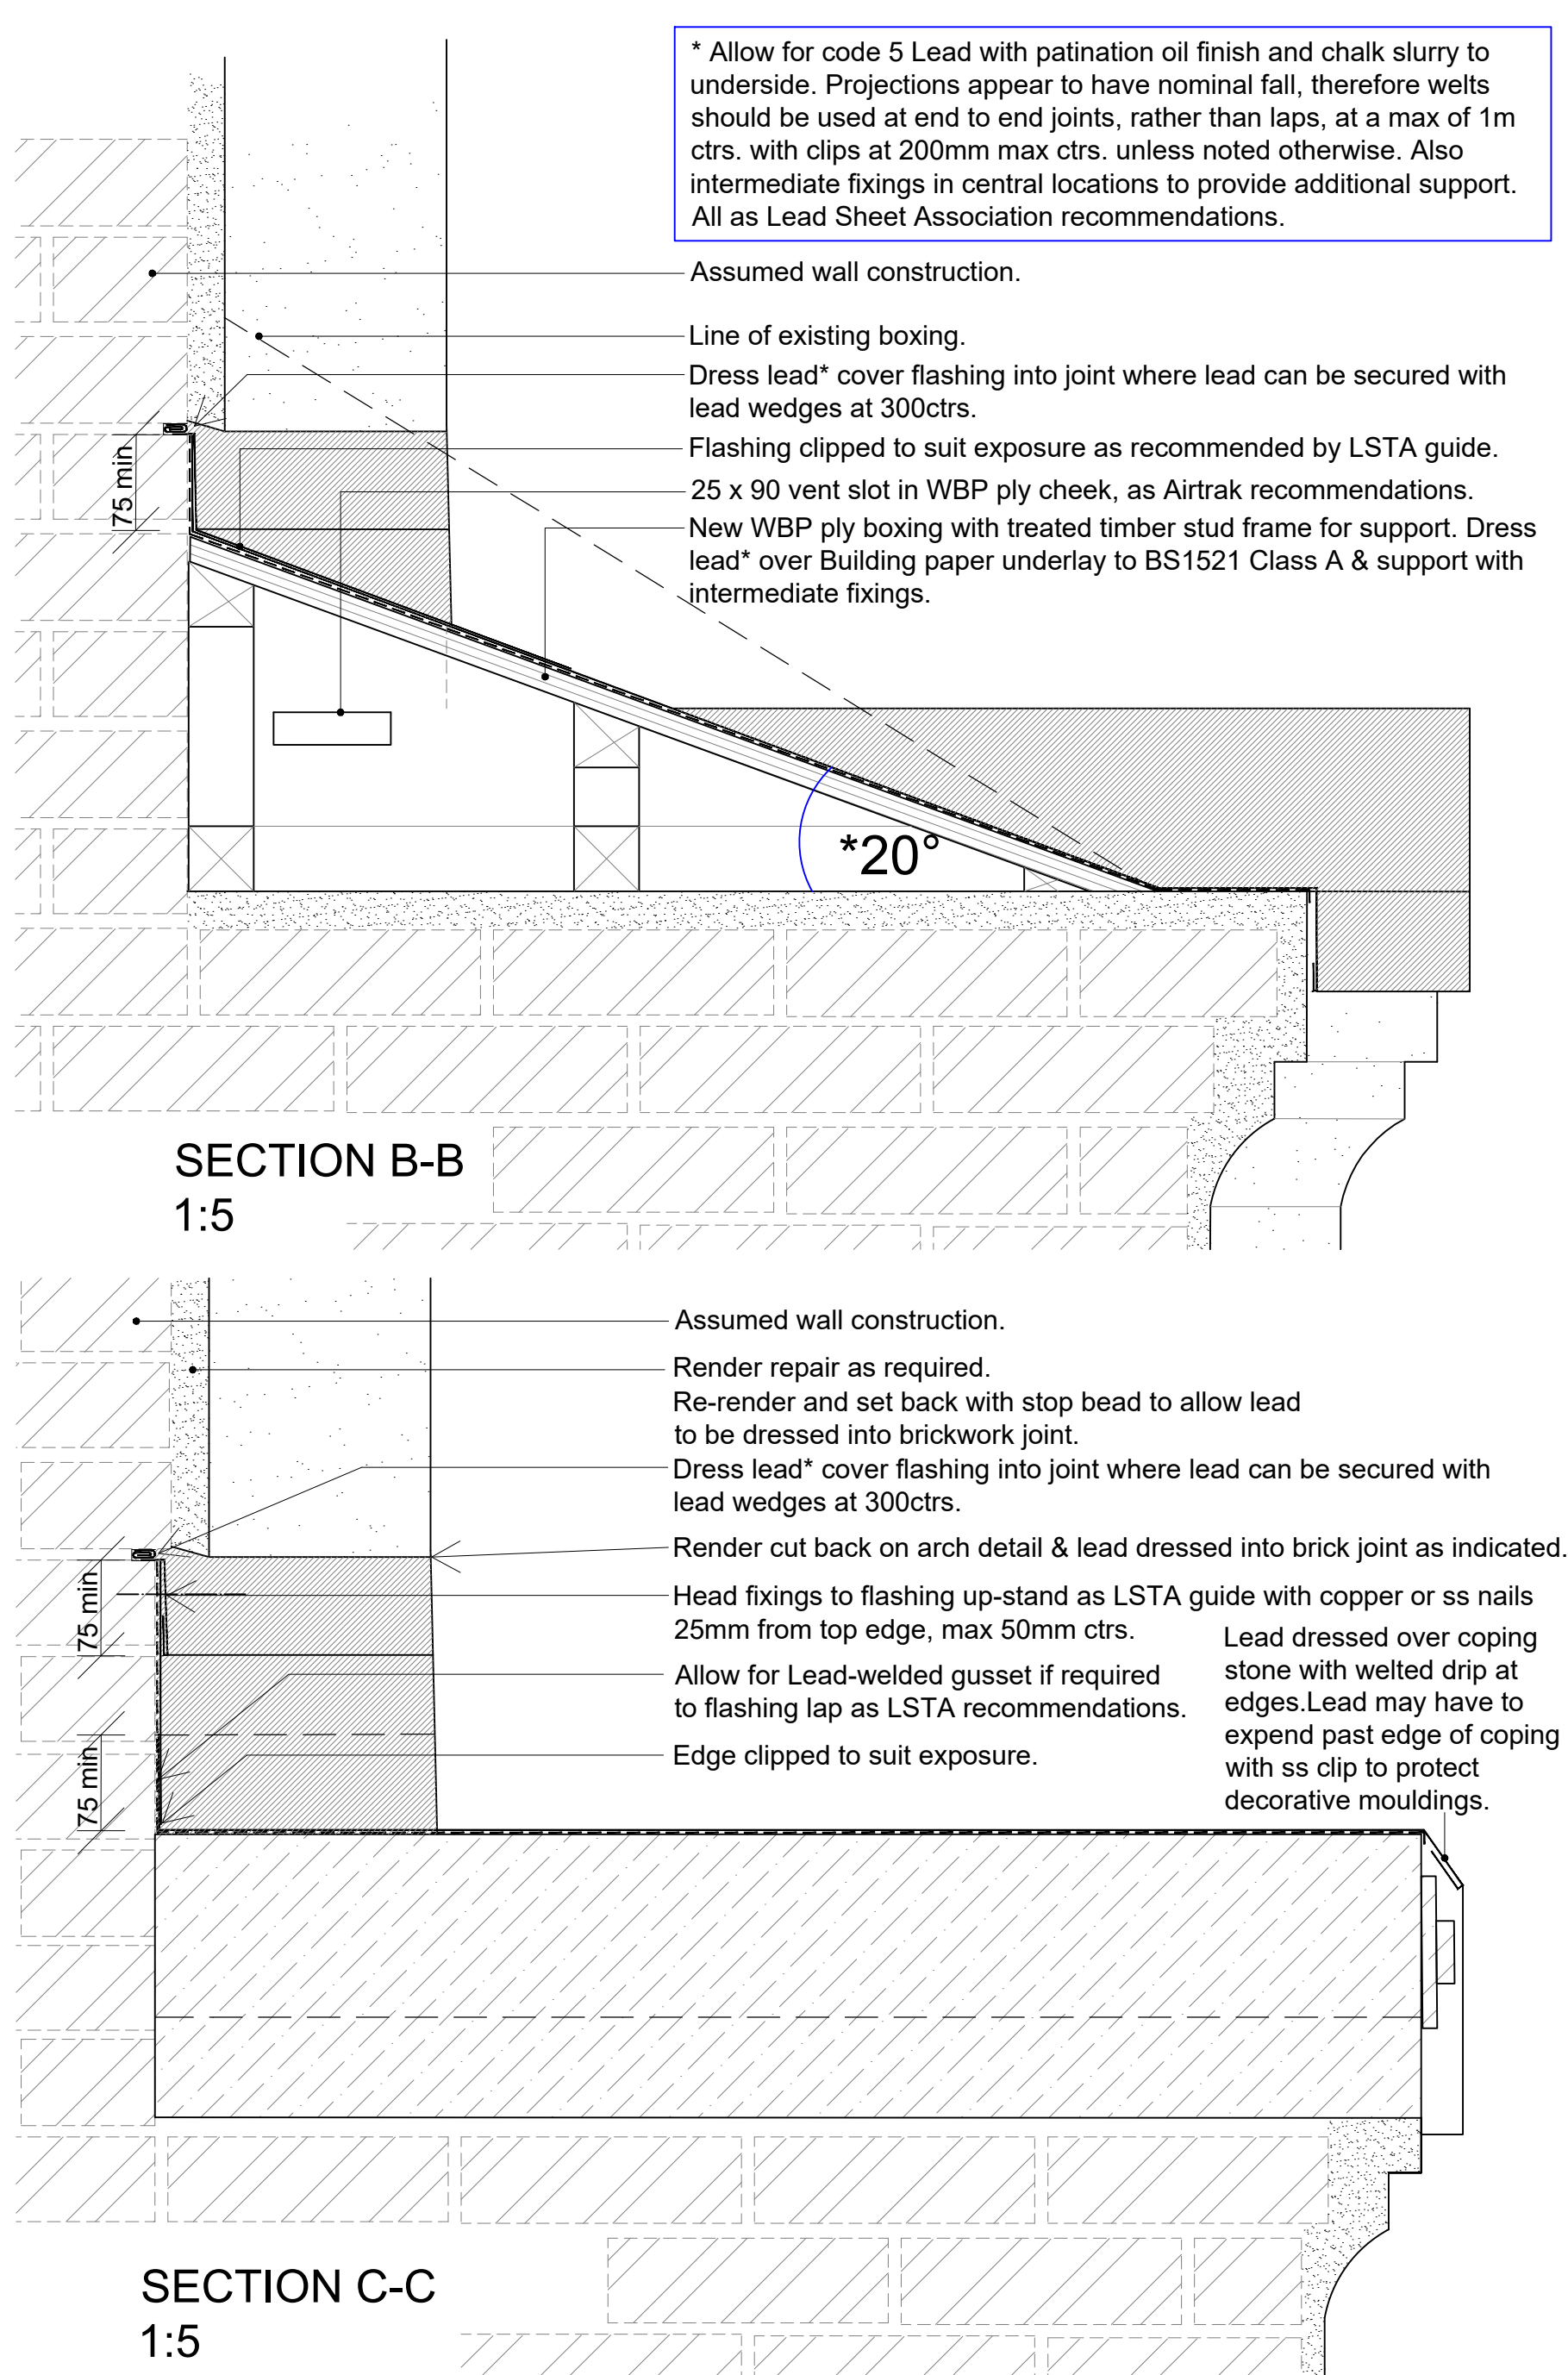
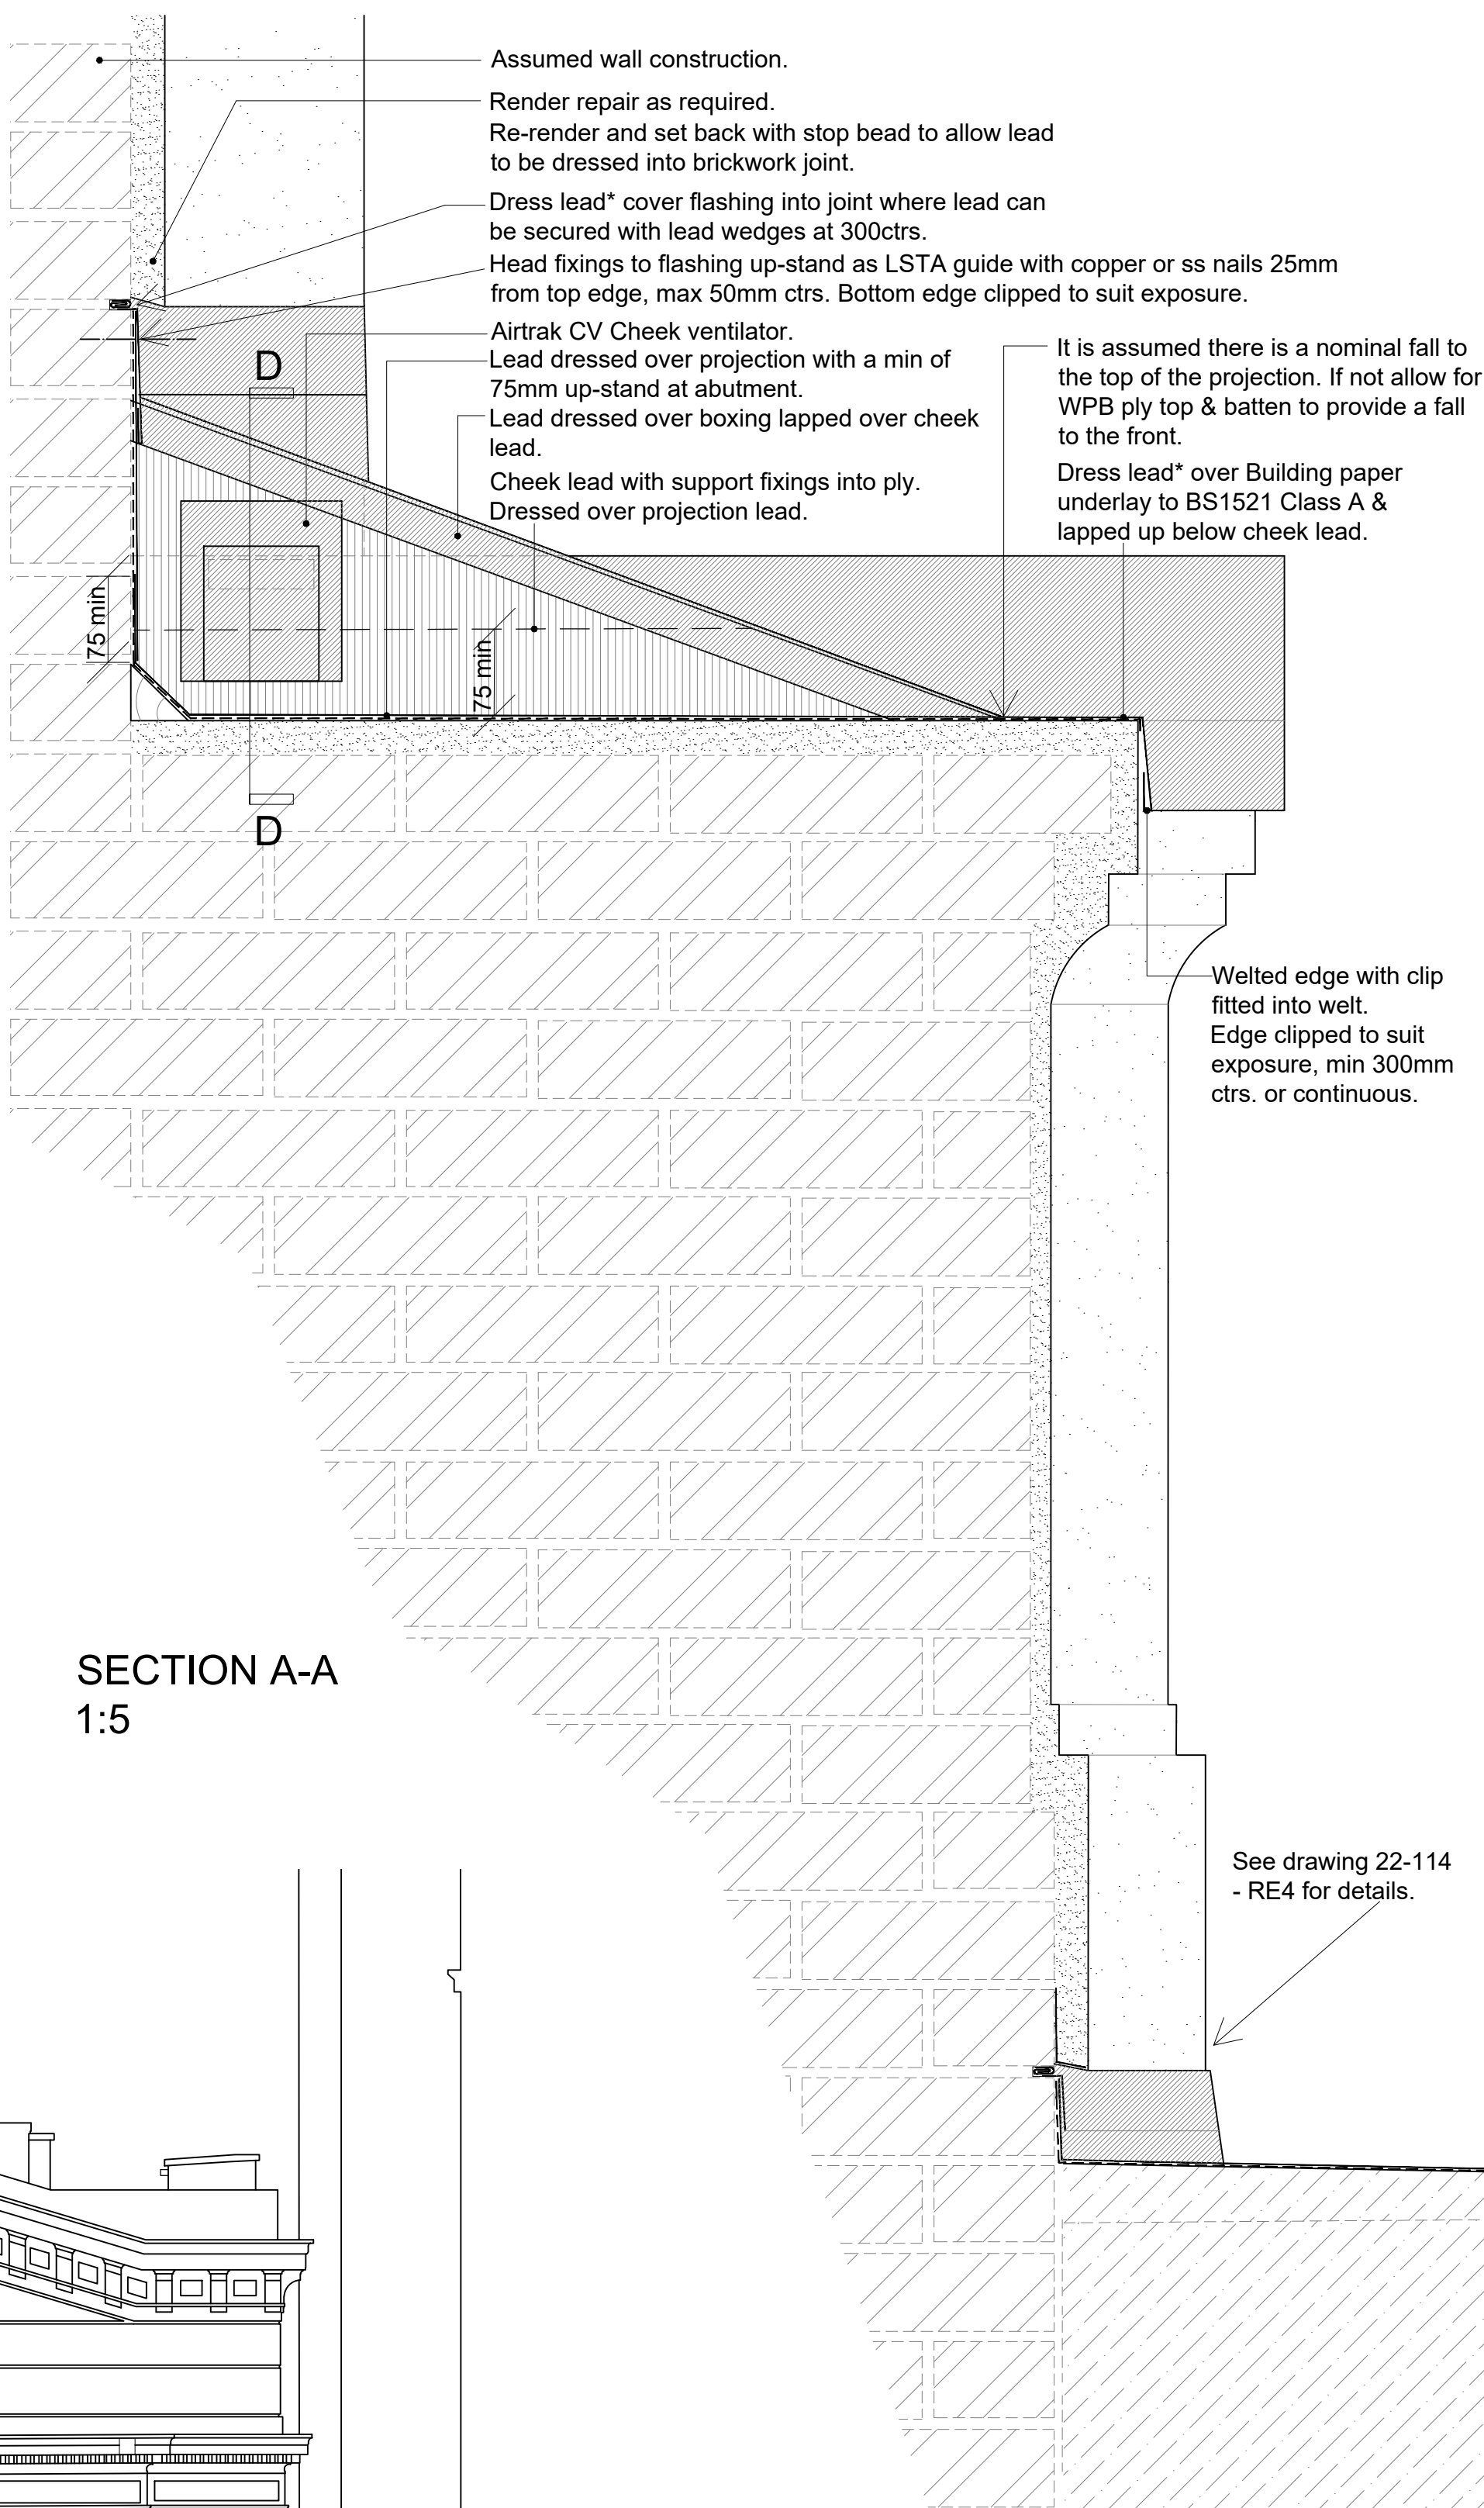
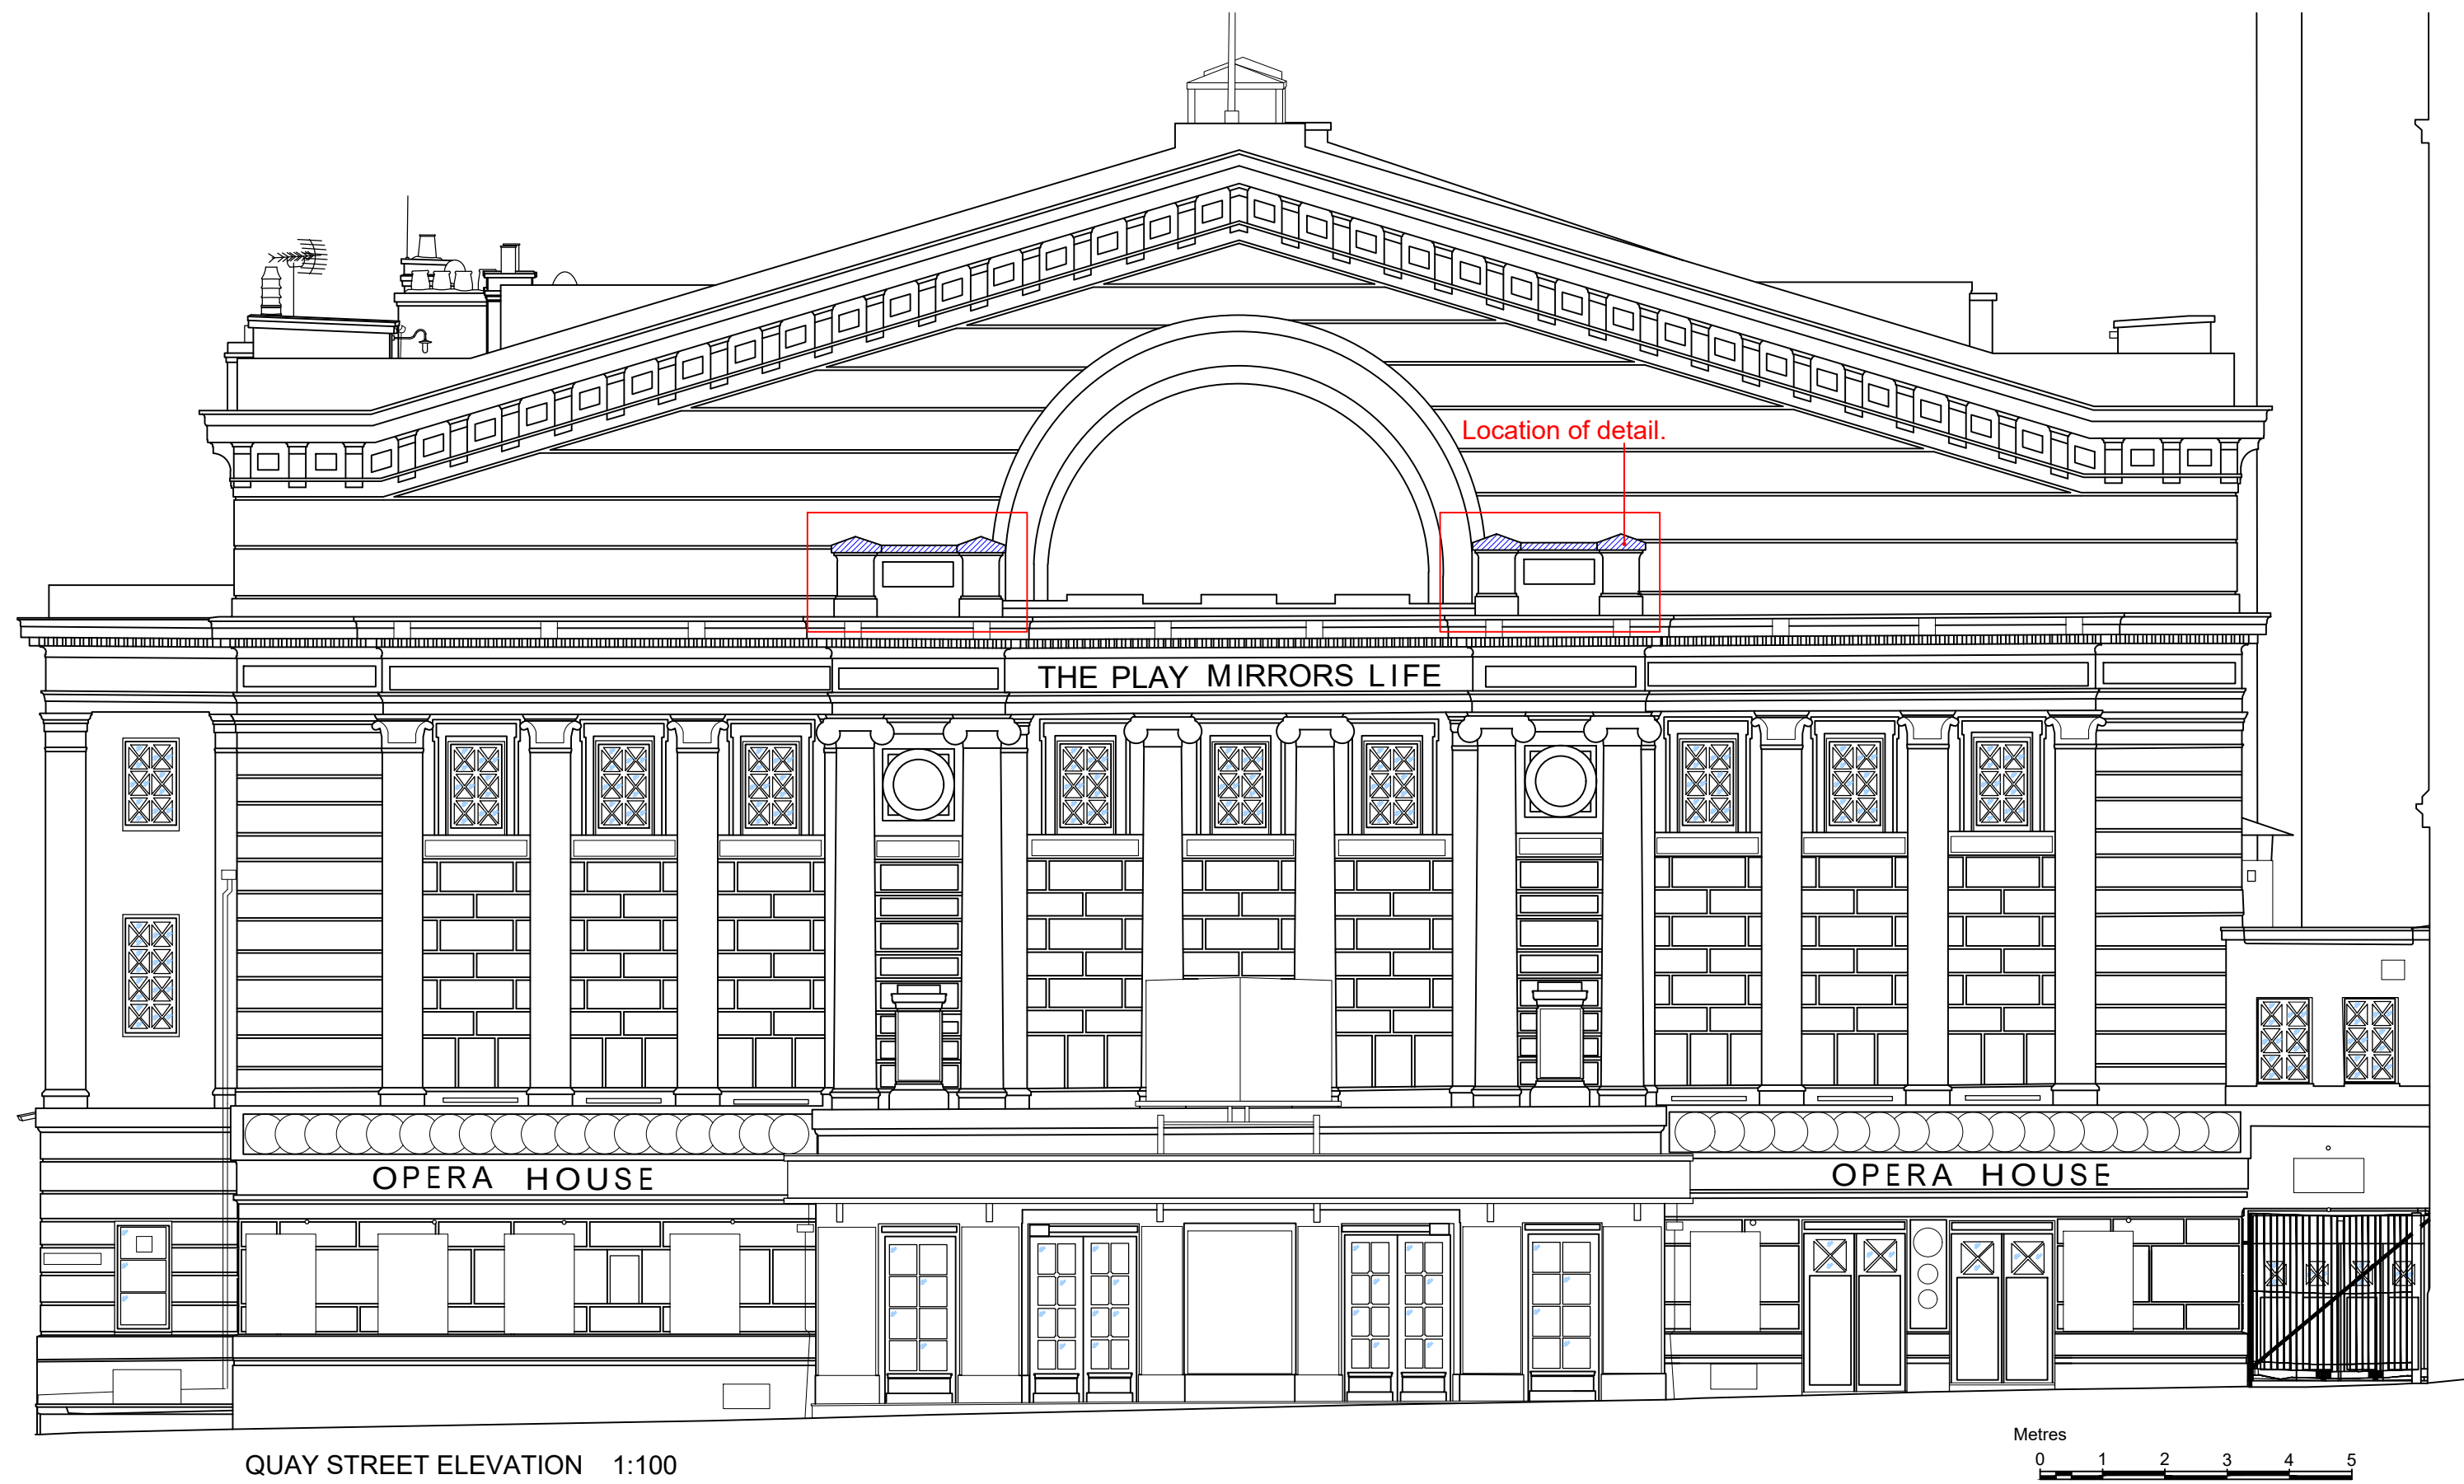


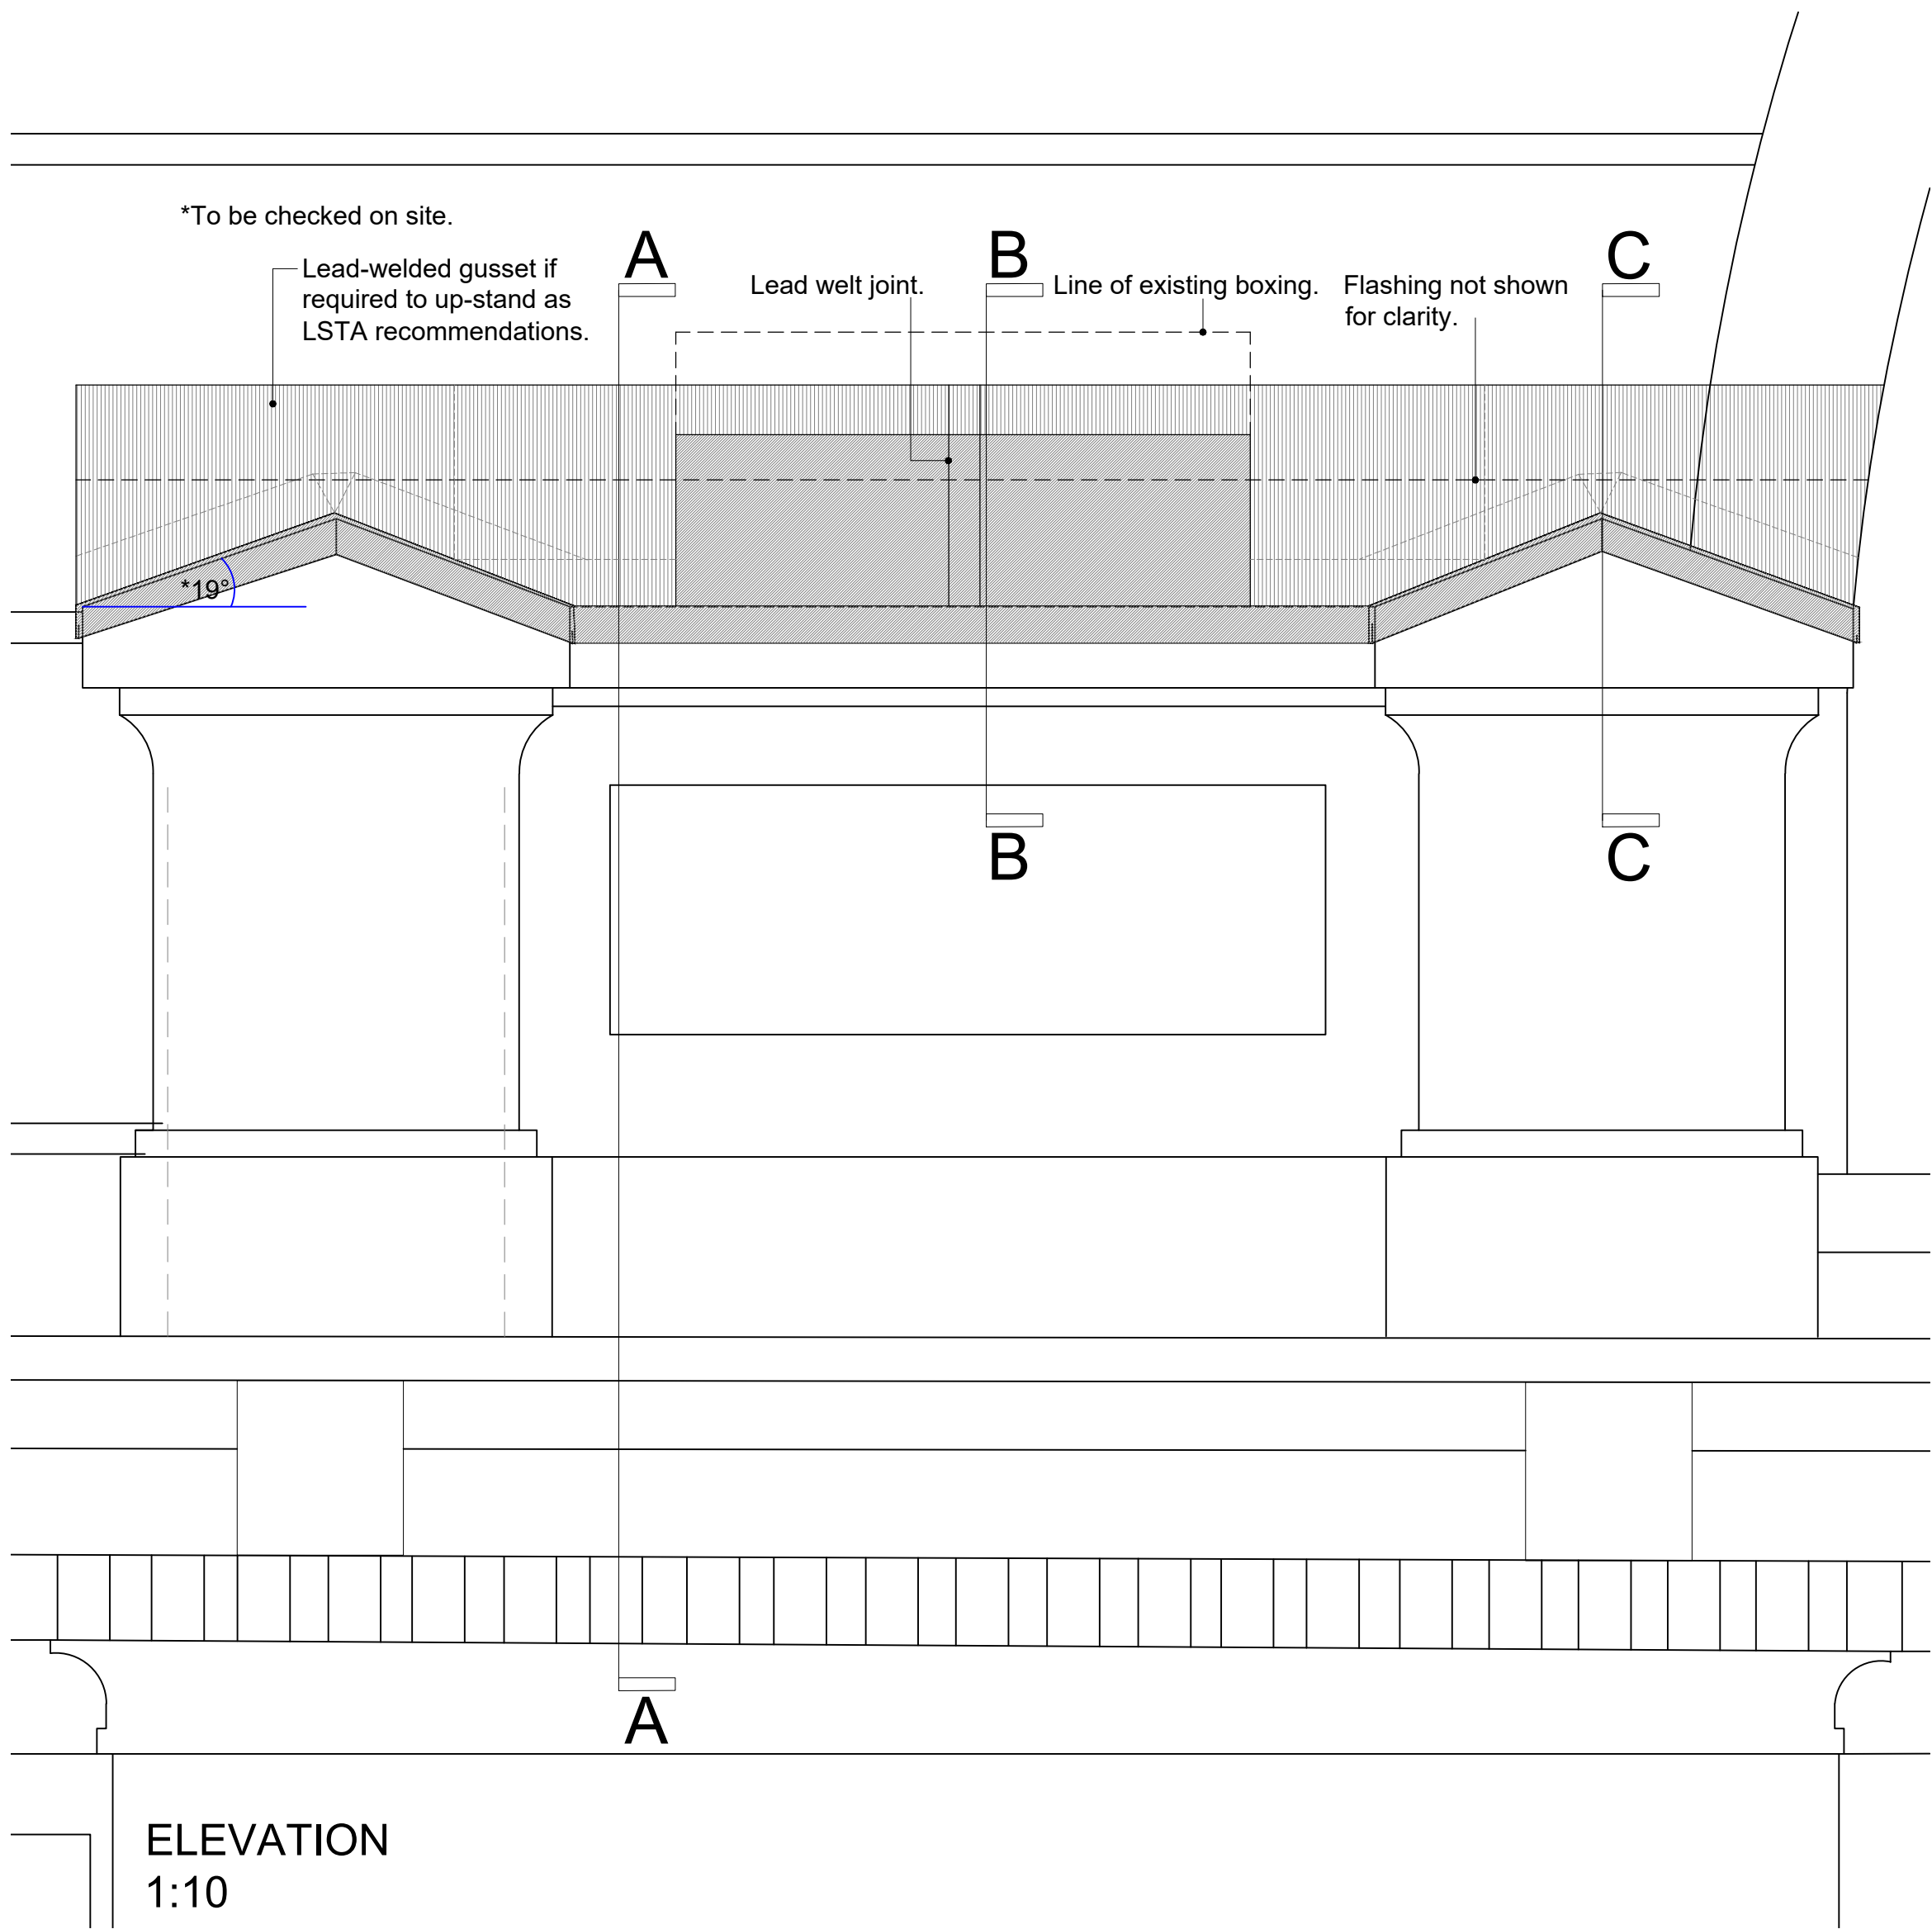

SECTION D-D
1:5

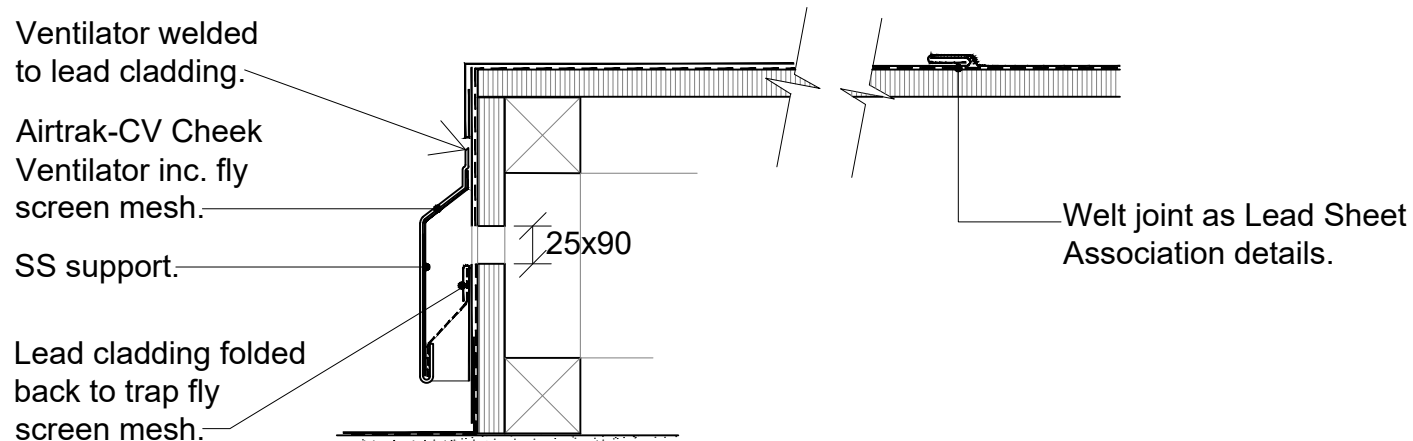

N.B. This drawing is to give an indication of the lead arrangements required for adequately protecting the projections and ventilation boxing. All details should be as recommended by the Lead Sheet Training Academy.

- GENERAL NOTES
- Do not scale from this print or use as a template.
 - All dimensions must be verified on site before any work is put in hand and any discrepancies must be reported to the Architect. Where any variations occur between small scale and detailed drawings, detail drawings should be worked from.
 - Copyright of this drawing is reserved by Osbornes and is issued on condition that it is not copied or disclosed to any third party either wholly or in part without the consent of Osbornes in writing.
 - This drawing is to be read in conjunction with all relevant specifications and drawings issued by the Architect, Engineer and other specialists.

REV:



PO Box 395 • Malvern • Worcestershire • WR14 9LL
T: 01684 311303 E: architecture@osbornesarchitects.com W: osbornesarchitects.com

DRAFT ☐ ISSUE ☒ TENDER ☐ CONTRACT ☐ RECORD ☐

CLIENT: AMBASSADOR THEATRE GROUP
PROJECT: MANCHESTER OPERA HOUSE
TITLE: LEAD FLASHING DETAILS 3 of 3
SCALE: 1:100; 1:10; 1:5 @ A1
DATE: JULY 2023
DRAWN: AML
DRAWING NUMBER: 22-114 - RE5