



NOTES

The copyright of this drawing is held by Lea Hough & Co Chartered Surveyors LLP.


Do not scale from this drawing. All dimensions are approximate and must be checked and verified by the contractor prior to works commencing on site.

REVISIONS

REV	DESCRIPTION	DATE	AMENDED
A	Site/ownership identification amended	18.07.2023	GN

Location Plan *Scale 1:1250*

- LEGEND**
- SITE BOUNDARY (0.12 HECTARES)
 - LAND UNDER OWNERSHIP OF APPLICANT (6.28 HECTARES)

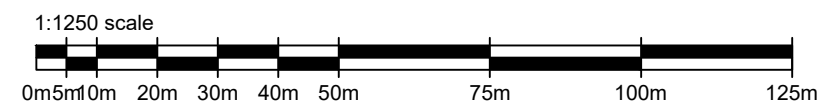

LeaHough

CHARTERED SURVEYORS

Survey Valuation Design Planning Sales

Oakshaw House
2 Capricorn Park
Blakewater Road
Blackburn
Lancashire
BB1 5QR

8 Eaton Avenue
Matrix Office Park
Buckshaw Village
Preston
Lancashire
PR7 7NA

Tel: 01254 260196

Tel: 01772 458866

Email: info@leahough.co.uk

Web: www.leahough.co.uk



CLIENT:

Co-operative Academy of Manchester
Plant Hill Road
Higher Blackley
Manchester
M9 0WQ

PROJECT ADDRESS:

Co-operative Academy of Manchester
Plant Hill Road
Higher Blackley
Manchester
M9 0WQ

PROJECT TITLE:

Proposed Canopy and External Hardstanding

DRAWING TITLE:

Site Location Plan

PAPER SIZE:

A3

DRAWING NUMBER:

BS.22-016-23-01

REV

A

SCALE:

1:1250

DATE:

July 2023

DRAWN BY

GN