


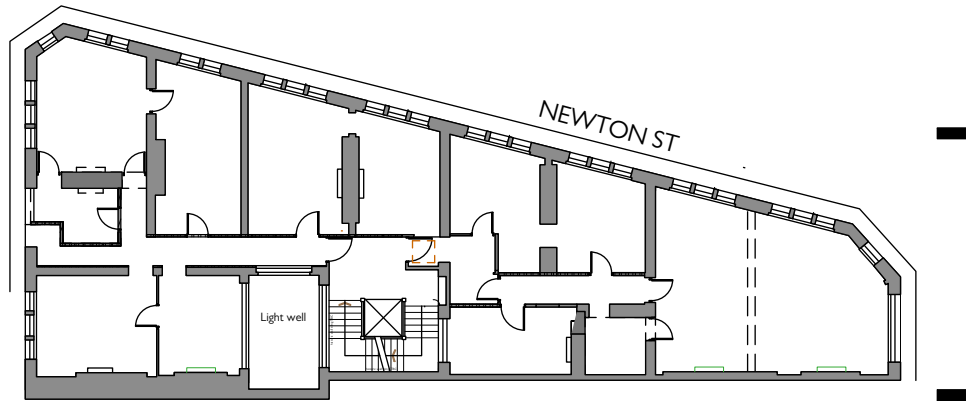


Key Plan 1:500

4th floor - existing timber framed casements to be retained and refurbished. Secondary glazing added to improve thermal/acoustic characteristics

3rd floor - Retain and refurbish existing timber framed sash windows. Install secondary glazing to improve thermal/acoustic properties.

2nd floor - Retain and refurbish existing timber framed sash windows. Install secondary glazing to improve thermal/acoustic characteristics.

1st Floor new timber framed sash with thick Double Glazed Unit to replace non-original units with secondary glazing to achieve improved thermal and acoustic properties.

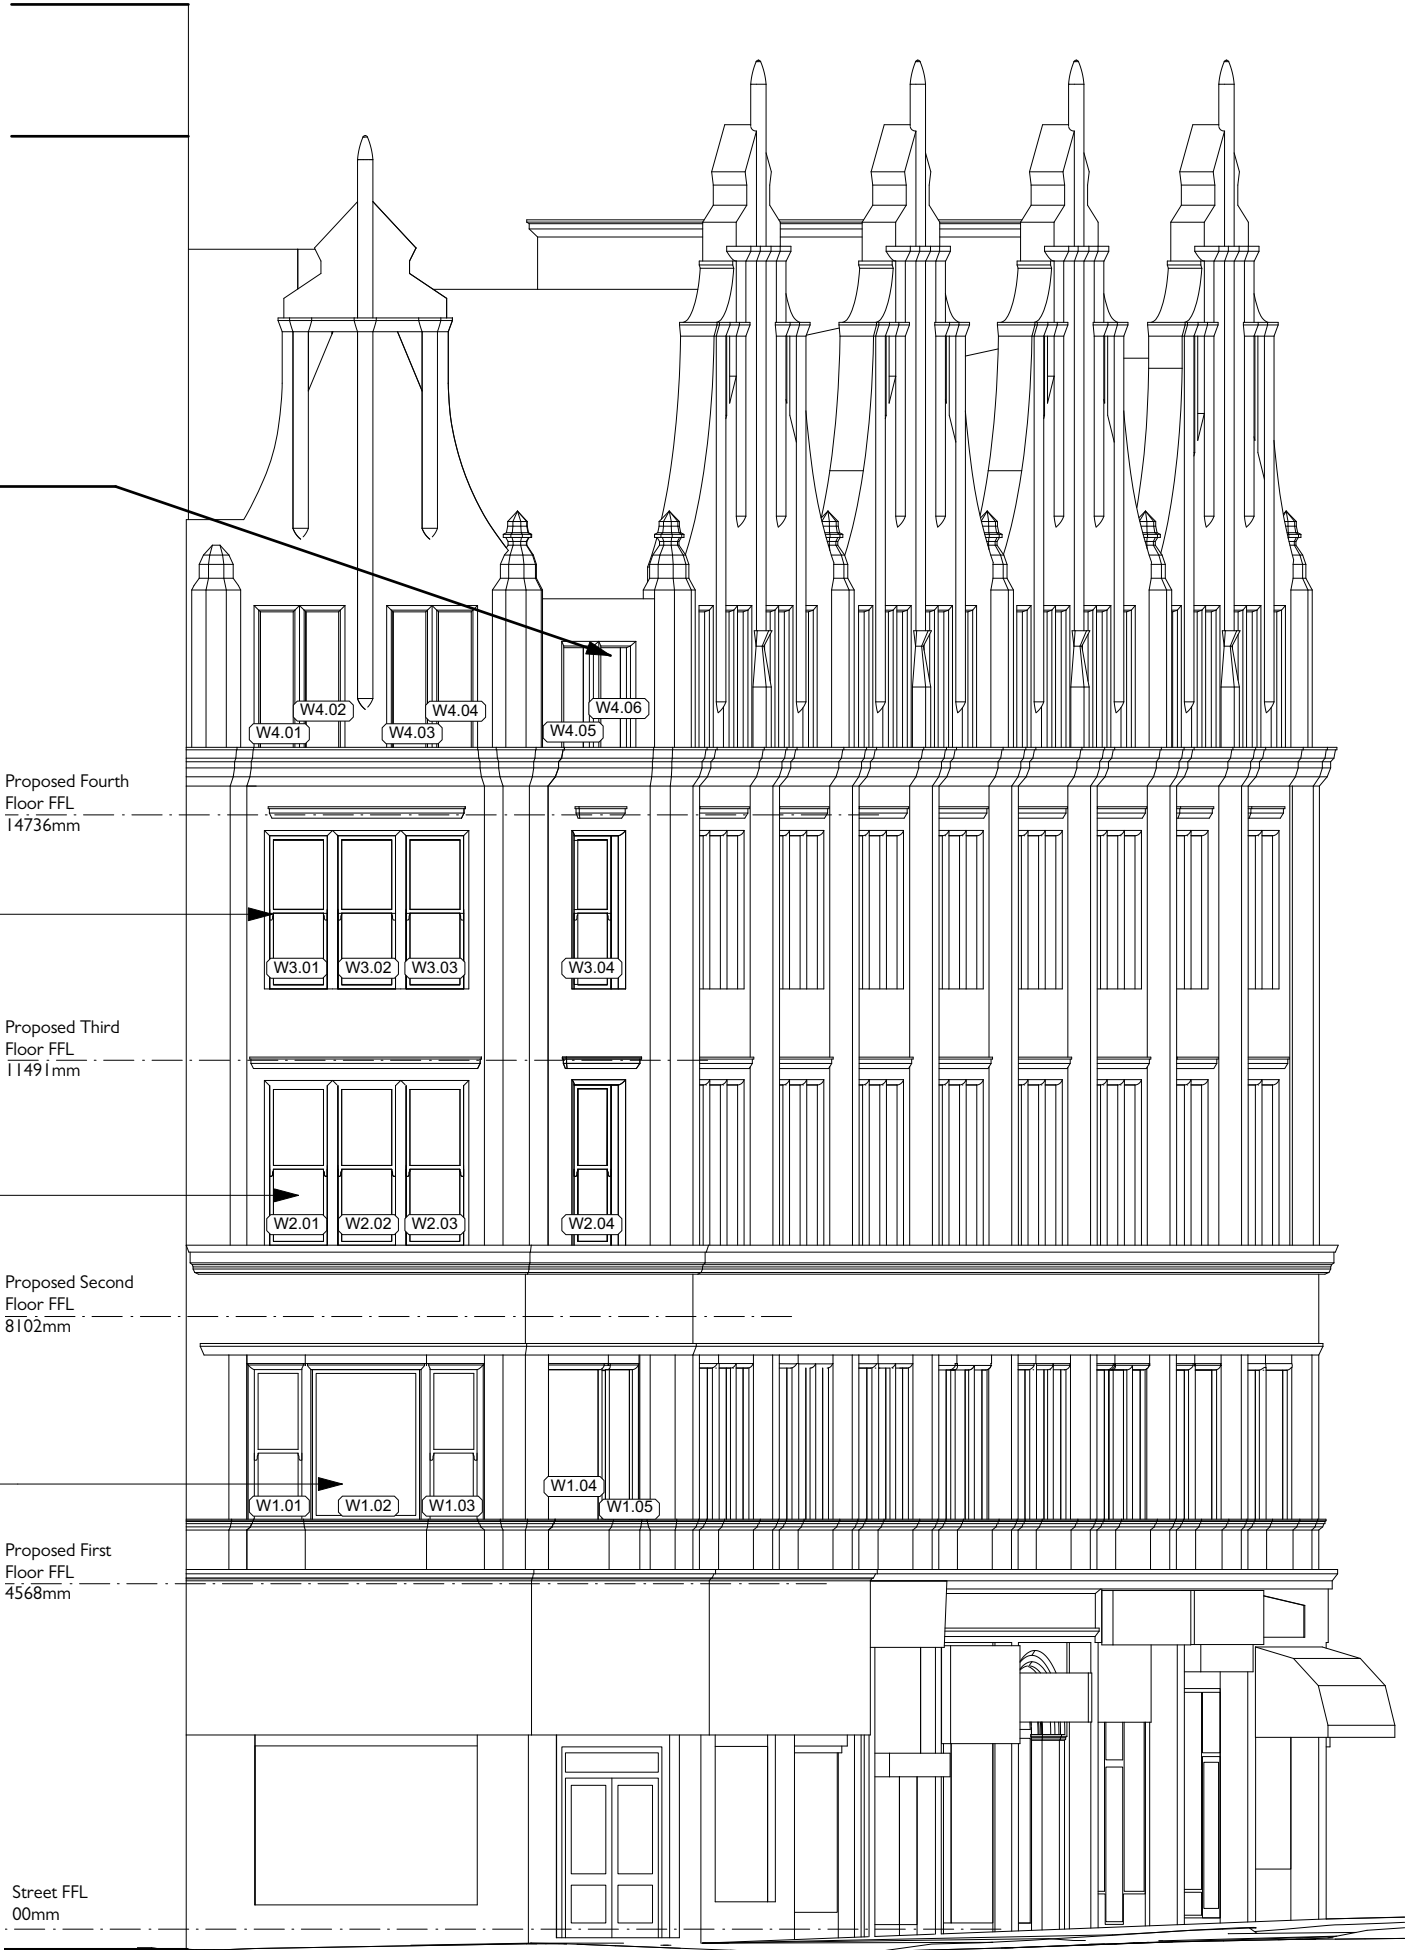

Street FFL
00mm

Note: These elevations are indicative and not based on a full measured survey

- Existing
- Proposed
- Existing Historic Fabric to be Removed
- Existing Non-Historic Fabric to be Removed

Note: Floor Levels are Approximate

B	Notes amended	RG
02.08.2023		
A	annotation updated	RG
11.07.23		
Rev	Note	DRN CHK

St Margarets Chambers
For Charlotte Street Estates

Piccadilly Elevation - Proposed

scheme	1907
drwg no.	P(200)
revision	B

scale	1:100 @A3
date first drawn	February 2022
drawn	RG

SK sketch E existing P proposed T tender C construction FI final issue

www.ateliermb.co.uk
t 0161 236 0051
e architect@ateliermb.co.uk