




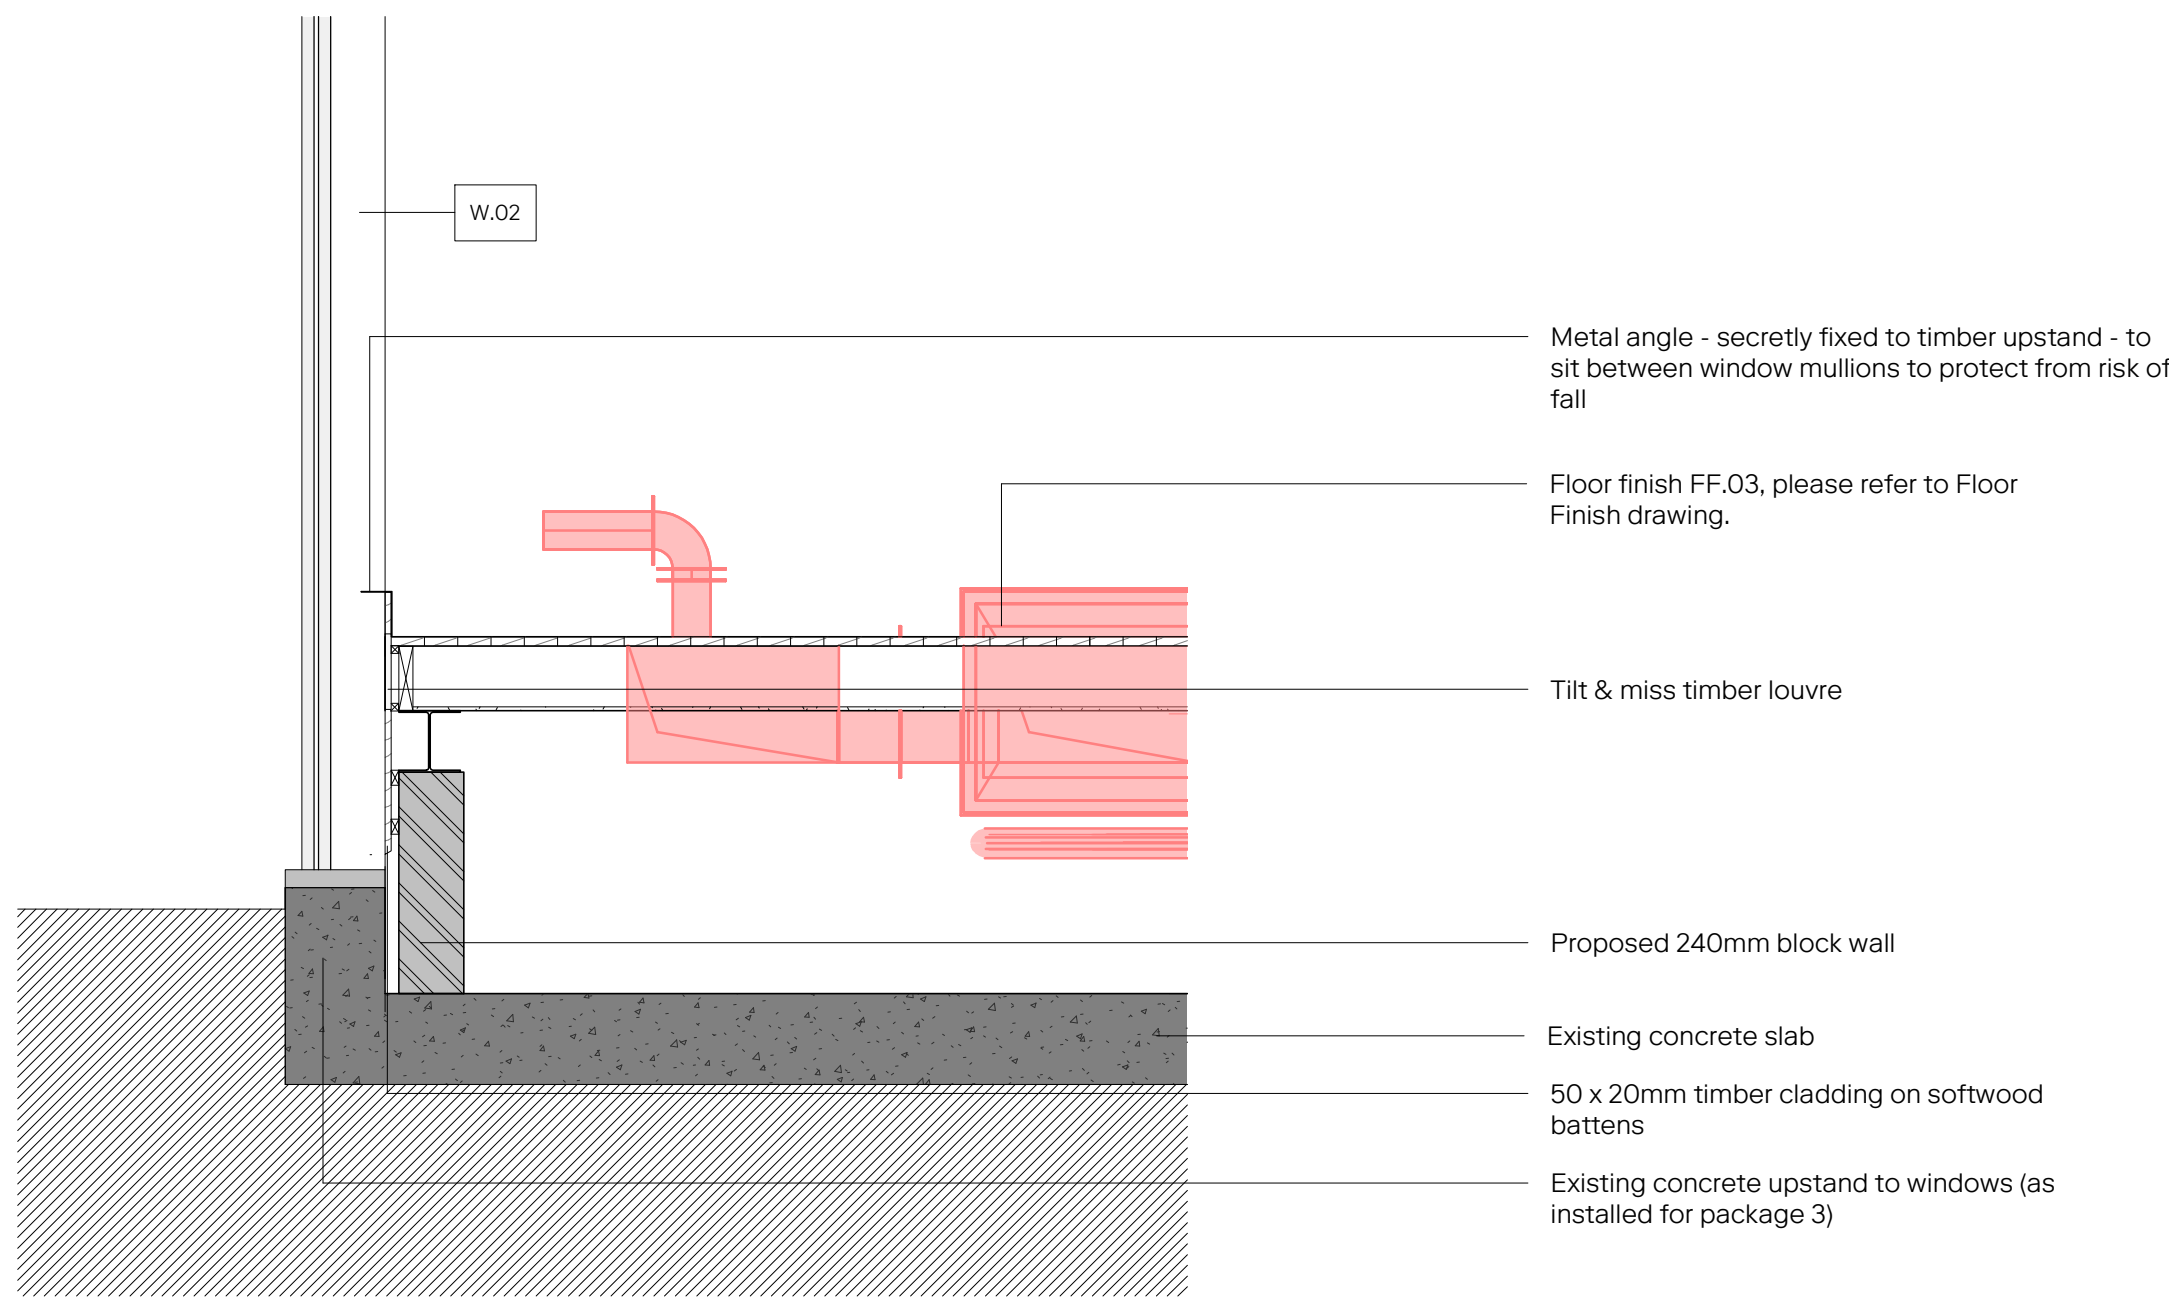

03 East Platform Section 03
1 : 25 @ A1

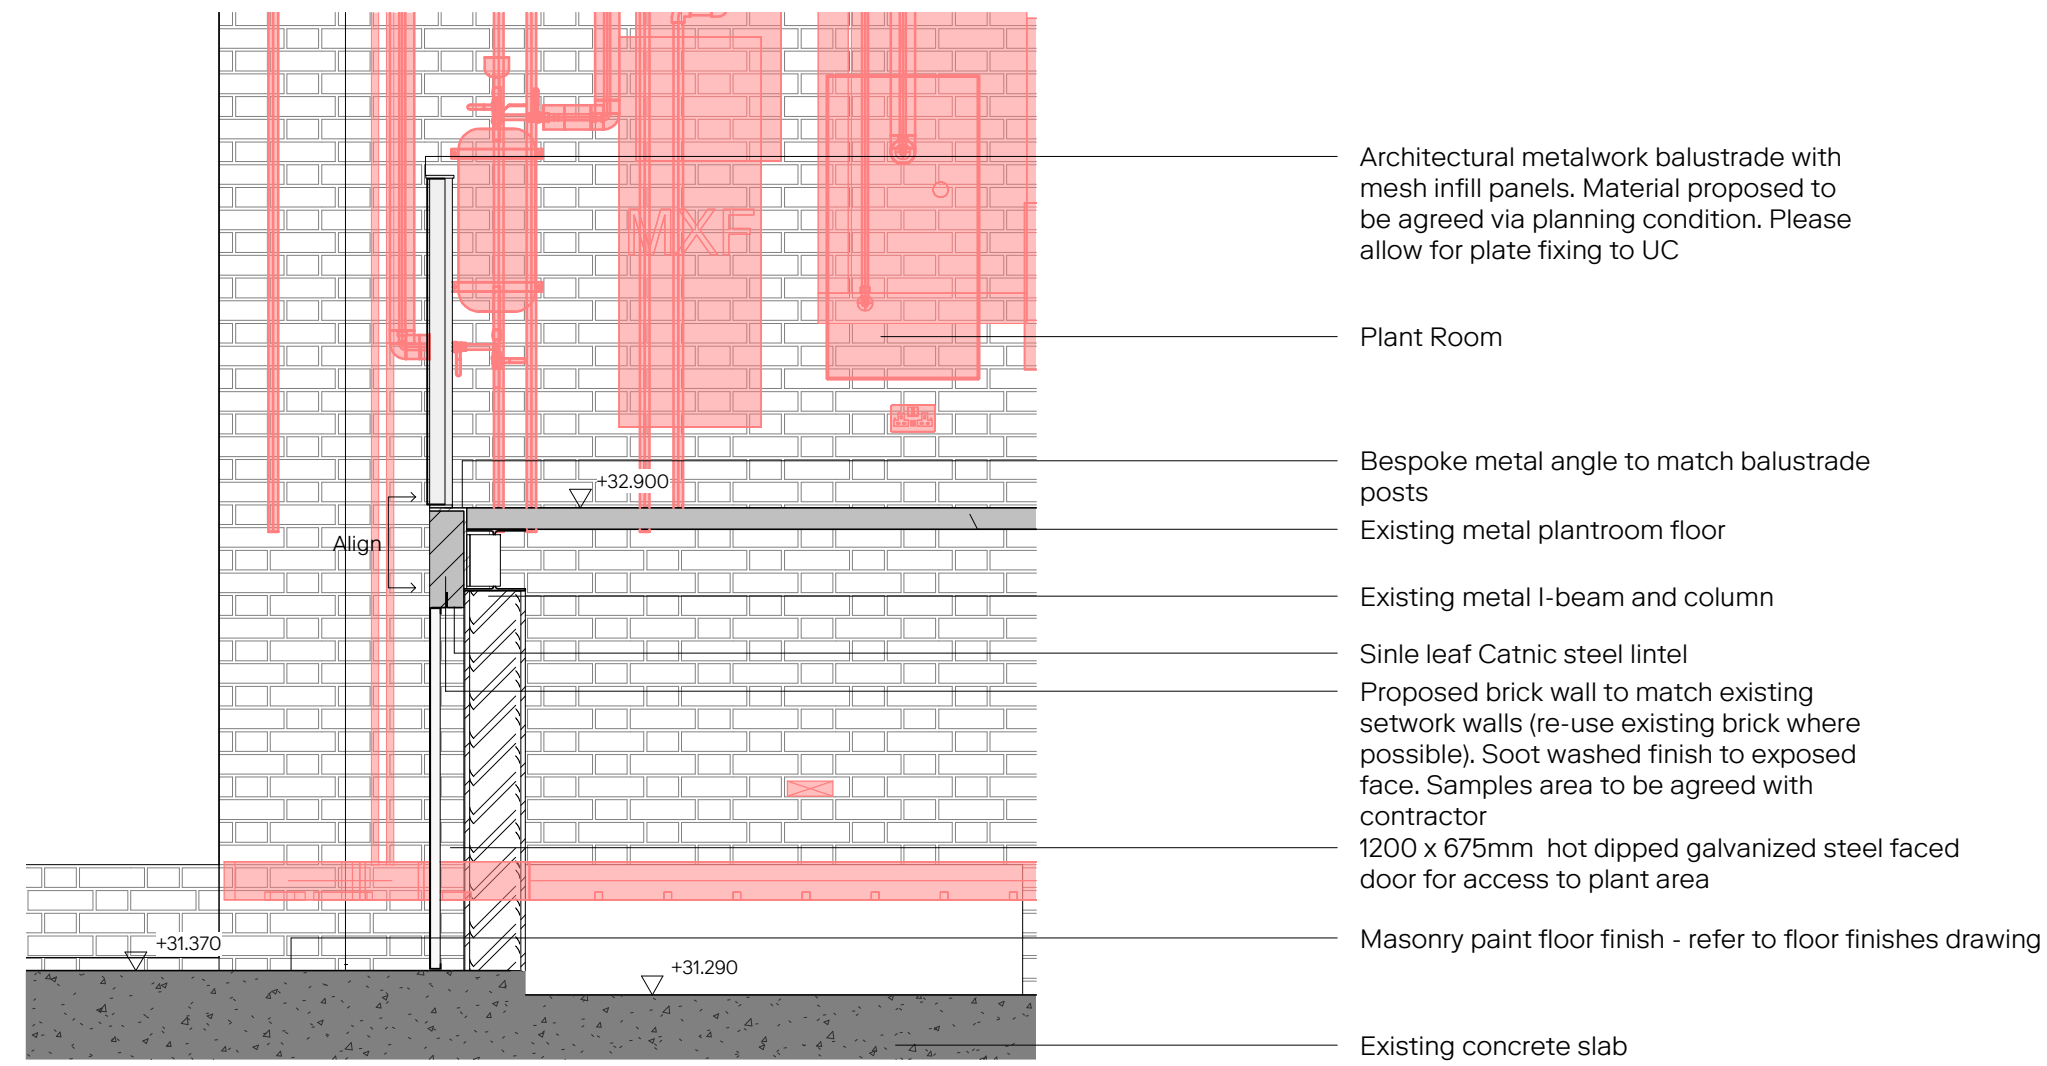

04 East Platform Section 04
1 : 25 @ A1

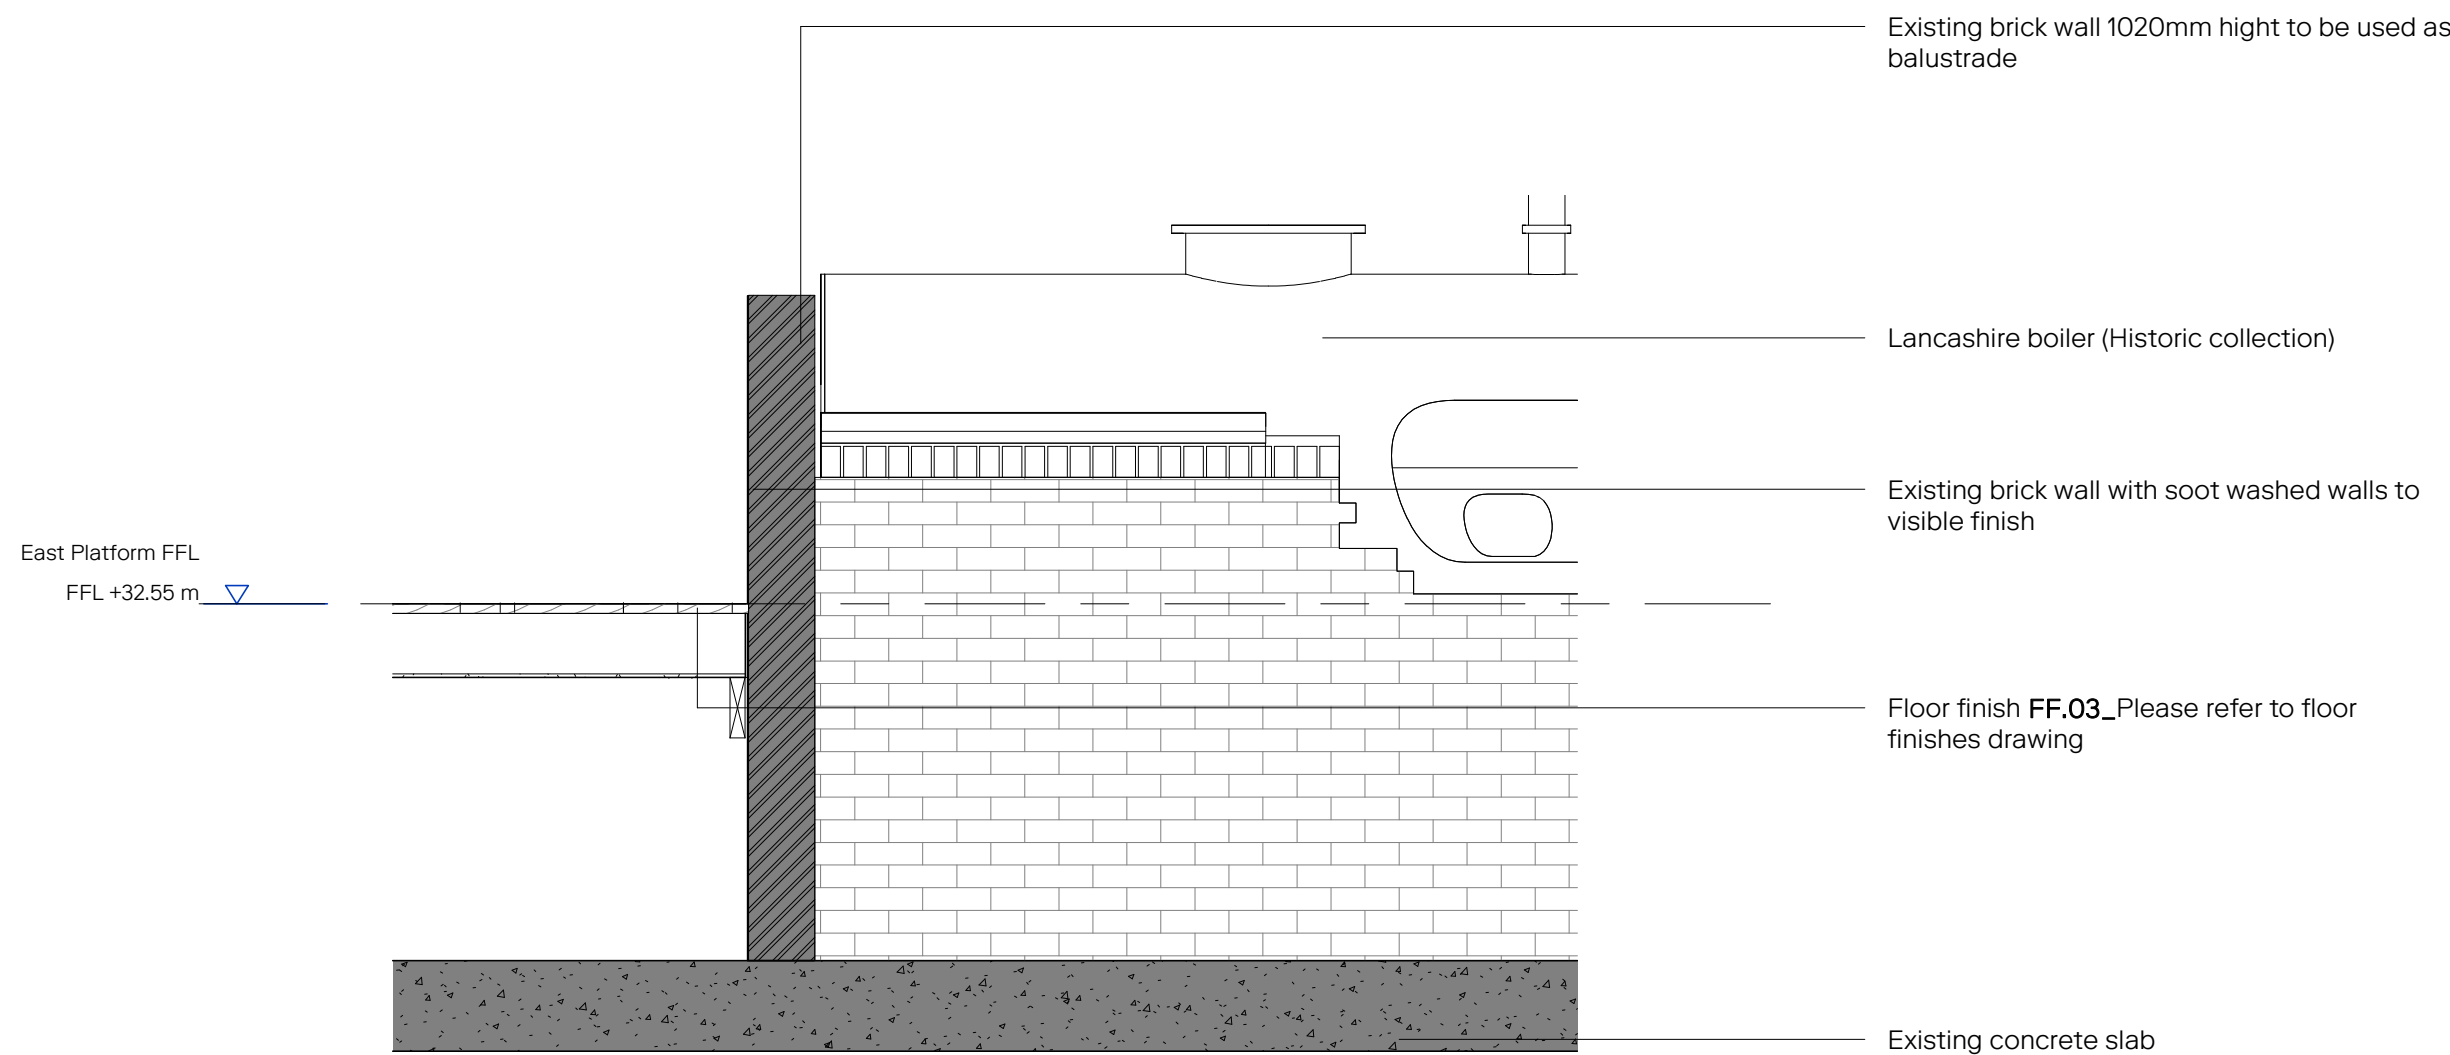

05 East Platform Section 05
1 : 25 @ A1

Revision	Description	Drawn/Checked	Date
PL1	Planning	CM	26.06.23

Key
Existing Structure
Services

0 0.25 0.5 1.25m

CARMODY GROARKE

Drawings are based on survey information provided and subject to changes to accommodate existing building structure and services installation. We have noted discrepancies in the survey information and clarification required following further site investigations by the contractor on site. Do not scale from drawing. Errors to be reported immediately to the Architect. All dimensions must be verified on site. To be read in conjunction with all relevant Architects', Services and Structural Engineers' drawings.

© Carmody Groarke Limited.

Carmody Groarke Limited, 67-74 Saffron Hill, London EC1N 8QX
+44 (0)20 7636 2333 www.carmodygroarke.com

Drawing Name	Drawing Number
Proposed East Platform Sections 03-05	PHL-CGA-00-XX-DR-A-4_20513
Date	Issue
26.06.23	PL1
Project Name	Power Hall & Decarbonisation
Client	SIM
Project number	PHL
Scale/Format	As indicated @ A1
Drawn/Checked	CM/ RS
Approved	RS
CAD Reference	