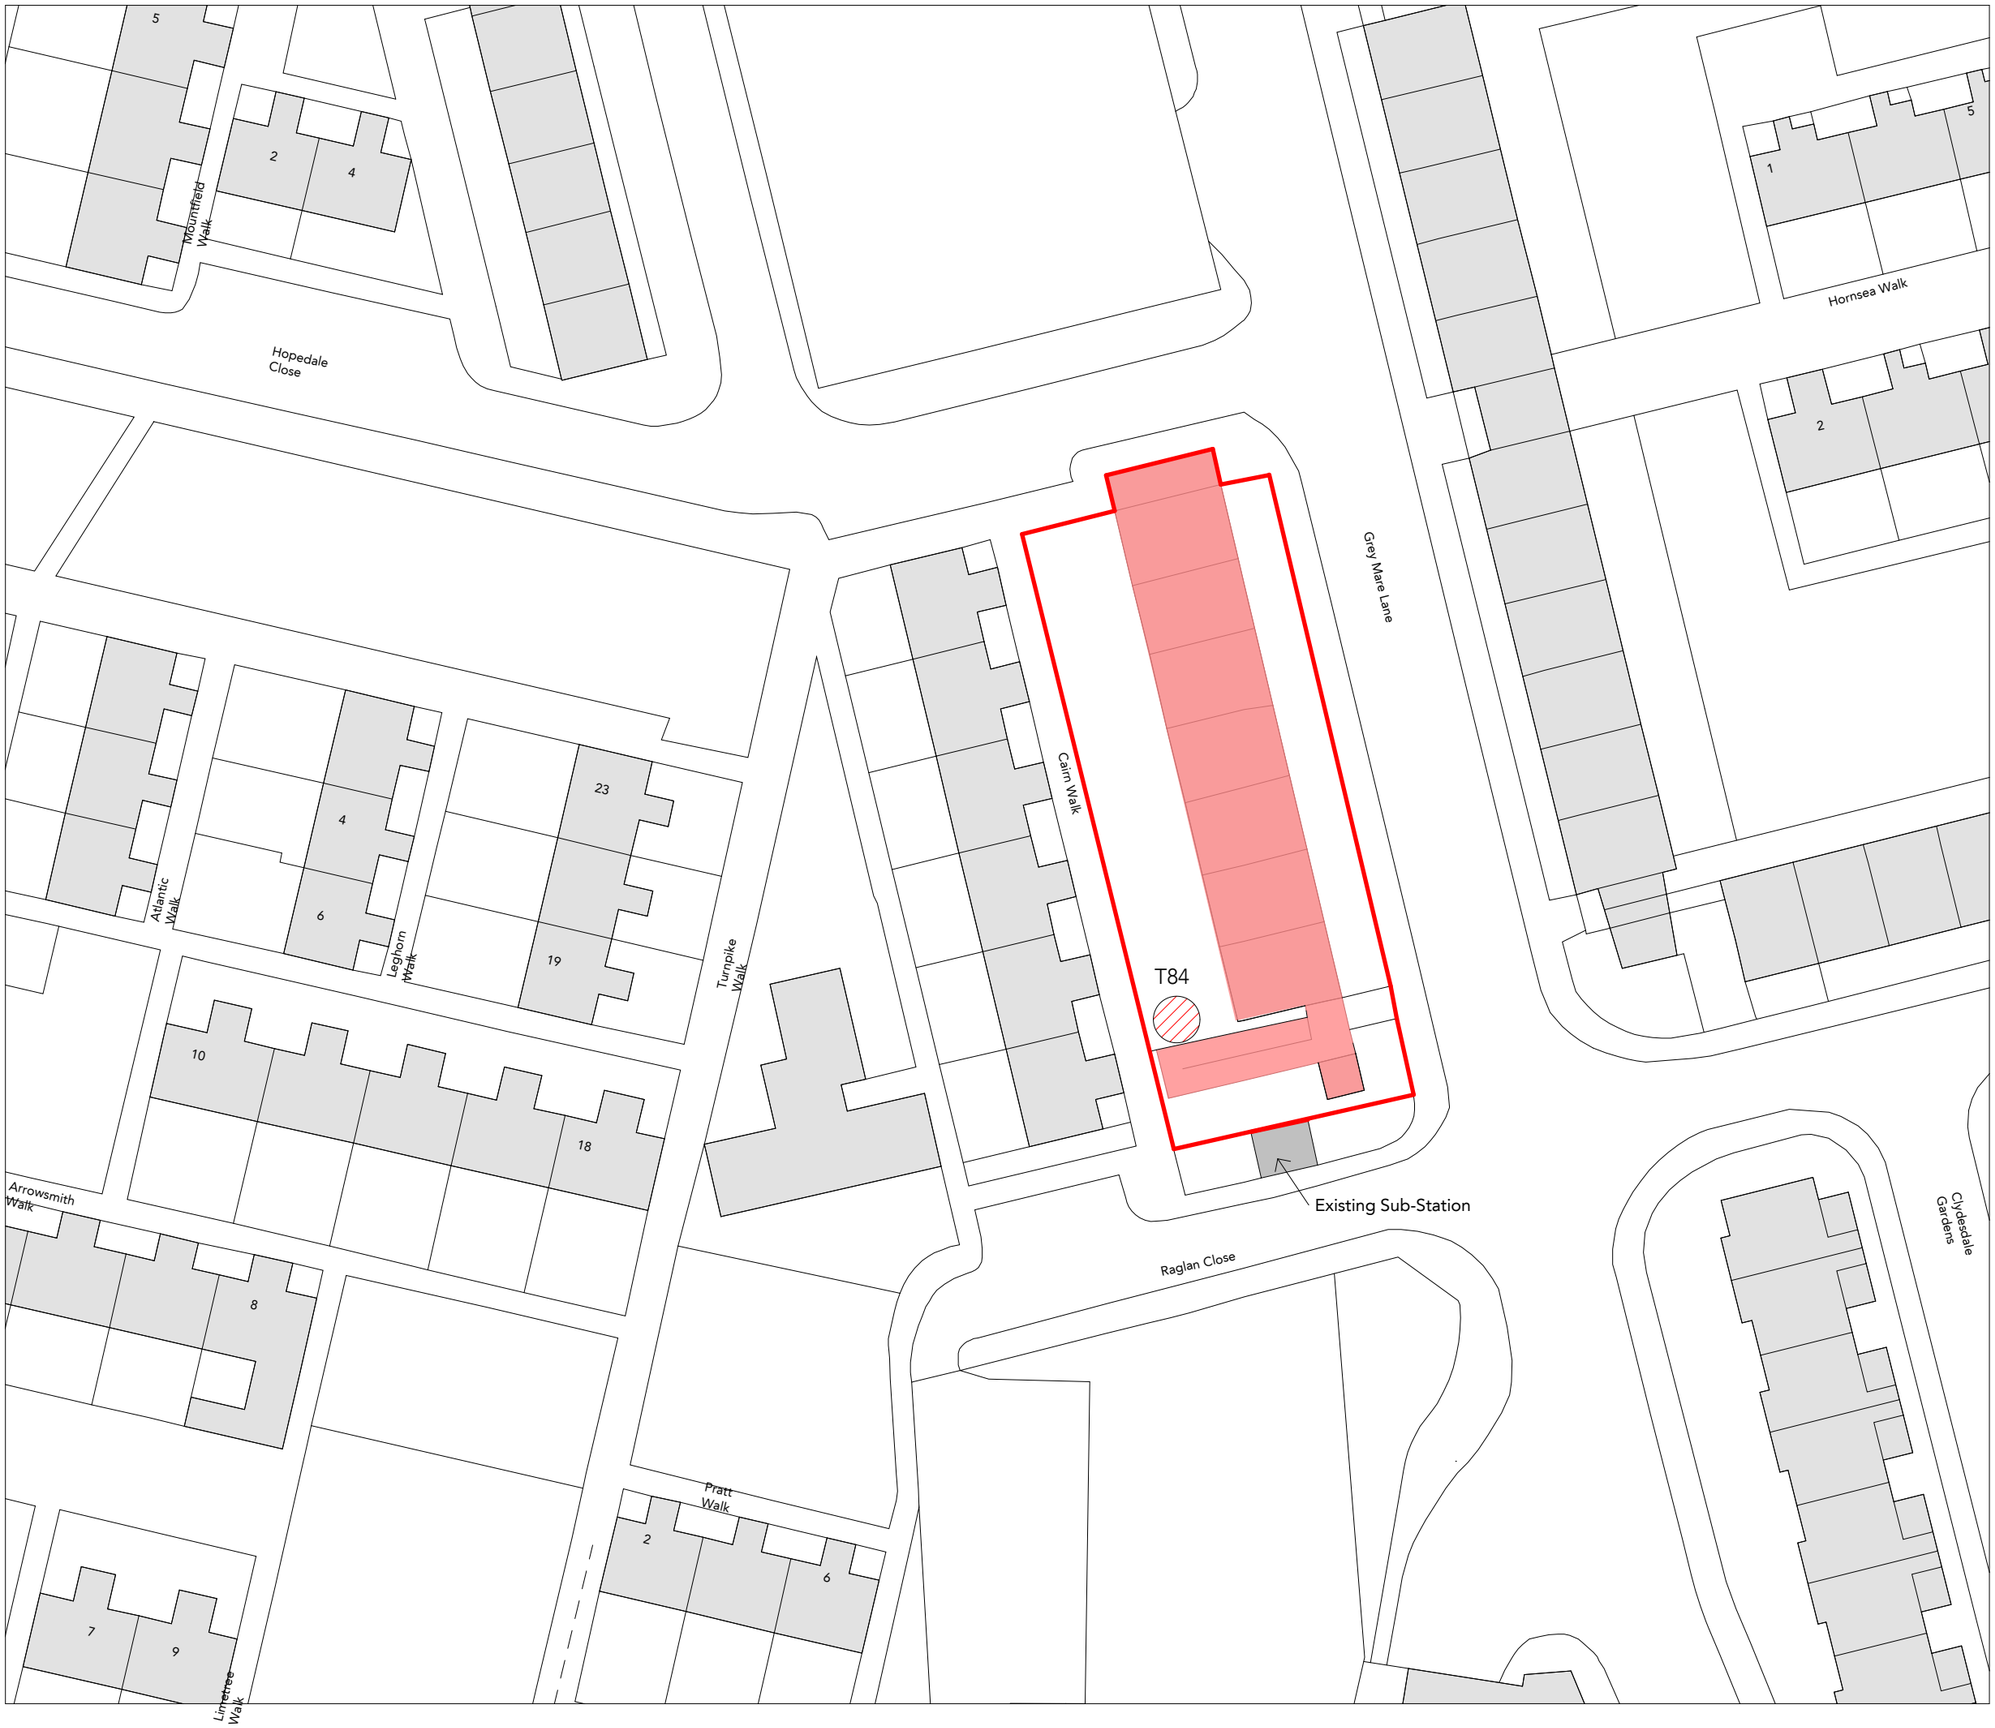

Note:
Do not scale from this drawing.
Dimensions are to be checked on site.
If in doubt please ask.

5 0 5 10 15 20 25 m
SCALE 1:500

N

Application Boundary
To Be Demolished
Trees to be retained
Trees to be removed

Rev	Date	Intls	Details
C	06/09/2023	LB	Issued for Planning
B	17/88/23	LB	Client Comments
A	16/08/23	LB	Ownership Updated
-	27/01/23	PW	Issued for planning

© The moral rights of the author are hereby asserted.
This drawing and design is the sole property of Buttress Ltd and must not be reproduced without permission.
Buttress Ltd is Registered in England and Wales: 5363573

Buttress

41 Bengal St
Manchester
M4 6AF

T 0161 236 3303
E contact@buttress.net
W www.buttress.net

Project Title Grey Mare Lane
Client One Manchester
Location Beswick - Manchester

Drawing Title Demolition Plan 2 of 3 - Grey Mare Lane

Date 08/09/2023 14:45:21
Checked BT
Scale As indicated
Orig Paper Size A3

Status PLANNING

Job No: Origin: Zone: Level: Type: Disc: Number: Rev:

8782 -BA-XX-00-DR-A-(04) 004- C