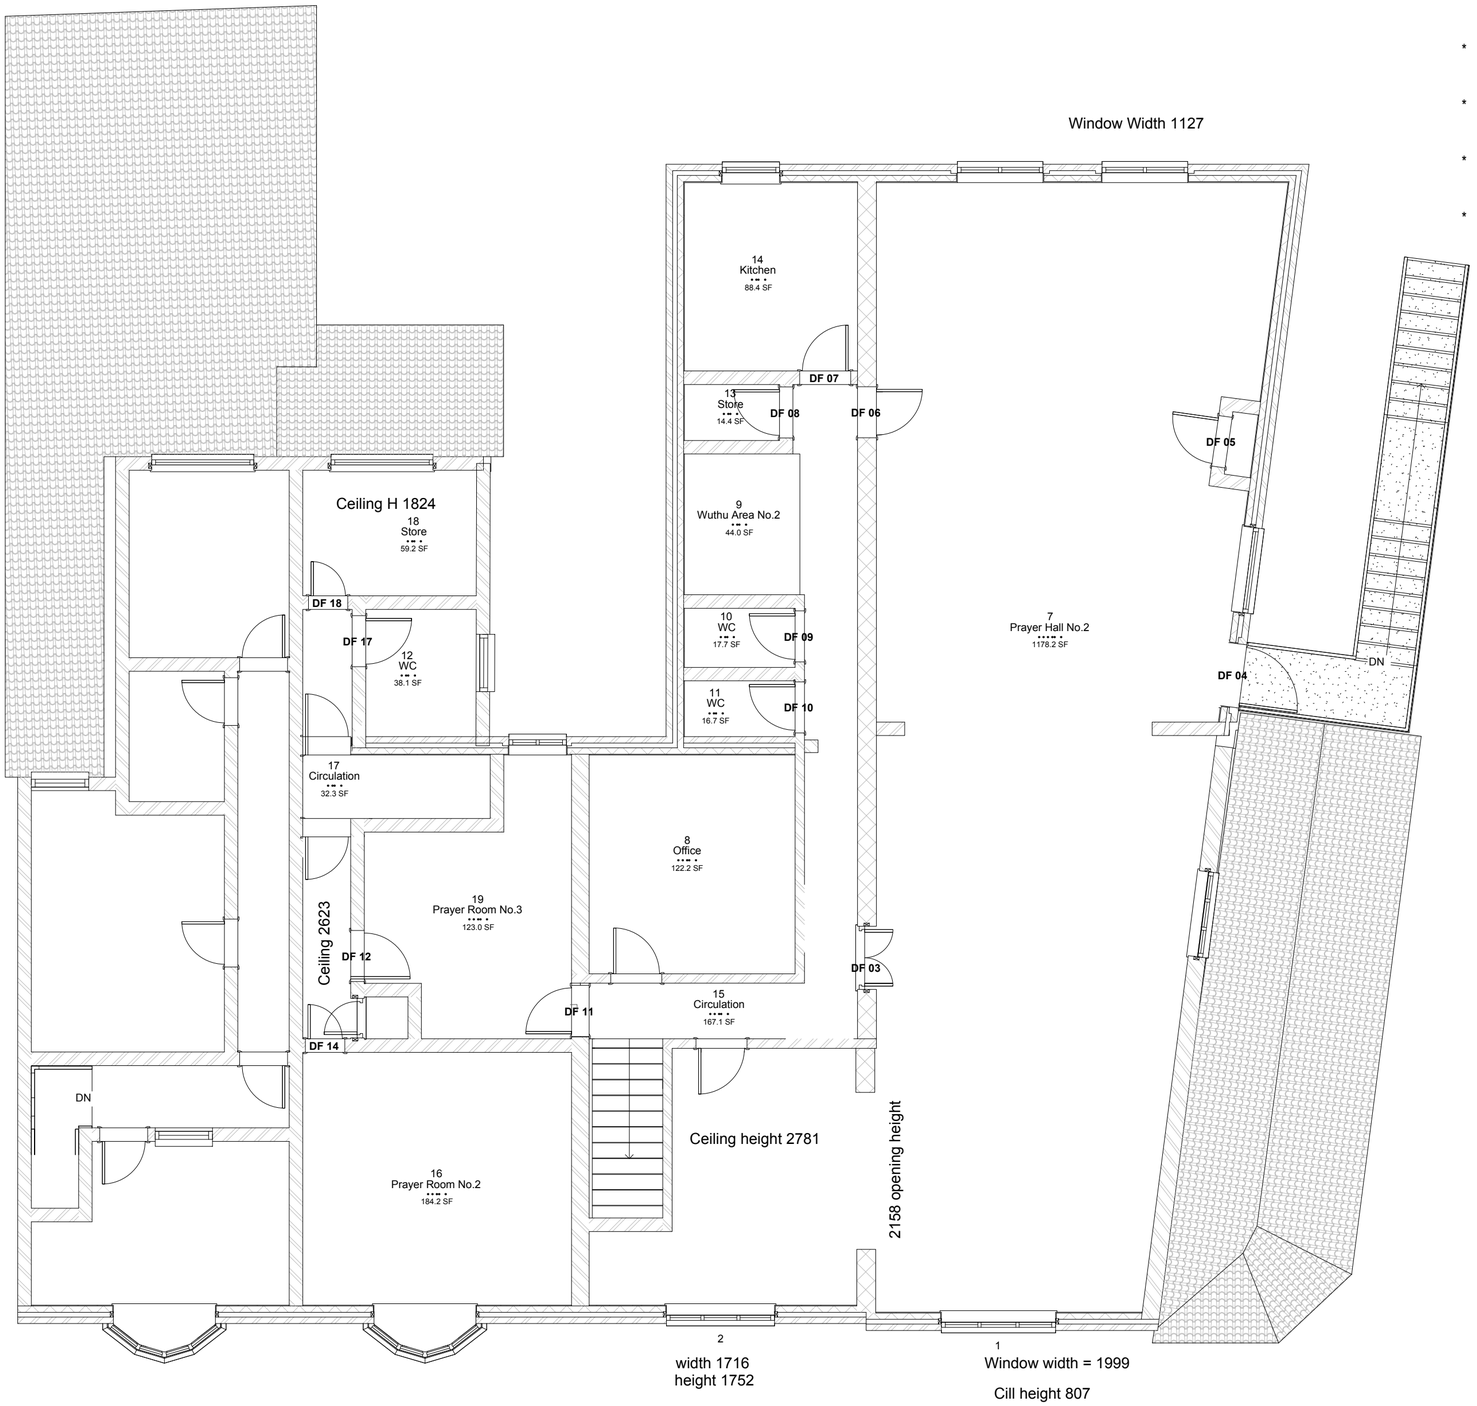


NOTES :-

* ALL DIMENSION ARE IN Millimeter UNLESS OTHERWISE SPECIFIED ALL DIMENSIONS SHALL BE CHECKED AND VERIFIED AT SITE.
* WRITTEN DIMENSIONS TO BE FOLLOWED. NO DIMENSION TO BE SCALED FROM THE DRAWING.
* ALL DRAWINGS ARE INTER-RELATED AND SHALL BE READ IN CONJUNCTION WITH OTHER DRAWINGS.
* ANY DISCREPANCY FOUND IN THE DRAWING IS TO BE IMMEDIATELY BROUGHT TO THE NOTICE OF AND CLARIFIED WITH THE ENGINEER OR HIS REPRESENTATIVE AT THE SITE BEFORE COMMENCEMENT OF THE WORK OR RELATED ITEMS OF WORK.

0 5000 10000

ORIGINAL SCALE 1:100 ALL DIMENSION IN MILLIMETRES

-
A-00

EXISTING FIRST FLOOR LAYOUT PLAN

SCALE **1:100**

Rev. No.	Description	Date
02	----------	00-00-2023
01	------	00-00-2023
	REVISIONS	

Client Name:

Mr. ALI

Project & Location:

Darus Salam Expansion
Zia & Co, Slade Lane, Levenshulme, Manchester M13 0QJ, UK

Consultant:

ACTIVE CONSTRUCTIONS LTD.
Builders, Surveyors, Structural Engineers, Consultants and Arbitrators
44 Higher, Ardwick, Manchester M12 6DA
W. www.activeconstructionsltd.co.uk E. info@activeconstructionsltd.co.uk
M. 07728 377569, Tel : 0800 048 7757

Title: *EXISTING FIRST FLOOR LAYOUT PLAN*

Designed by:	Drawn by:	Scale: 1 : 100
SUA	TAHA	Sheet Size: A2
Date: 25-10-2023	Job No: (P230623)	Drg: No A-02