



Level 24 - Layout Plan
Scale 1:200 A2

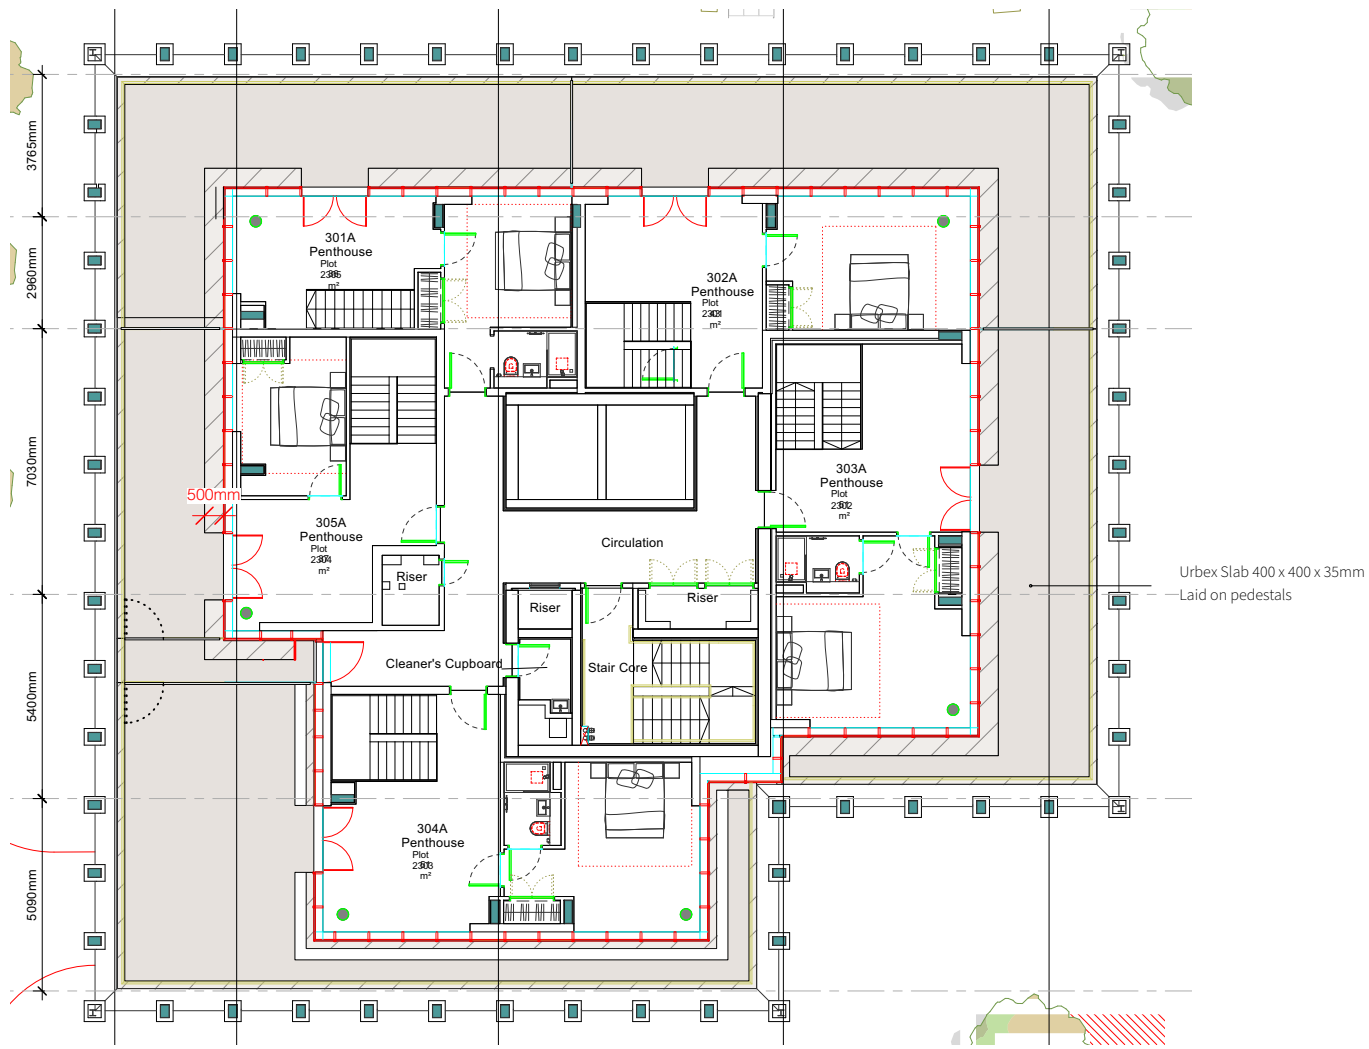


Level Roof - Layout Plan
Scale 1:200 A2

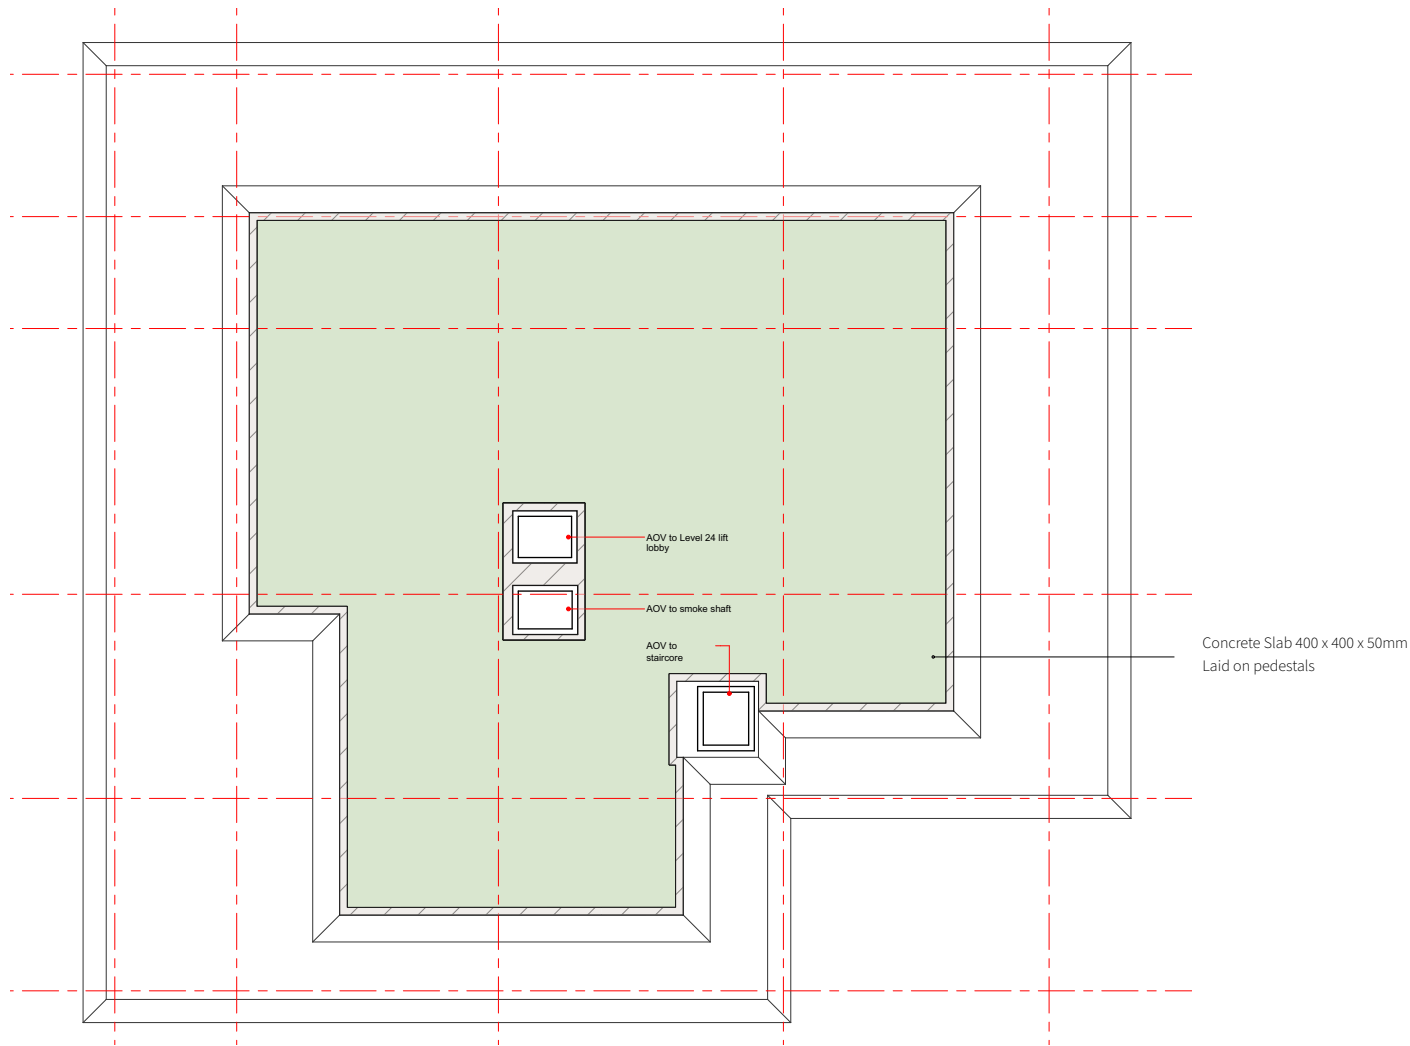


Level 24 - Paving & insulation build ups

Scale 1:20 A3


Level 24 - Roof Door Threshold

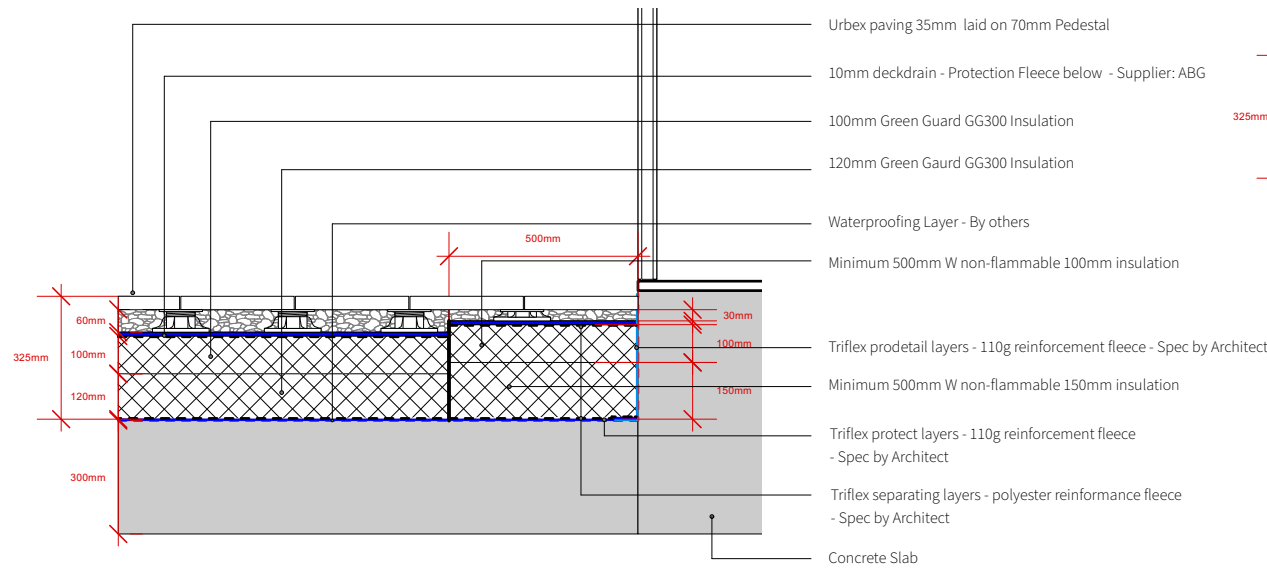


Level 24 - Roof Threshold

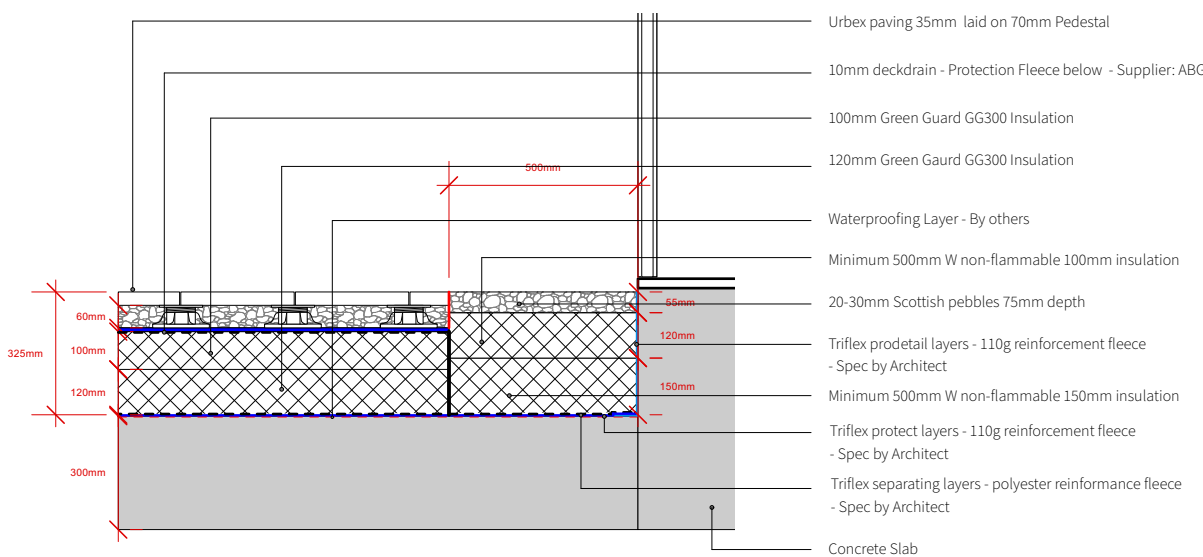

Level 24 - Build Ups

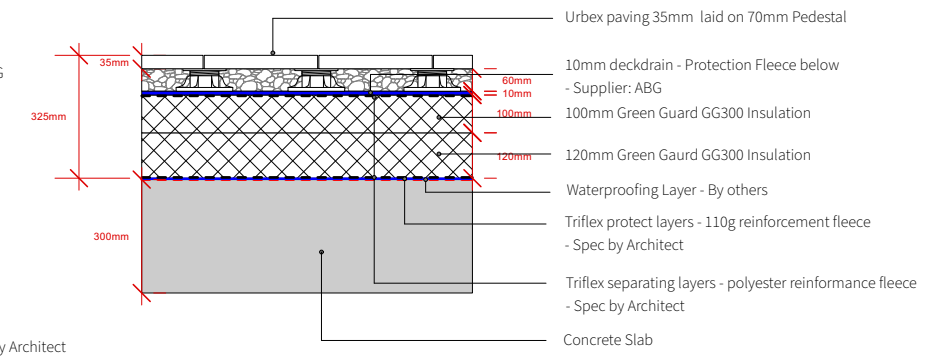


Level 24 - Parapet

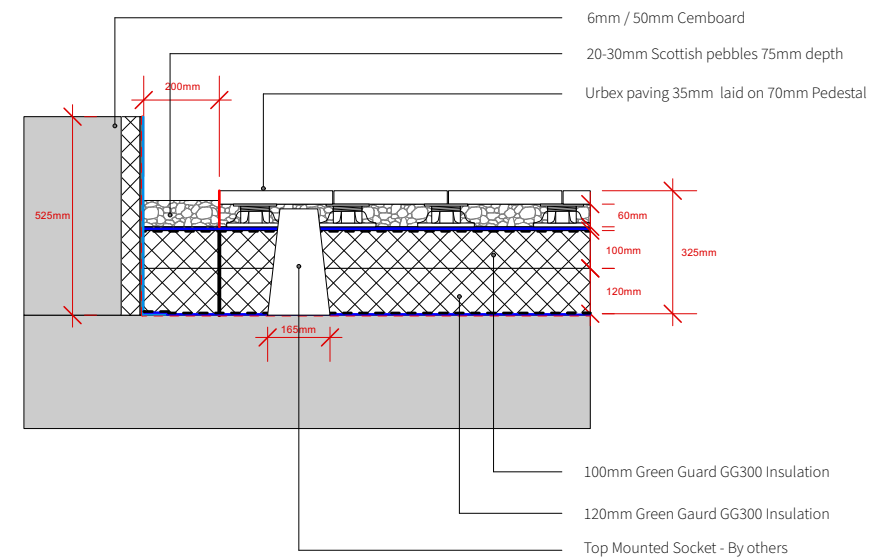


Level Roof - Green Roof & Insulation build ups

Scale 1:20 A3

Level Roof - Parapet

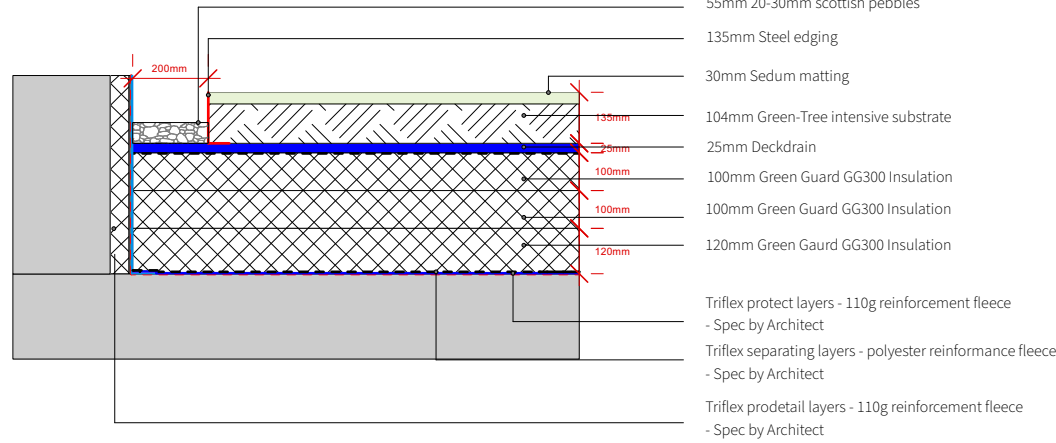

Level Roof - Parapet

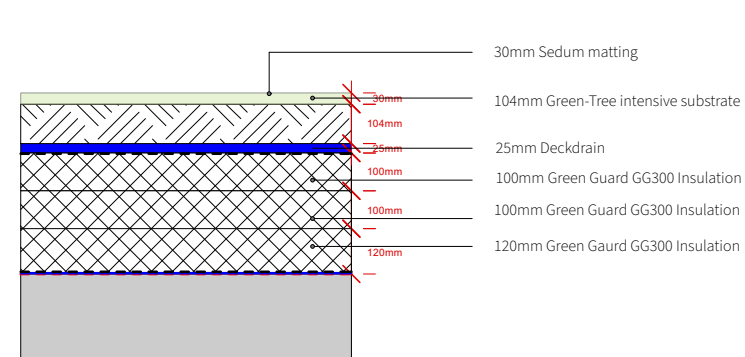

No dimensions are to be scaled from this drawing. All dimensions are to be checked on site. Area measurements for indicative purposes only.

This drawing is the property of Wright Landscapes Limited. No part of the drawing may be reproduced in any manner without permission from Wright Landscapes Limited.

HARDWORKS	
	CONCRETE PAVING - Product: Urbex L24 / Concrete Slab Roof - Finish: Textured - Colour: Natural - Size: Urbex 400 x 400 x 35 / Concrete 400 x 400 - Laid: Stack bond - Supplier: Marshalls or similar approved
	PERIMETER GRAVEL CHANNEL - Product: Scottish pebbles - 200mm Wide - Size: 20-30mm - Supplier: Offerton Sand & Gravel or similar approved
	GATES - Product: Metal balustrade - Size: 1200mm H - Supplier: TBC or similar approved - Refer to architects detail
	SCREENING - Product: Opaque glazed screen - Size: 1800mm H & 1200mm H - Supplier: TBC or similar approved - Refer to architects detail
	STEEL EDGING - Product: EdgeGuard Trim - Size: 150mm H - Notes: EdgeGuard corner & straight connectors - Supplier: Greentech or similar approved
SOFTWORKS	
	Sedum Matting

S4-P02	12-01-23	Update layout	NW	CB
S4-P01	28-09-22	xx-xx-xx	NW	CB
Revision	Date	Description	Drawn	Approved

WRIGHT LANDSCAPES LIMITED

E: info@wrightlandscapes.co.uk
W: www.wrightlandscapes.co.uk
T: 01244 541959

HEAD OFFICE
Miss Lane, Moore, Warrington,
WA4 6UZ

CLIENT Domis Construction

PROJECT Victoria House

DRAWING TITLE Level 24 & Roof Layout / Build ups

DATE 28/09/2022	SCALE AS NOTED
DRAWN NW	SIZE A2
APPROVED CB	WORKSTAGE S4

DRAWING NUMBER 1140-WRI-XX-XX-DR-L-5003	SUITABILITY S4	REVISION P02
---	--------------------------	------------------------