

SHIP CANAL HOUSE


PROPOSED ELEVATION TO CHANCERY LANE



This drawing is the property of **bluesky** Design and must not be copied or otherwise reproduced. All dimensions must be checked on site before commencing work. This drawing was produced using AutoCAD 2019.




2 X NEW VENTS TO MATCH EXISTING VENTS IN MATERIALITY, DESIGN & COLOUR - TO MATCH THE PROPORTIONS OF THE EXISTING WINDOW SQUARES- 3 WIDE BY 2 HIGH DIMENSIONS AND RAL COLOUR TO BE CHECKED ON SITE, PRIOR TO MANUFACTURE OF THE VENTS.

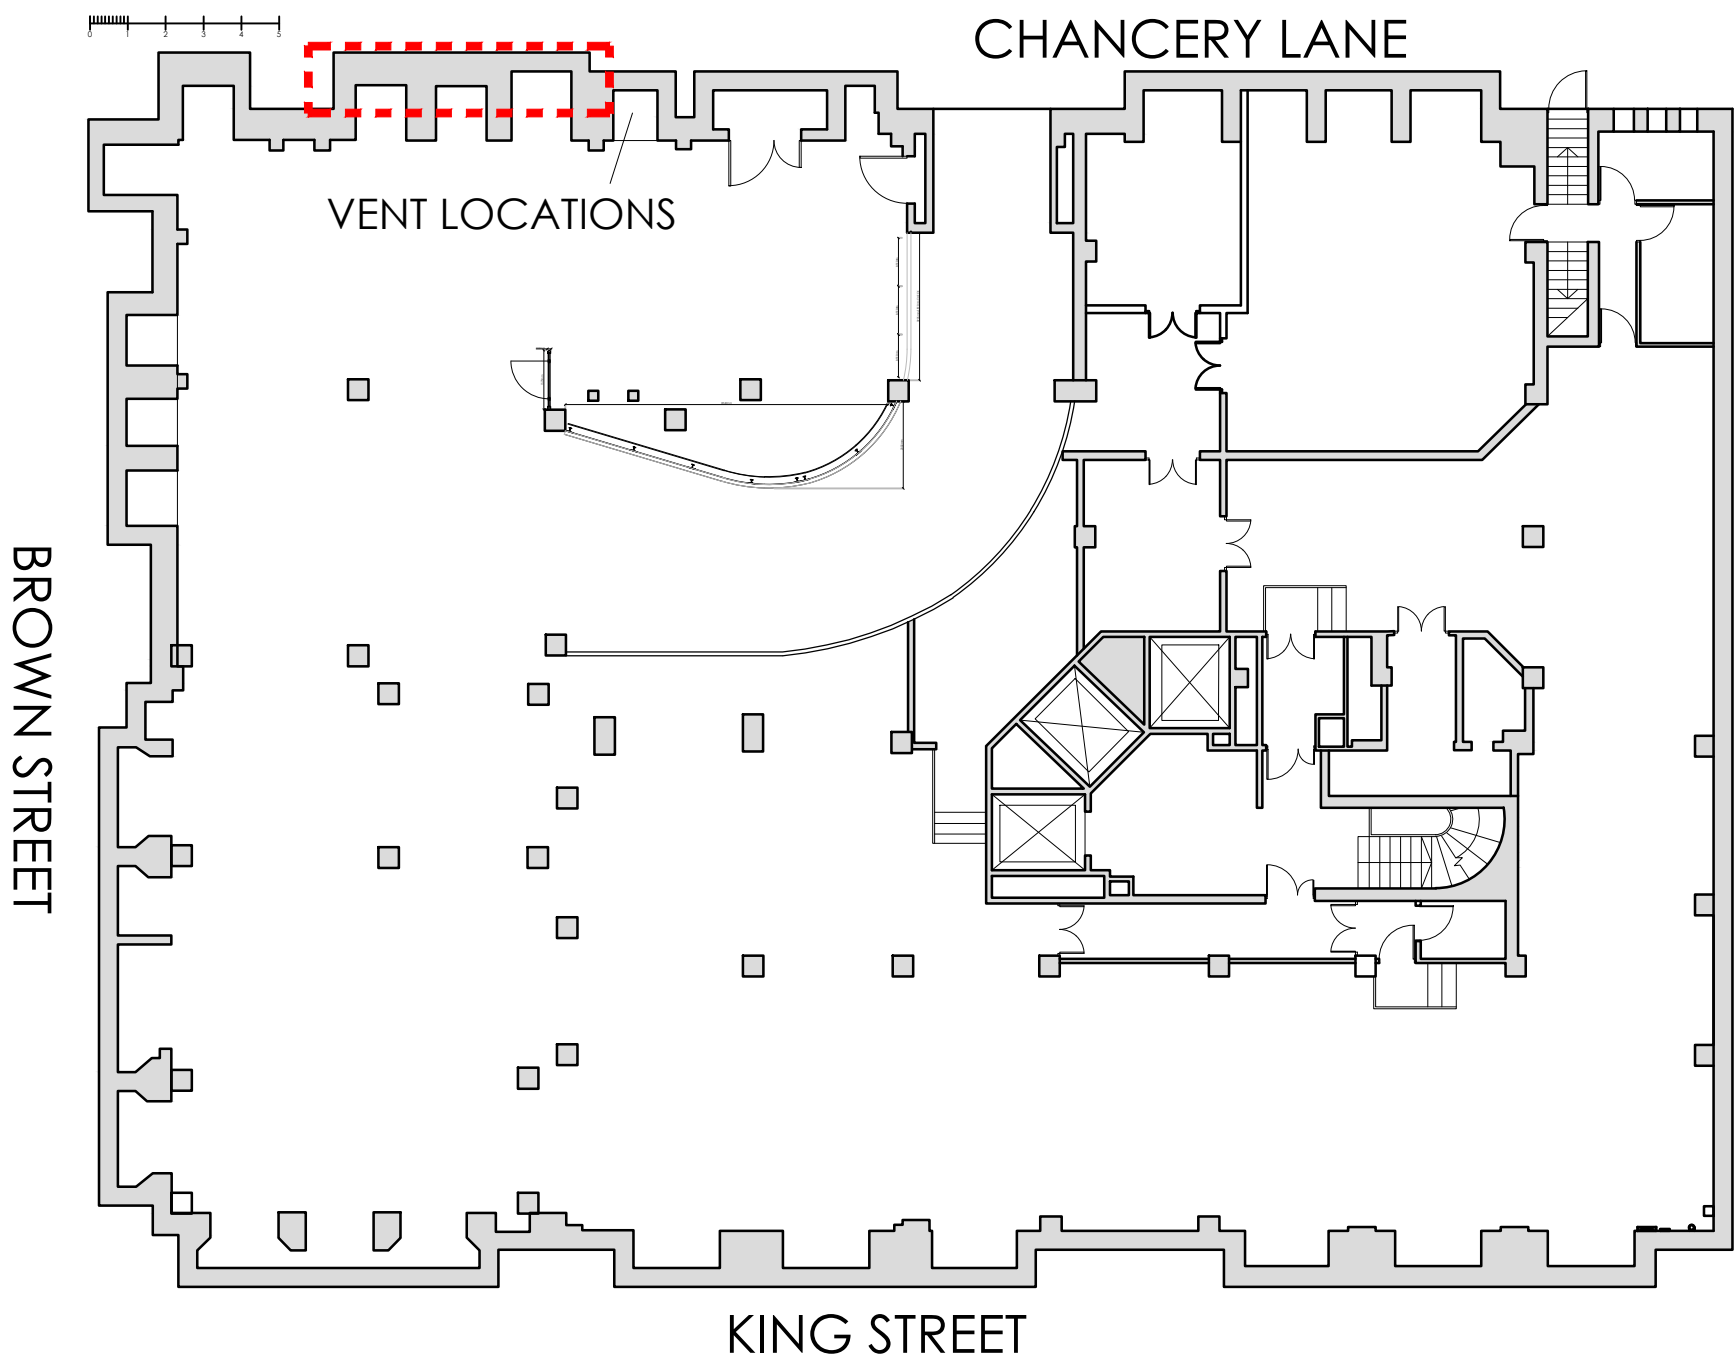

PROPOSED VENT LOCATION PLAN TO CHANCERY LANE - SCALE 1:200

Rev	Date	Description	Initials
C	07.09.23	NOTE UPDATED	FC
B	05.09.23	VENT POSITION UPDATED	FC
A	25.08.23	HERITAGE ISSUE	PB

Client:	GROSVENOR
Project:	SHIP CANAL HOUSE
Address:	KING STREET MANCHESTER
Drawing Title:	PROPOSED CHANCERY LANE ELEVATION & NEW VENTS
Date:	15.08.2023
Project Number:	1308
Scale:	1:50@A1
Drawn by:	FLC
Drawing Number:	1308-0B-EL-02C

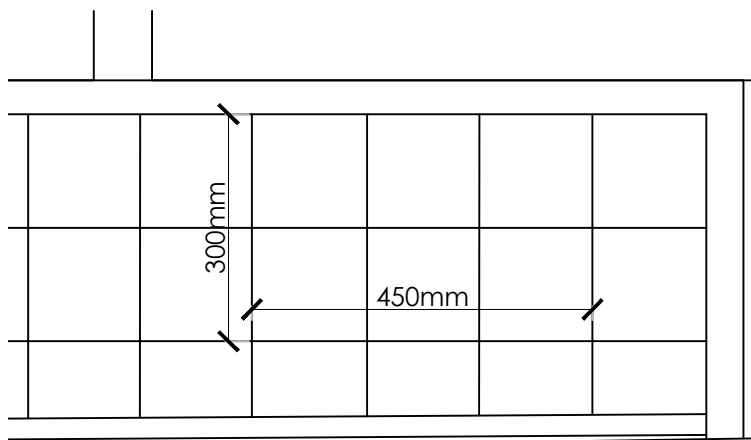

TYPICAL VENT 3x2 GLASS BLOCKS
SCALE 1:10

PROPOSED ELEVATION TO CHANCERY LANE - SCALE 1:50