



 Site boundary


Proposed Bedroom Schedule			
Number	Level	Area	Area (sqft)
F1	Level 0	25 m ²	271 ft ²
F2	Level 0	16 m ²	176 ft ²
F3	Level 0	16 m ²	170 ft ²
F4	Level 0	16 m ²	174 ft ²
F5	Level 0	16 m ²	177 ft ²
F6	Level 0	16 m ²	174 ft ²
F7	Level 0	15 m ²	165 ft ²
F8	Level 0	15 m ²	161 ft ²
F9	Level 1	12 m ²	127 ft ²
F10	Level 1	18 m ²	196 ft ²
F11	Level 1	25 m ²	272 ft ²
F12	Level 1	13 m ²	135 ft ²
F13	Level 1	8 m ²	90 ft ²
F14	Level 1	16 m ²	168 ft ²
F15	Level 2	27 m ²	290 ft ²
Grand total: 15			

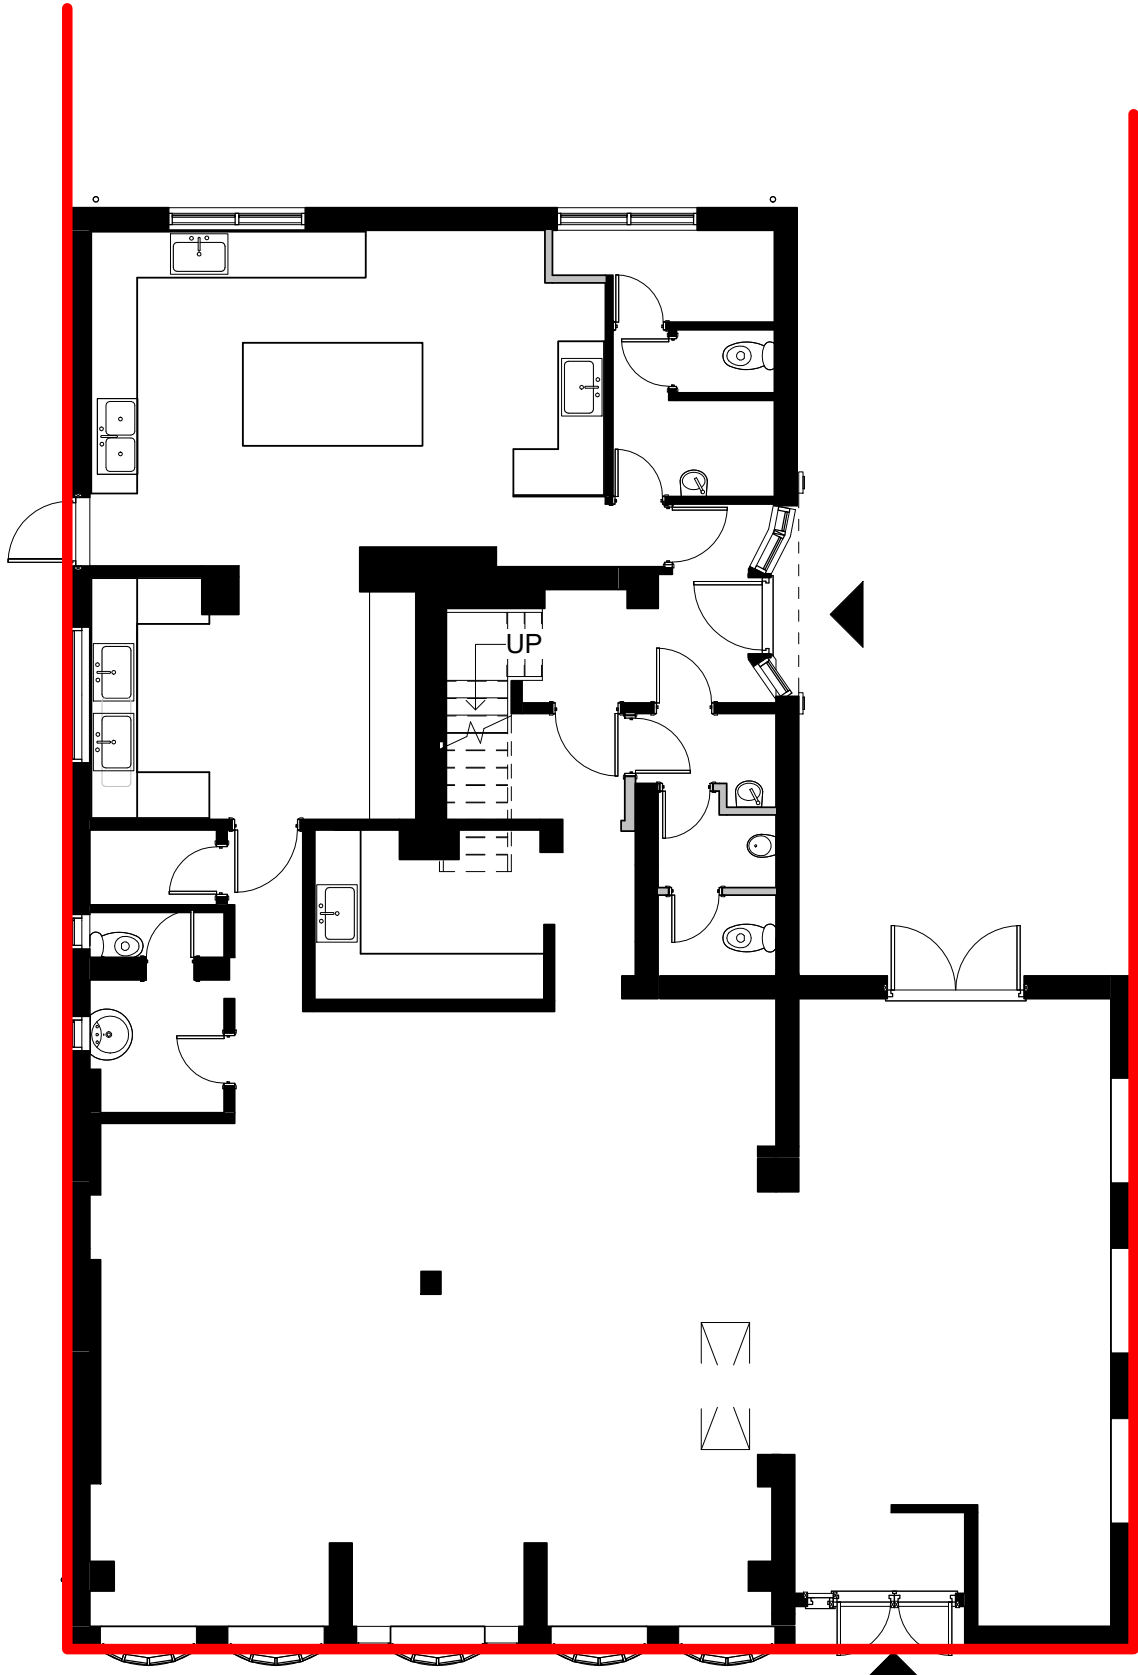


Existing Ground Floor Plan
1 : 100

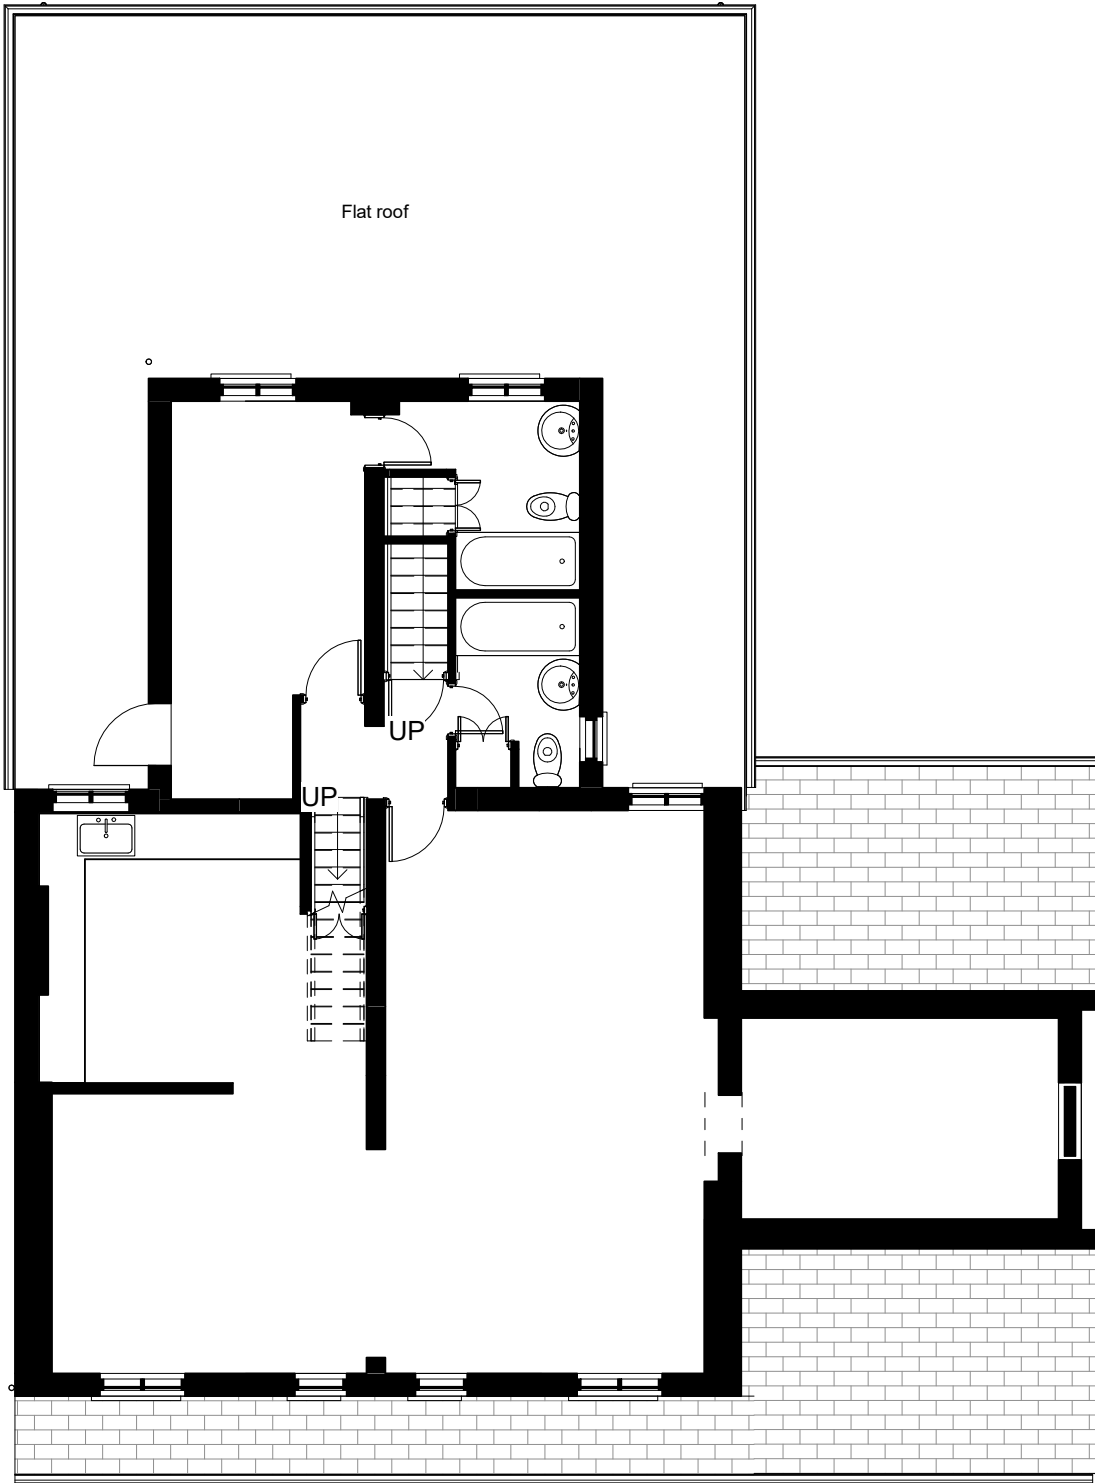

Existing First Floor Plan
1 : 100

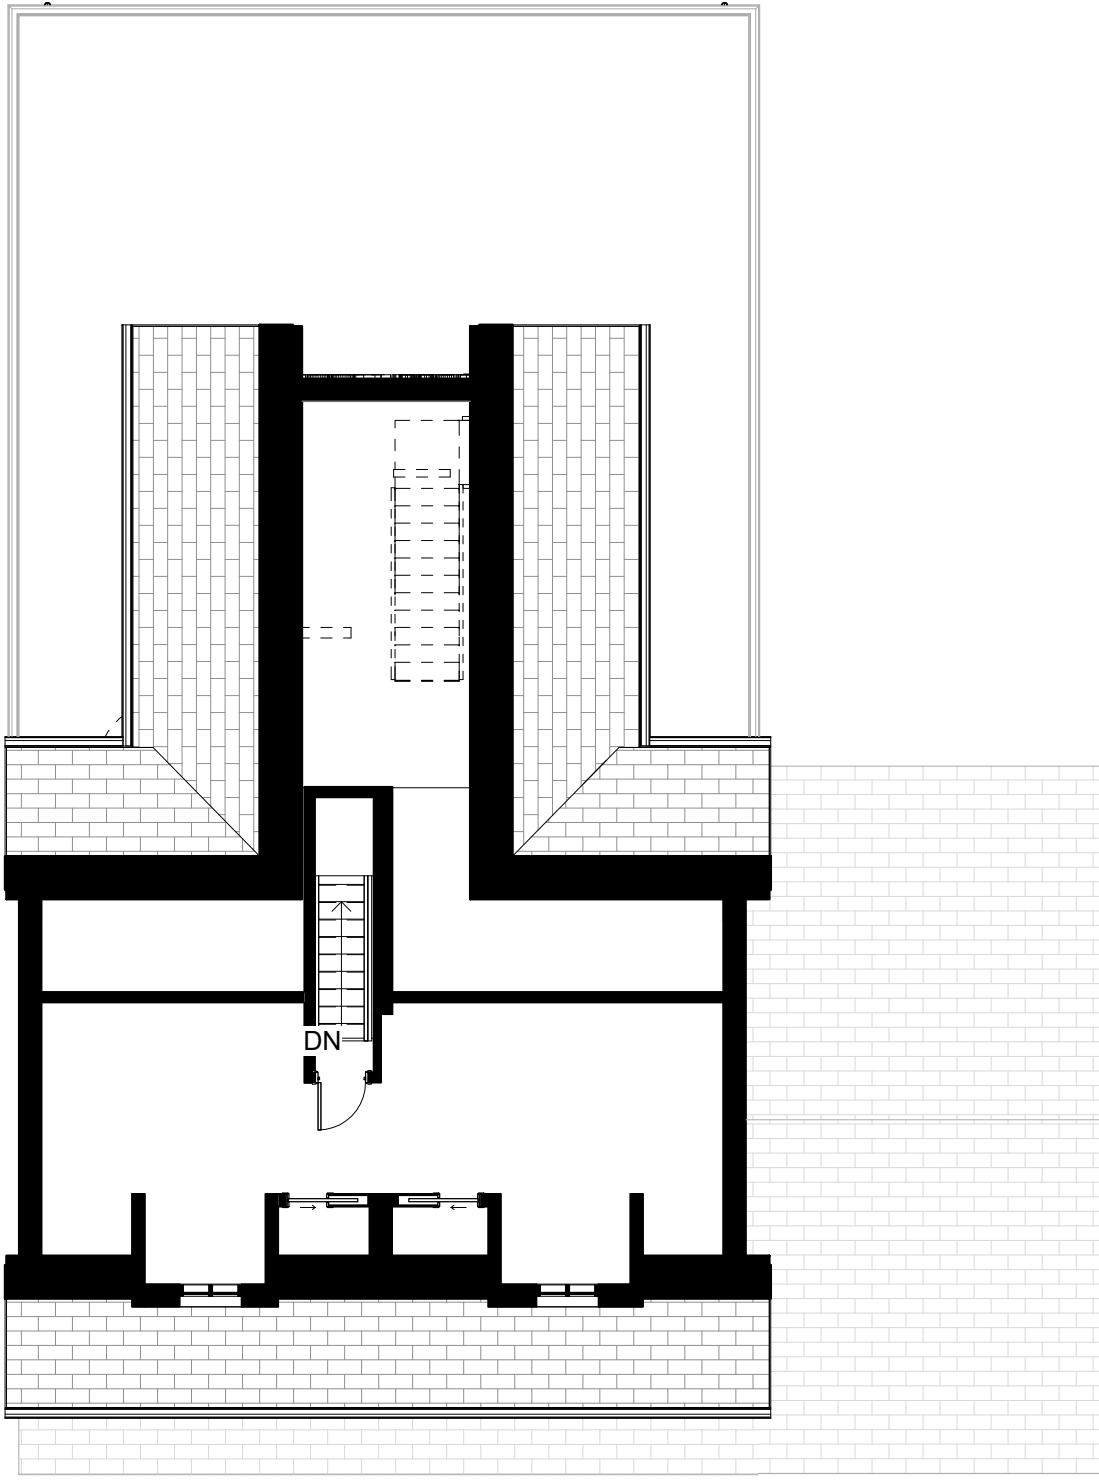


Existing Second Floor Plan
1 : 100

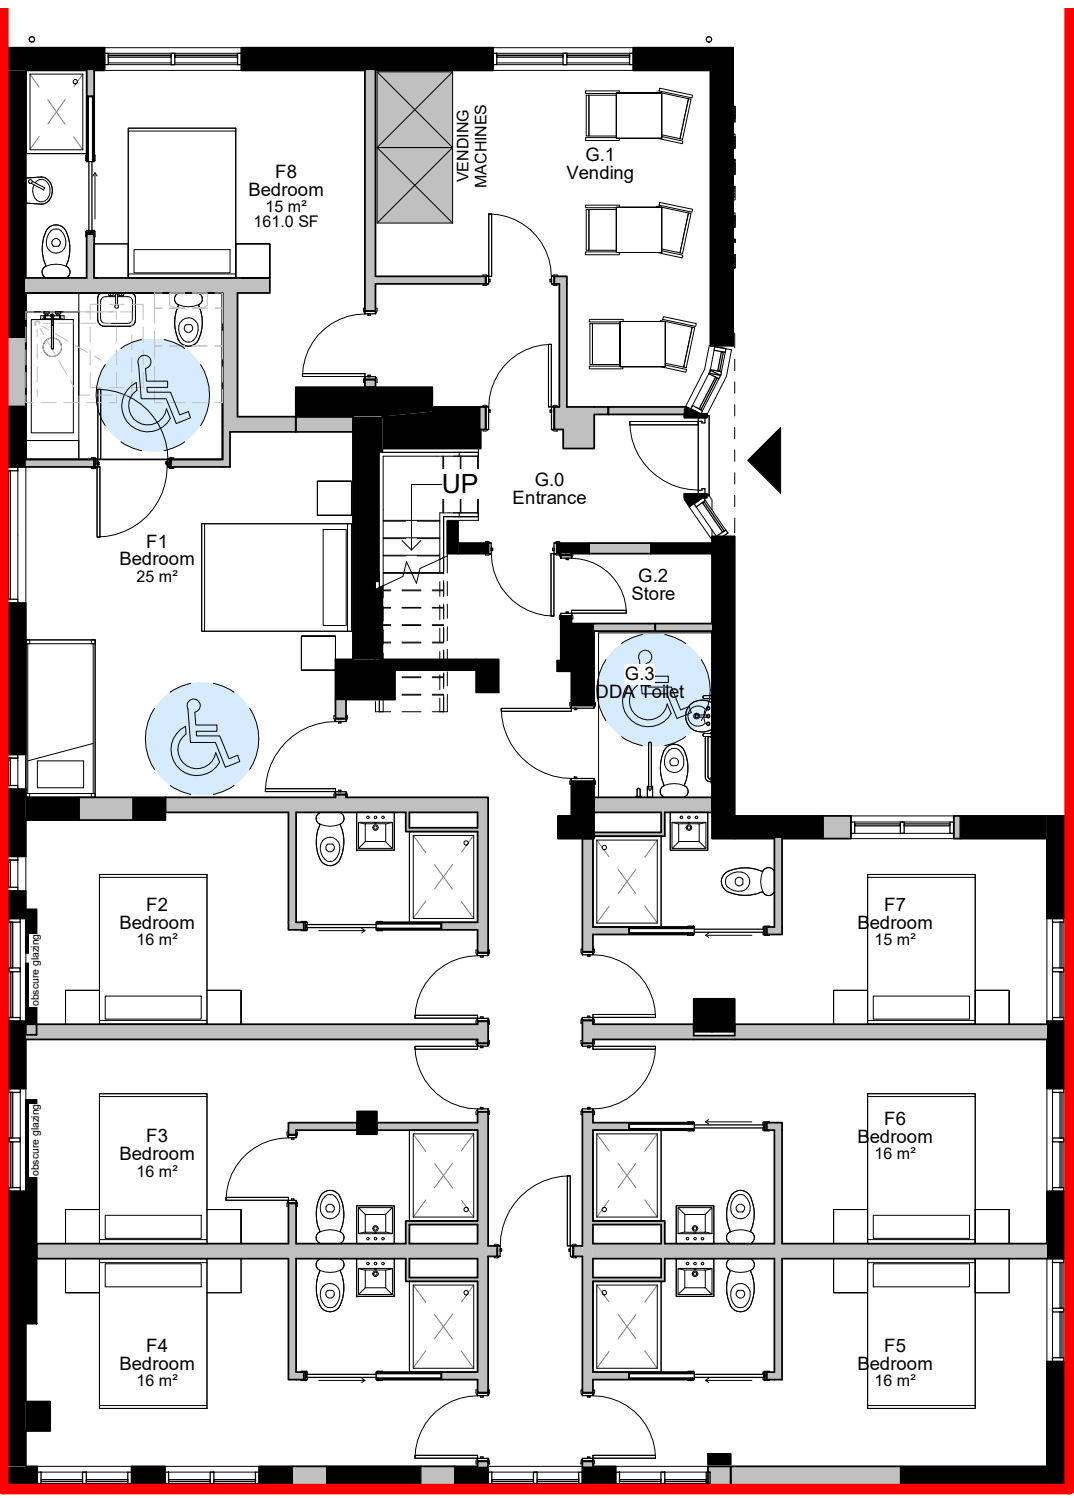

Proposed Ground Floor Plan
1 : 100



Proposed First Floor Plan
1 : 100

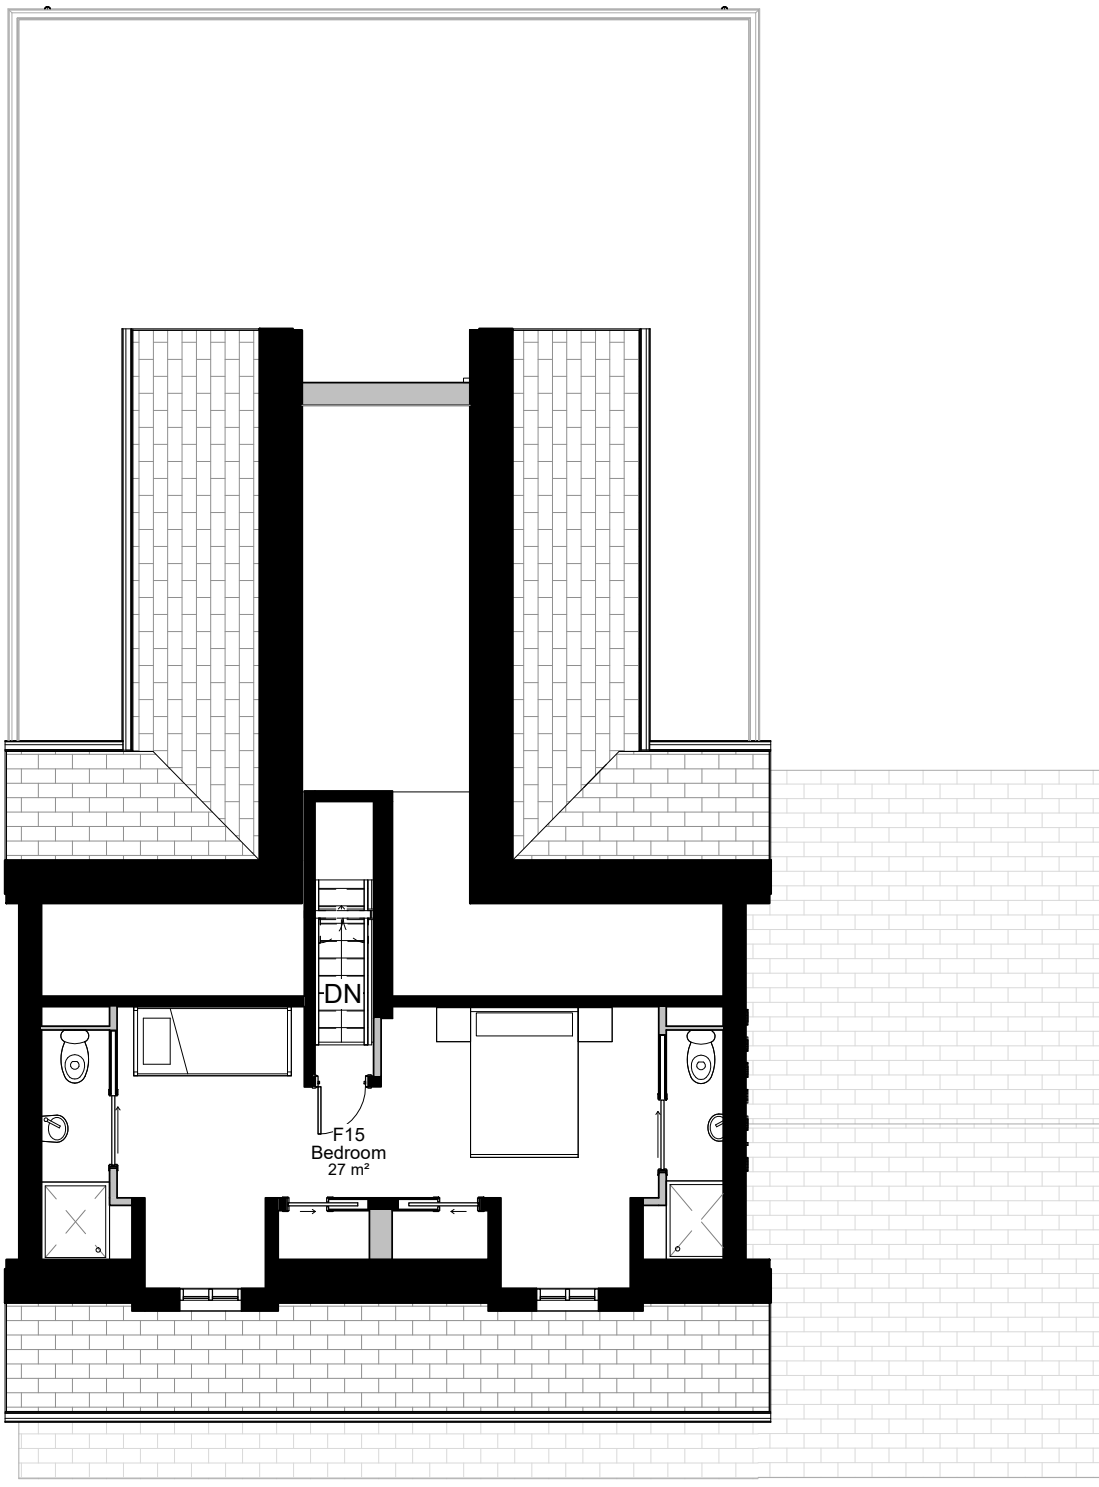

Proposed Second Floor Plan
1 : 100

