



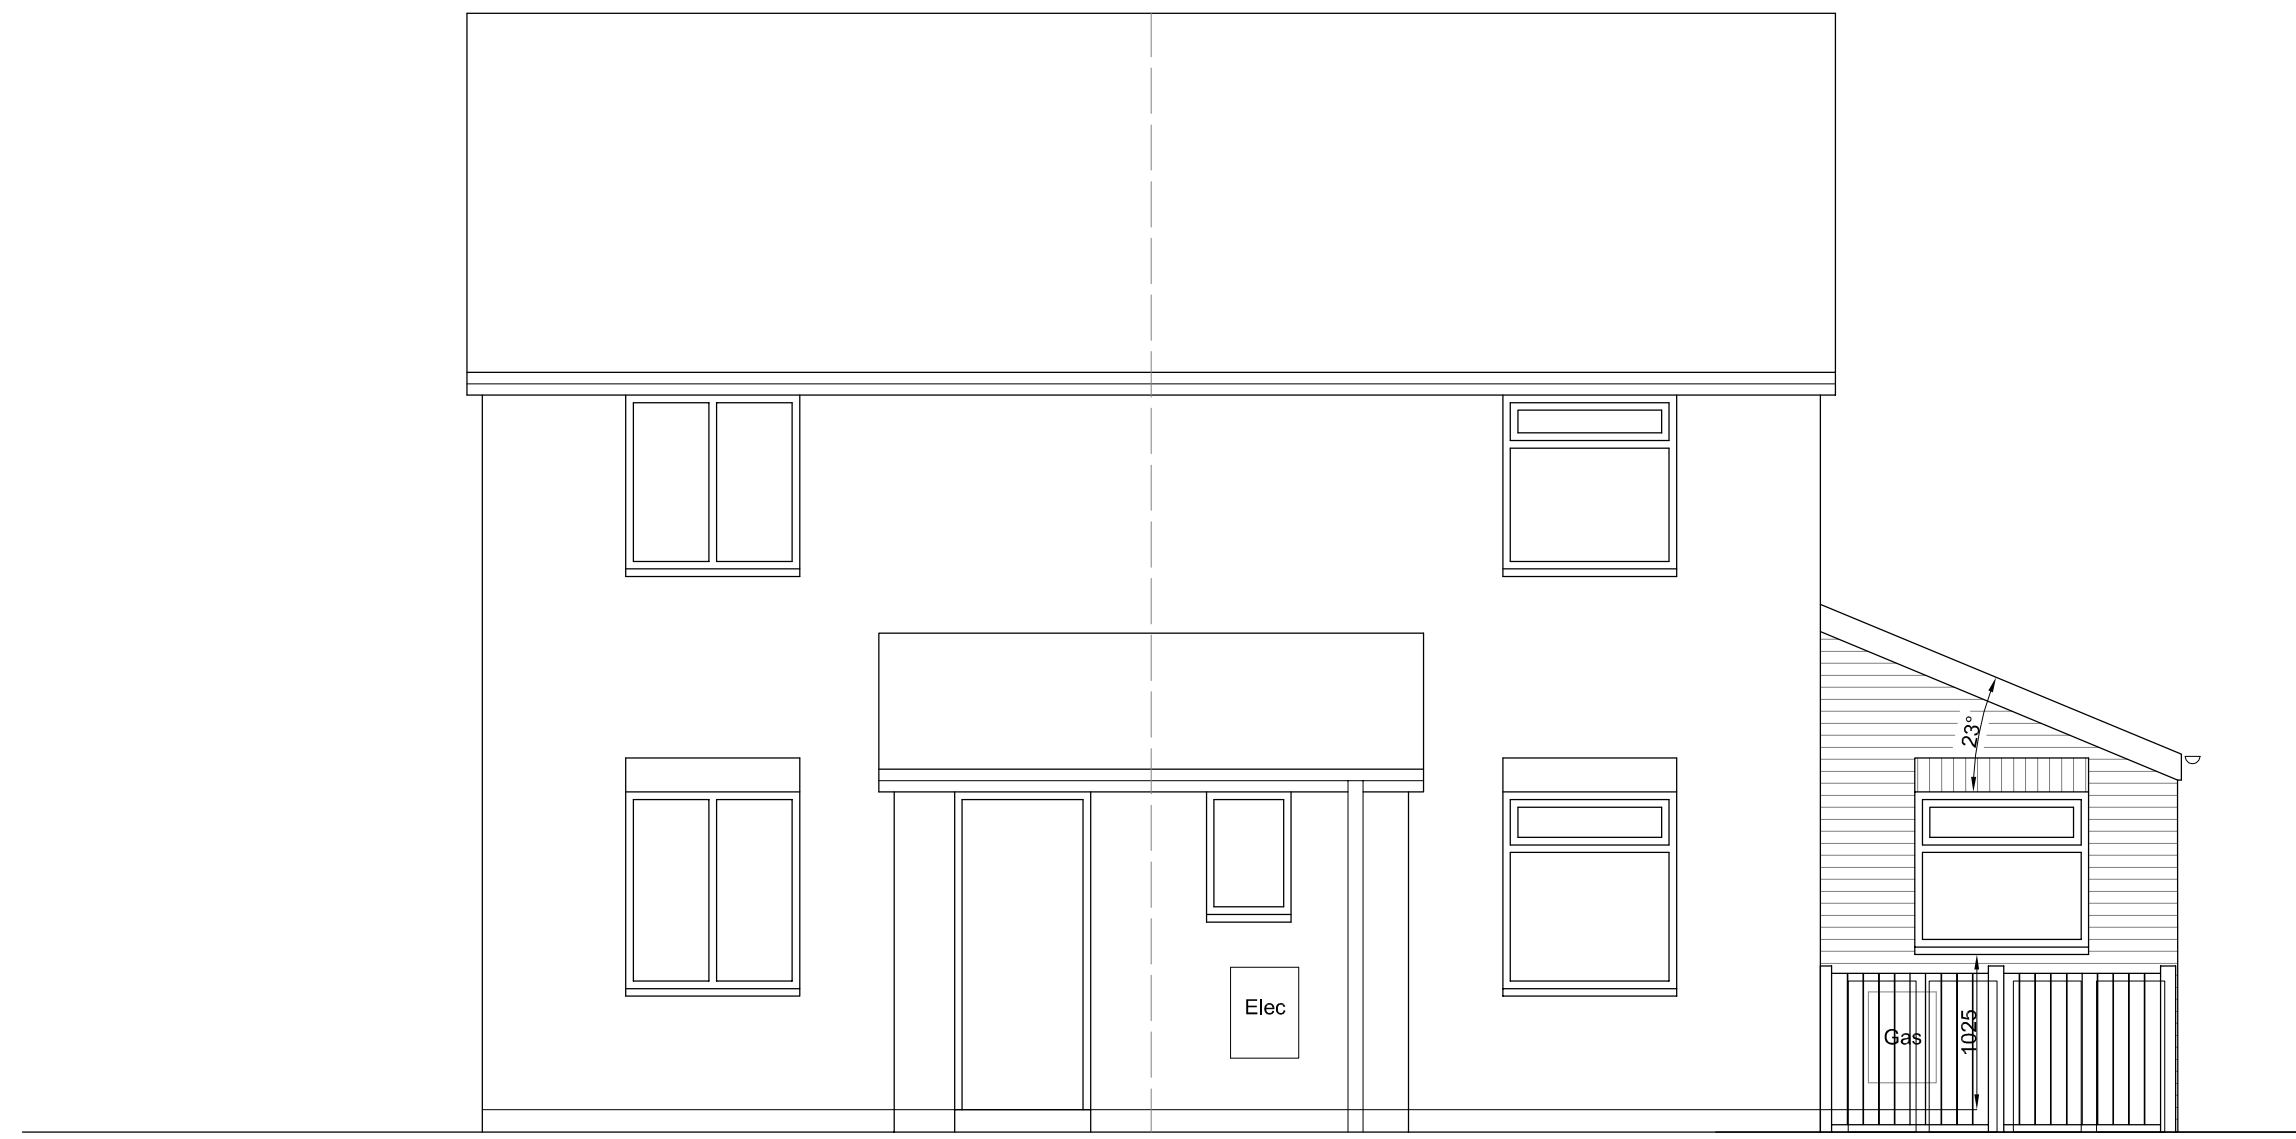

Proposed Front Elevation

## Proposed Materials

- bricks and tiles to match existing -
- upvc windows

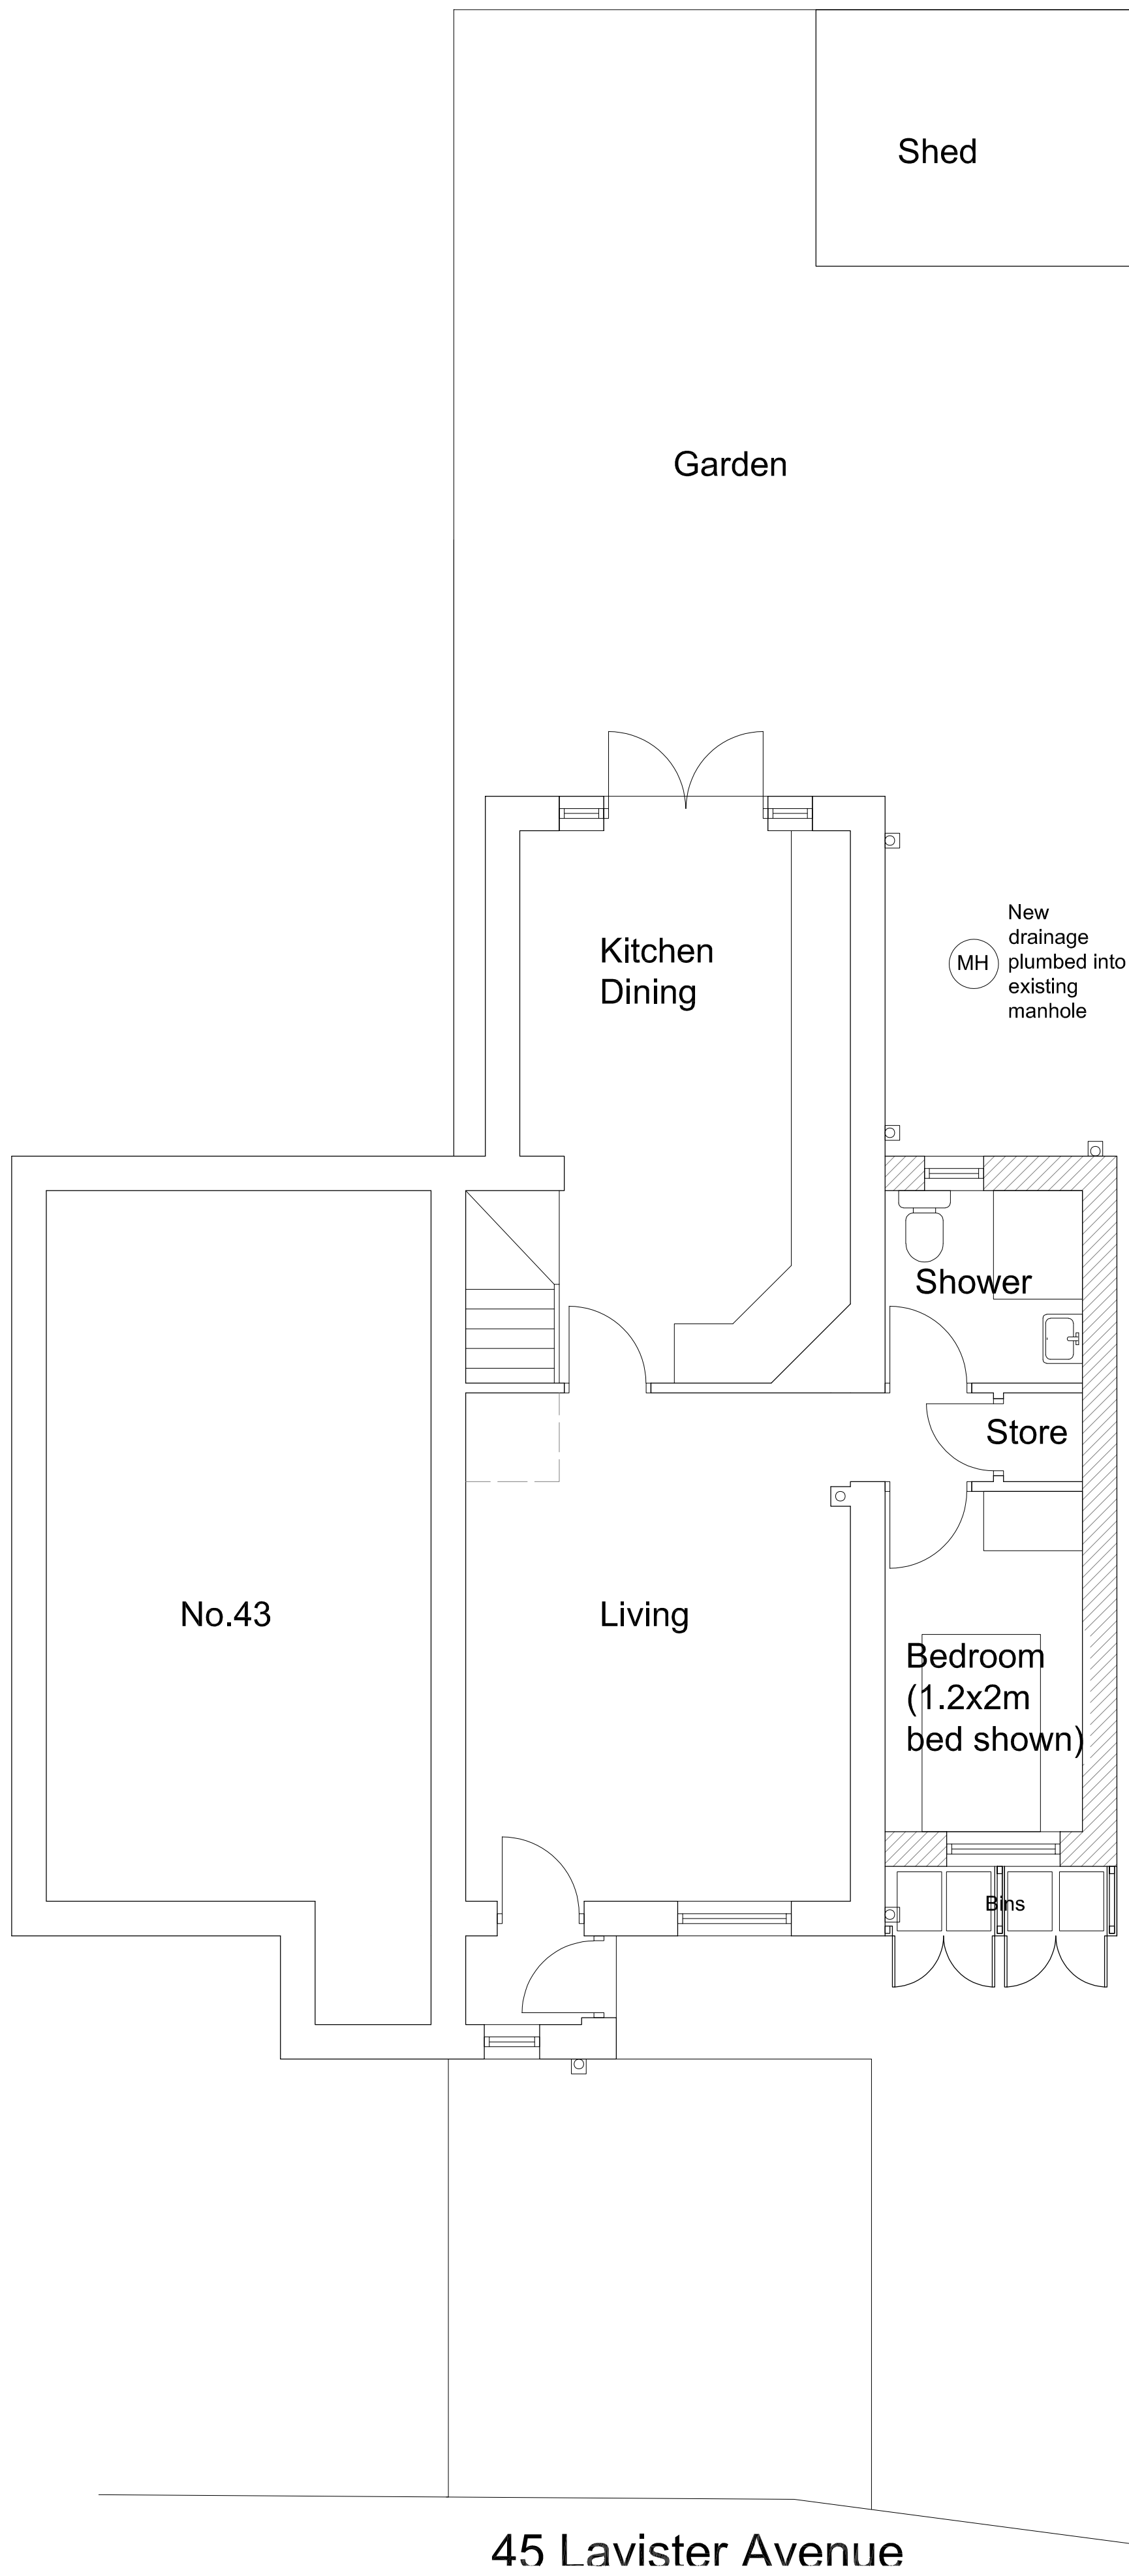

Proposed Rear Elevation



Proposed Side Elevation

SITE - 45 LAVISTER AVENUE,  
BURNAGE, M19 1RT

PROPOSED PLANS AND ELEVATIONS

1:50 AT A1  
1:100 AT A3

DWG  
11

REV  
B