


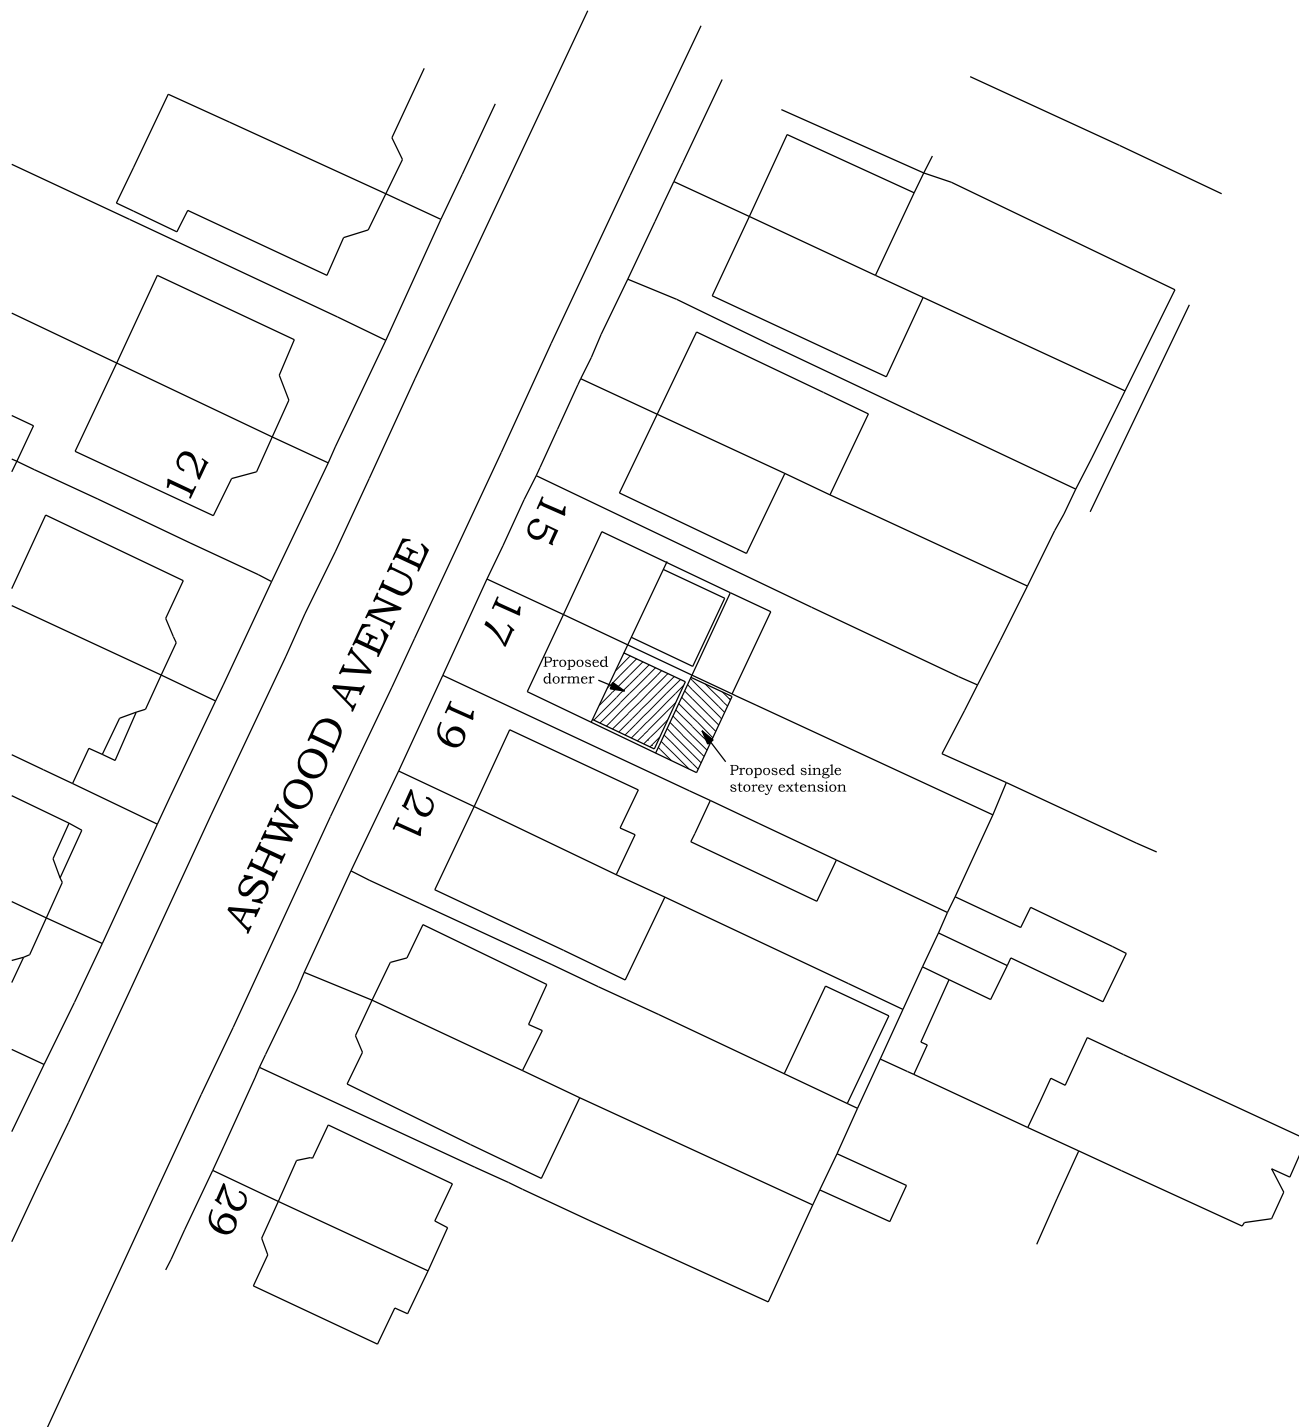

BLOCK PLAN FOR

17, ASHWOOD AVENUE, DIDSBURY.

SCALE 1:500

