


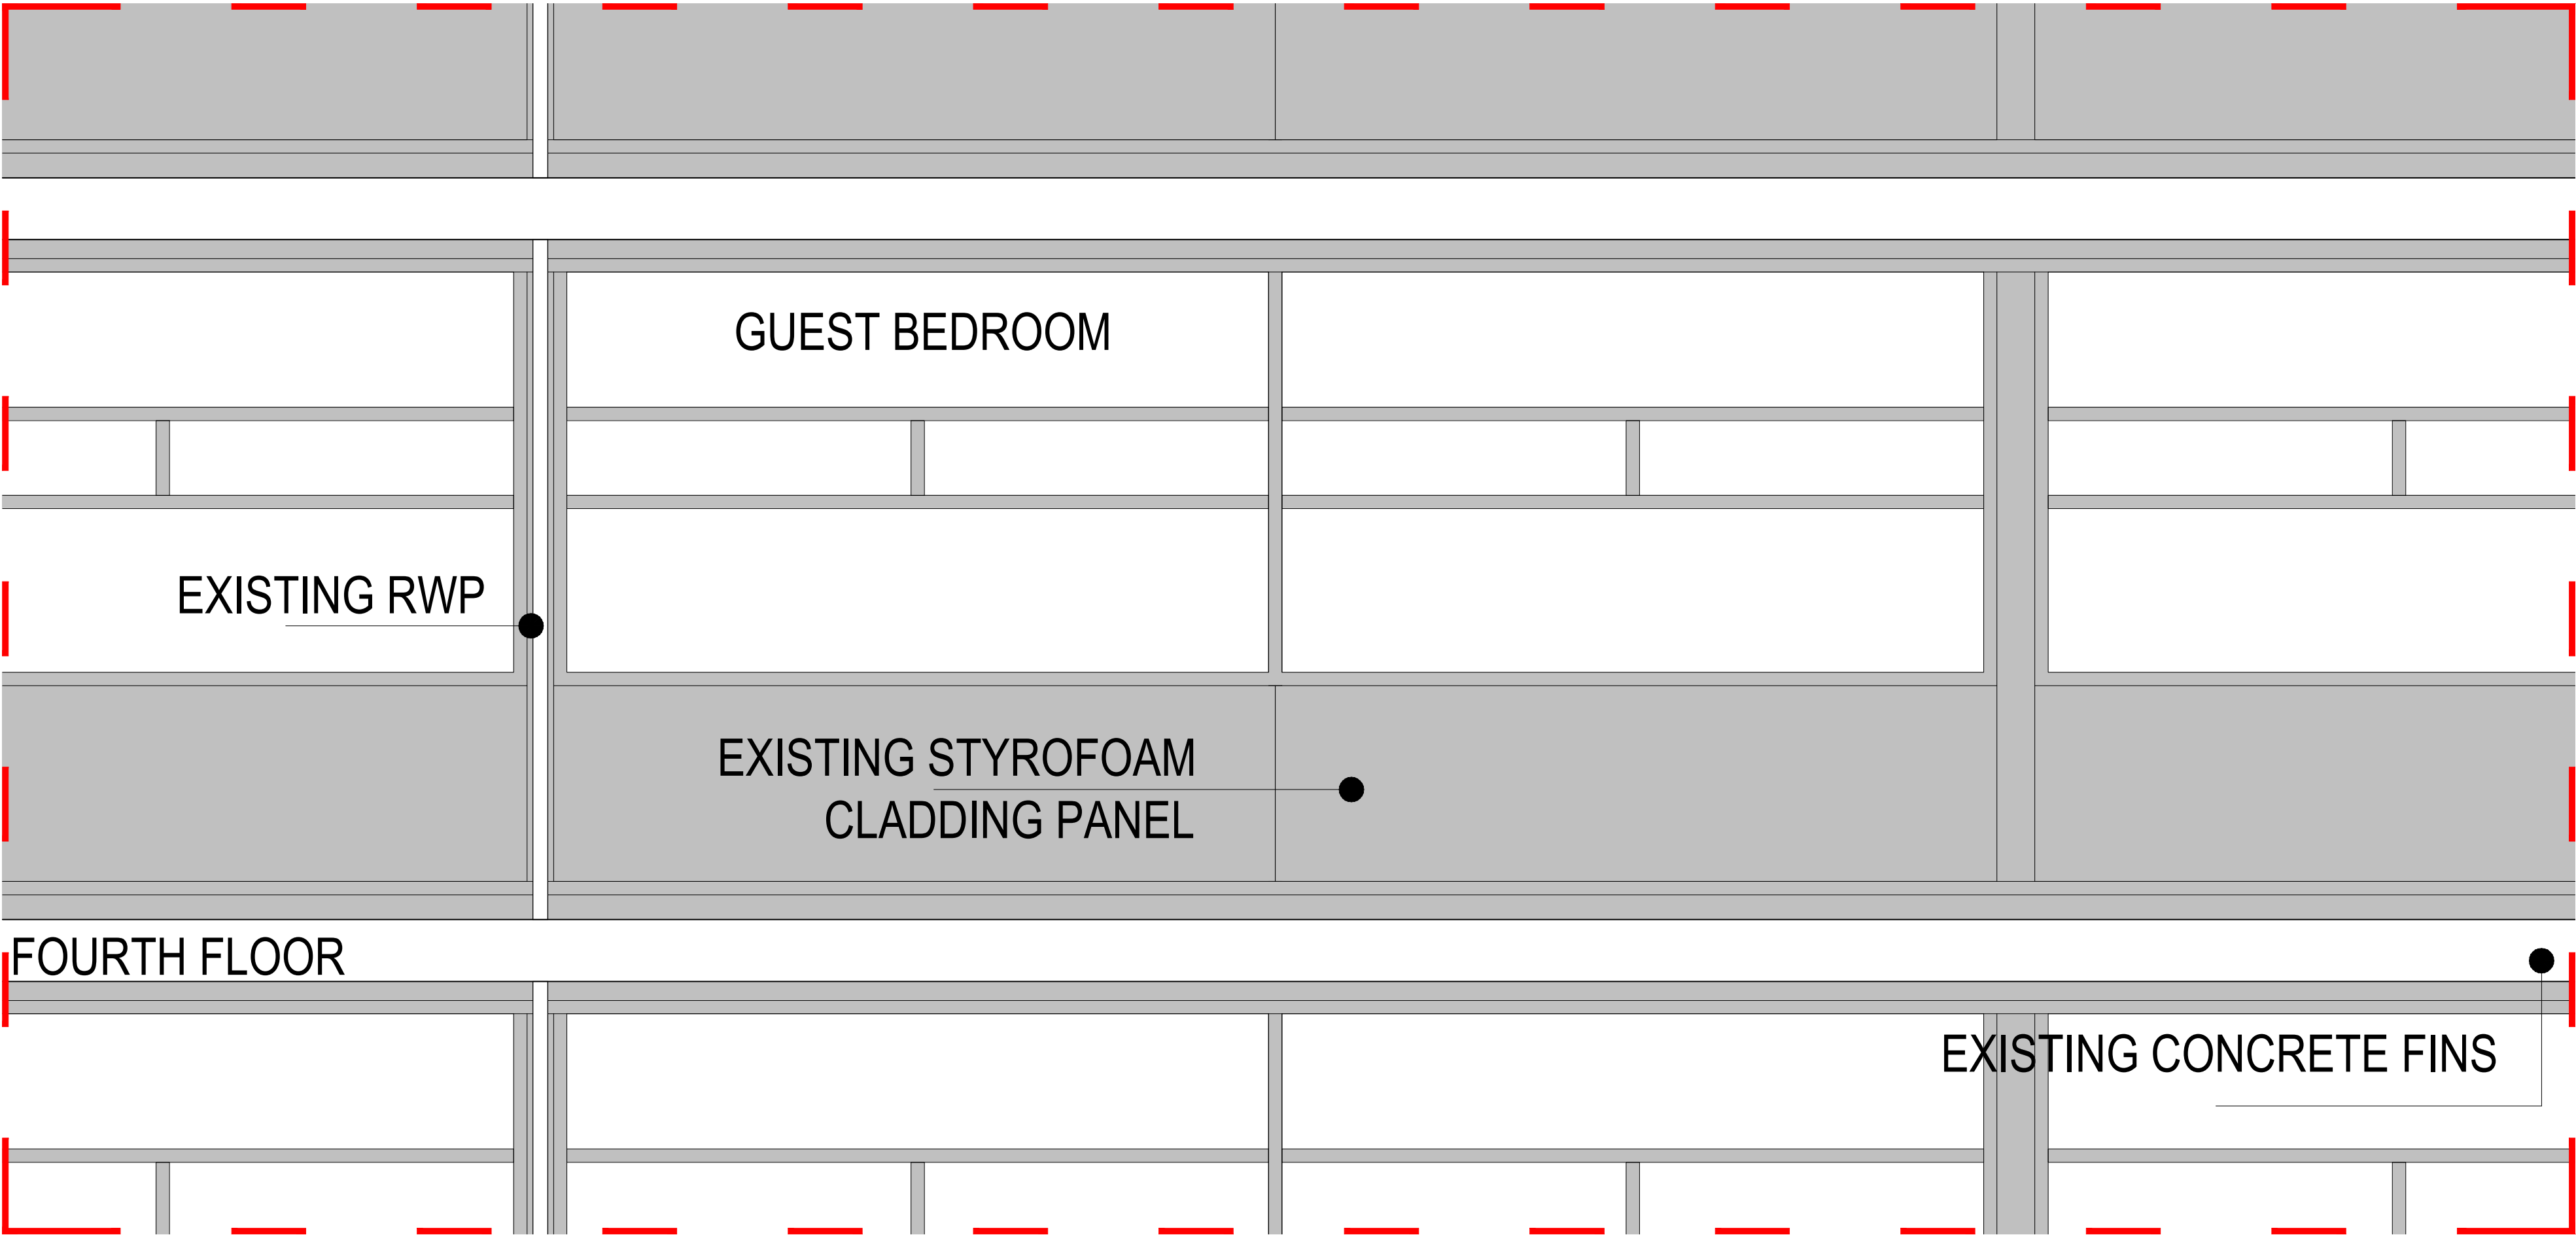



EXISTING DETAILED ELEVATION 1:20@A1



KEY PLAN
1:200@A1



PROPOSED DETAILED ELEVATION 1:20@A1

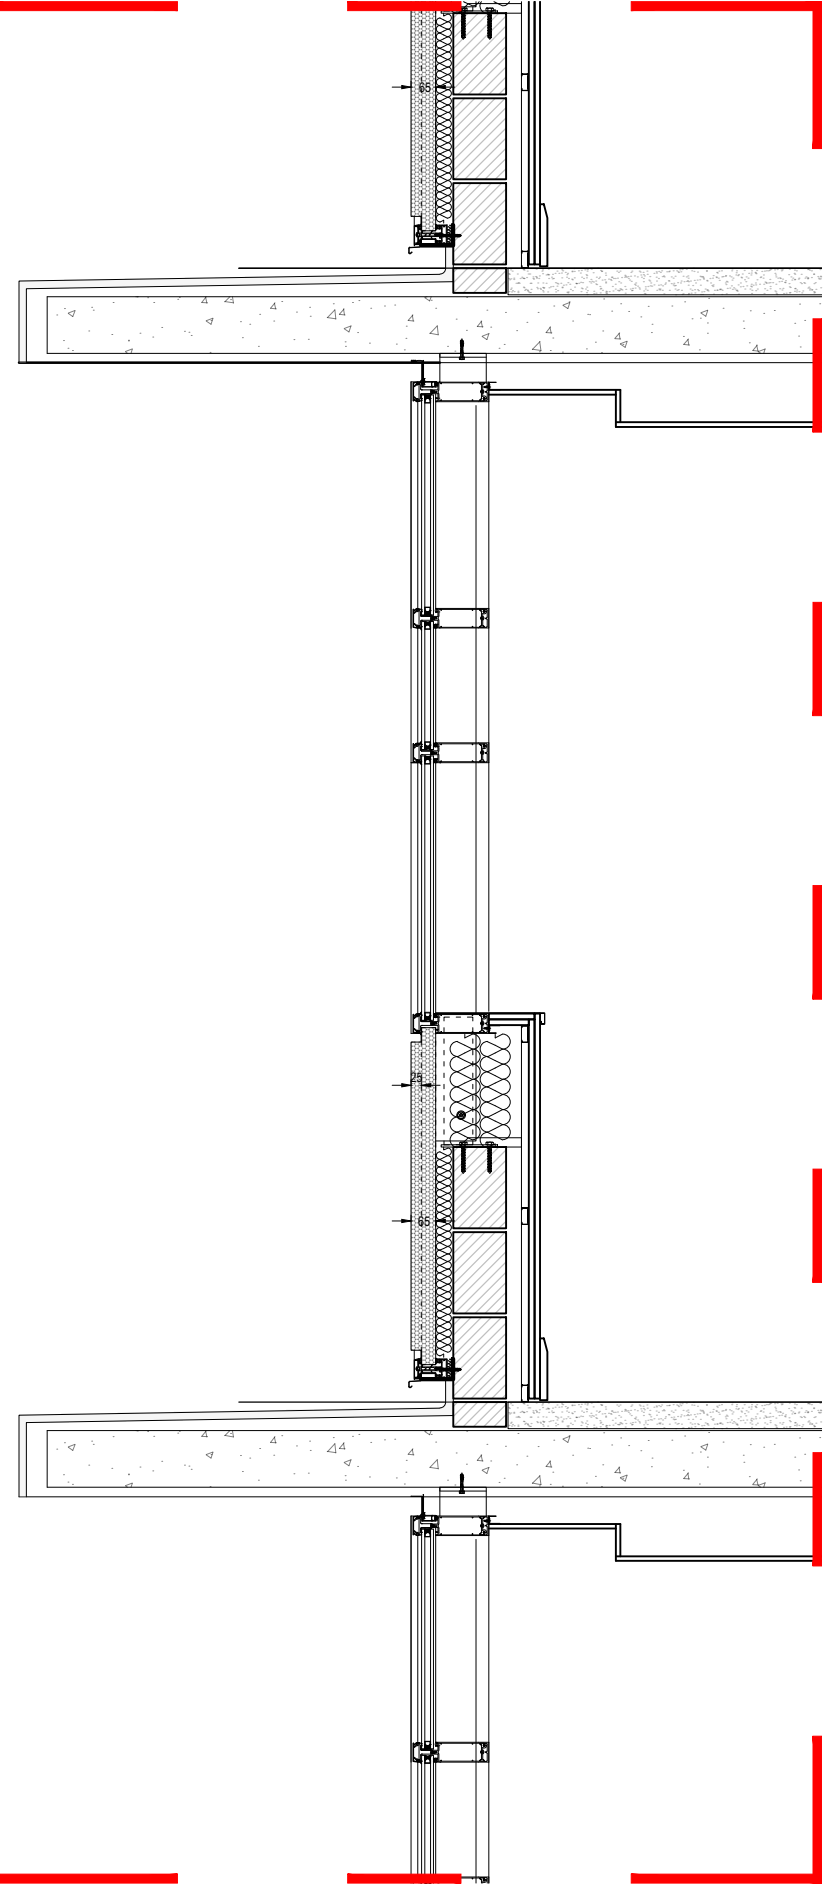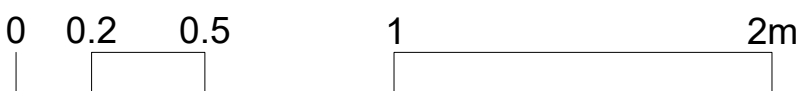

PROPOSED SECTION DETAIL 1:20@A1

client:		project:		drawing:	
HAMILTON PYRAMID EUROPE		GATEWAY MANCHESTER LONDON ROAD MANCHESTER, M1 2PG		DETAILED ELEVATION EXTRACT	
project no:	drawing no:	revision:	drawn:	checked:	date:
7442	PS.220	D	DF		18.07.23
scale @ A1		1:20 / 1:200			

revision:		date:	
Rev D: PANELS STEP INCREASED TO 25mm OVERALL 65mm		18/09/23 AM	
Rev C: CLADDING PANEL THICKNESS REDUCED TO 60MM OVERALL		22/08/23 JK	
Rev B: ISSUED FOR PLANNING		15/07/22 JK	
Rev A: ISSUED FOR INFORMATION		10/06/22 JK	

Issued for Planning Approval