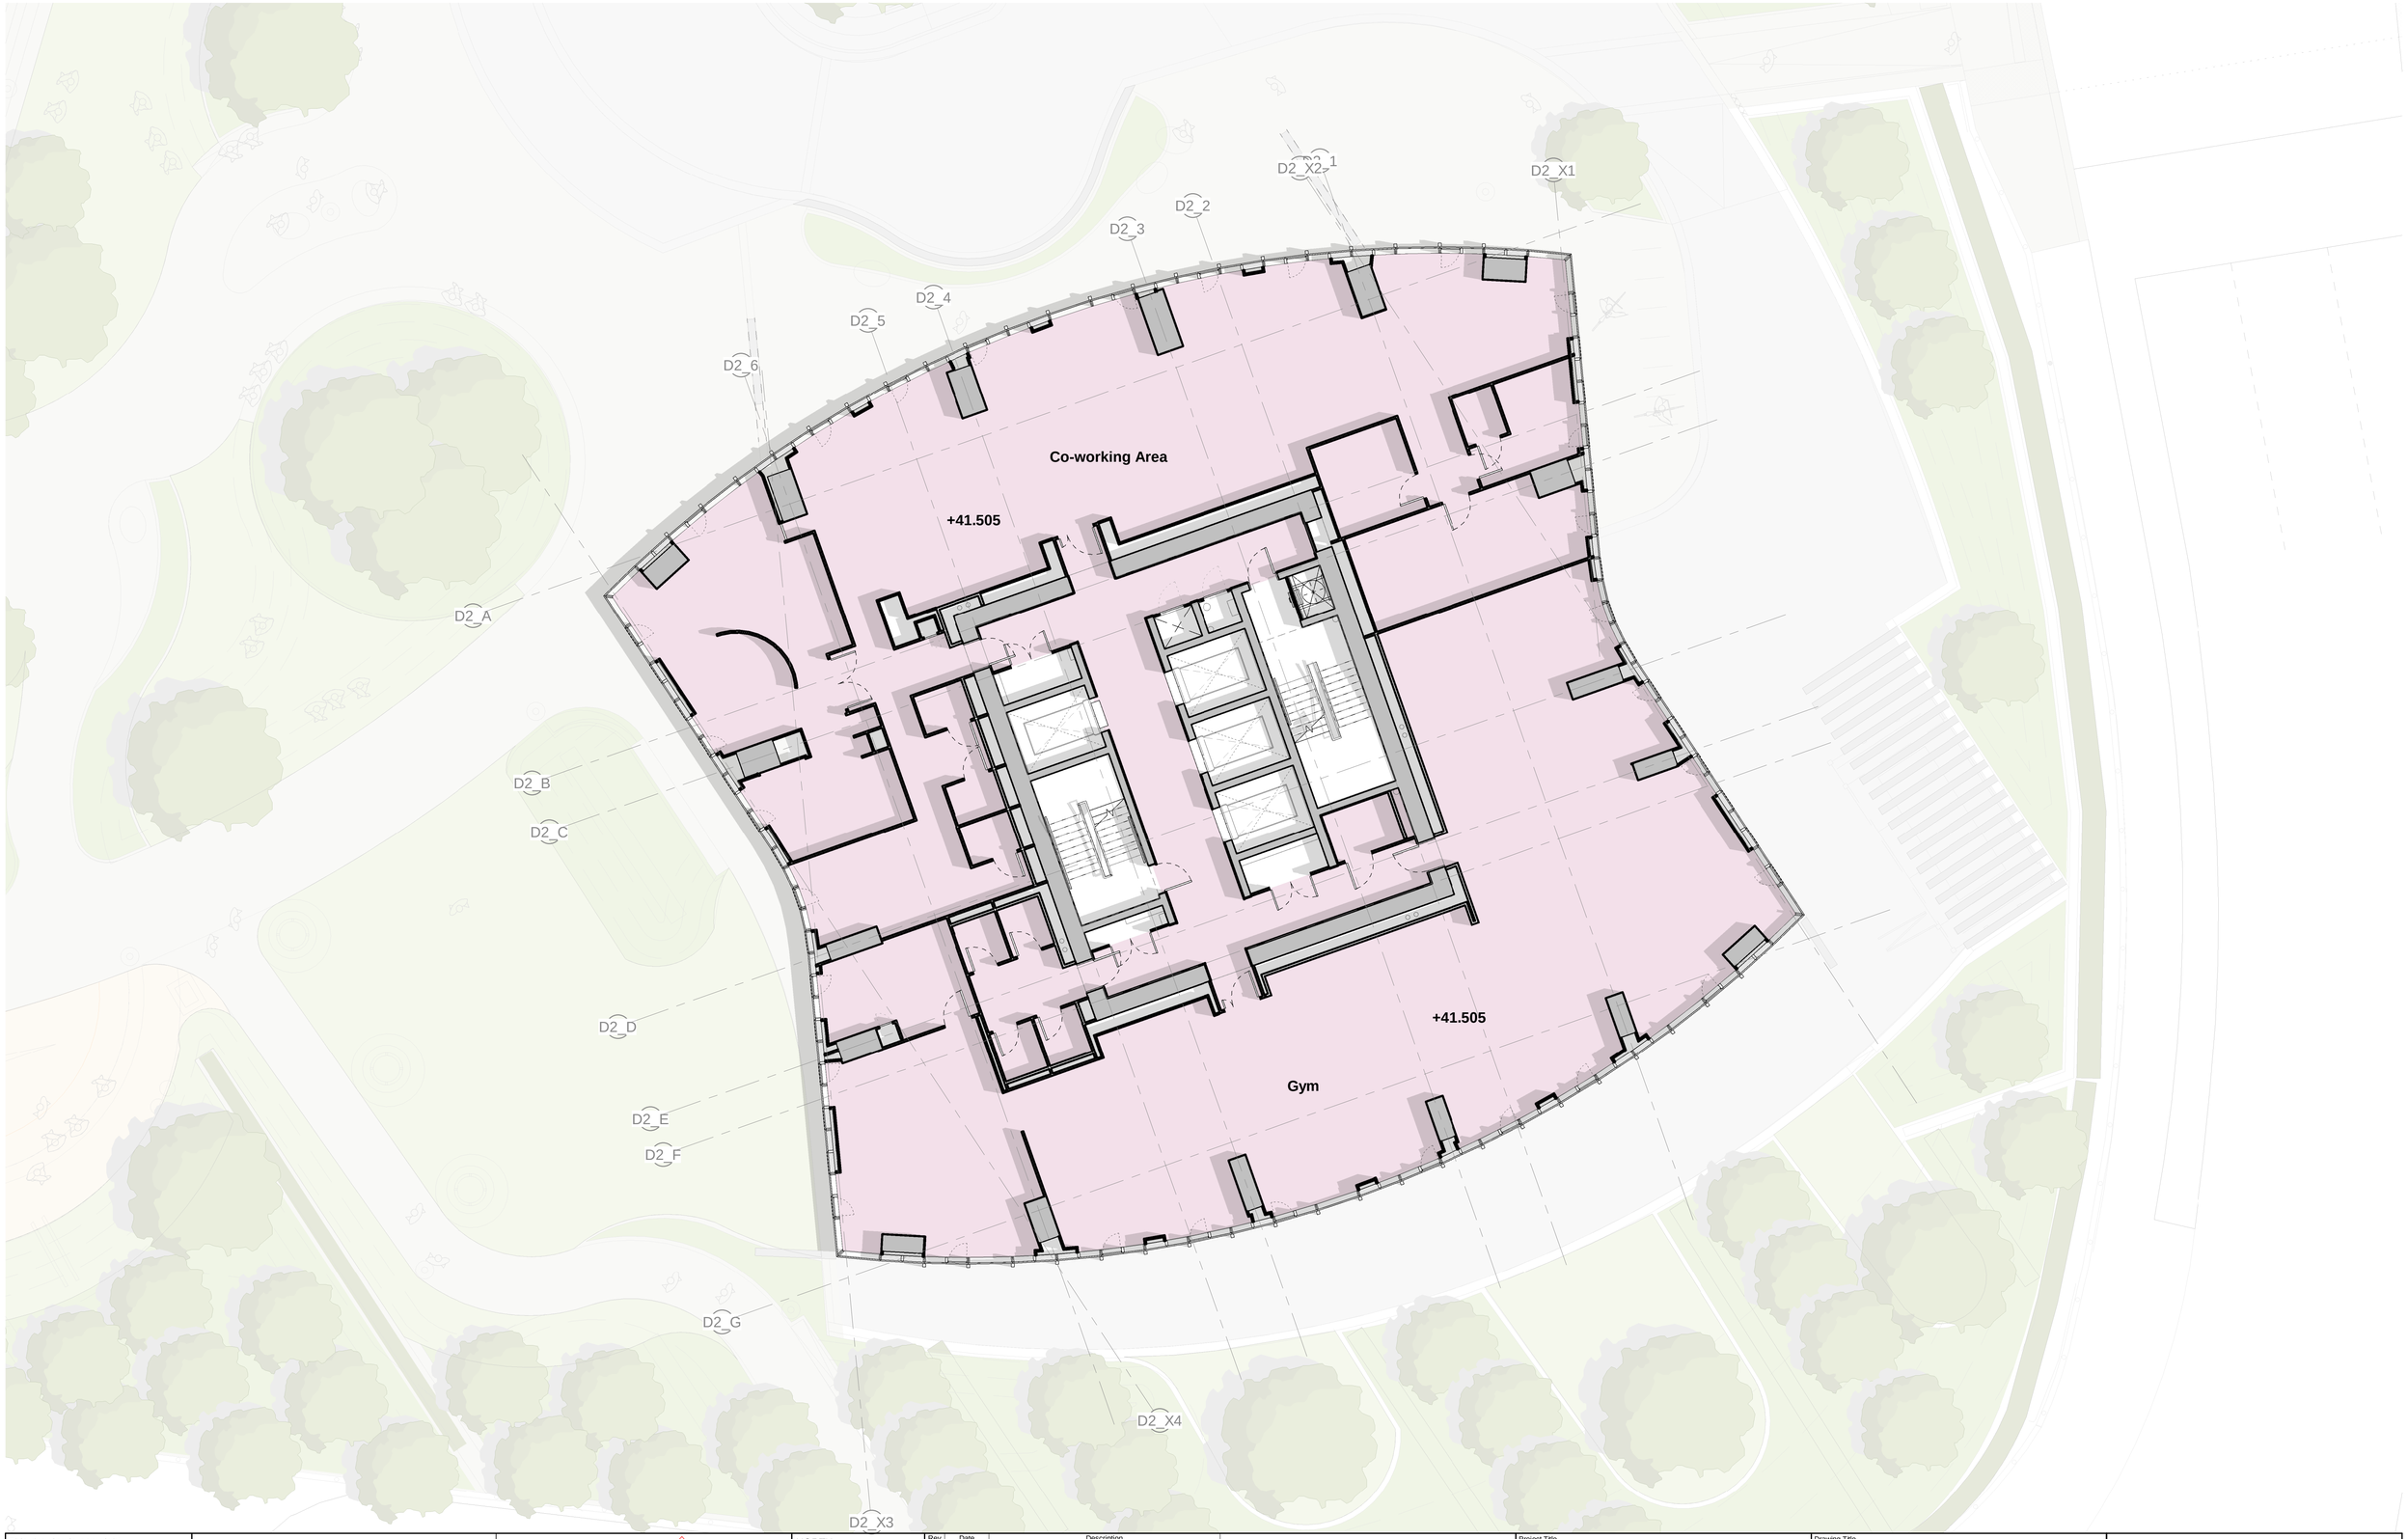


This drawing is copyright
Do not scale off dimensions.

All dimensions to be checked on site by contractor.

Contractor to report any dimensional discrepancies, errors or omissions prior to commencing on site.

Residential FOH
Amenity
Staff
BOH
Refuse
Terrace

C1
C2
D1
D2

NORTH

Rev	Date	Description
P01	2021-10-29	Planning issue
P02	2023-06-23	NMA Issue

TRINITY ISLANDS

Project Title
Trinity Islands
Trinity Way
Manchester

Drawing Title
Site D Building 2
General Arrangement
Level 03 Plan

Project No
10364

Scale
1 : 100@ A1

Status
Planning Issue

10364-D2-SHP-G200-PL-03-B5D801

Revision
P02

simpsonhaugh
Manchester
+44 (0)161 835 2345
London
+44 (0)20 7549 4000

© SimpsonHaugh and Partners 2023