




CLYDE ROAD ELEVATION 1:50

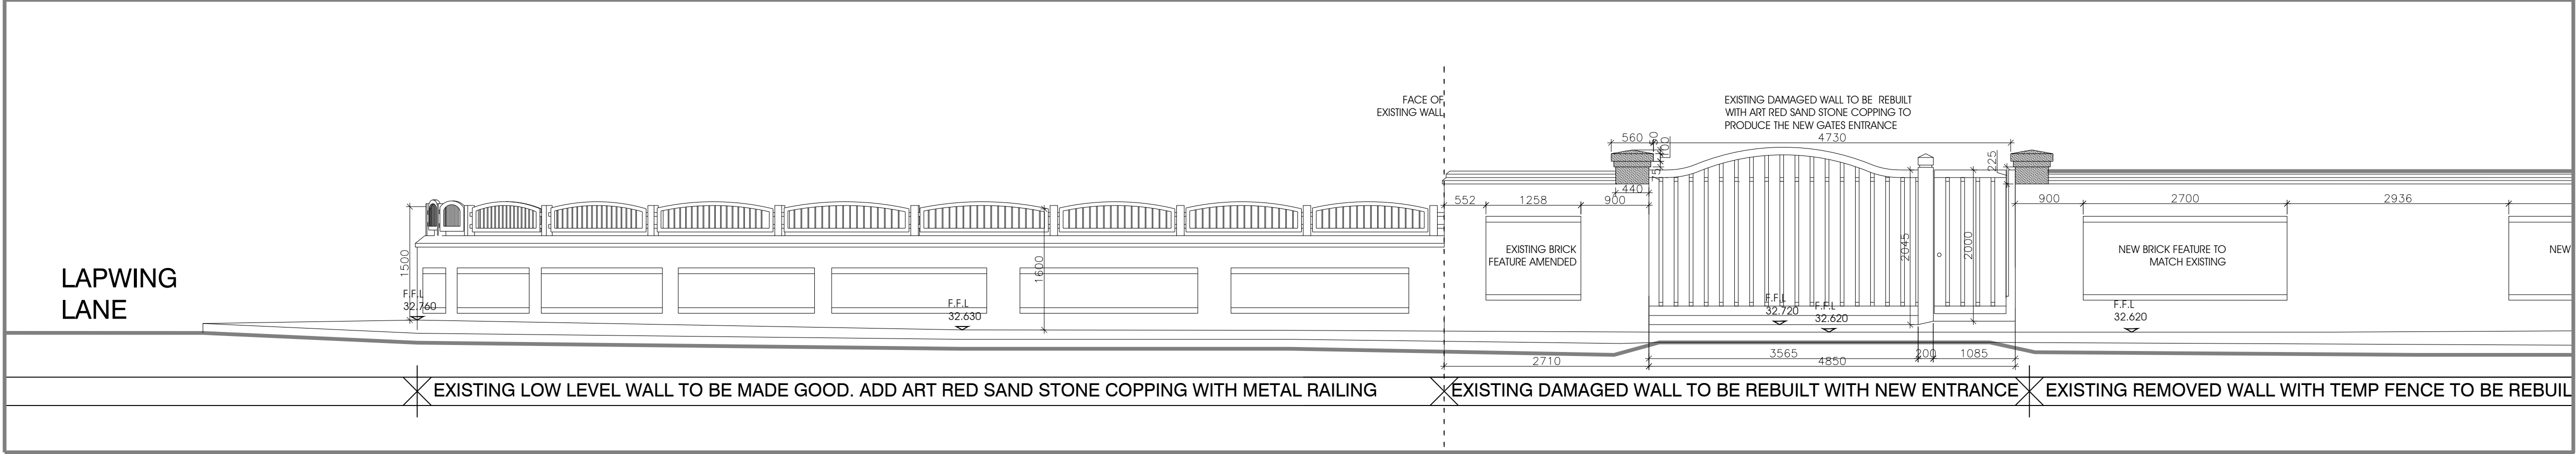

CLYDE ROAD ELEVATION 1:50

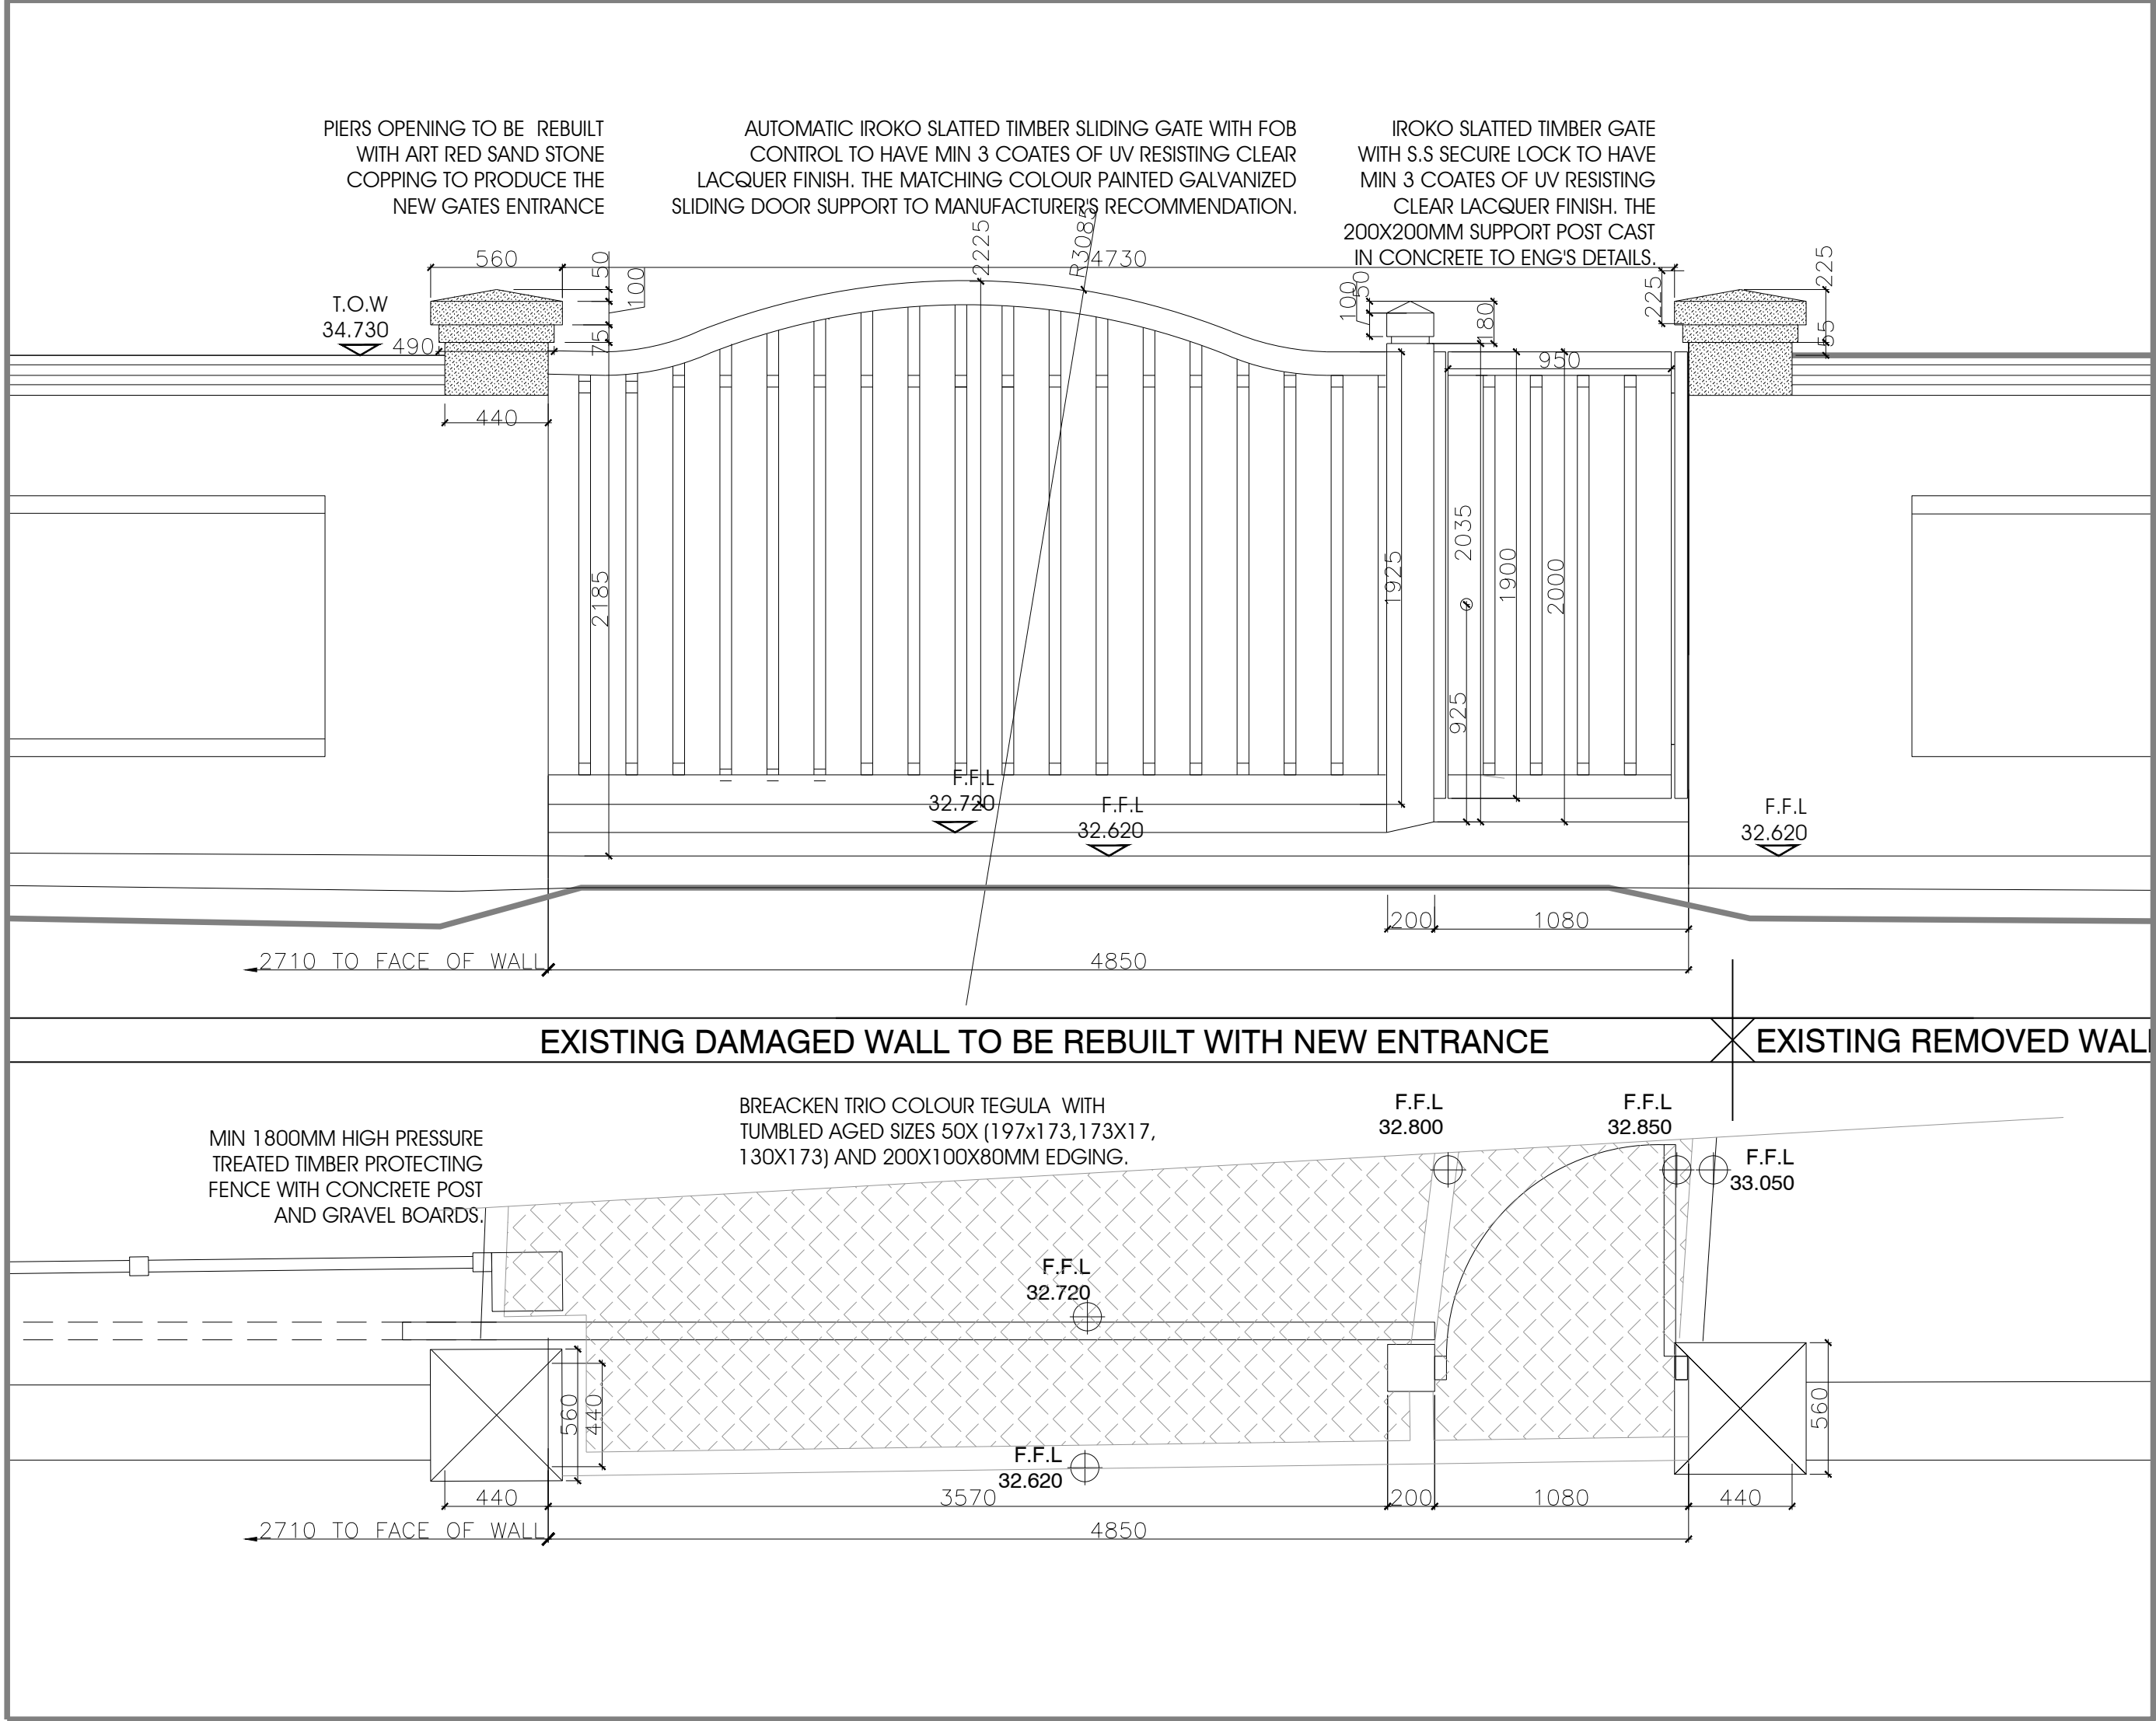

HOUSE 5 GATES 1:25

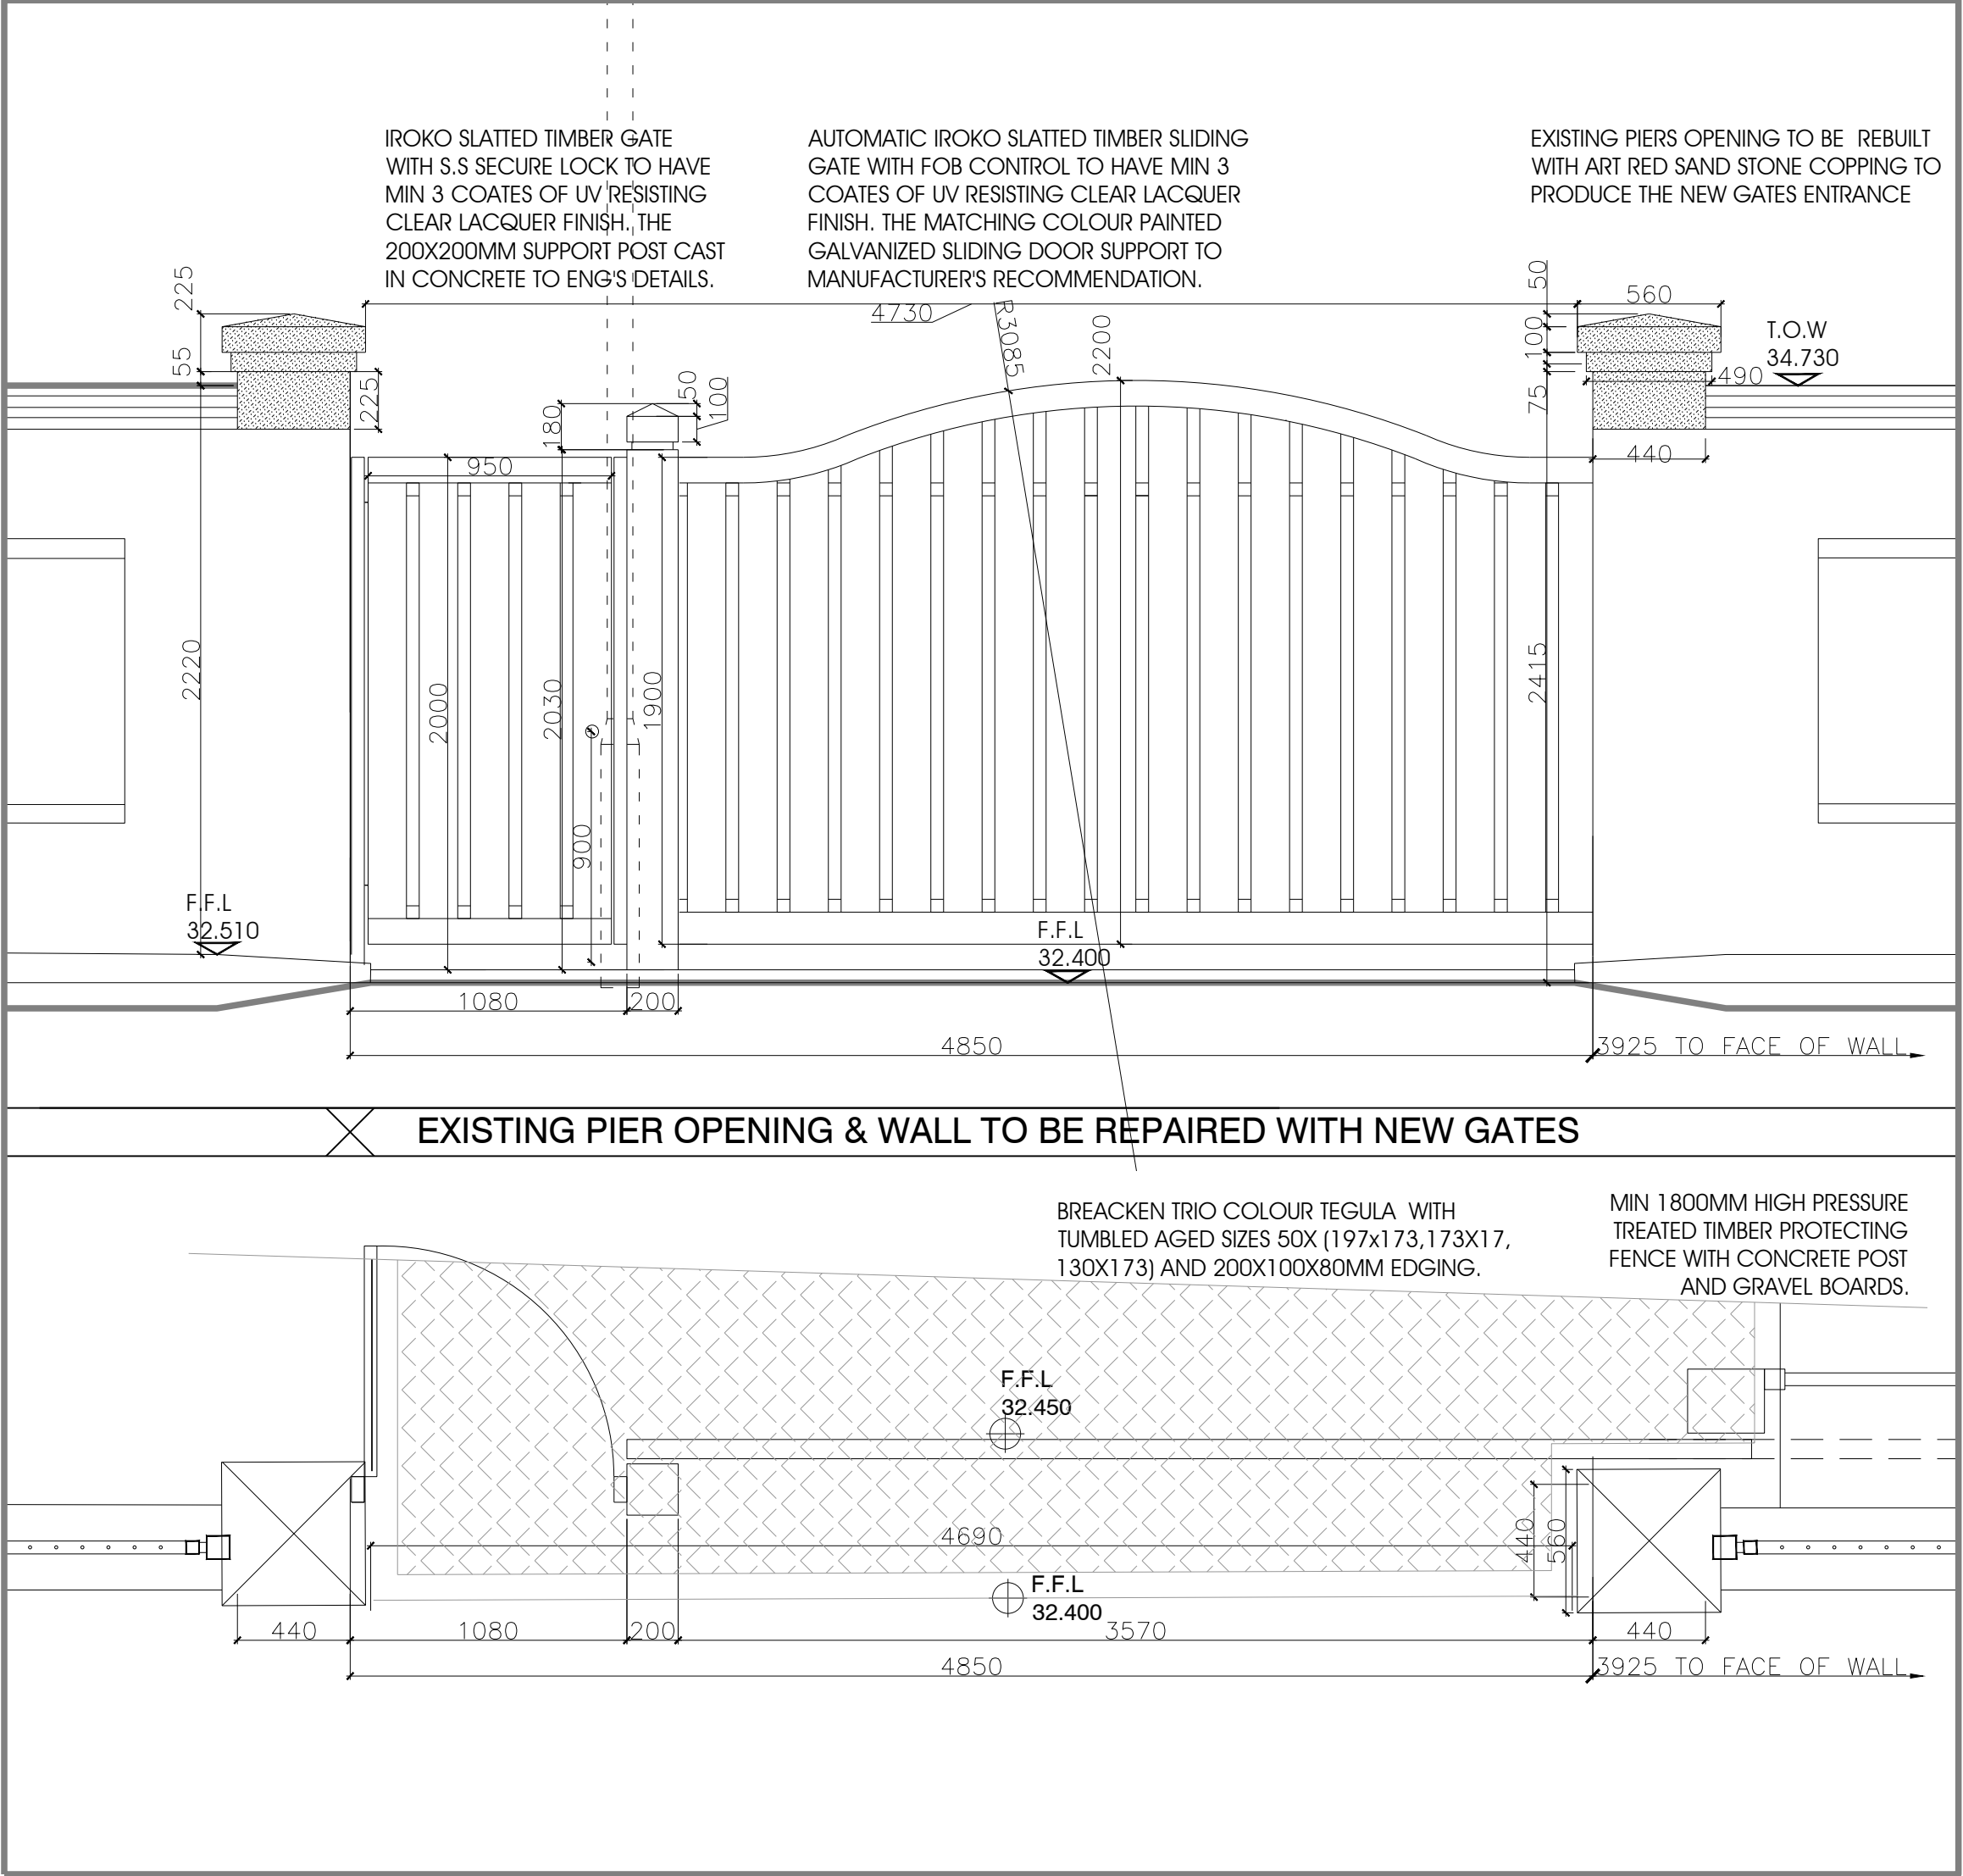

DETACHED HOUSE GATES 1:25

Where dimensions are not given, drawings must not be scaled and the matter referred to the Architect. In the event of any detail or dimensional conflict between drawings, the matter must be referred to the Architect for clarification. Do not scale from this drawing. This drawing is not to be copied or disclosed by or to any unauthorised persons without the prior written consent from Urbane Forms Ltd.

Notes

A	- BUILDING REGULATION ISSUE	01.11.22 JA
Status	BUILDING REGULATION	
Drawn	JA	
Date	01.11.2022	
Scale @ A1	1:50	
Review	Review	
Client	WILMSLOW ROAD INVESTMENTS	
Project	RESIDENTIAL DEVELOPMENT CLYDE COURT, CLYDE ROAD, MANCHESTER	
Drawing Number	18004,(9-)-04A CAD File	
Drawing Title	EXTERNAL WORKS CLYDE ROAD BOUNDARY WALL	
URBANE forms	58 Leamington Close Warrington WA5 3PY architects designers project managers	
	T : +44(0)1925 711061 E : info@urbaneforms.com www.urbaneforms.com	