
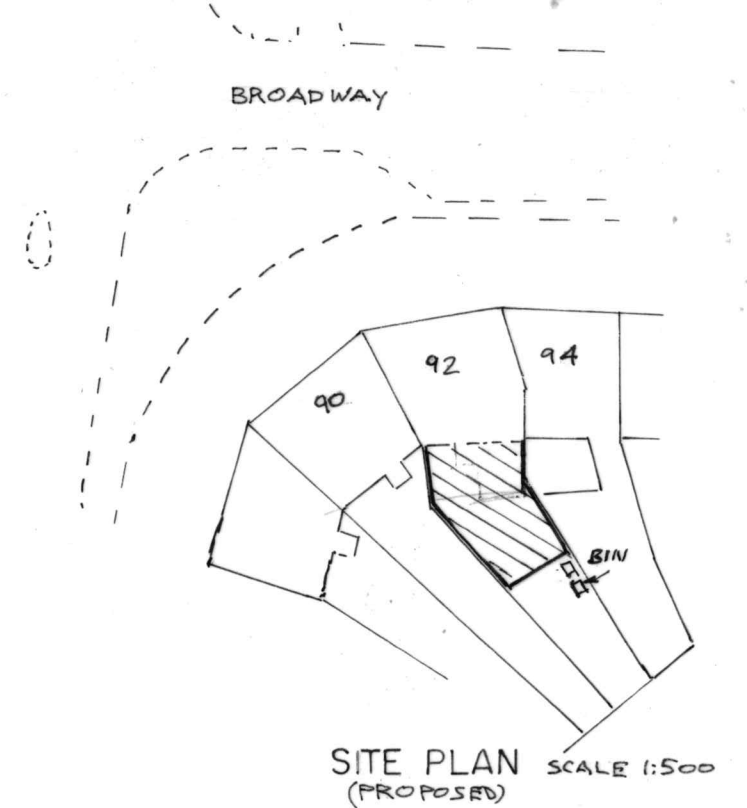
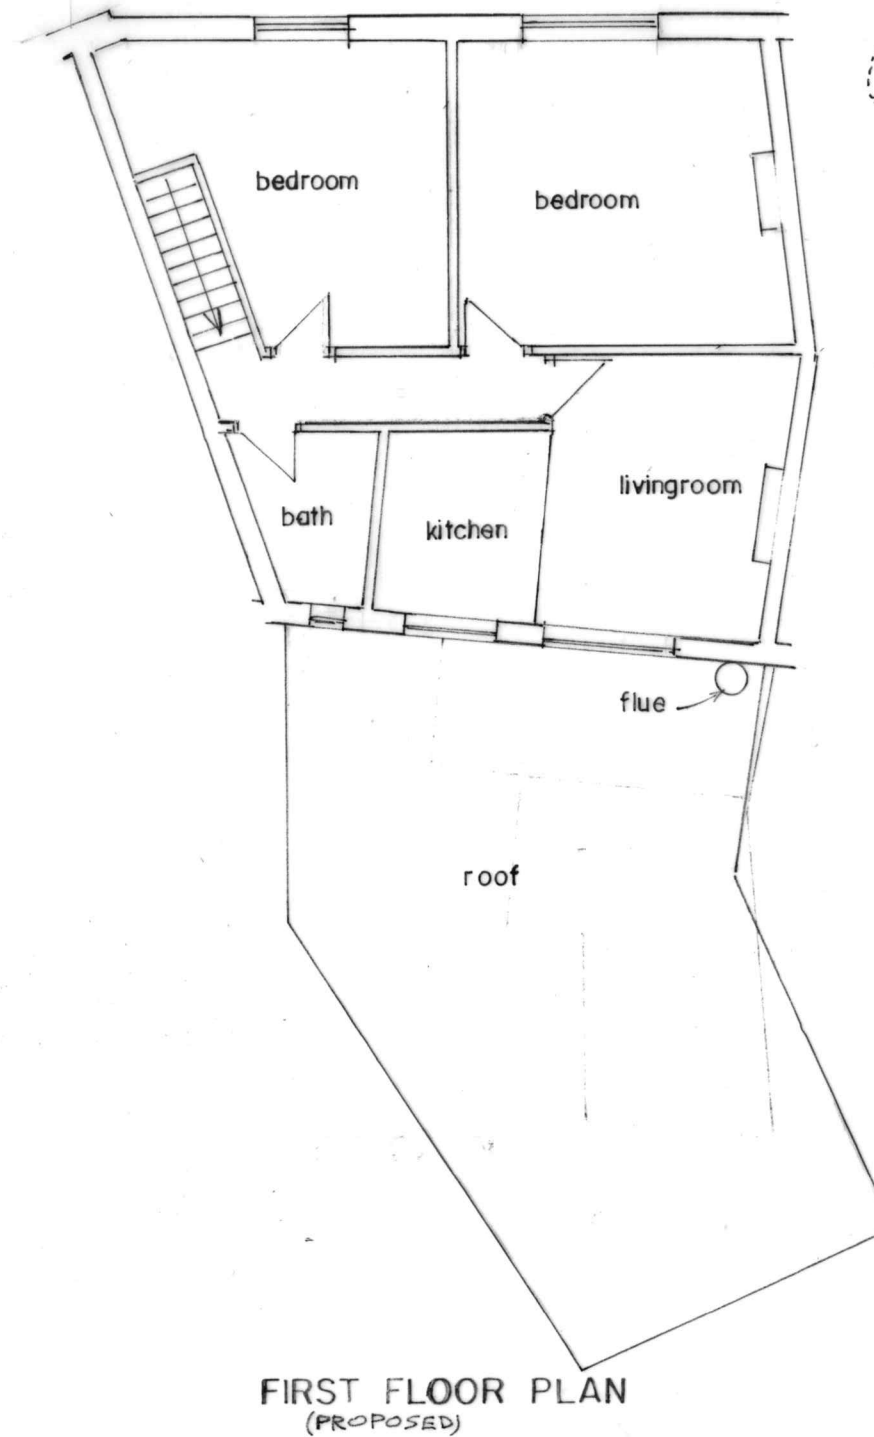


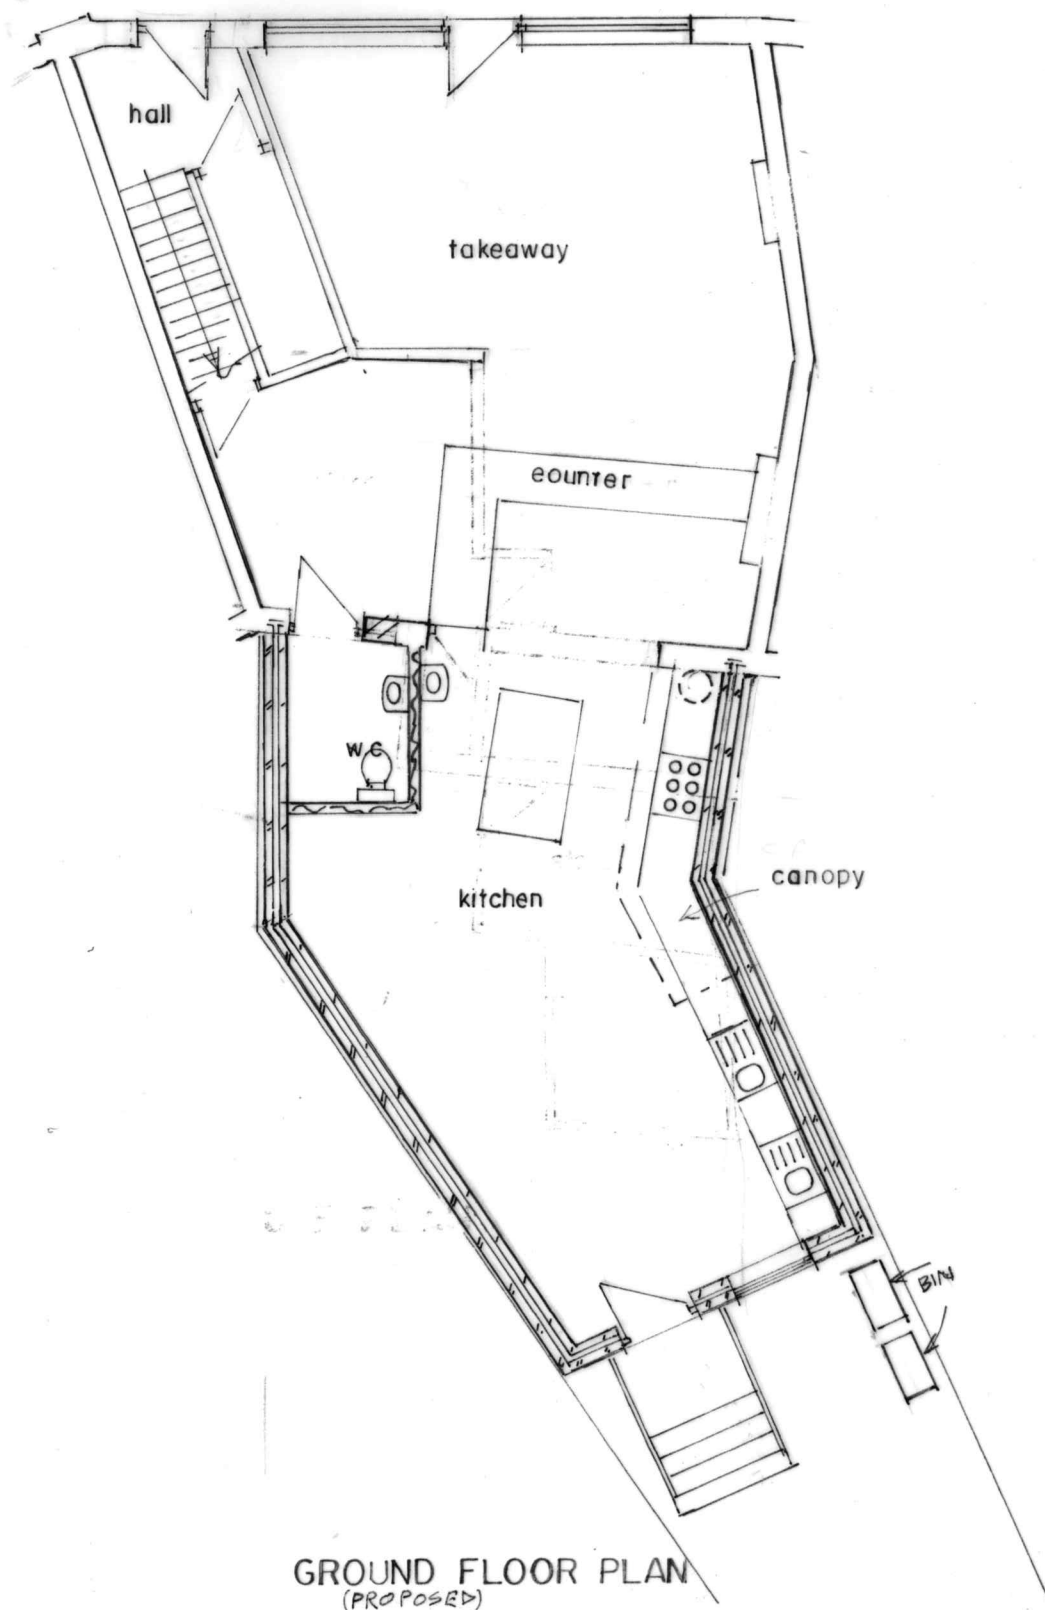

BUILDING DESIGN SERVICES
M. FAROOQ
418 Bury Road Rochdale OL11 5EU.
Tel: 01706 712231 Mob: 07967605763

PROPOSED CHANGE OF USE FROM SHOP TO HOT
FOOD TAKEAWAY AND SINGLE STOREY REAR
EXTENSION AT 92 BROADWAY NEW MOSTON
MANCHESTER M40 3WQ

For: Mr MOHAMMAD KAMRAN

Plan

Scale 1:100

2047/2