


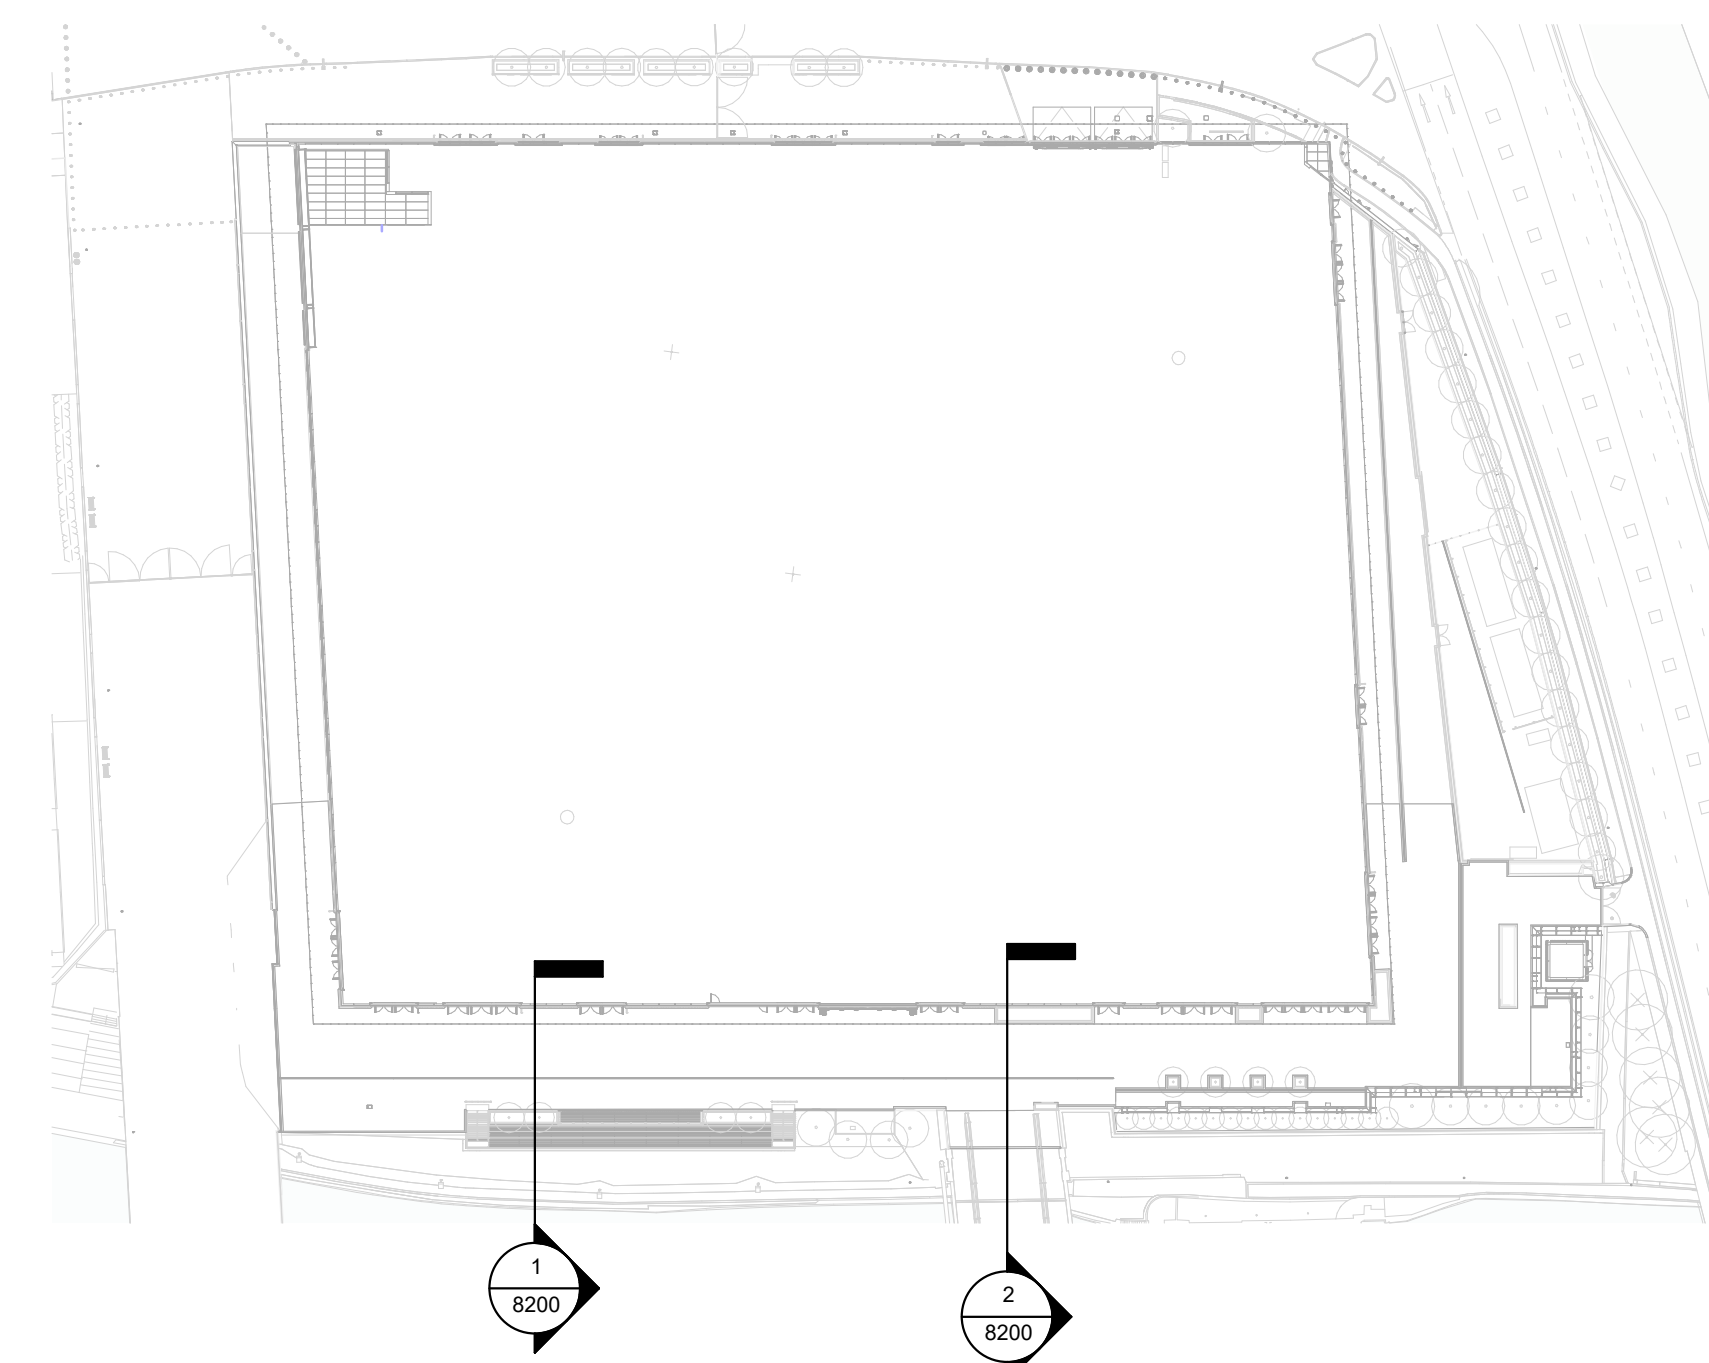

KEY PLAN

A key plan showing the building footprint (shaded grey) within its surrounding context. The plan includes a north arrow in the bottom right corner.

start



POVVG

INTERNATIONAL

© COPYRIGHT 1981 RIGHTS RESERVED

THIS WORK IS COPYRIGHTED AND CANNOT BE REPRODUCED OR COPIED IN ANY FORM OR BY ANY MEANS WITHOUT THE WRITTEN PERMISSION OF POPULOUS INTERNATIONAL. ANY UNAUTHORIZED USE OF THIS DOCUMENT FOR ANY PURPOSE WITHOUT PERMISSION IS CONSIDERED TO BE A VIOLATION OF THE AGREEMENT OR BARLED AGREEMENT TO AGREEMENT BETWEEN POPULOUS AND THE INSTRUCTING PARTY.

USE REQUIRED PERMISSIONS IN REFERENCE TO SCALE. CHECK ALL DIMENSIONS ON SITE BEFORE FABRICATION OR SETTING OUT.

POPULOUS®

14 BLADES COURT (DEODAR ROAD) LONDON | SW15 2UN UNITED KINGDOM
TELEPHONE +44 (0) 20 874 7666 FACSIMILE +44 (0) 20 874 7470
E-MAIL info@populous.co.uk WWW.POPULOUS.CO.UK

#07982

project name	Co-op Live				
title	LANDSCAPE SECTIONS				
					purpose of issue
					CONSTRUCTION
scale	1 : 50 @ A0	drawn	FP	Project no.	Subsidiary
date	29/11/19	checked	TJ	4933	S3
project code	originator	volume	level	type	note
reference	BRA-POP-ZZ-ZZ-DR-L-8200				rev.
					C01