



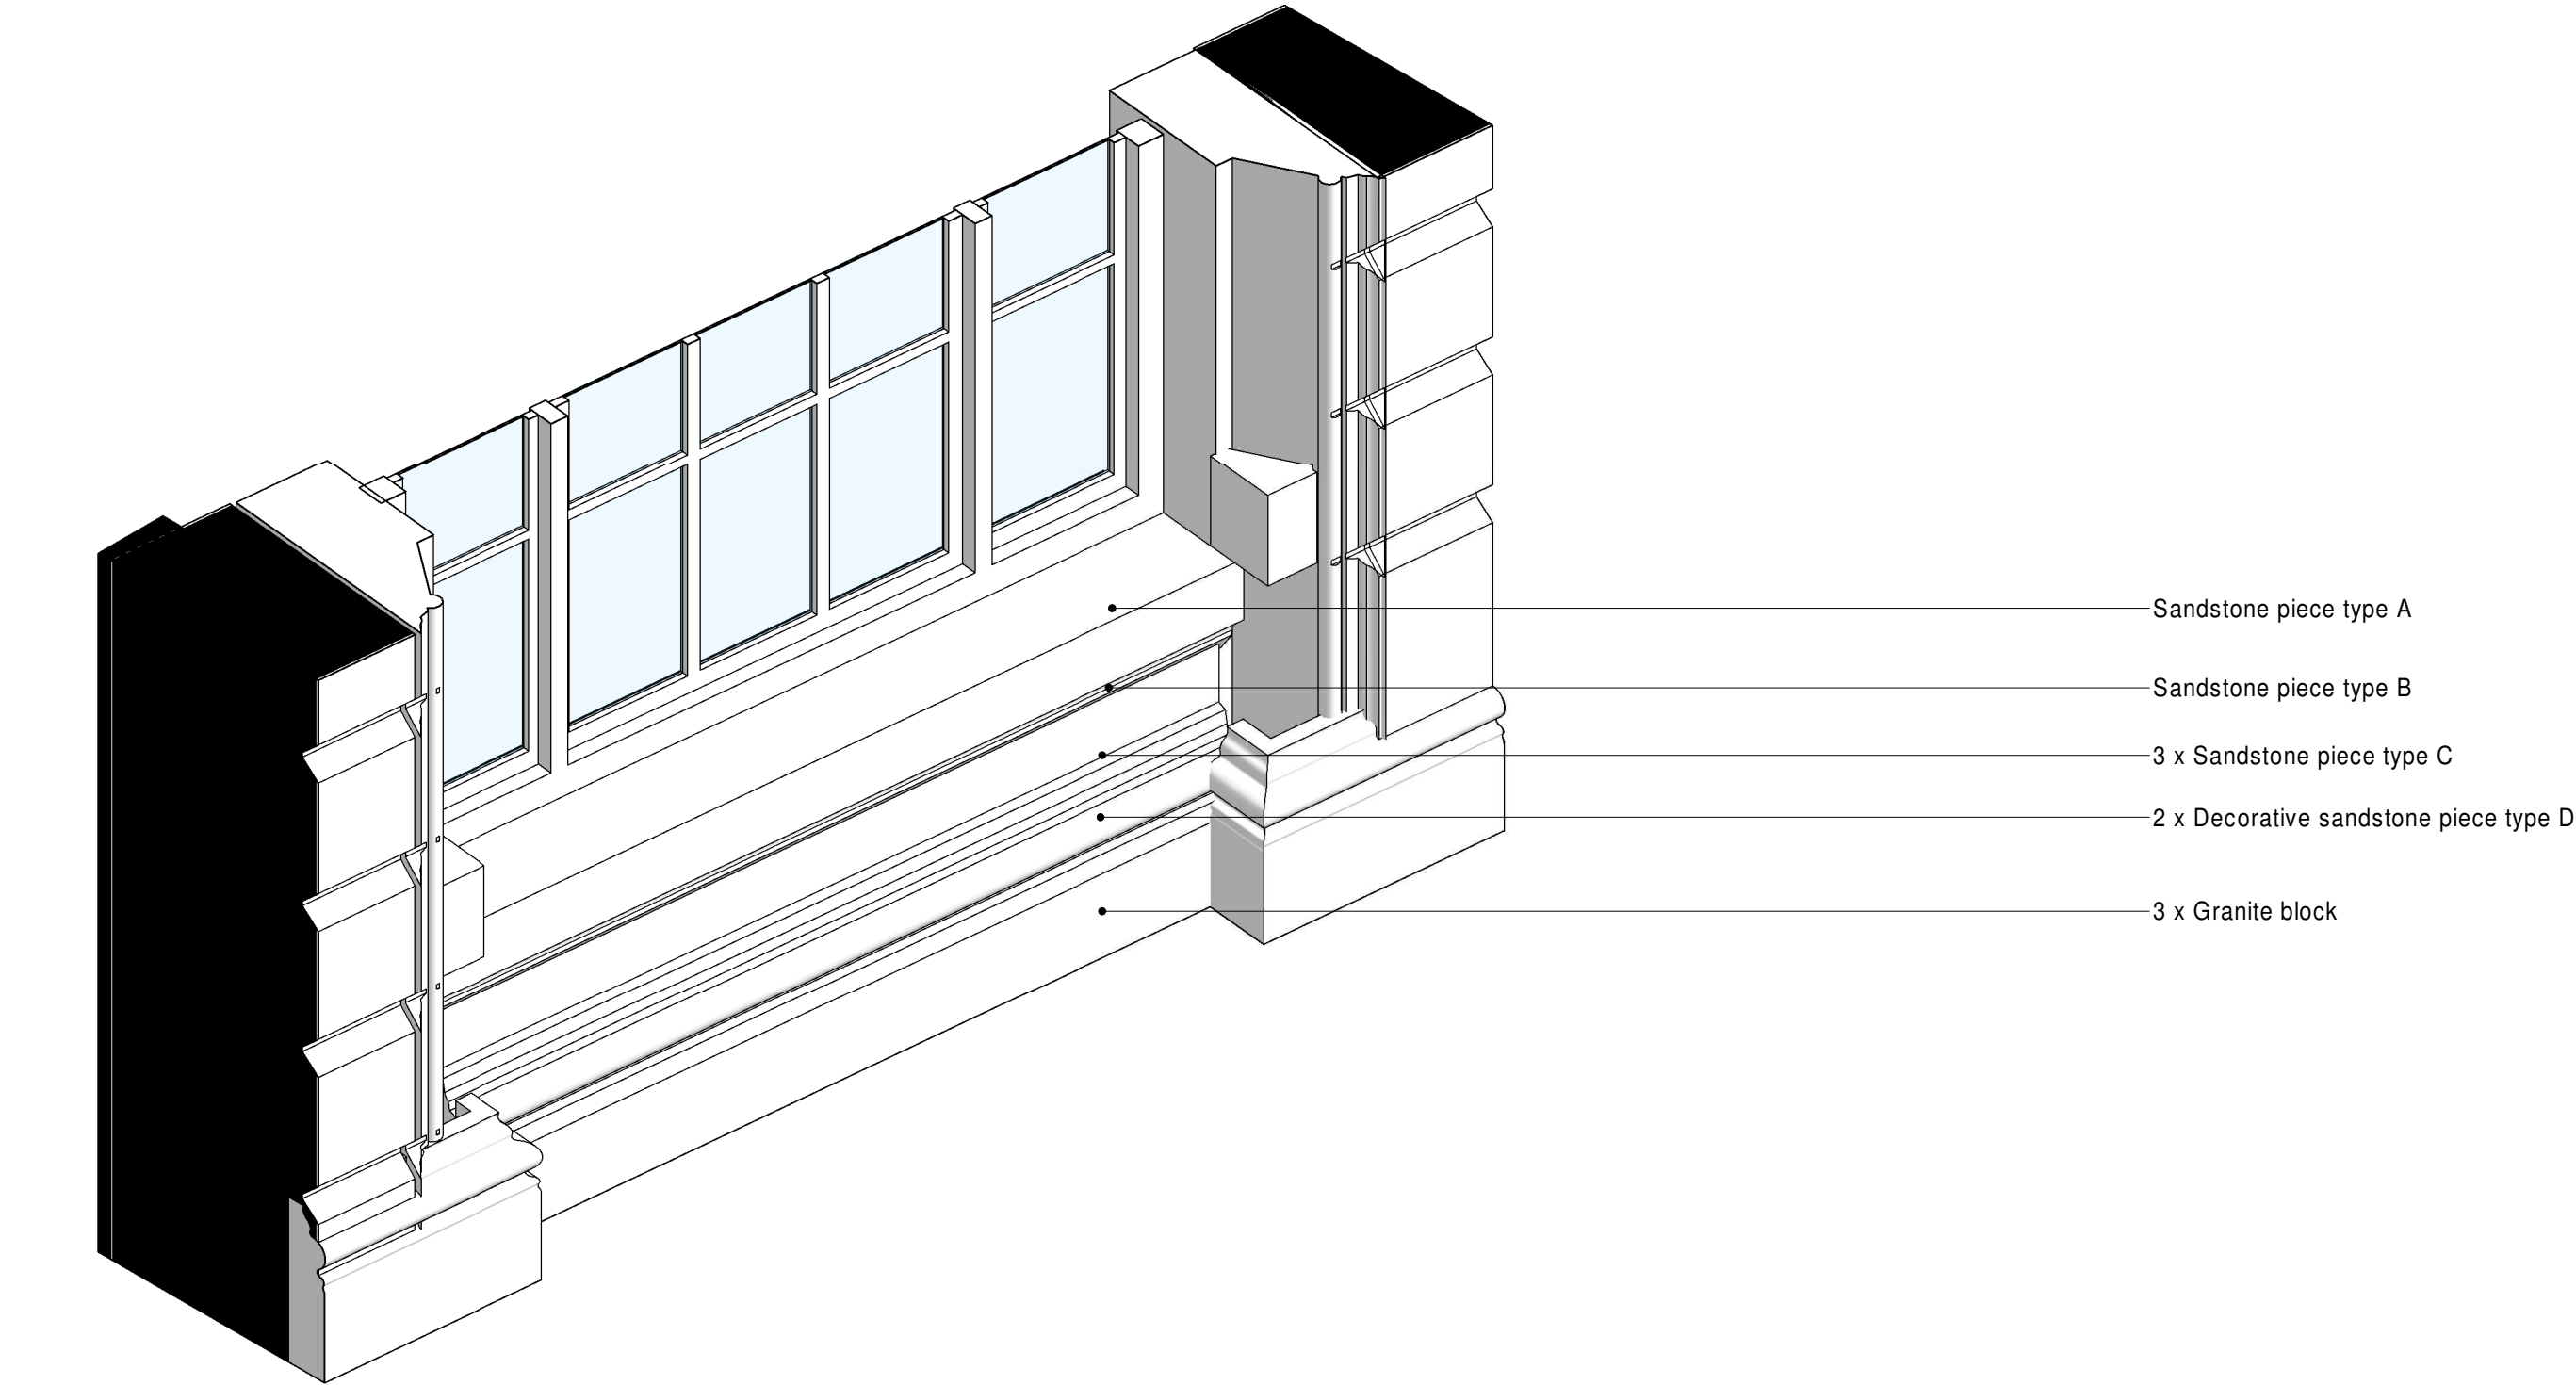


**1 Hannover Street Cycle Entrance - Existing Cill Make-Up**

32658

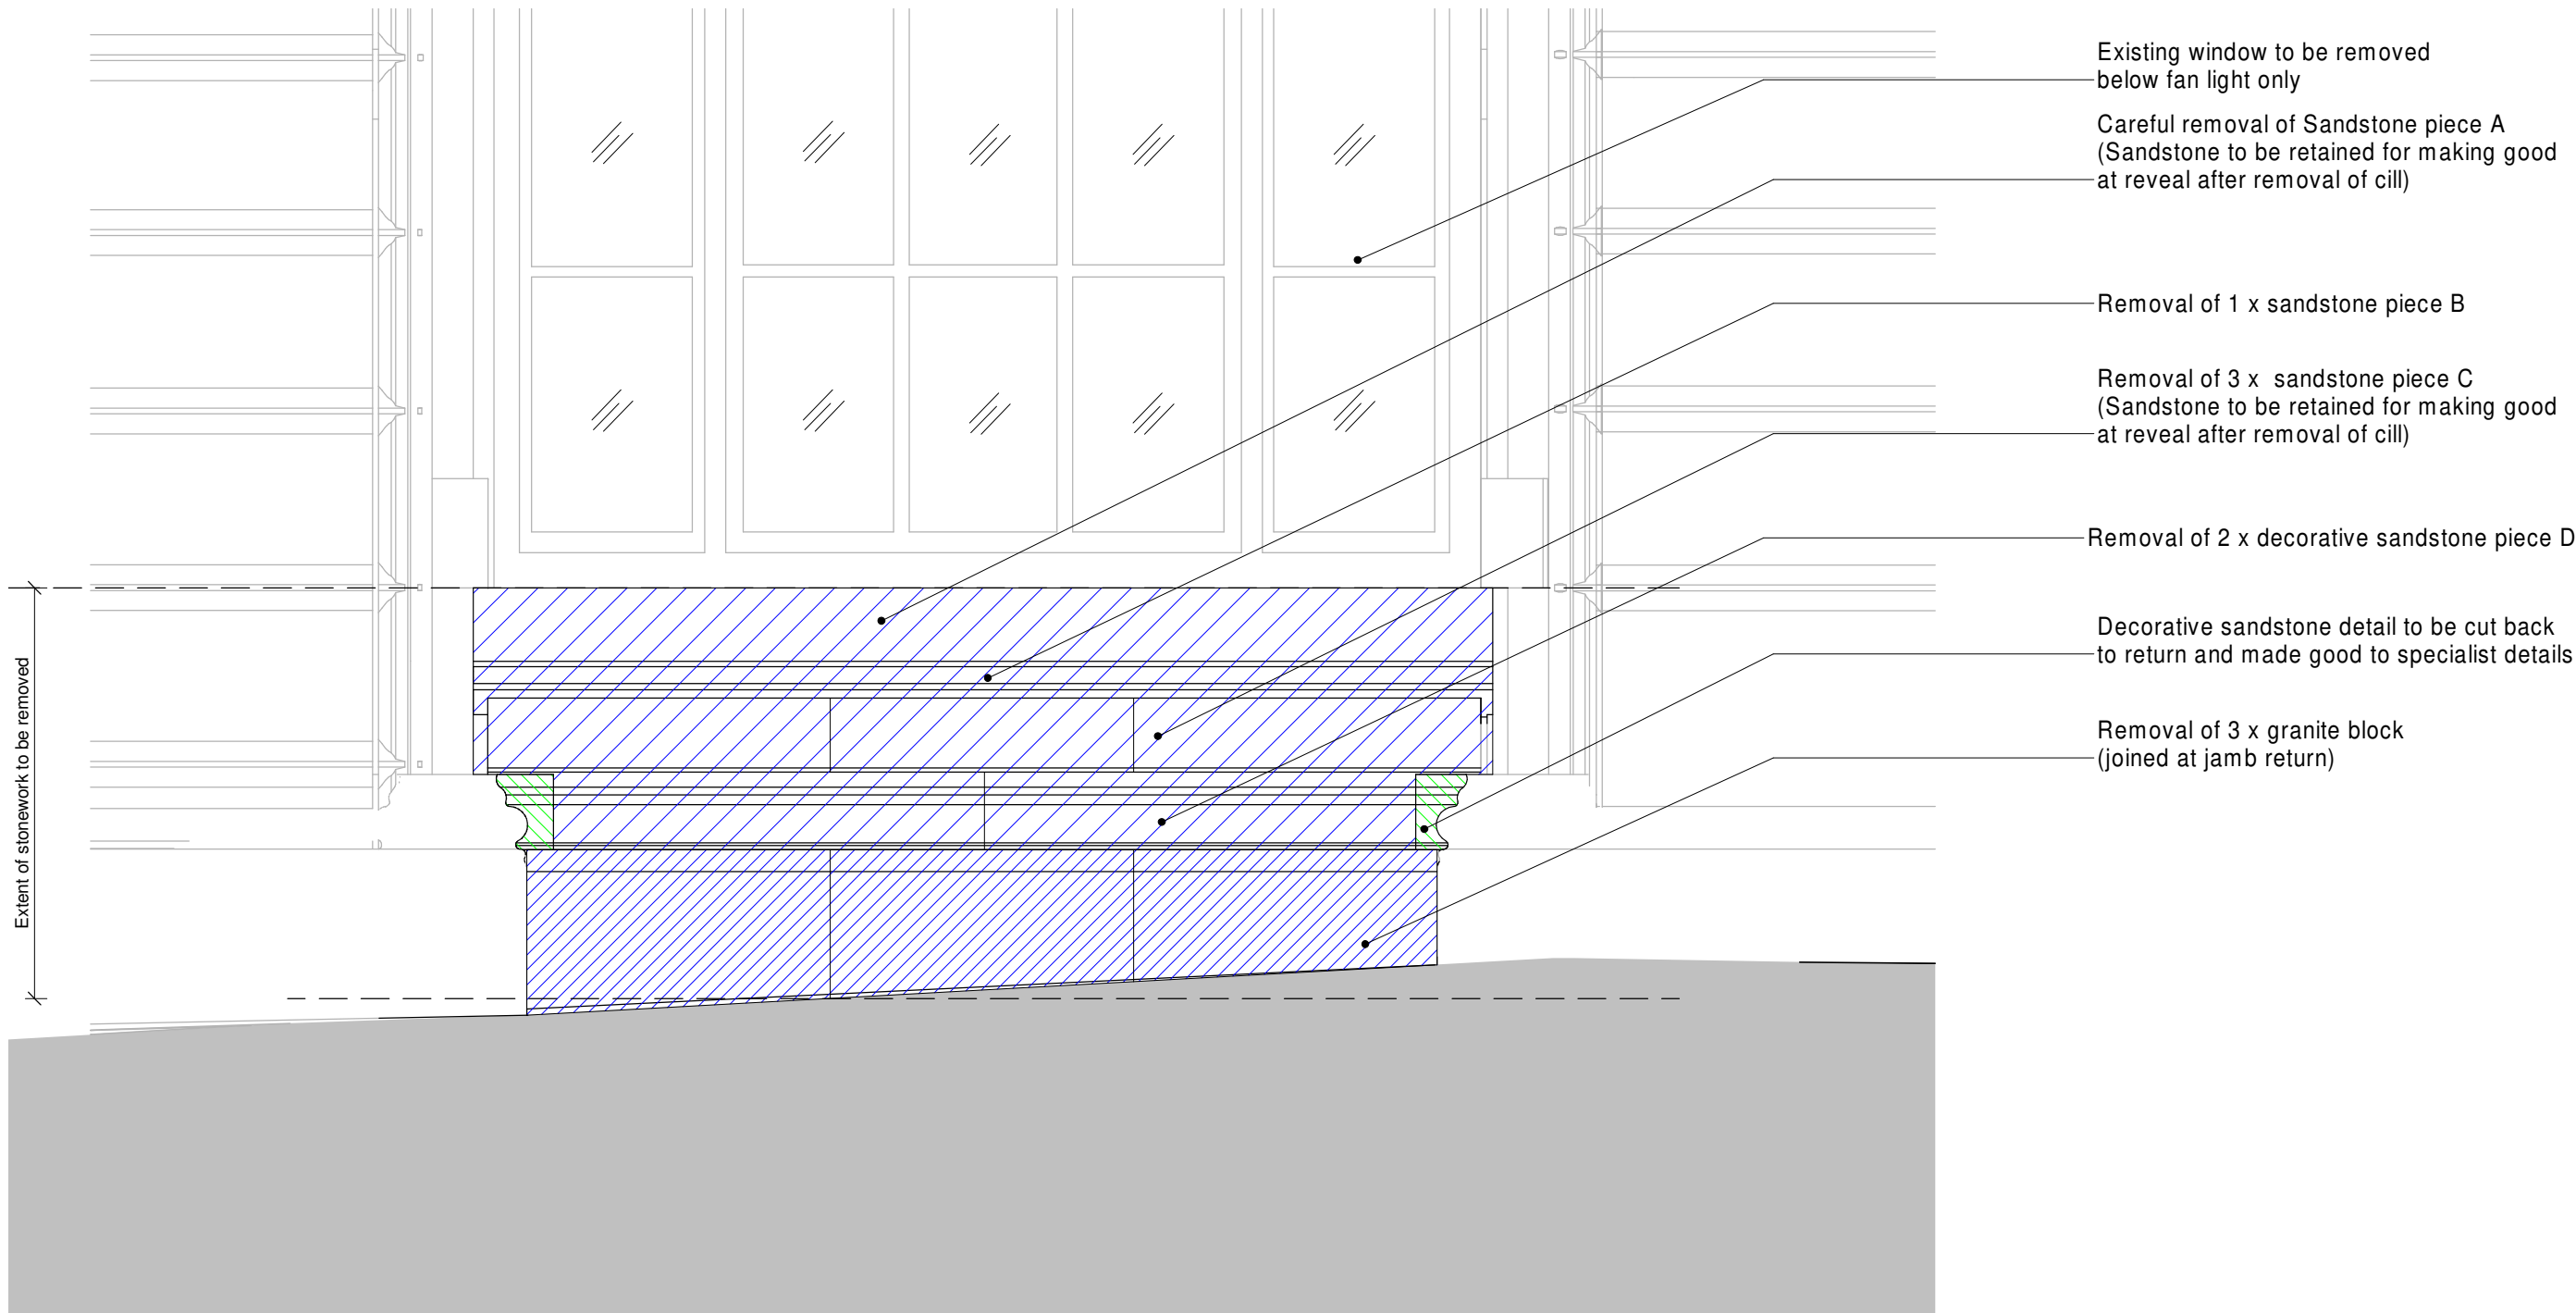

**2 Hannover Street Cycle Entrance - Cill Removal**

32658

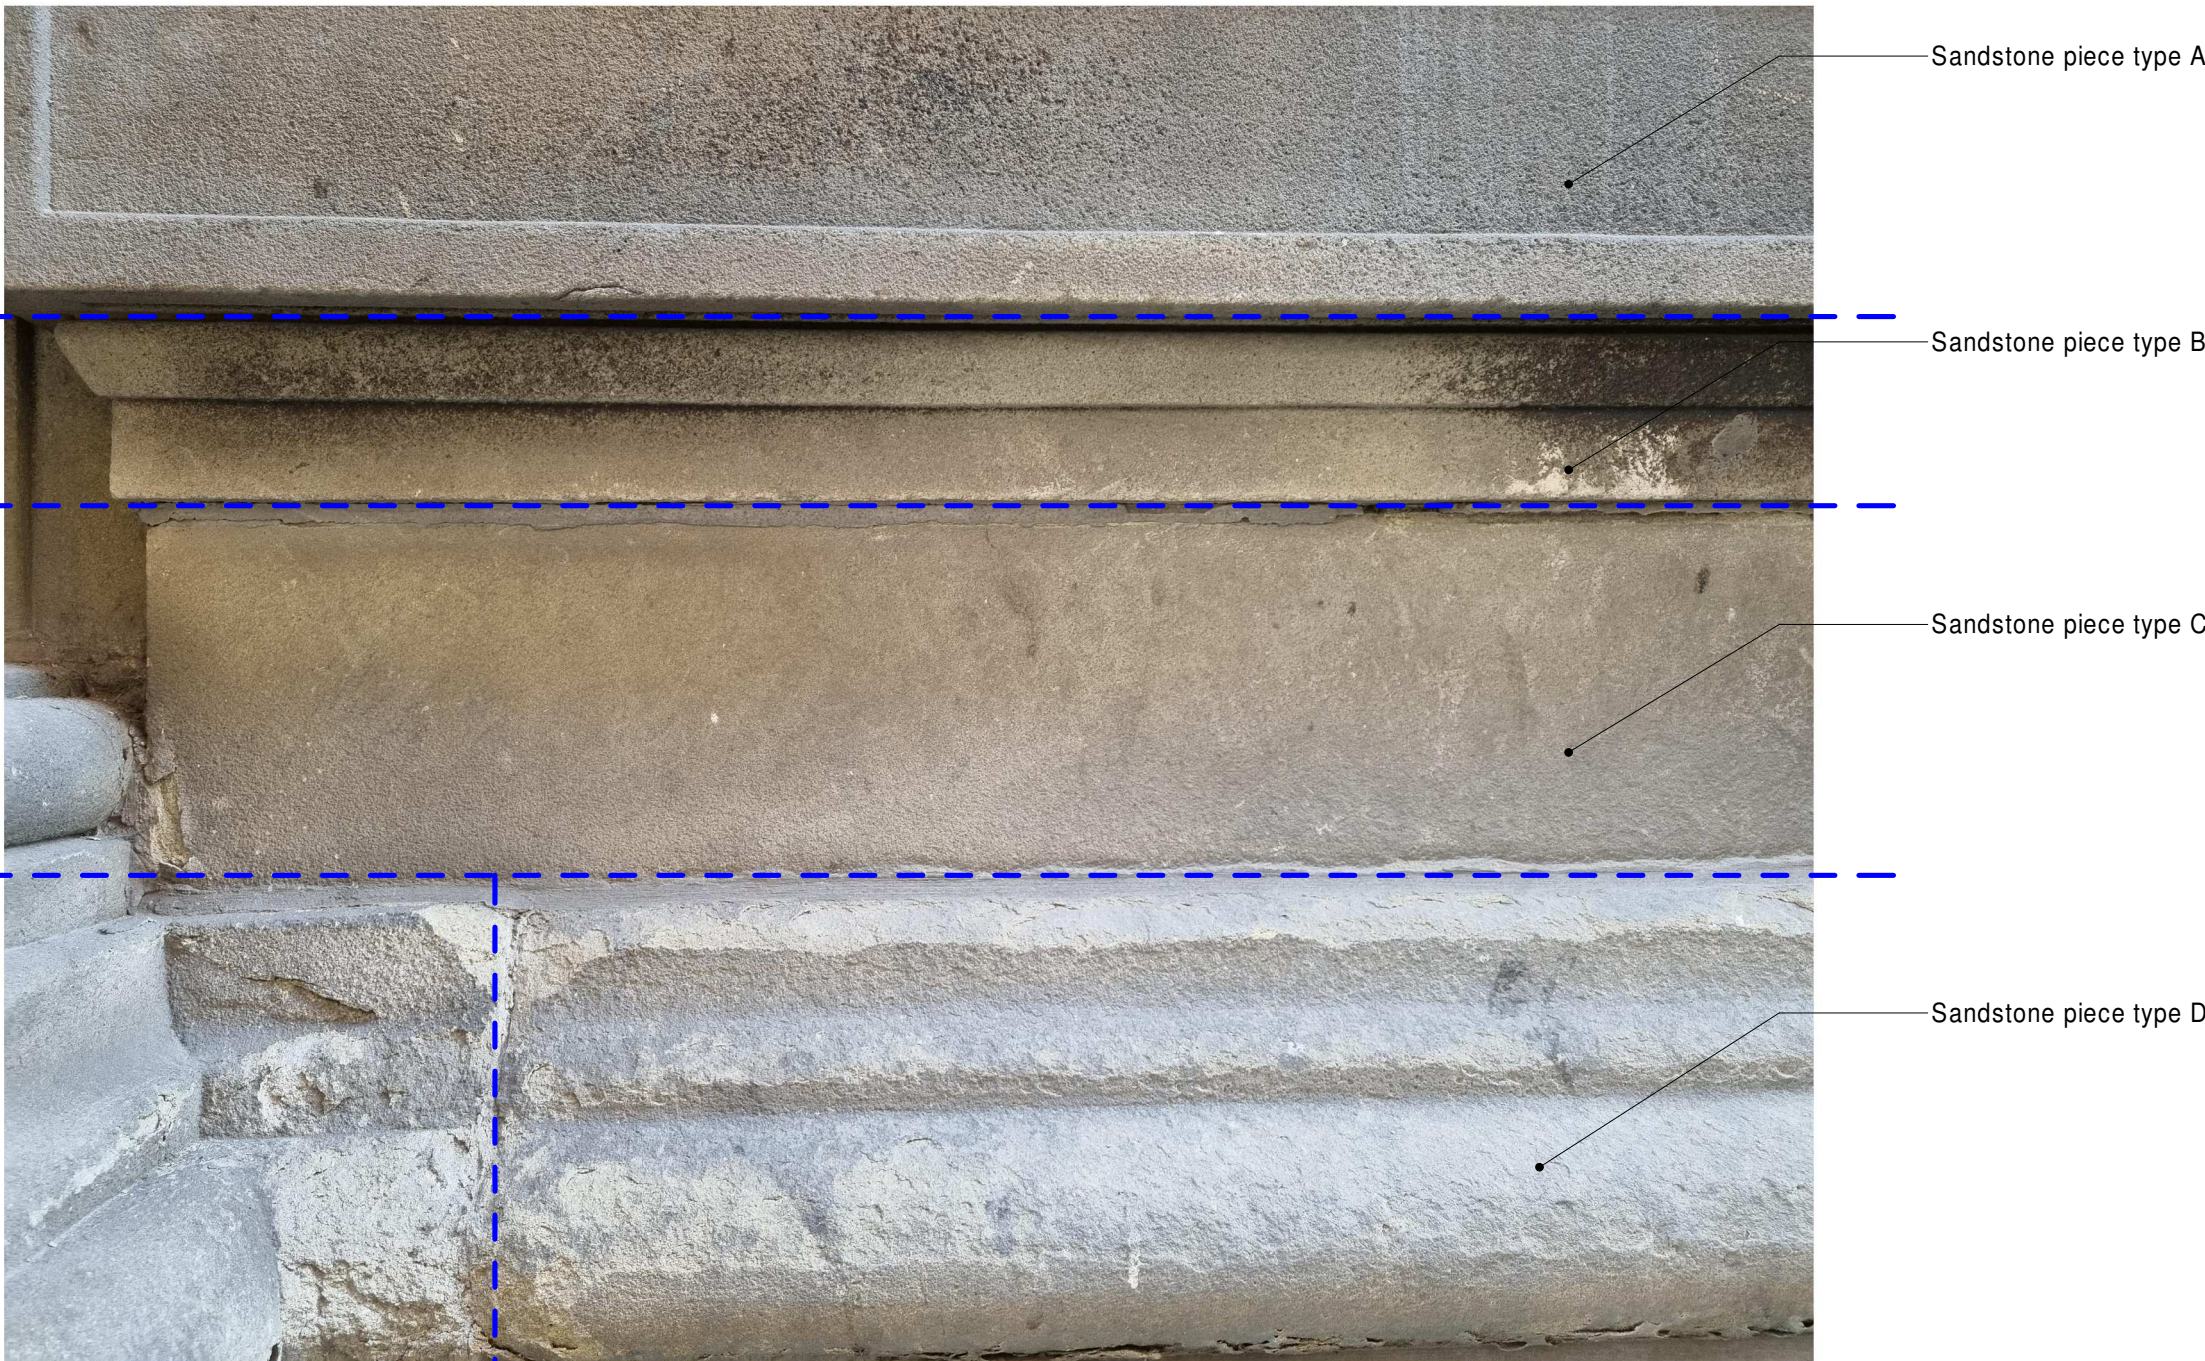


**3 Hannover Street Cycle Entrance - Cill Joint A**

32658



**4 Hannover Street Cycle Entrance - Cill Joint B**

32658

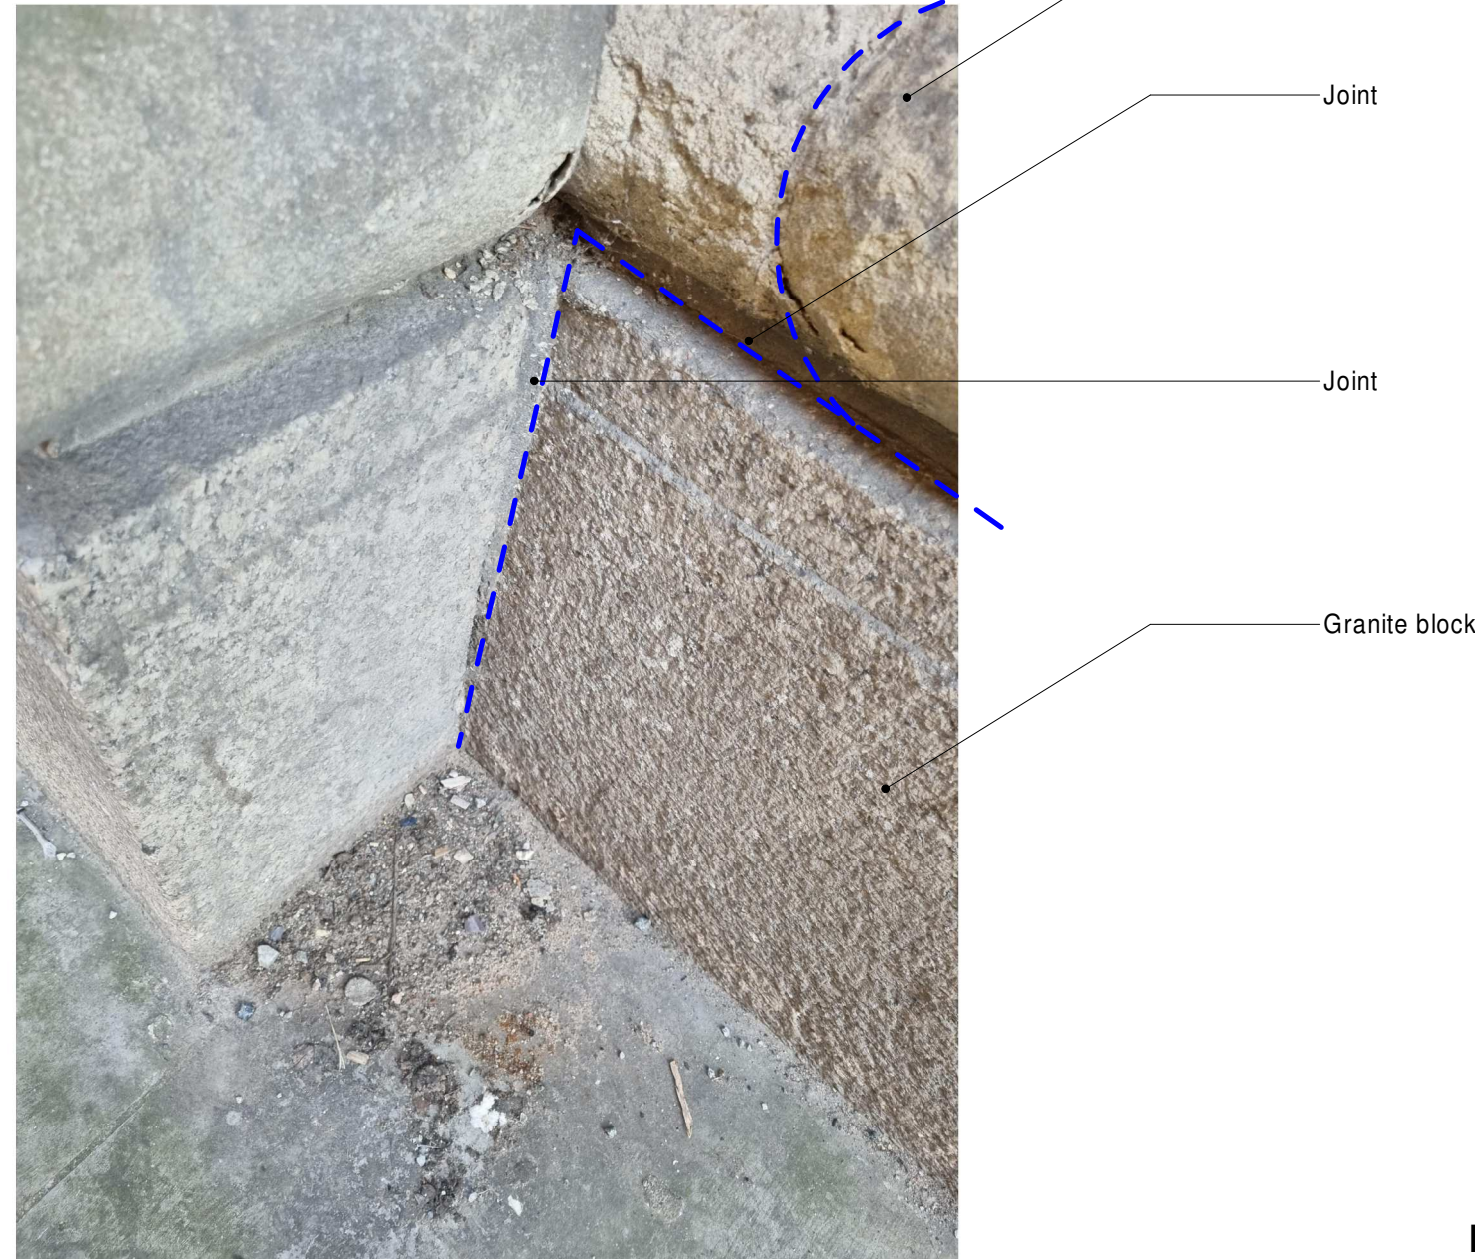

**5 Hannover Street Cycle Entrance - Cill Joint B**

32658

**NOTE:**  
All sandstone removed from cill to be retained on site for use in repair of existing

© COPYRIGHT  
The copyright in this drawing is vested in Sheppard Robson and no license or assignment of any kind has been, or is, granted to any third party whether by provision of copies or originals or otherwise unless agreed in writing.

**DO NOT SCALE FROM THIS DRAWING**  
The contractor shall check and verify all dimensions on site and report any discrepancies in writing to Sheppard Robson before proceeding work


**FOR ELECTRONIC DATA ISSUE**  
Electronic Data / drawings are issued as "read only" and should not be interrogated for measurement. All dimensions and levels should read, only from those values stated in test, on the drawing.

**LISTED BUILDING NOTE**  
Old Bank is a Grade II listed building. If in doubt about any element please consult with the Architect.

1. General Arrangement drawings to be read in conjunction with specifications and schedules and SLHA Heritage & Conservation Strategies.  
2. Proposed General Arrangement drawings subject to Planners approval.  
3. Proposals subject to detailed site investigation and opening up works.  
4. All dimensions and levels are to be checked on site prior to commencing work.  
5. This drawing is to be read in conjunction with:  
- SLHA Heritage and Method Statements  
- Sheppard Robson demolition drawings  
- M&E drawings and specifications and BREEAM targets  
6. Structural support to Structural Engineer's detail  
7. All rainwater outlets subject to site review and consultation with specialist sub-contractor.

KEY:  
- - - Joint in stonework

| REV. | DATE     | AMENDMENT           |
|------|----------|---------------------|
| P01  | 27/04/23 | Tender for Phase 1A |

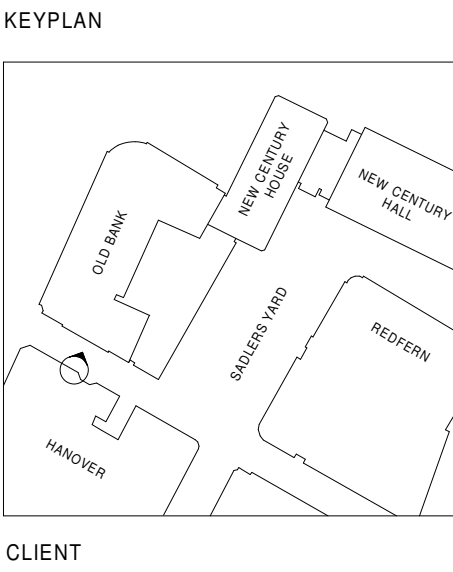

## SHEPPARD ROBSON

77 Parkway Camden Town London NW1 7PU  
T: +44 (0)20 7504 1700 E: london@sheppardrobson.com

### PROJECT Old Bank Building

| SCALE@A1 | DATE     | ORIGINATOR | CHECKED | AUTHORISED |
|----------|----------|------------|---------|------------|
| 1 : 20   | 27/04/23 | RM         | RW      | TOB        |

### Hannover Street Cycle Entrance Cill Removal Detail

#### For Information

| STATUS                      | PURPOSE FOR ISSUE   | SR NO. |
|-----------------------------|---------------------|--------|
| S2                          | Tender for Phase 1A | 6277   |
| DRAWING NO.                 |                     | REV.   |
| 6277 - SRA-XX-00-DR-A-32658 |                     | P01    |