



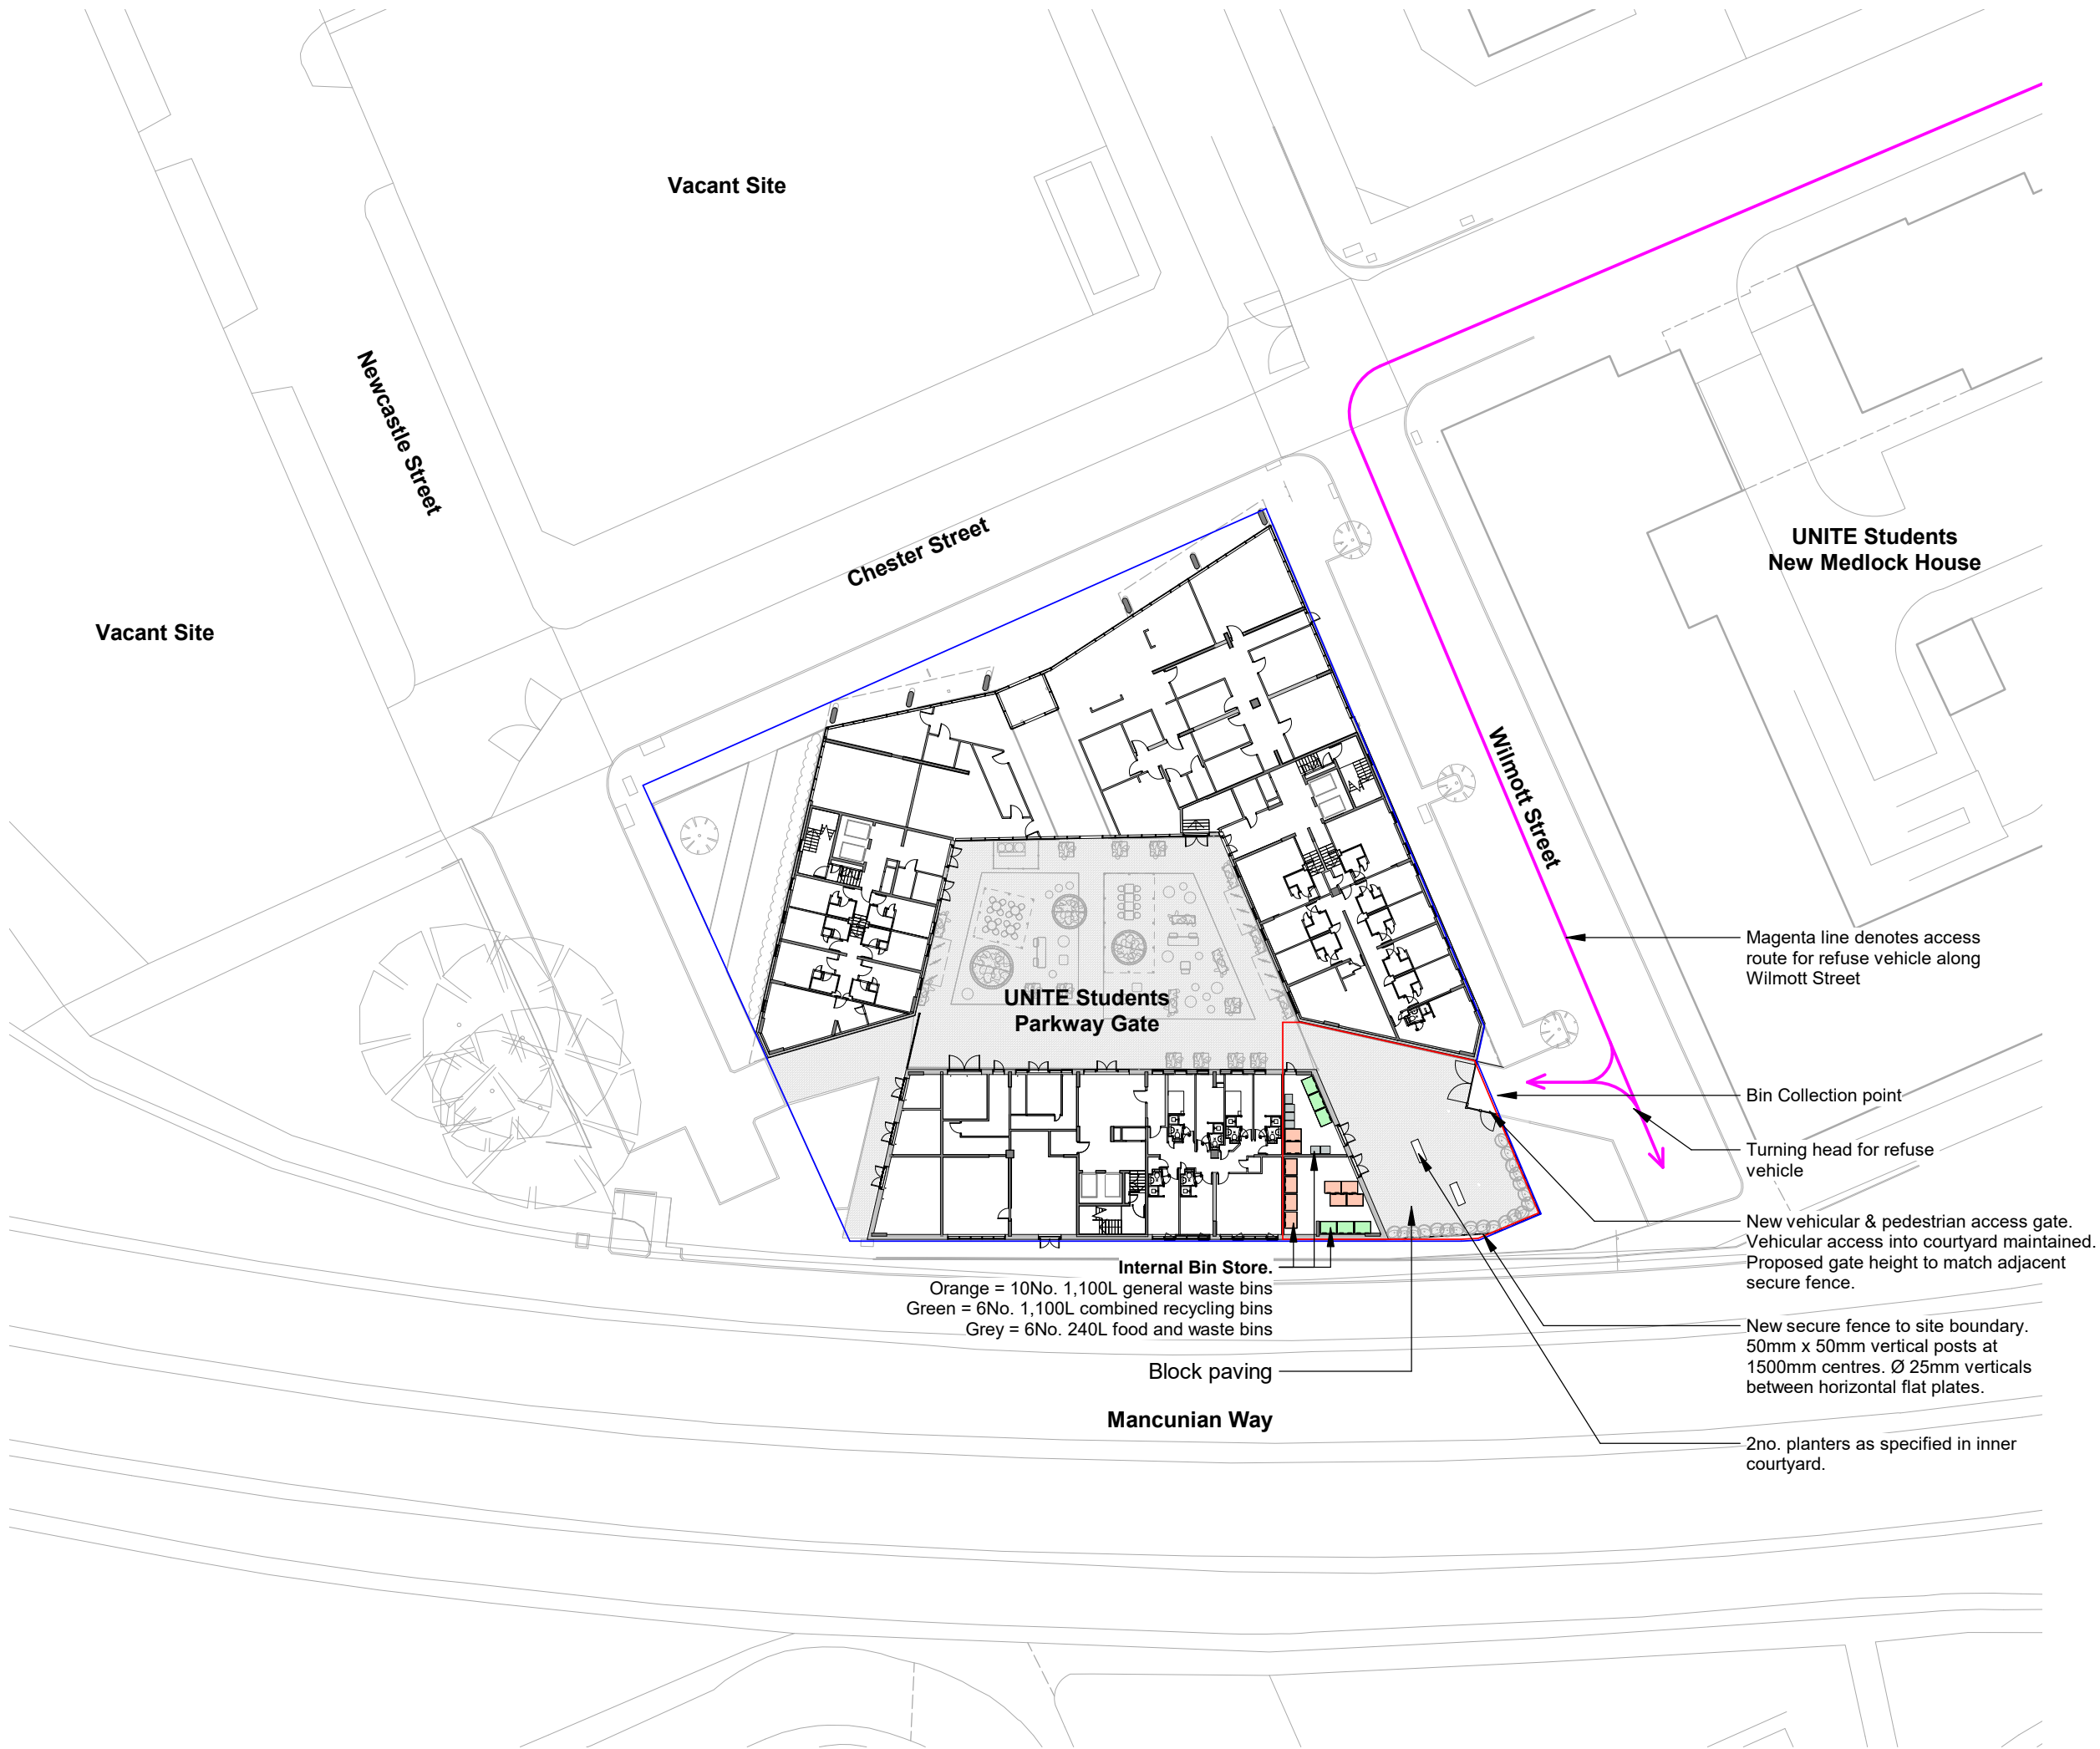

NOTES:

DO NOT SCALE FROM THIS DRAWING.
VERIFY ALL DIMENSIONS AND SETTING OUT ON SITE.
NOTIFY ANY DISCREPANCIES TO THE ARCHITECT.
FOR STRUCTURAL INFORMATION, REFER TO
STRUCTURAL ENGINEER'S DRAWINGS.
FOR M&E INFORMATION, REFER TO M&E
ENGINEER'S AND SUB-CONTRACTOR'S DRAWINGS.
FOR HEALTH & SAFETY INFORMATION, REFER TO
HEALTH & SAFETY RISK ASSESSMENTS.

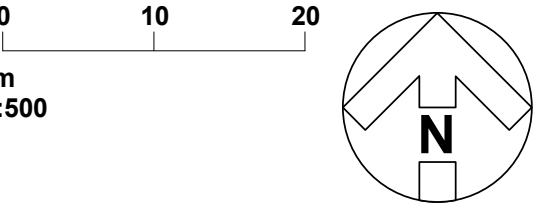

- Red line denotes areas to be considered under this application.
- Blue line denotes extent of Unite ownership.

REVISION:	P12	BY:CHC	CHECKED: APS	DATE: 30/10/2023
Perimeter fence to external courtyard updated.				
REVISION:	P11	BY:CHC	CHECKED: APS	DATE: 26/10/2023
Updated in line with ROK comments.				
REVISION:	P10	BY:CHC	CHECKED: APS	DATE: 25/10/2023
Unite ownership boundary added.				
REVISION:	P09	BY:CHC	CHECKED: APS	DATE: 02/06/2023
Updated to align with comments.				
REVISION:	P08	BY:CHC	CHECKED: APS	DATE: 25/05/2023
Perimeter fence to external courtyard updated in line with comments.				
REVISION:	P07	BY:JES	CHECKED: APS	DATE: 10/03/2023
Drawings revised as per ROK comments				
REVISION:	P06	BY:CHC	CHECKED: APS	DATE: 07/03/2023
Landscape plan and access gate updated. Bin store relocated.				
REVISION:	P05	BY:JEM	CHECKED: APS	DATE: 29/07/2022
General updates / brick wall added to perimeter of bin store.				
REVISION:	P04	BY:JEM	CHECKED: APS	DATE: 24/06/2022
Further updates to align with ROK comments.				

SUTABILITY

CLIENT

S4a | FOR PLANNING

UNITE STUDENTS

PROJECT

Unite Parkway Gate

TITLE

Proposed Site Location Plan

Hadfield Cawkwell Davidson

Broomgrove Lodge, 13 Broomgrove Rd, Sheffield, S10 2LZ T 0114 266 8181 www.hcd.co.uk

HCD PROJECT NO.	SCALE	REV.
2020-091	As indicated @ A3	P12
PROJECT NO.	ORIGINATOR	VOLUME
20091	HCD	A0
LEVEL	TYPE	ROLE + NUMBER
00	DR	A-PL-04-001