



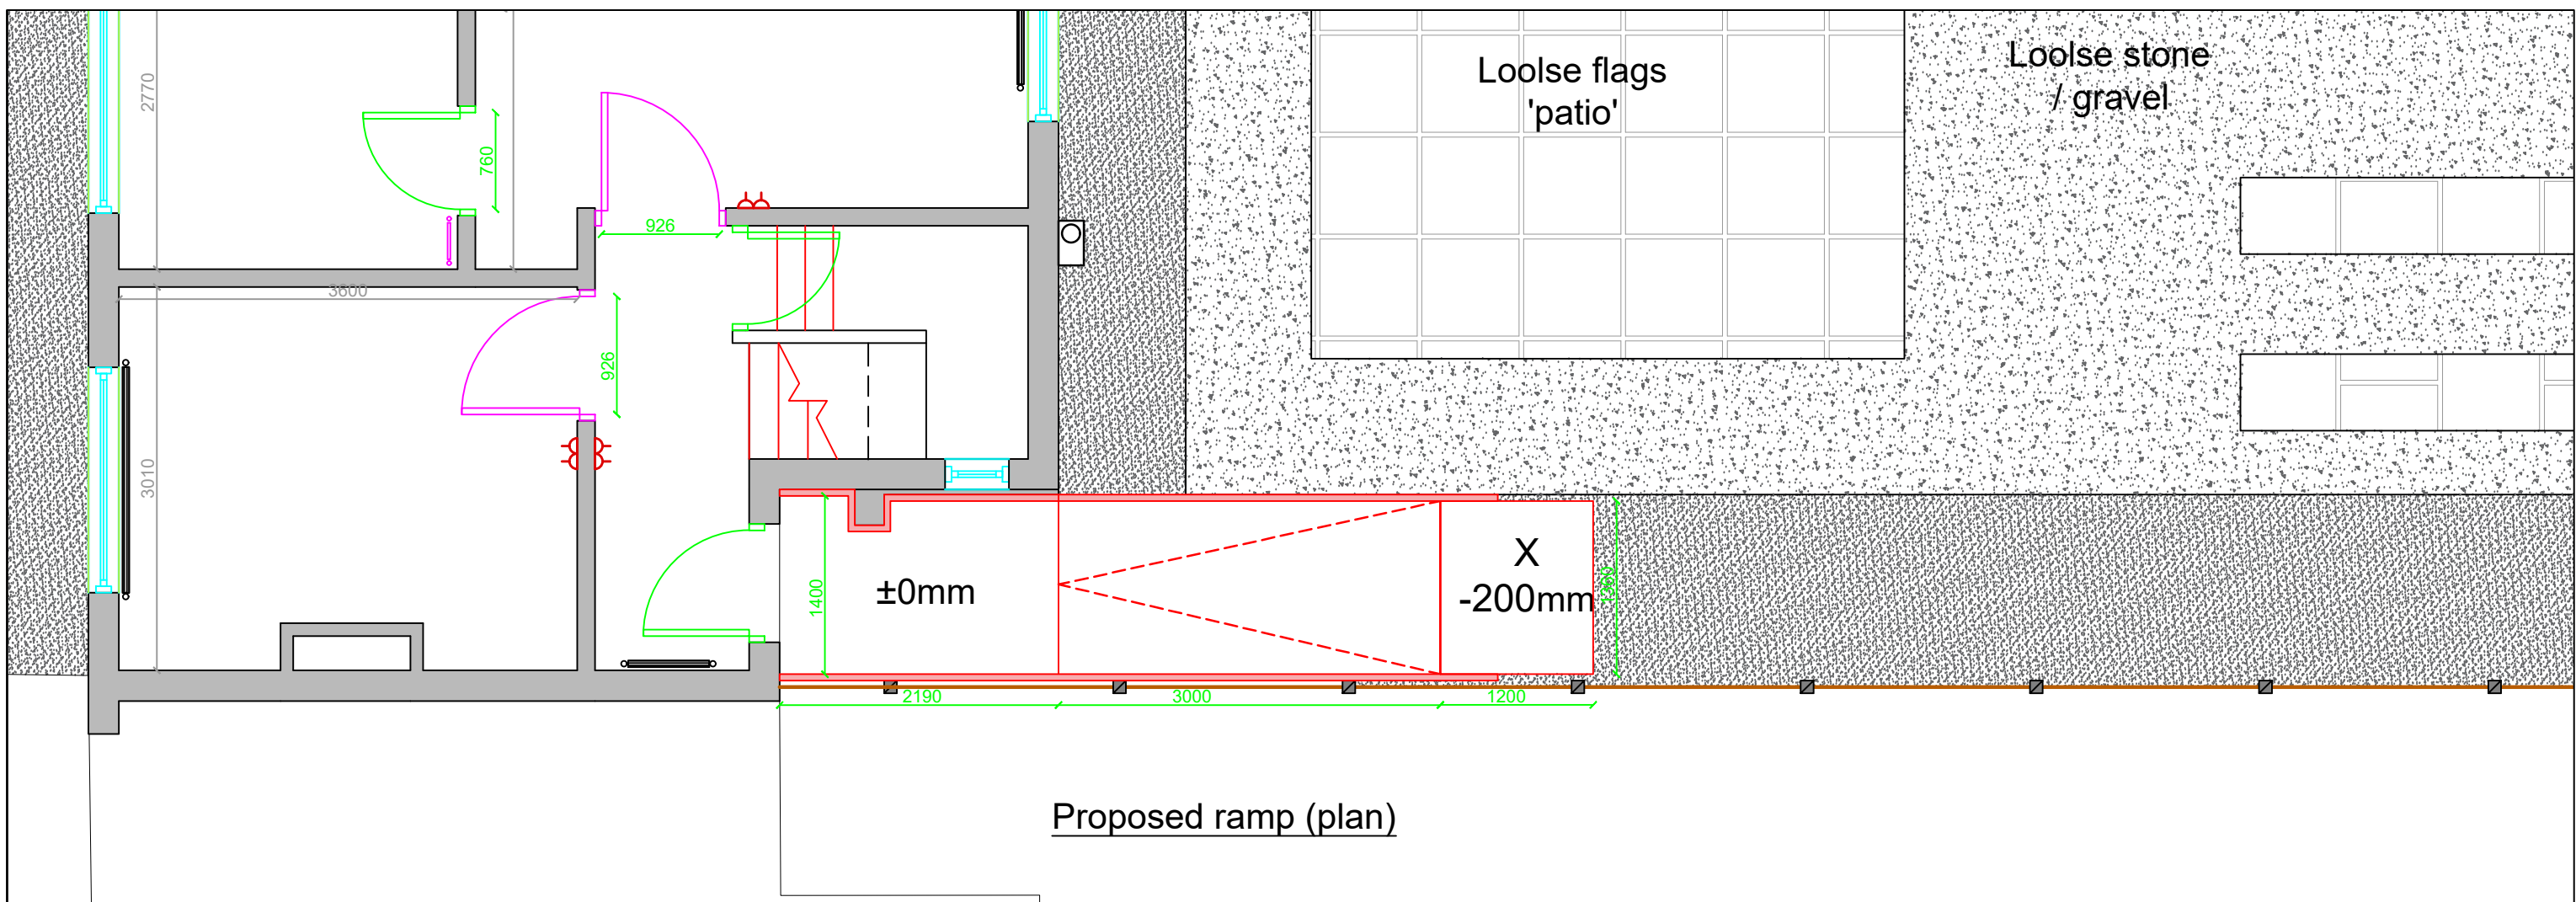

Front ramp:

- Level difference 200mm
- ramp length 3m
- ramp gradient 1:15
- ramp width 1200mm (between handrails)
- Top landing 1.4 x 2.2m
- Lower landing - 1.36 x 1.2m

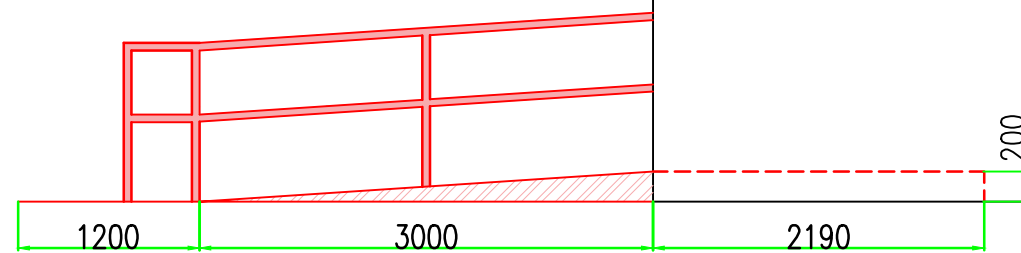

RIGHT GABLE

Address: 42 Walker Rd, M9 6RF

Contact details: Seracettin Yildiz, - contact: Rebecca Yildiz, 07876 484518

DWG: Proposed ramp

Revision:

Scale: 1:50 @ A3L

House type: 1352RG

Date: July 2023

Drawn By: SNe