



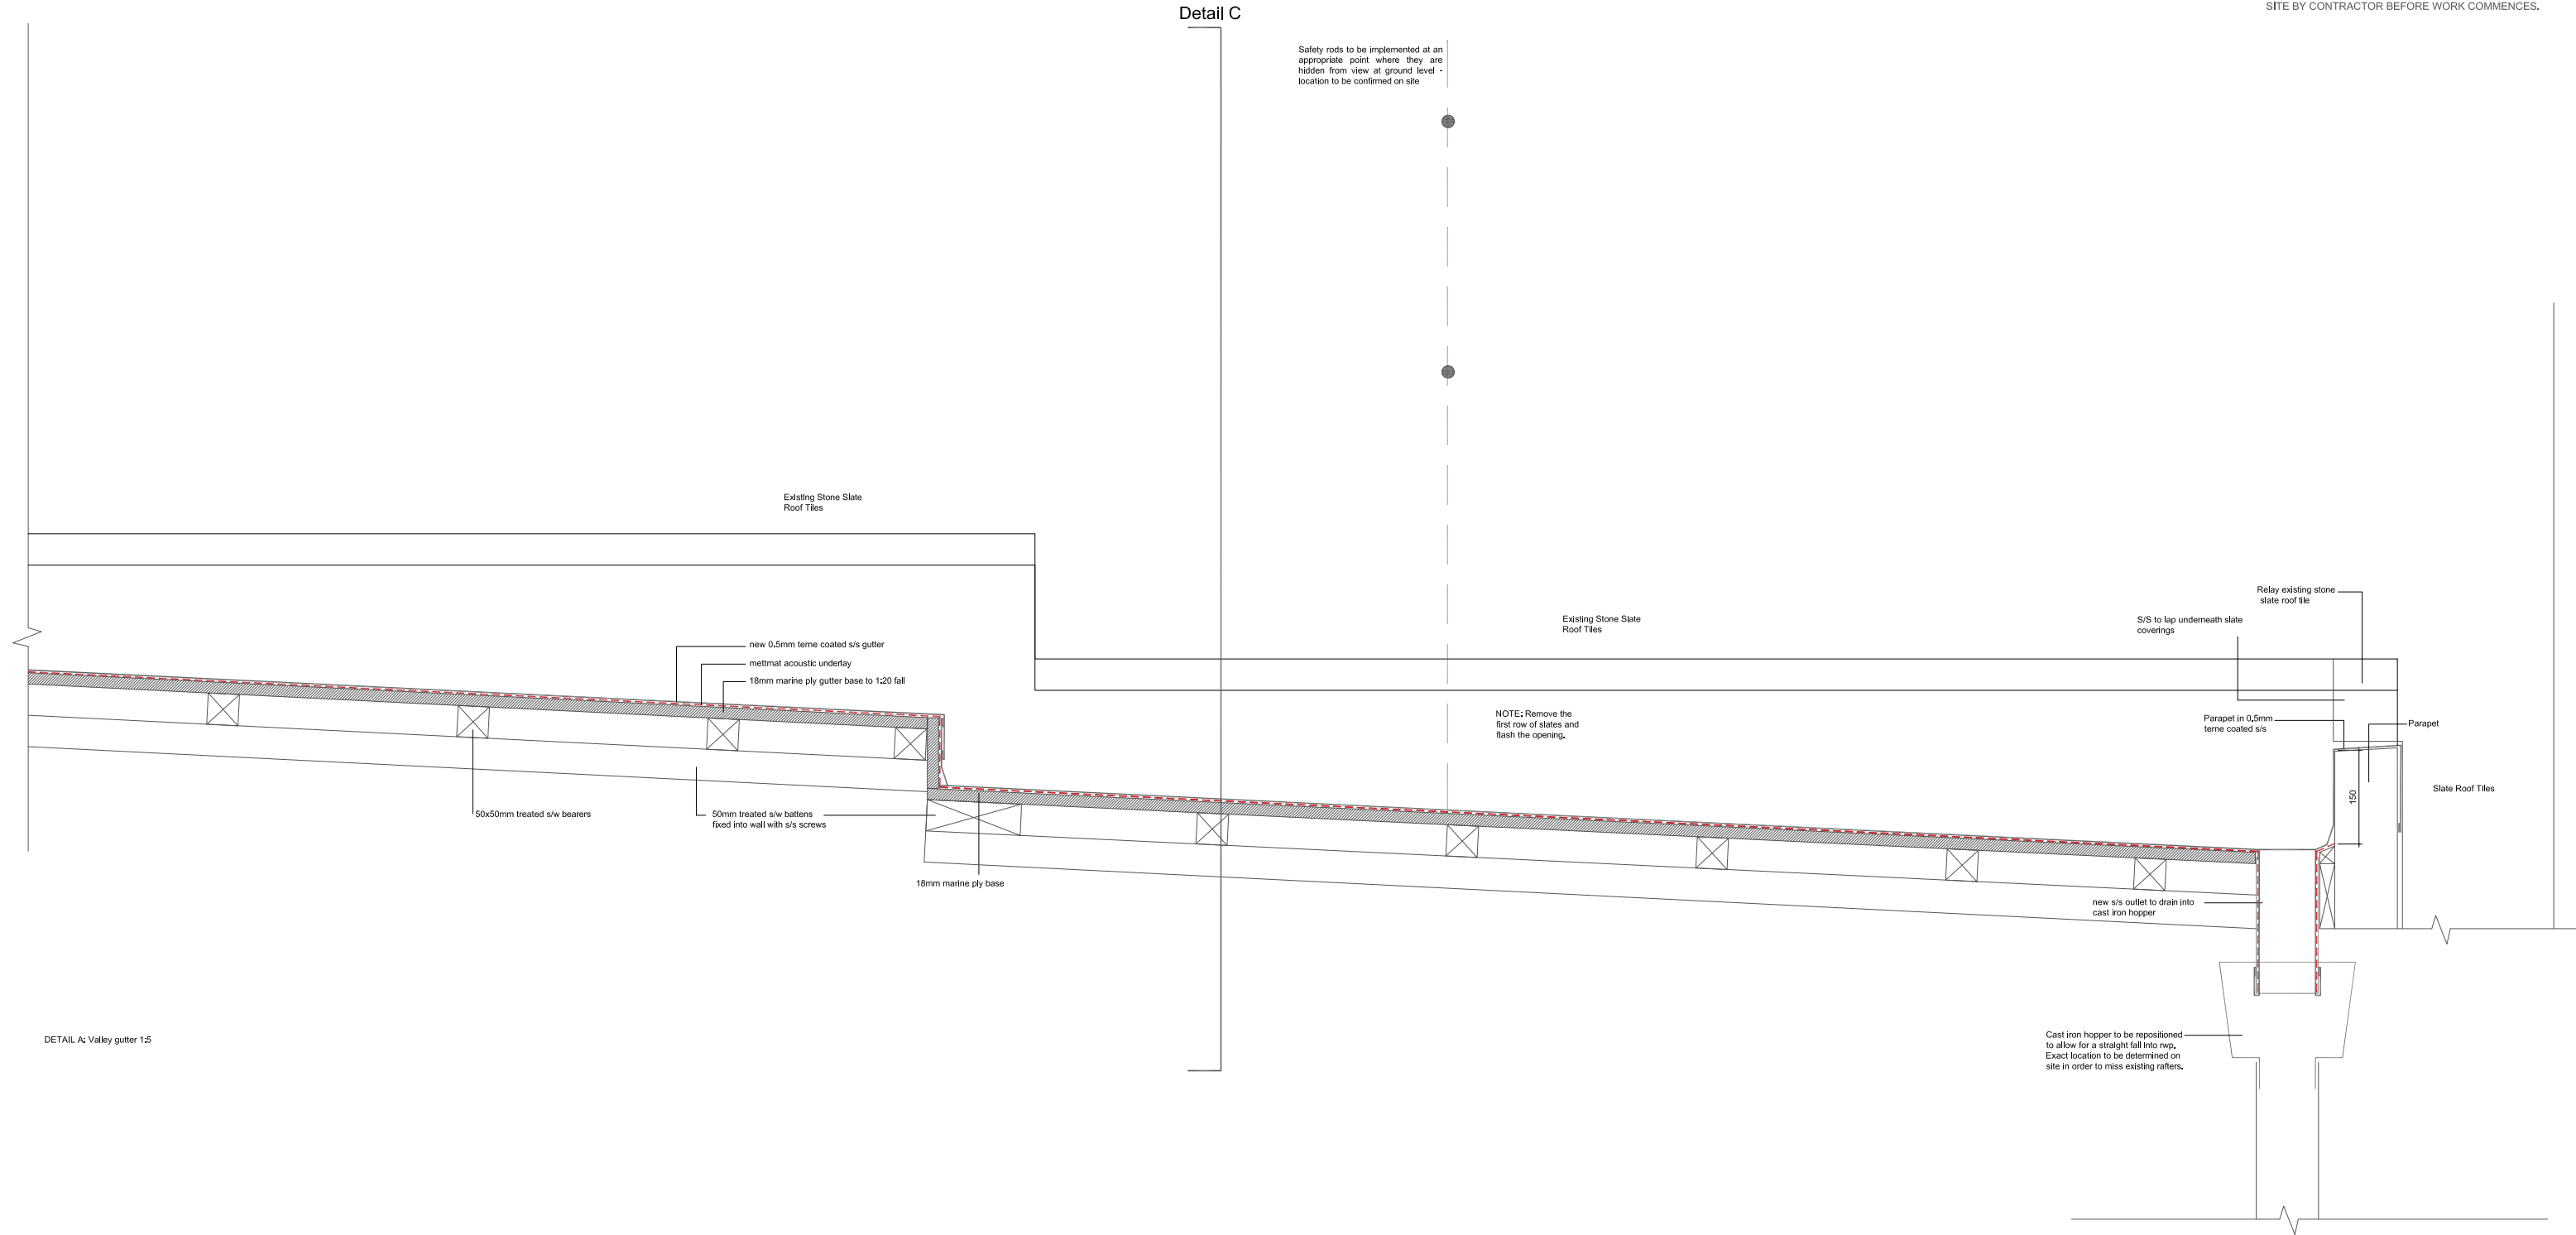

- notes:
- DO NOT SCALE FROM THIS DRAWING - USE FIGURED DIMENSIONS ONLY.
 - TO BE READ IN CONJUNCTION WITH ALL OTHER CONSULTANTS / SPECIALISTS DRAWINGS. REPORT ANY DISCREPANCIES BEFORE AFFECTED WORK COMMENCES.
 - ALL SETTING OUT DIMENSIONS TO BE CHECKED ON SITE BY CONTRACTOR BEFORE WORK COMMENCES.

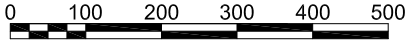

REVISIONS	C01	ISSUED_FOR_CONSTRUCTION	17/01/23	TB	SGI
	T01	FIRST_ISSUE	19/08/22	TB	SGI
DATE; DRAWN; CHECK					

CLIENT	Historic England
PROJECT	Baguley Hall
TITLE	Valley Gutter Detail A
NUMBER	BGH-SEV-XX-ZZ-DR-A-4100
REVISION	C01
STATUS	CONSTRUCTION
SCALE	1:10 @A3
DATE	18/08/22
DRAWN BY	TB
CHECKED BY	SGI

seven.
SEVENARCHITECTURE.CO.UK

Studios at :

Unit 1.3, Waulk Mill, 51 Bengal Street
MANCHESTER, M4 6LN
t : 0161 236 5655

Clarendon House, Victoria Avenue,
HARROGATE, HG1 1DY
t : 01423 709 807

24 Greville Street, **LONDON**,
EC1N 8SS
t : 0203 036 0691