
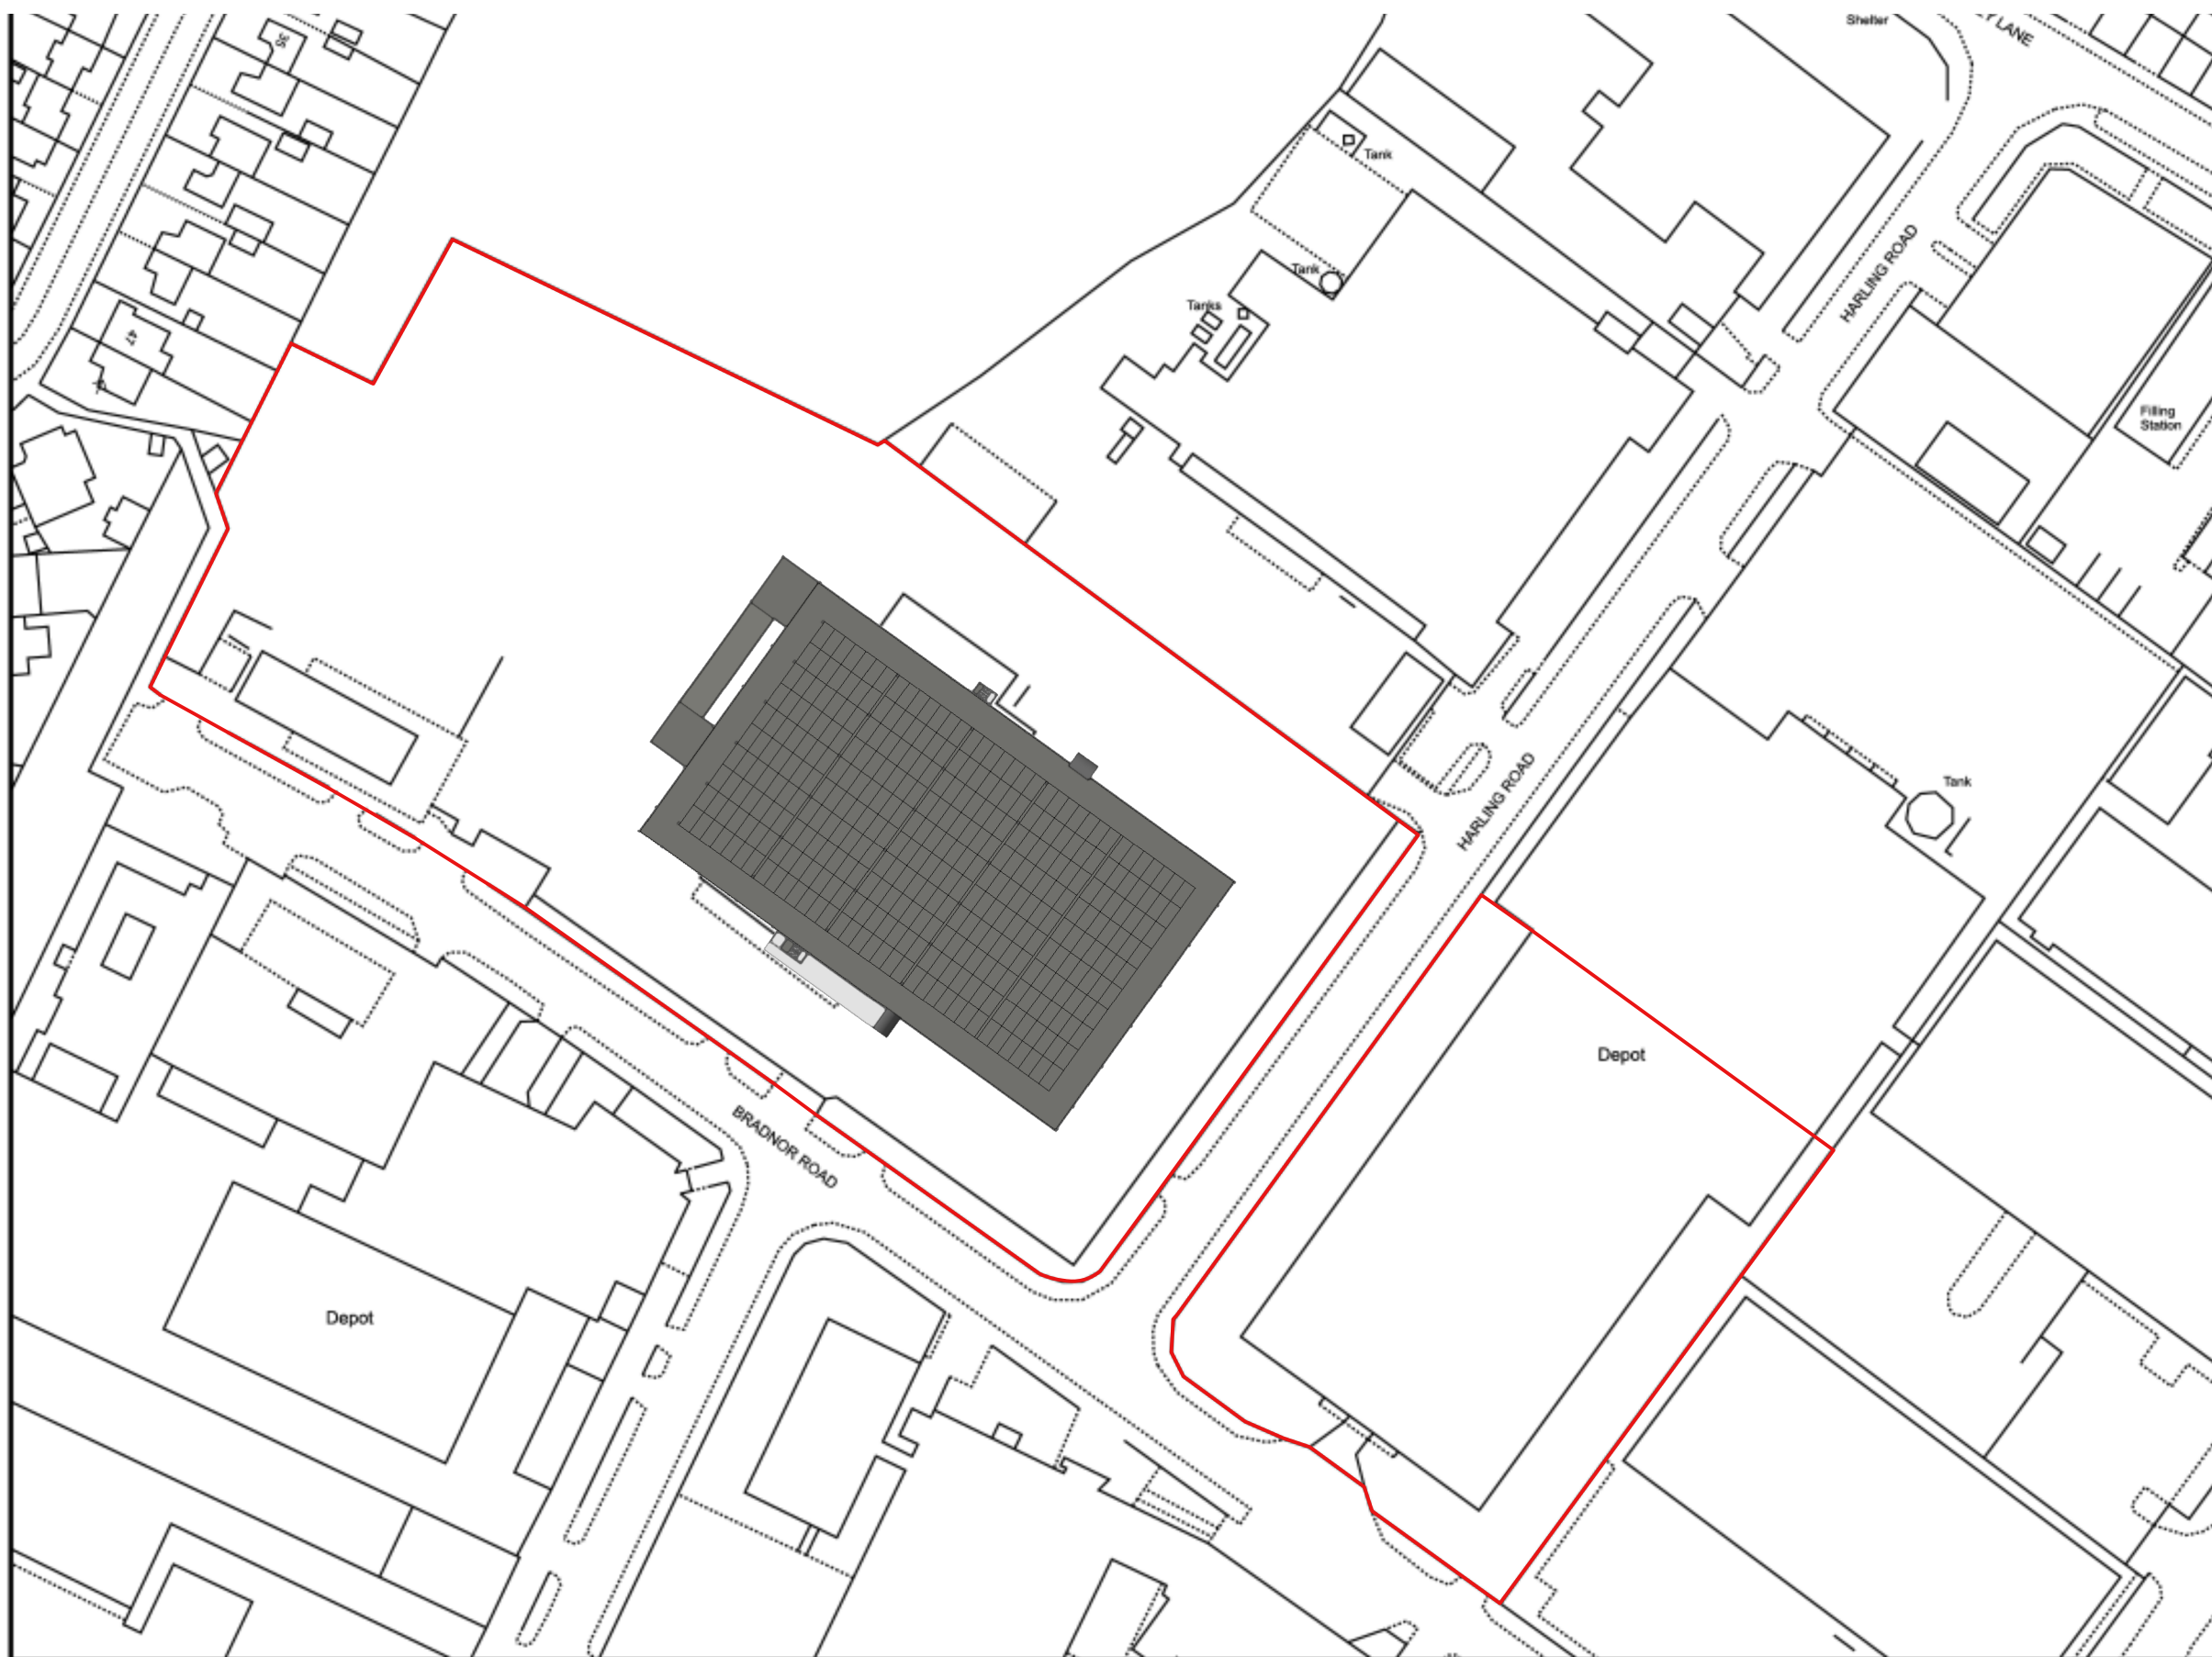


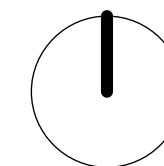

This Plan includes the following Licensed Data: OS MasterMap Black and White PDF Location Plan by the Ordnance Survey National Geographic Database and incorporating surveyed revision available at the date of production. Reproduction in whole or in part is prohibited without the prior permission of Ordnance Survey. The representation of a road, track or path is no evidence of a right of way. The representation of features, as lines is no evidence of a property boundary. © Crown copyright and database rights, 2022. Ordnance Survey 0100031673

0m 25m 50m 75m 100m 125m 150m 175m 200m

2

## Location Plan

Scale: 1:1250

Option 1 - 4 Levels Car Storage Facility  
Minimum Capacity 1400 spaces

Option 2 - 5 Levels Car Storage Facility  
Minimum Capacity 1750 spaces

Rev Note DRN CHK

### Wythenshawe Bus Garage and Car Park

Location Plan

|                  |                |
|------------------|----------------|
| scheme           | 1950           |
| dwg no.          | <b>P2(010)</b> |
| revision         |                |
| scale            | 1:1250 @ A3    |
| date first drawn | Aug 22         |
| drawn            | PL             |

SK sketch E existing P proposed T tender C construction FI final issue

www.ateliermb.co.uk  
t 0161 236 0051  
e architect@ateliermb.co.uk



Atelier MB  
Urban Architects