



ALL EARTHWORKS AND ROADS SHALL COMPLY WITH THE REQUIREMENTS OF MANCHESTER CITY COUNCIL STANDARD DETAILS FOR ADOPTABLE HIGHWAY AND ASSOCIATED DRAINAGE WORKS.


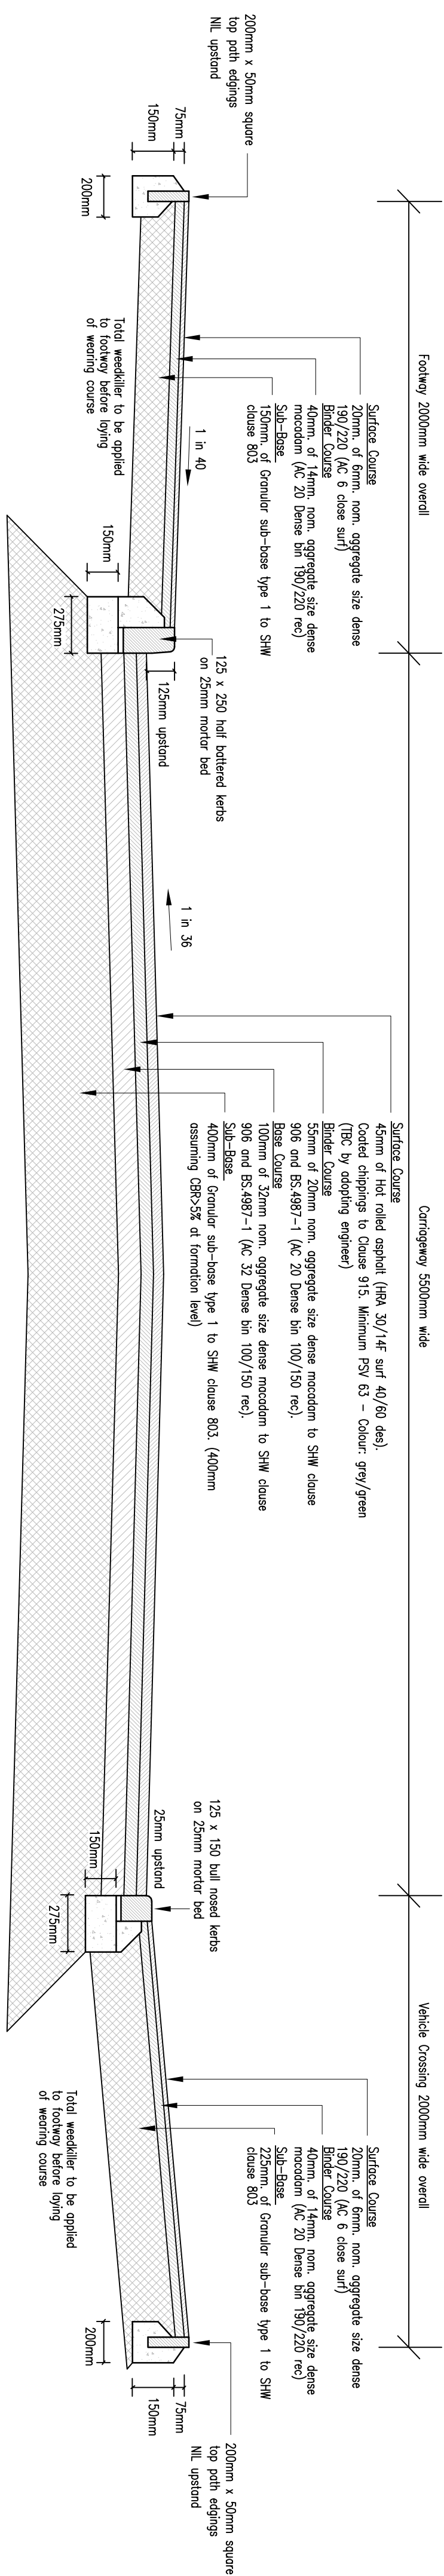


COLLECTOR ROAD
ALL SITE ROADS

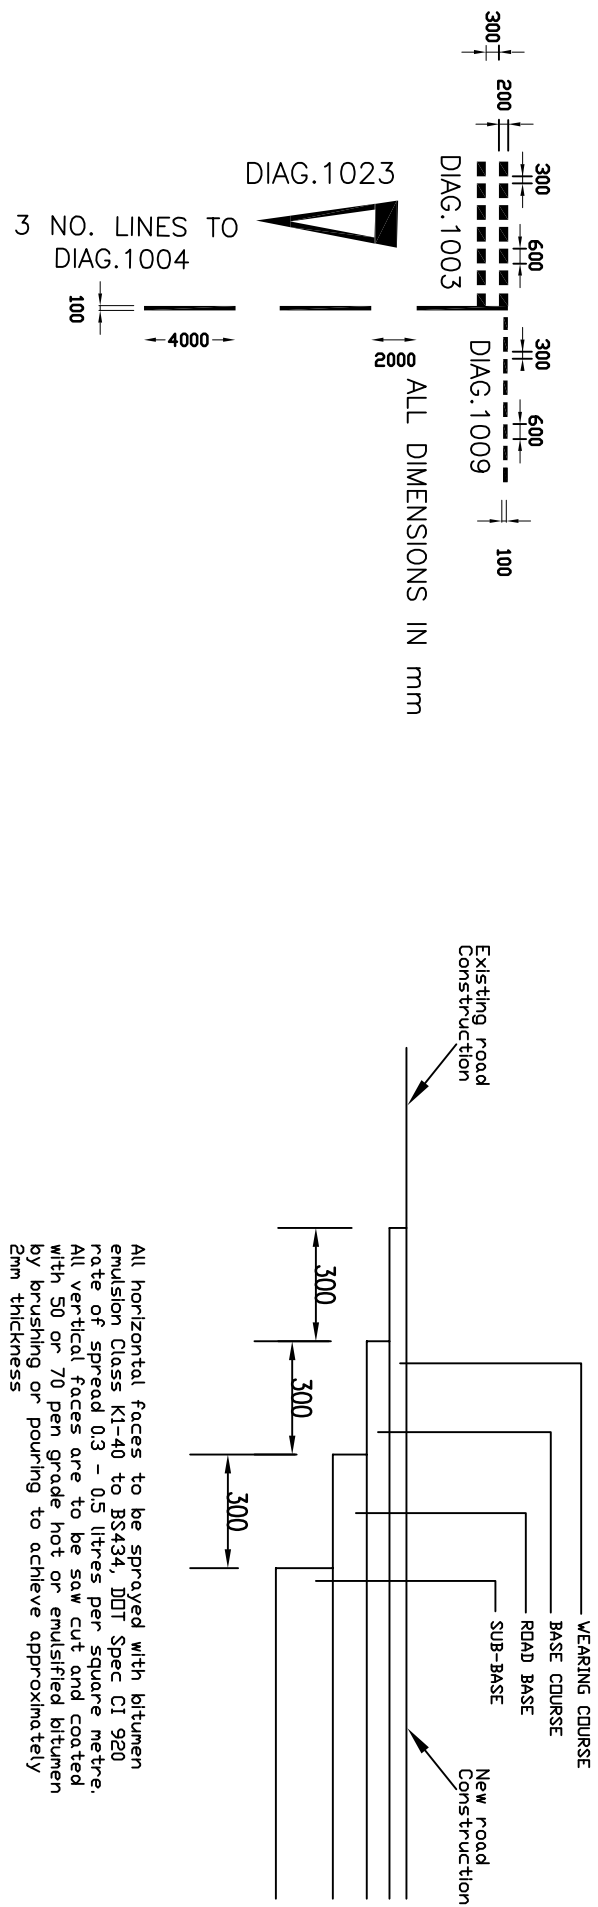

LINING DETAIL TO SITE ENTRANCE

ROAD TIE-IN DETAIL

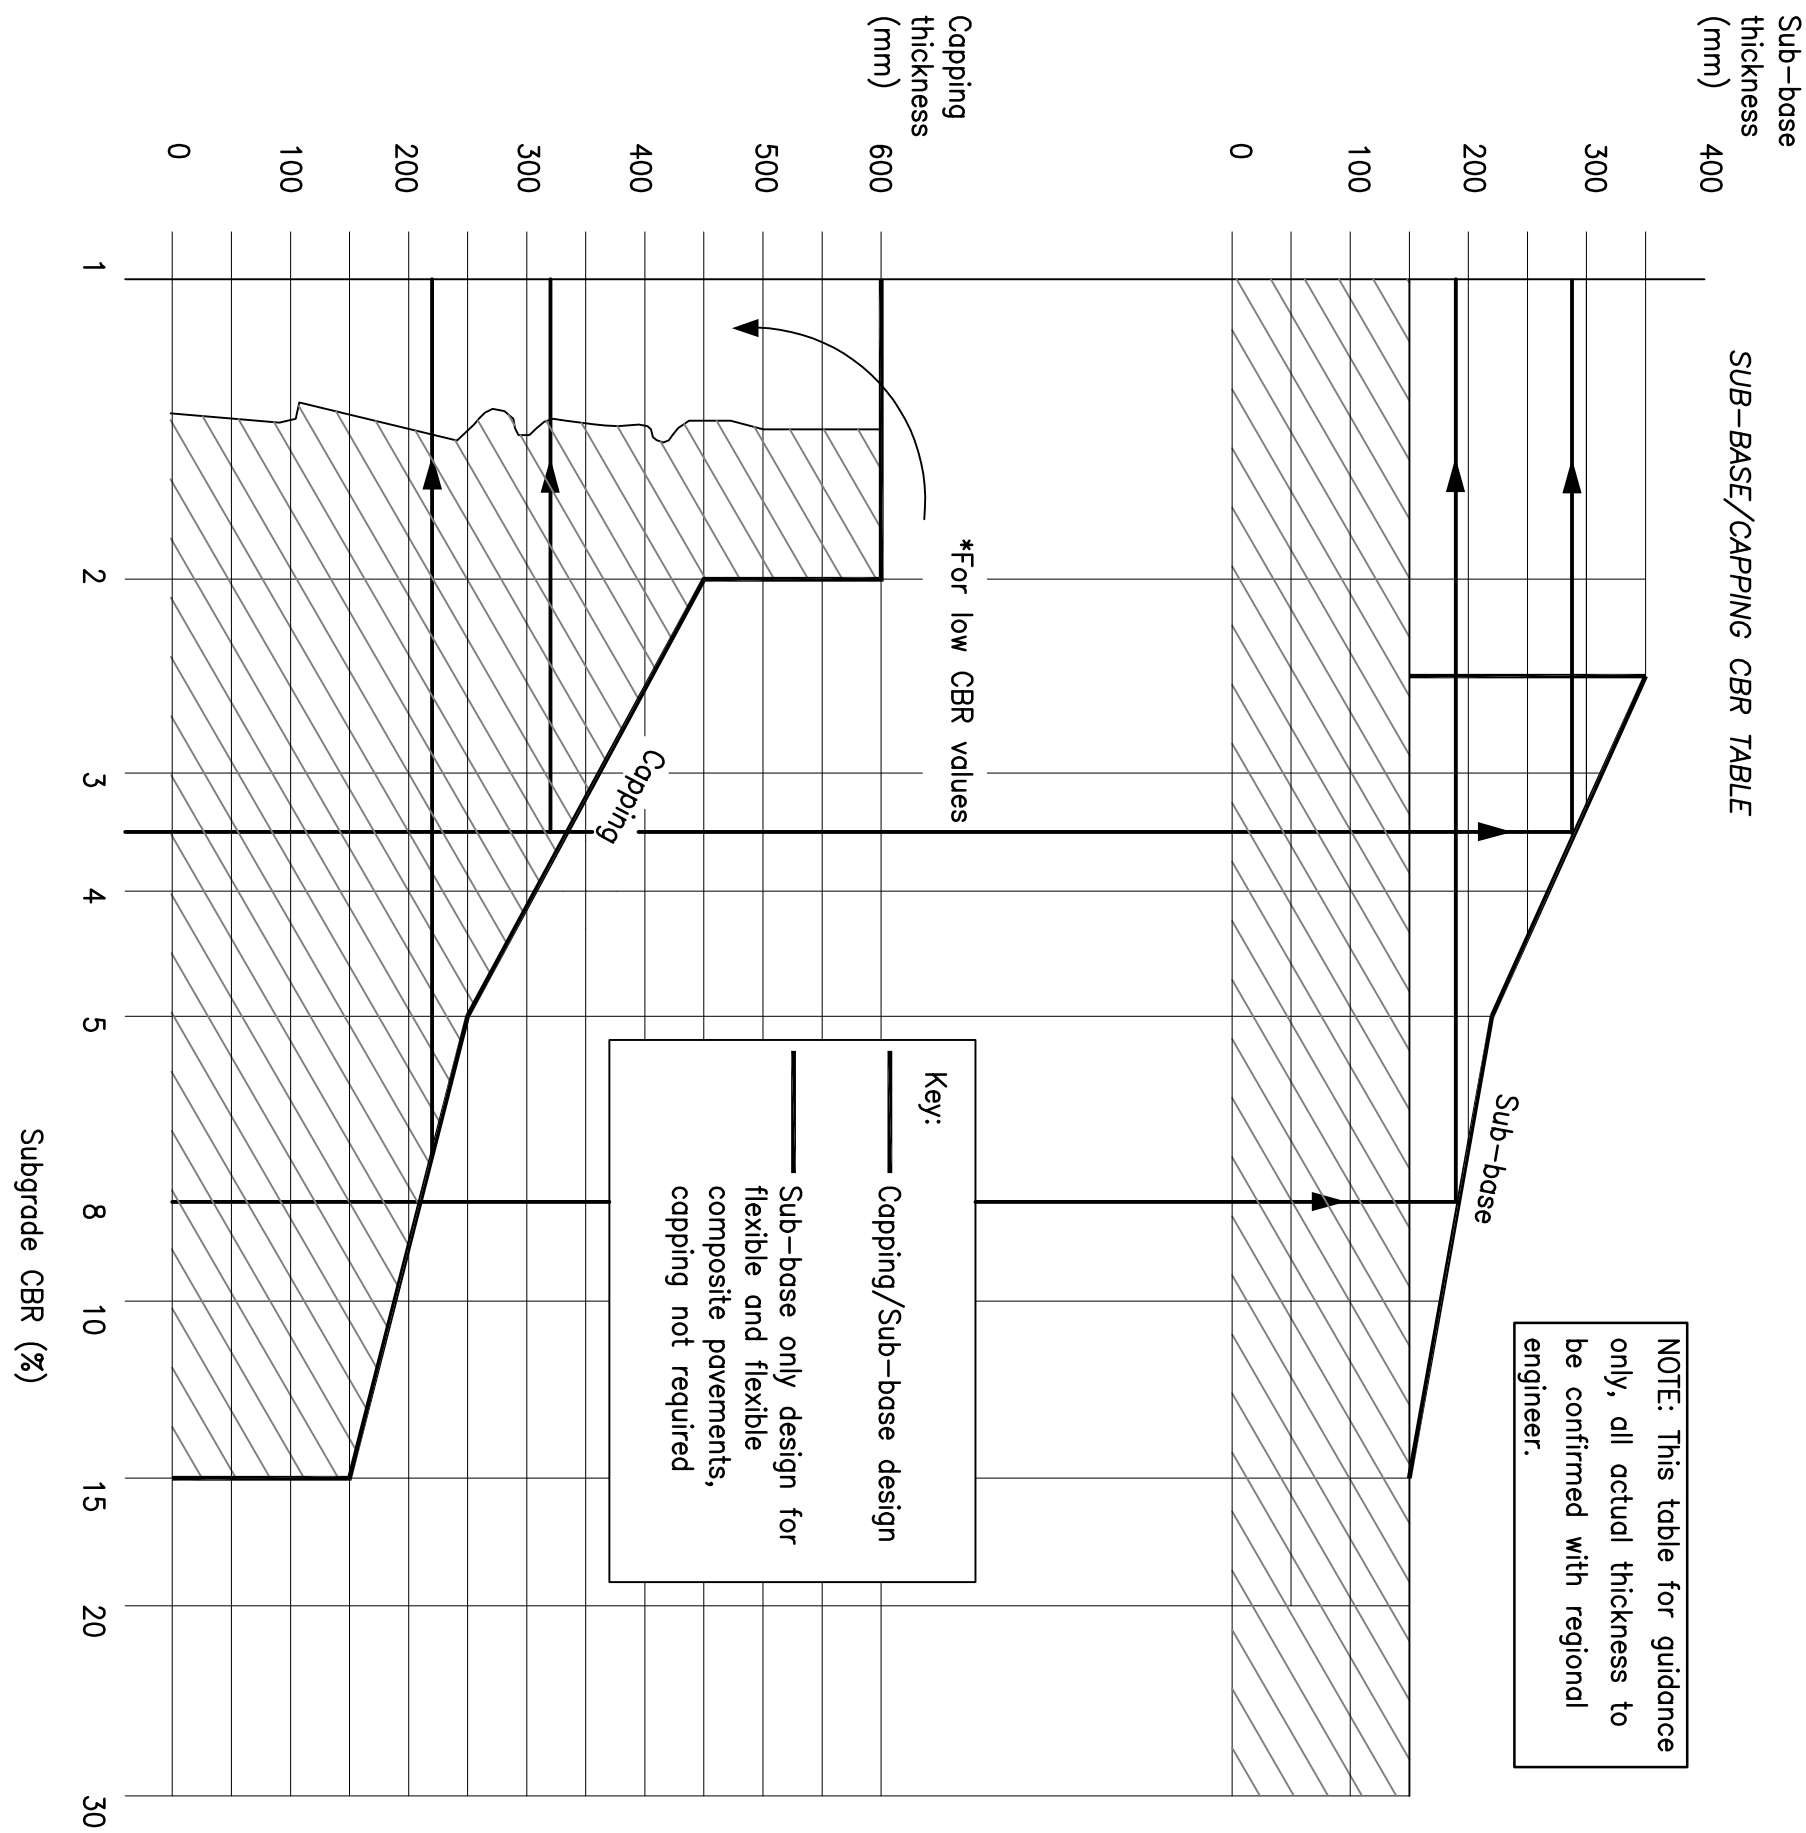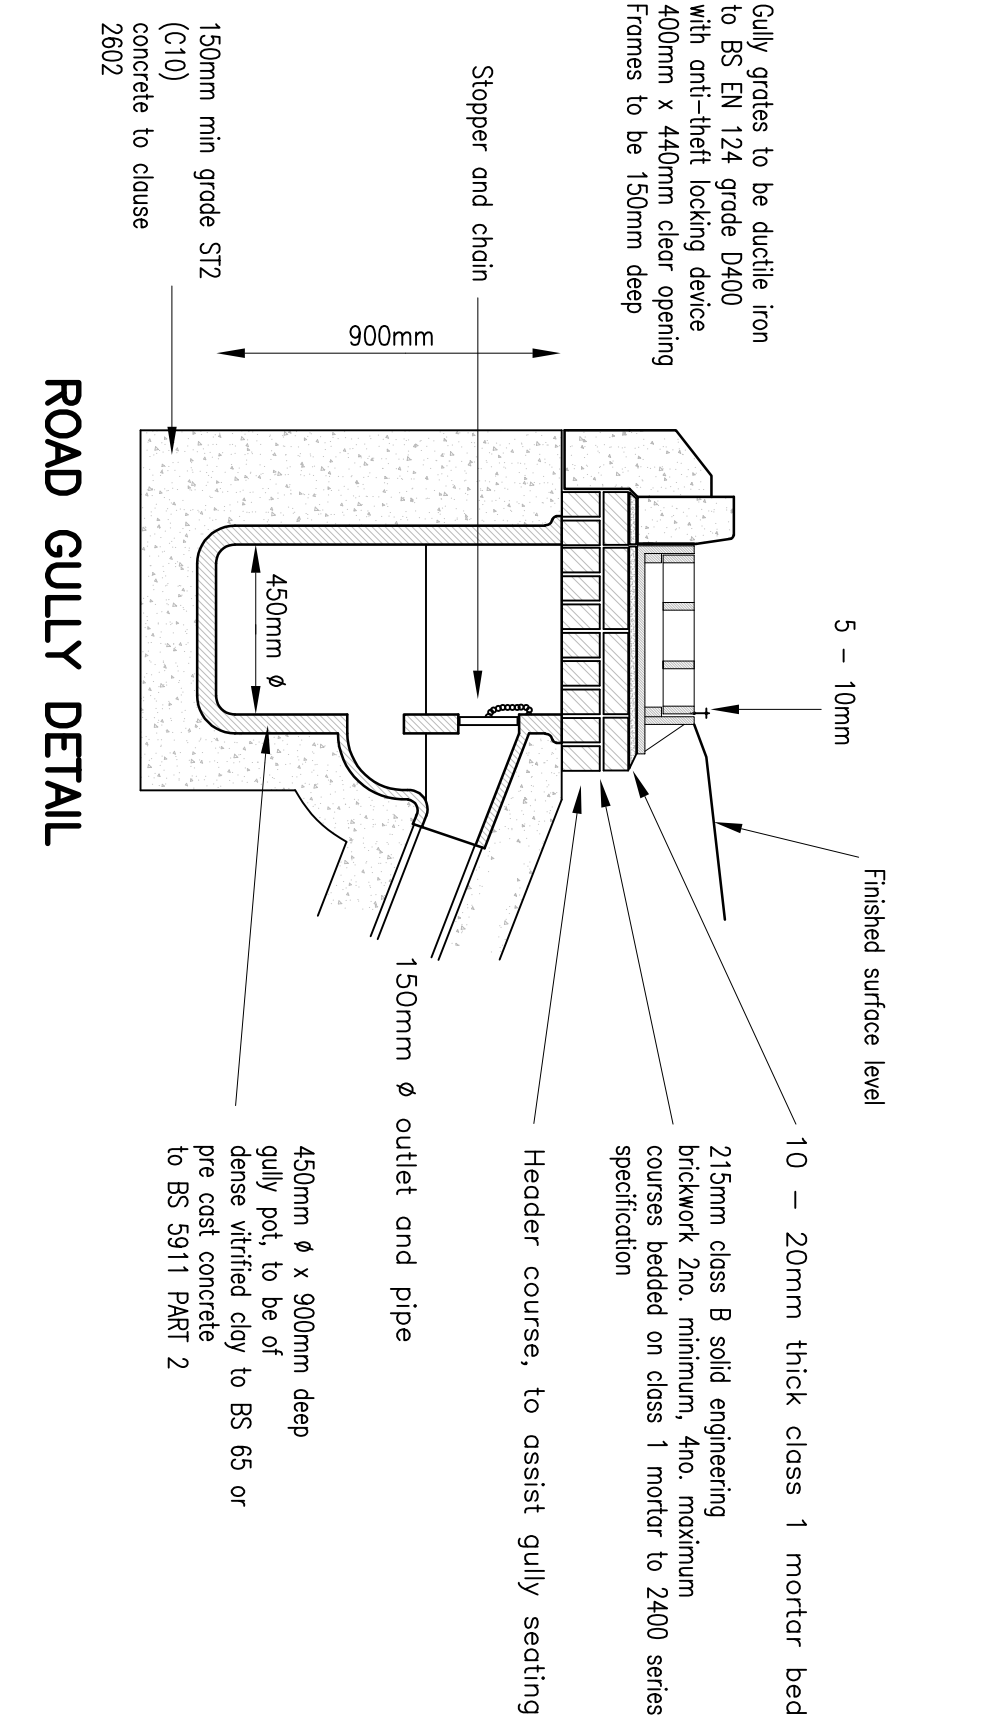

UPPER TABLE IS FOR CONSTRUCTION
USING GRANULAR SUB BASE ONLY

LOWER TABLE IS FOR CONSTRUCTION
USING 150mm OF GRANULAR SUB BASE
PLUS CAPPING LAYER

PLEASE NOTE THAT THIS DRAWING IS ISSUED FOR INFORMATION/TENDER PURPOSES ONLY UNTIL TECHNICAL APPROVAL HAS BEEN GRANTED. ANY WORK UNDERTAKEN PRIOR TO TECHNICAL APPROVAL BEING GRANTED IS AT THE CLIENTS RISK.

GENERAL

- [illegible]

C.D.M. REGULATIONS 2015

In line with the above regulations we are obliged to inform the Client of their responsibilities under section COM 15/1, and residual risks that may be encountered in the construction of these works.

All design work has been carried out with Health and Safety aspects given full consideration.

Wherever possible risks have been eliminated from the design, however, due to the very nature of this type of work it is not possible to remove all the risks from the design.

The world often respectfully remind the Client of his

They should also provide satisfactory responses at tender stage as to the manner in which they will deal with the elements of risk involved in this type of work and in particular those highlighted by CCEA below:

1. Support / treatment for ALL excavation work.
 2. Guarding to edges of excavations to prevent people, materials and vehicles falling into excavations.
 3. Guarding of excavations outside working hours to prevent unauthorized access.
 4. Underpinning to different roots or structures.
 5. Confined space operations.
 6. Dealing with existing services.
 7. Traffic management on existing highways.
 8. Procedure to be followed in event of accident or emergency.
 9. Method of working where contaminated ground is present.
 10. Confirmation will be required that all operatives are adequately trained, copies of relevant training certificates to be supplied.
- The above list is by no means exhaustive but it does highlight operations that present a risk to contractors and the general public.
- For confirmation on any item please contact REPA.

[illegible]

Drawing Stage		Drawing Status	
☐	Draft	☐	Tender
☒	Issued	☐	Construction
☐	Approval	☐	As Built

**KELLEN HOMES
LIMITED**

Job title

**BENNETT STREET
MANCHESTER**

Drawing title

TYPICAL HIGHWAY DETAILS

**סגל
דירקטור
דירקטור
דירקטור**

CONSULTING ENGINEERS
CIVIL • STRUCTURAL

DRAWING No 22122/113/1

(C) This drawing is the property of REFA and should not be copied, used or its contents divulged without prior written consent.