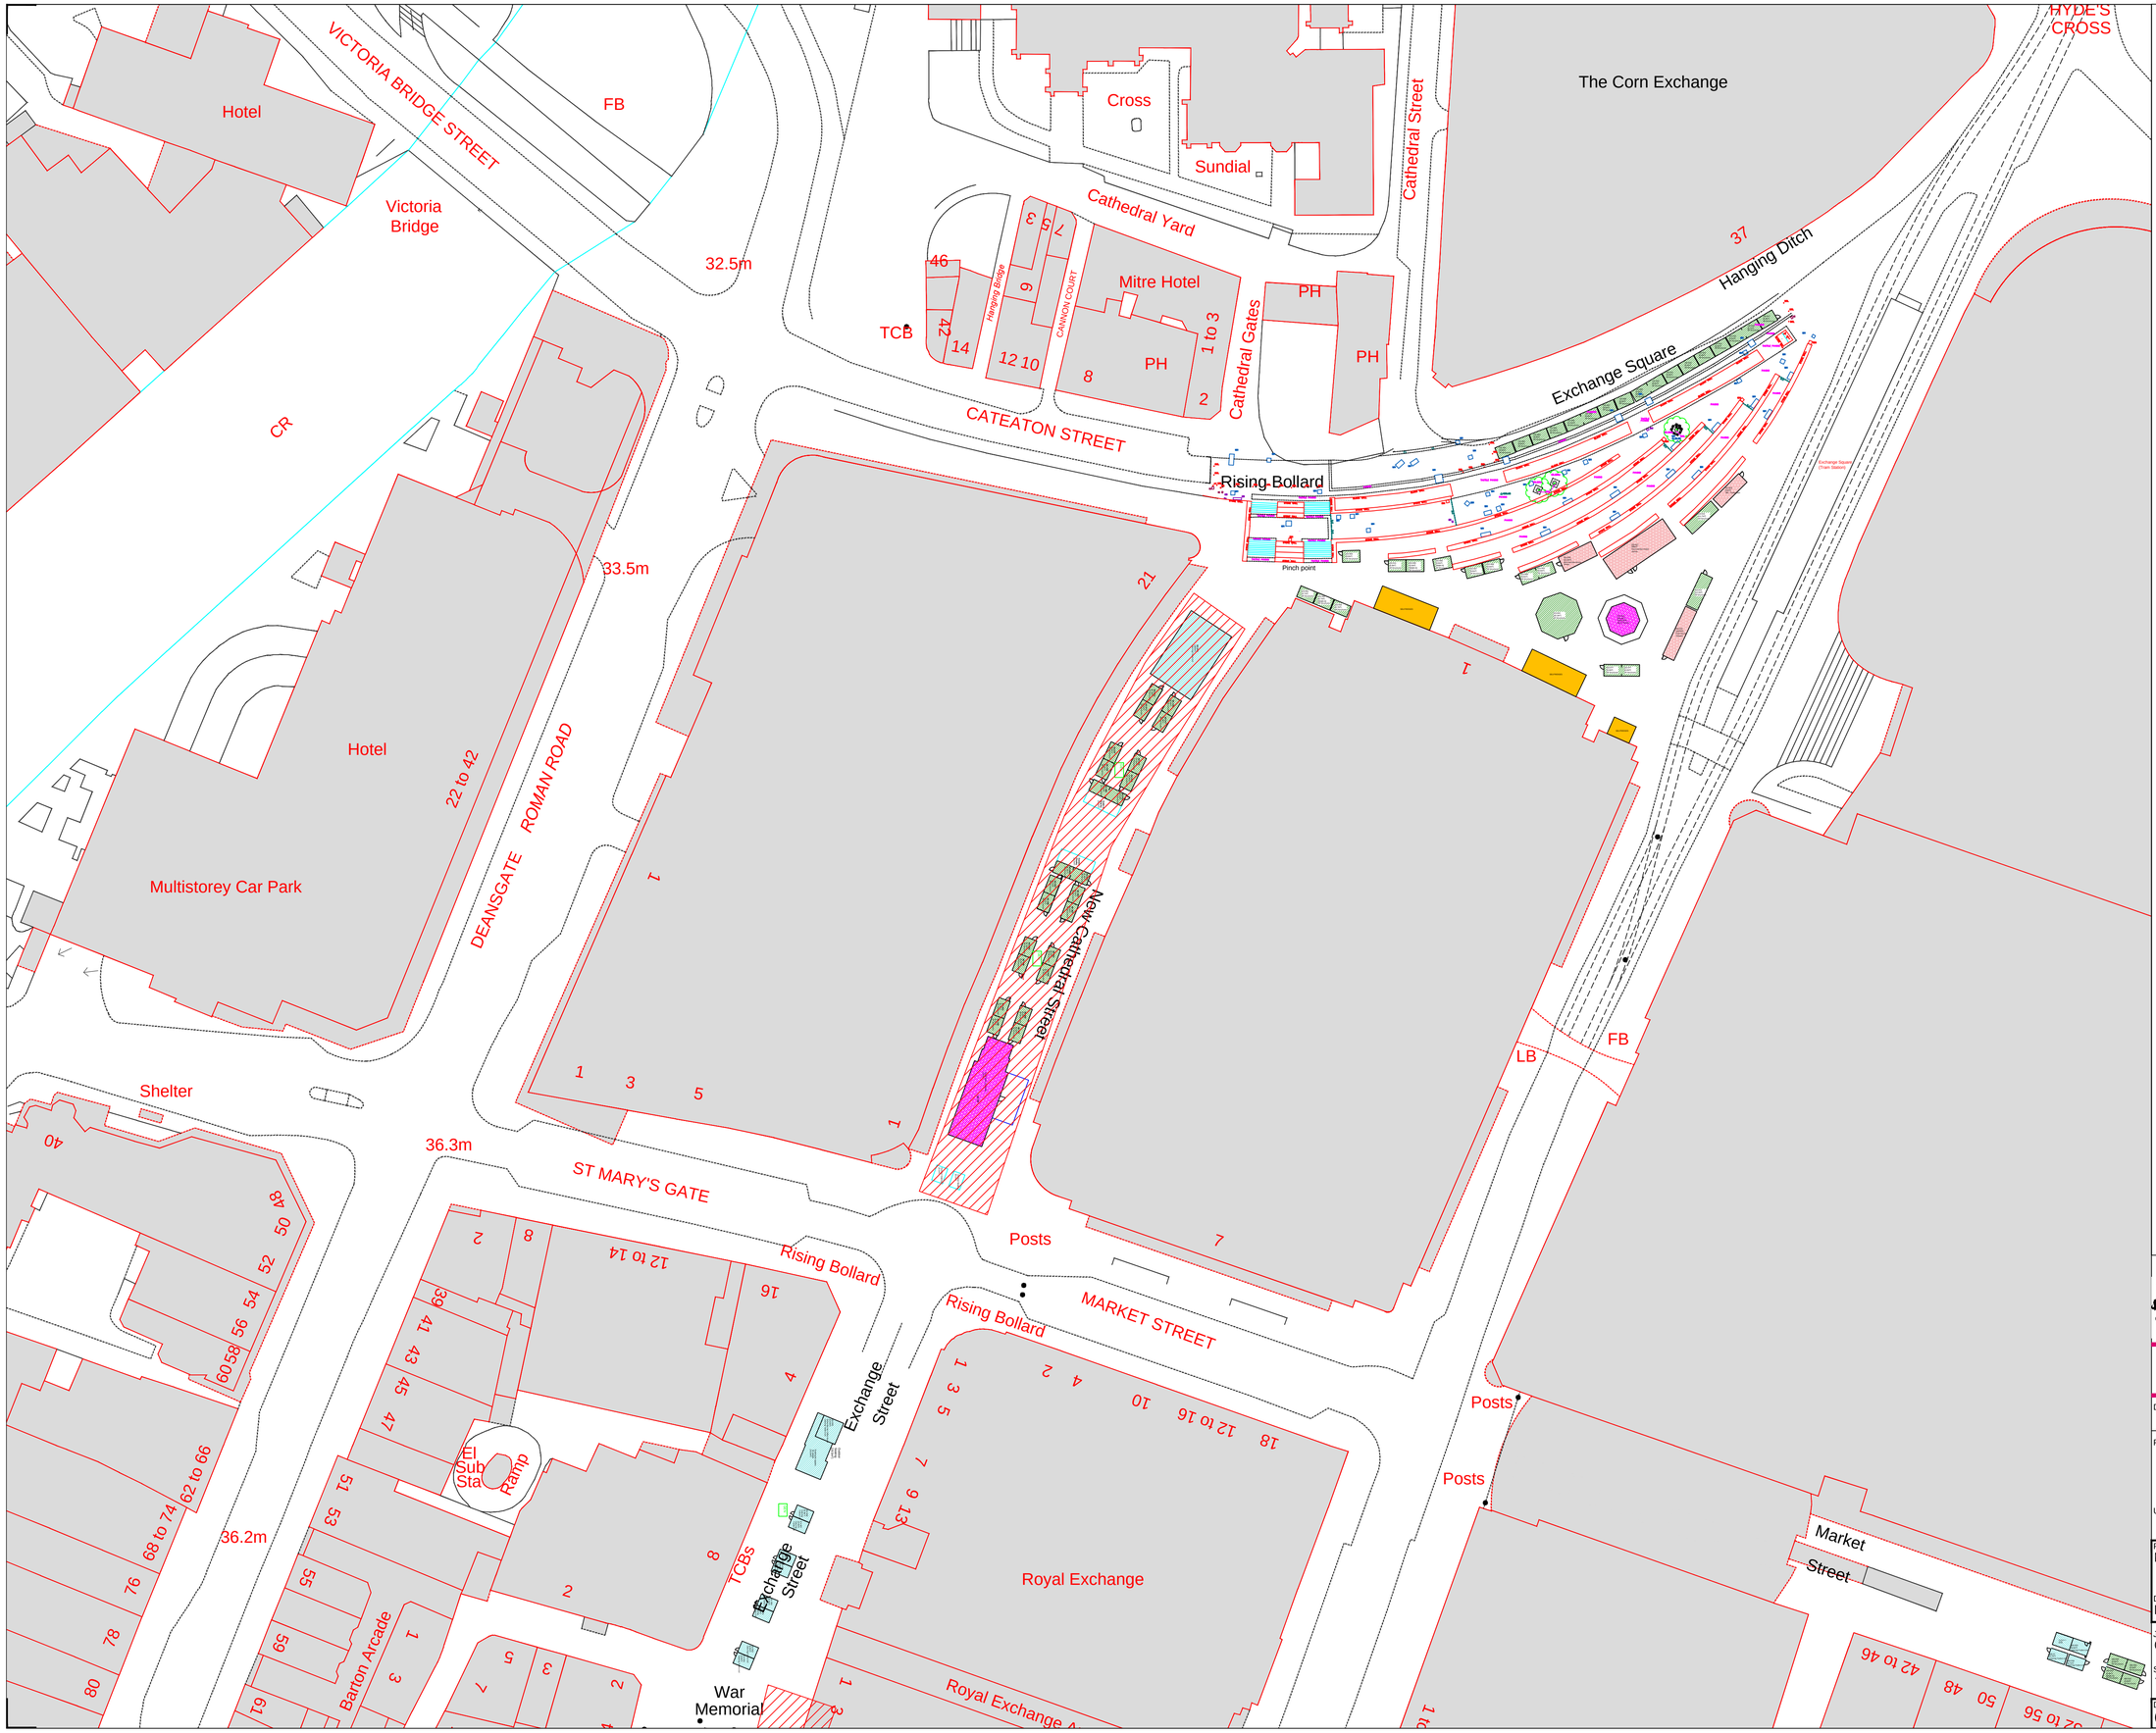

Legend:

MARKET LOCATIONS

N

MANCHESTER CITY COUNCIL

Capital Programmes Division

Manchester City Council
PO Box 532, Town Hall
Manchester
M60 2LA

DRAWING STATUS: CONSTRUCTION ISSUE

PROPERTY TITLE

UPRN

DFE NO.
-

PROJECT TITLE
MANCHESTER CHRISTMAS MARKETS 2023

DRAWING TITLE
LOCATION PLAN - NEW CATHEDRAL STREET

JOB NO.
OT45573

DATE
OCTOBER 2023

REV

SCALE
1:500@A1

AUTHOR
RH

CHECKED BY
JK

APPROVED BY
CR/SG

DRAWING NO.
OT45573-MCC-XX-DR-B-003