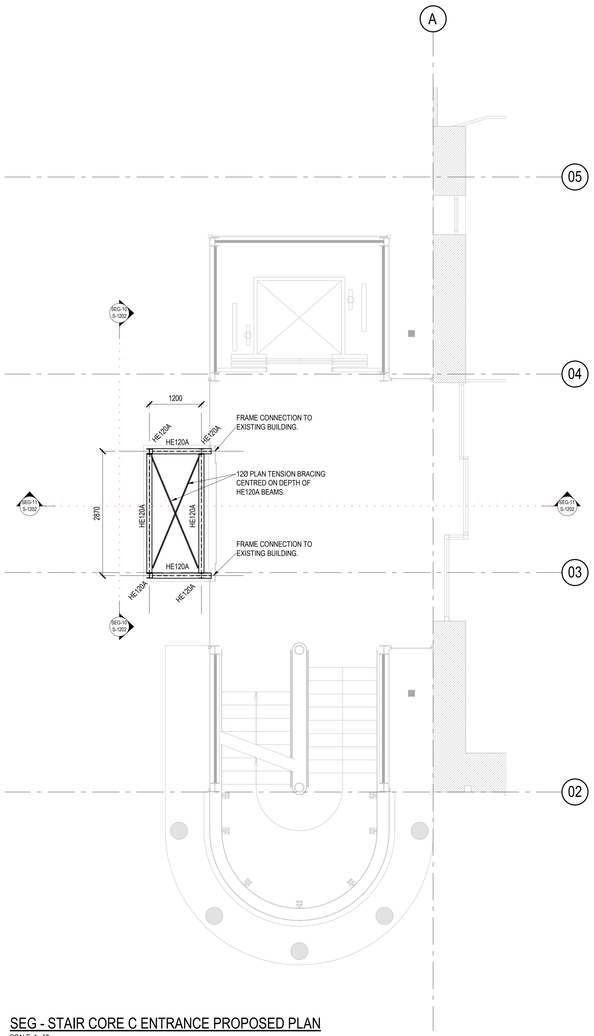

SEG - STAIR CORE C ENTRANCE PROPOSED PLAN
SCALE 1 : 50

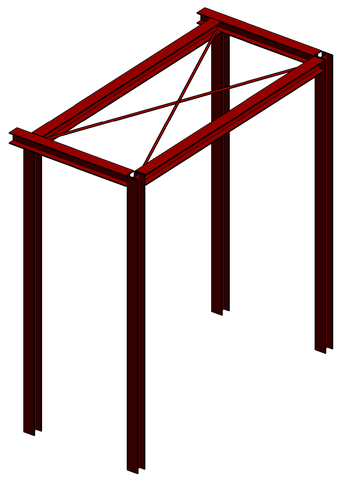

SEG - STAIR CORE C ENTRANCE - PROPOSED STEEL FRAME - INDICATIVE 3D
SCALE

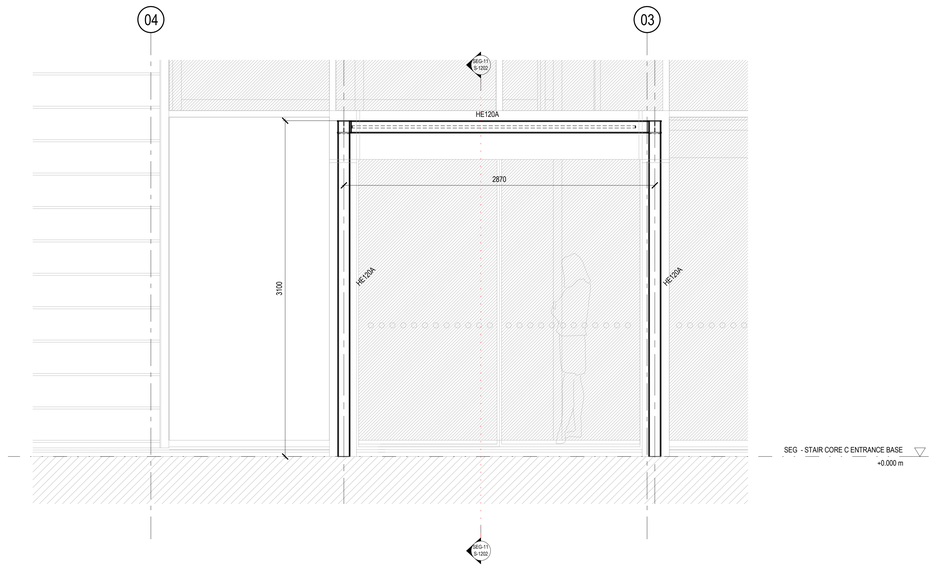

SEG-10
SCALE 1 : 20

DESIGN SHOWN IS BASED ON ASSUMPTION THAT FRAME CAN BE CONNECTED TO EXISTING BUILDING FABRIC AT HEAD. THIS WILL LIKELY REQUIRE APPROVAL FROM PLANNING AUTHORITY. ALTERNATIVE DETAIL WITH NO CONNECTION TO BUILDING IS FEASIBLE, BUT THIS WILL LIKELY REQUIRE INCREASE IN SECTION SIZE.

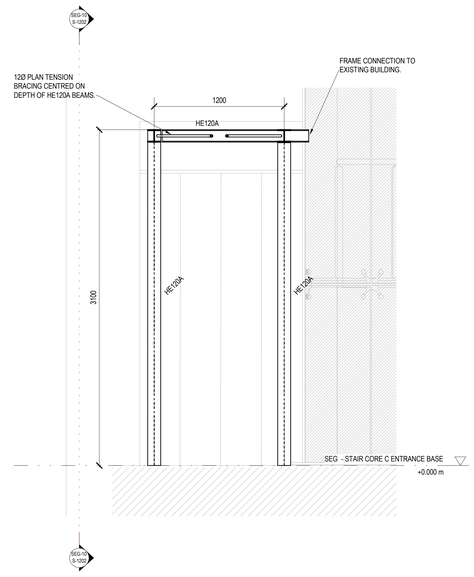

SEG-11
SCALE 1 : 20

© Buro Happold Limited or its group companies.
All Rights reserved. Buro Happold and its group companies assert (unless otherwise agreed in writing) their rights under s.77 to 89 of the Copyright, Designs and Patents Act 1988.

This drawing has been prepared for the sole use and information of the Client. The liability of Buro Happold in respect of any information contained in the drawing will not extend to any third parties. Buro Happold accepts no liability for any use/misuse of this drawing other than for the purpose for which it has been produced.

DO NOT SCALE THIS DRAWING.

SAFETY HEALTH AND ENVIRONMENTAL INFORMATION

IN ADDITION TO THE HAZARDS/RISKS NORMALLY ASSOCIATED WITH THE TYPES OF WORK DETAILED ON THIS DRAWING, NOTE THE FOLLOWING.

CONSTRUCTION.

MAINTENANCE/CLEANING/OPERATION.

DECOMMISSIONING/DEMOLITION.

Notes
REFER TO DRAWING S-0010 FOR GENERAL NOTES.

Rev	Description	Date	Drn	Appr'd
P01	ISSUED FOR STAGE 3.	16.06.23	TC	DC

STAGE 3
Project Stage

S3 - FOR REVIEW AND COMMENT
Status of Drawing

BURO HAPPOLD

2nd Floor Eastgate,
2 Castle Street,
Manchester, M3 4LZ,
UK

Tel: +44 (0)161 233 5000
Fax: +44 (0)870 787 4143
Email: 0054704@burohappold.com
Web: www.burohappold.com

Client: *SCIENCE MUSEUM GROUP*
Architect: *BUTTRESS*
Project: **SIM SITE WIDE CAPITAL WORKS**
Drg Title: SEG
STRUCTURAL GENERAL ARRANGEMENT
SHEET 2

Job No.	Scale@ A0
0054704	**As indicated**

Drawn By:	Checked By:	Approved By:
TC	**PC**	**DC**

Drawing No.	Revision
SIM-BHE-SEG-XX-DR-S-1202	**P01**