

ROOF BUILD UP:


1. SLATES
2. TIMBER BATTENS 50 x 25
3. TIMBER COUNTER BATTENS 50 x 25
4. FELT + INSULATION + FELT (30THK) + SARKING BOARDS (25THK)
5. 110 x 55 TIMBER RAFTER AT 750 c/c SPANNING BETWEEN TIMBER PURLINS.
6. TIMBER PURLINS SEE EXISTING PURLIN KEY.
7. TIMBER ROOF TRUSSES - SEE DRAWING S-1103 FOR TRUSS TYPES.

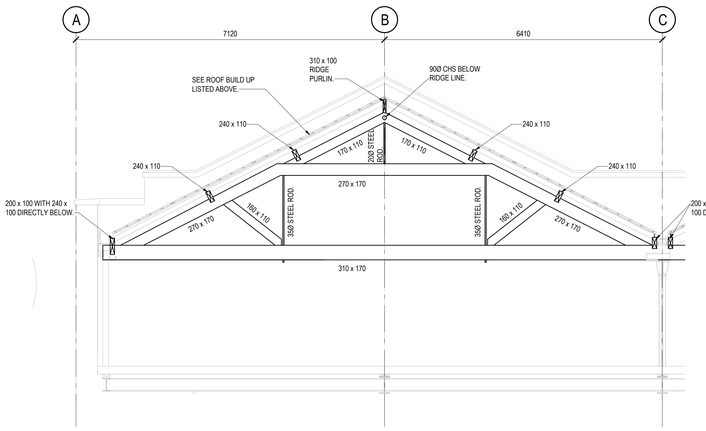


TRUSS TYPE 01
SCALE 1 : 50

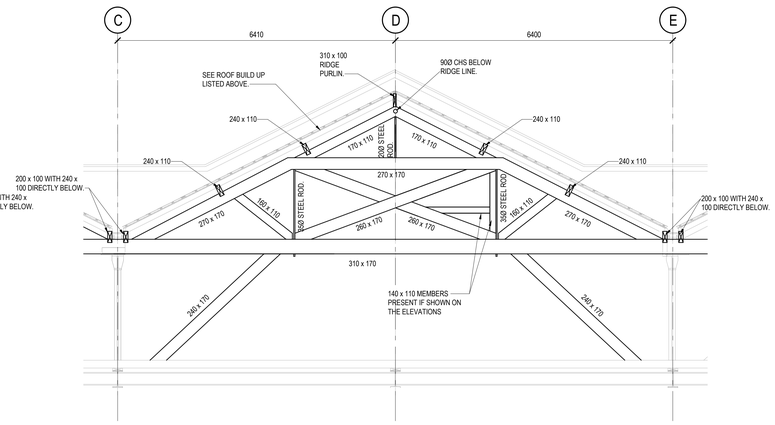


TRUSS TYPE 02
SCALE 1 : 50

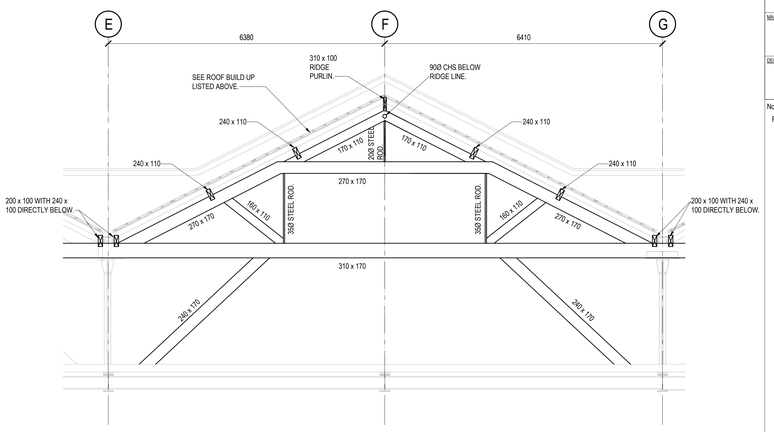


TRUSS TYPE 03
SCALE 1 : 50

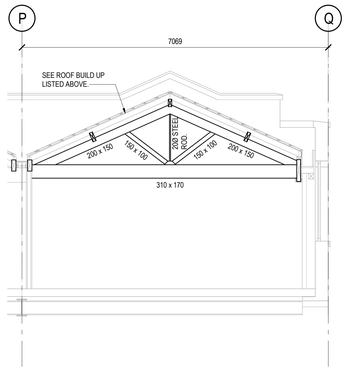


TRUSS TYPE 04
SCALE 1 : 50

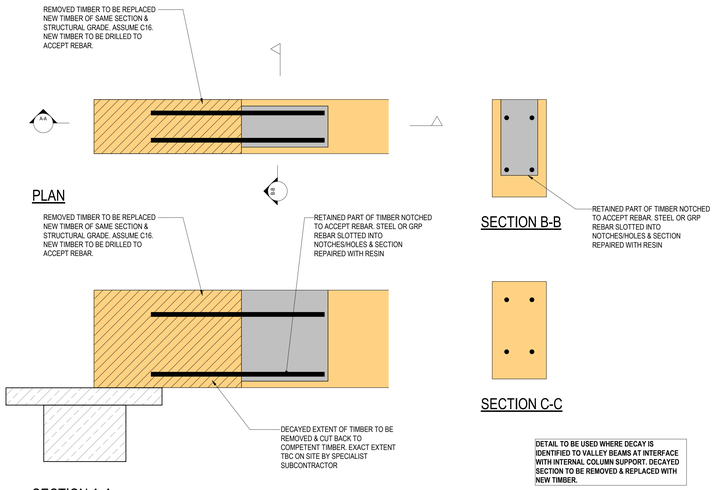

DETAIL TR1 - TIMBER REPAIR AT INTERNAL COLUMN SUPPORT
SCALE 1 : 5

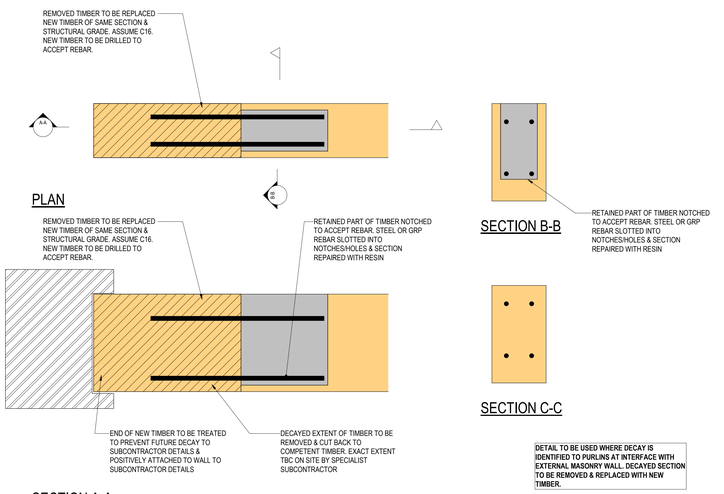

DETAIL TR2 - TIMBER REPAIR AT RAFTER / WALL INTERFACE
SCALE 1 : 5

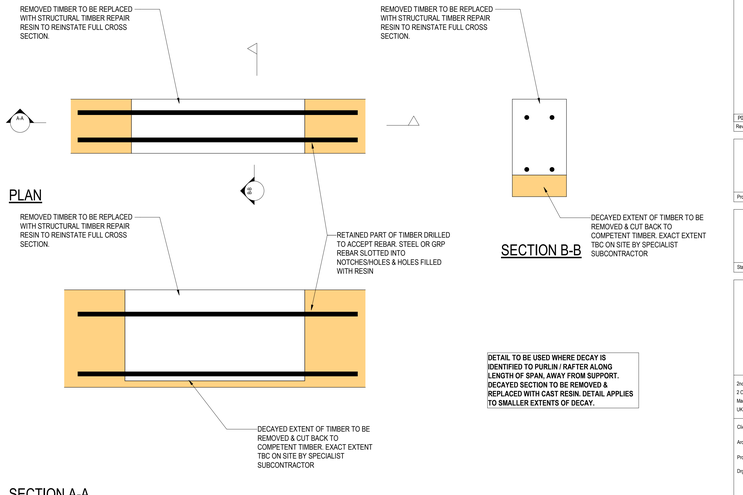

DETAIL TR3 - TIMBER REPAIR ALONG LENGTH OF RAFTER / PURLIN
SCALE 1 : 5

© Buro Happold Limited or its group companies.
All Rights reserved. Buro Happold and its group companies assert (unless otherwise agreed in writing) their rights under s.77 to 89 of the Copyright, Designs and Patents Act 1988.

This drawing has been prepared for the sole use and information of the Client. The liability of Buro Happold in respect of any information contained in the drawing will not extend to any third parties. Buro Happold accepts no liability for any use/misuse of this drawing other than for the purpose for which it has been produced.

DO NOT SCALE THIS DRAWING.

SAFETY HEALTH AND ENVIRONMENTAL INFORMATION

IN ADDITION TO THE HAZARDS/RISKS NORMALLY ASSOCIATED WITH THE TYPES OF WORK DETAILED ON THIS DRAWING, NOTE THE FOLLOWING:

CONSTRUCTION.

MAINTENANCE/CLEANING/OPERATION.

DECOMMISSIONING/DEMOLITION.

Notes

REFER TO DRAWING S-0010 FOR GENERAL NOTES.

Rev	Description	Date	Drn	Appd
P01	ISSUED FOR STAGE 3.	16.06.23	TC	DC

STAGE 3

Project Stage

S3 - FOR REVIEW AND COMMENT

Status of Drawing

BURO HAPPOLD

2nd Floor Eastgate,
2 Castle Street,
Manchester, M3 4LZ,
UK

Tel: +44 (0)161 233-5000
Fax: +44 (0)870 787 4143
Email: 0054704@burohappold.com
Web: www.burohappold.com

Client	SCIENCE MUSEUM GROUP
Architect	BUTTRESS
Project	SIM SITE WIDE CAPITAL WORKS
Drg Title	NEW WAREHOUSE ROOF REPLACEMENT AND STRENGTHENING EXISTING TIMBER TRUSS DETAILS

Job No.	Scale@ A0
0054704	As indicated

Drawn By	Checked By	Approved By
TC	PC	DC

Drawing No.	Revision
SIM-BHE-NW-XX-DR-S-1121	P01