



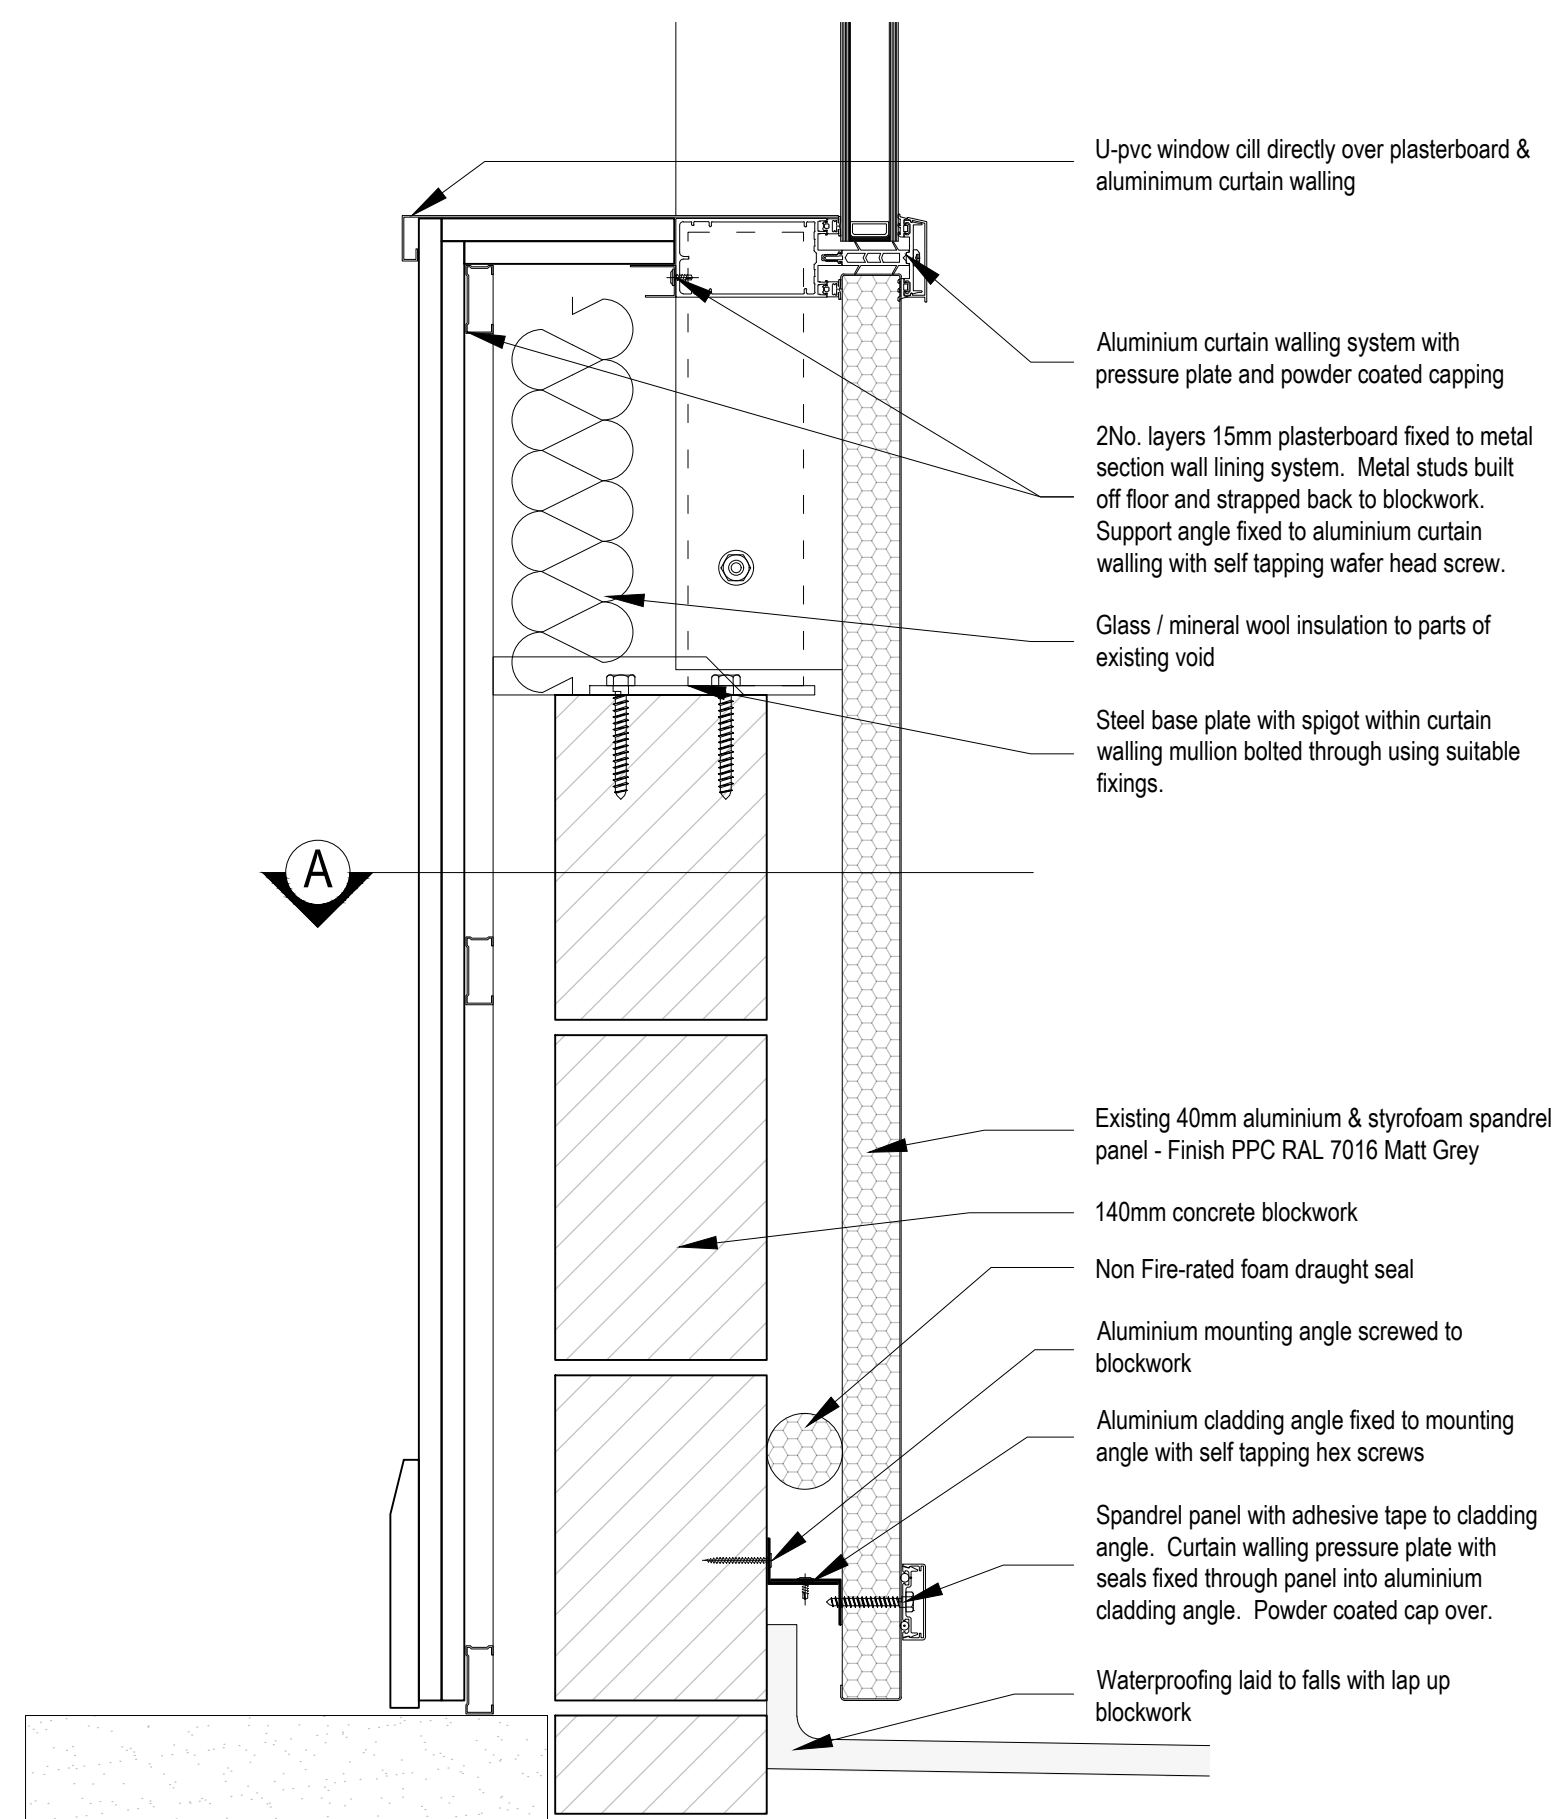


EXISTING SECTION

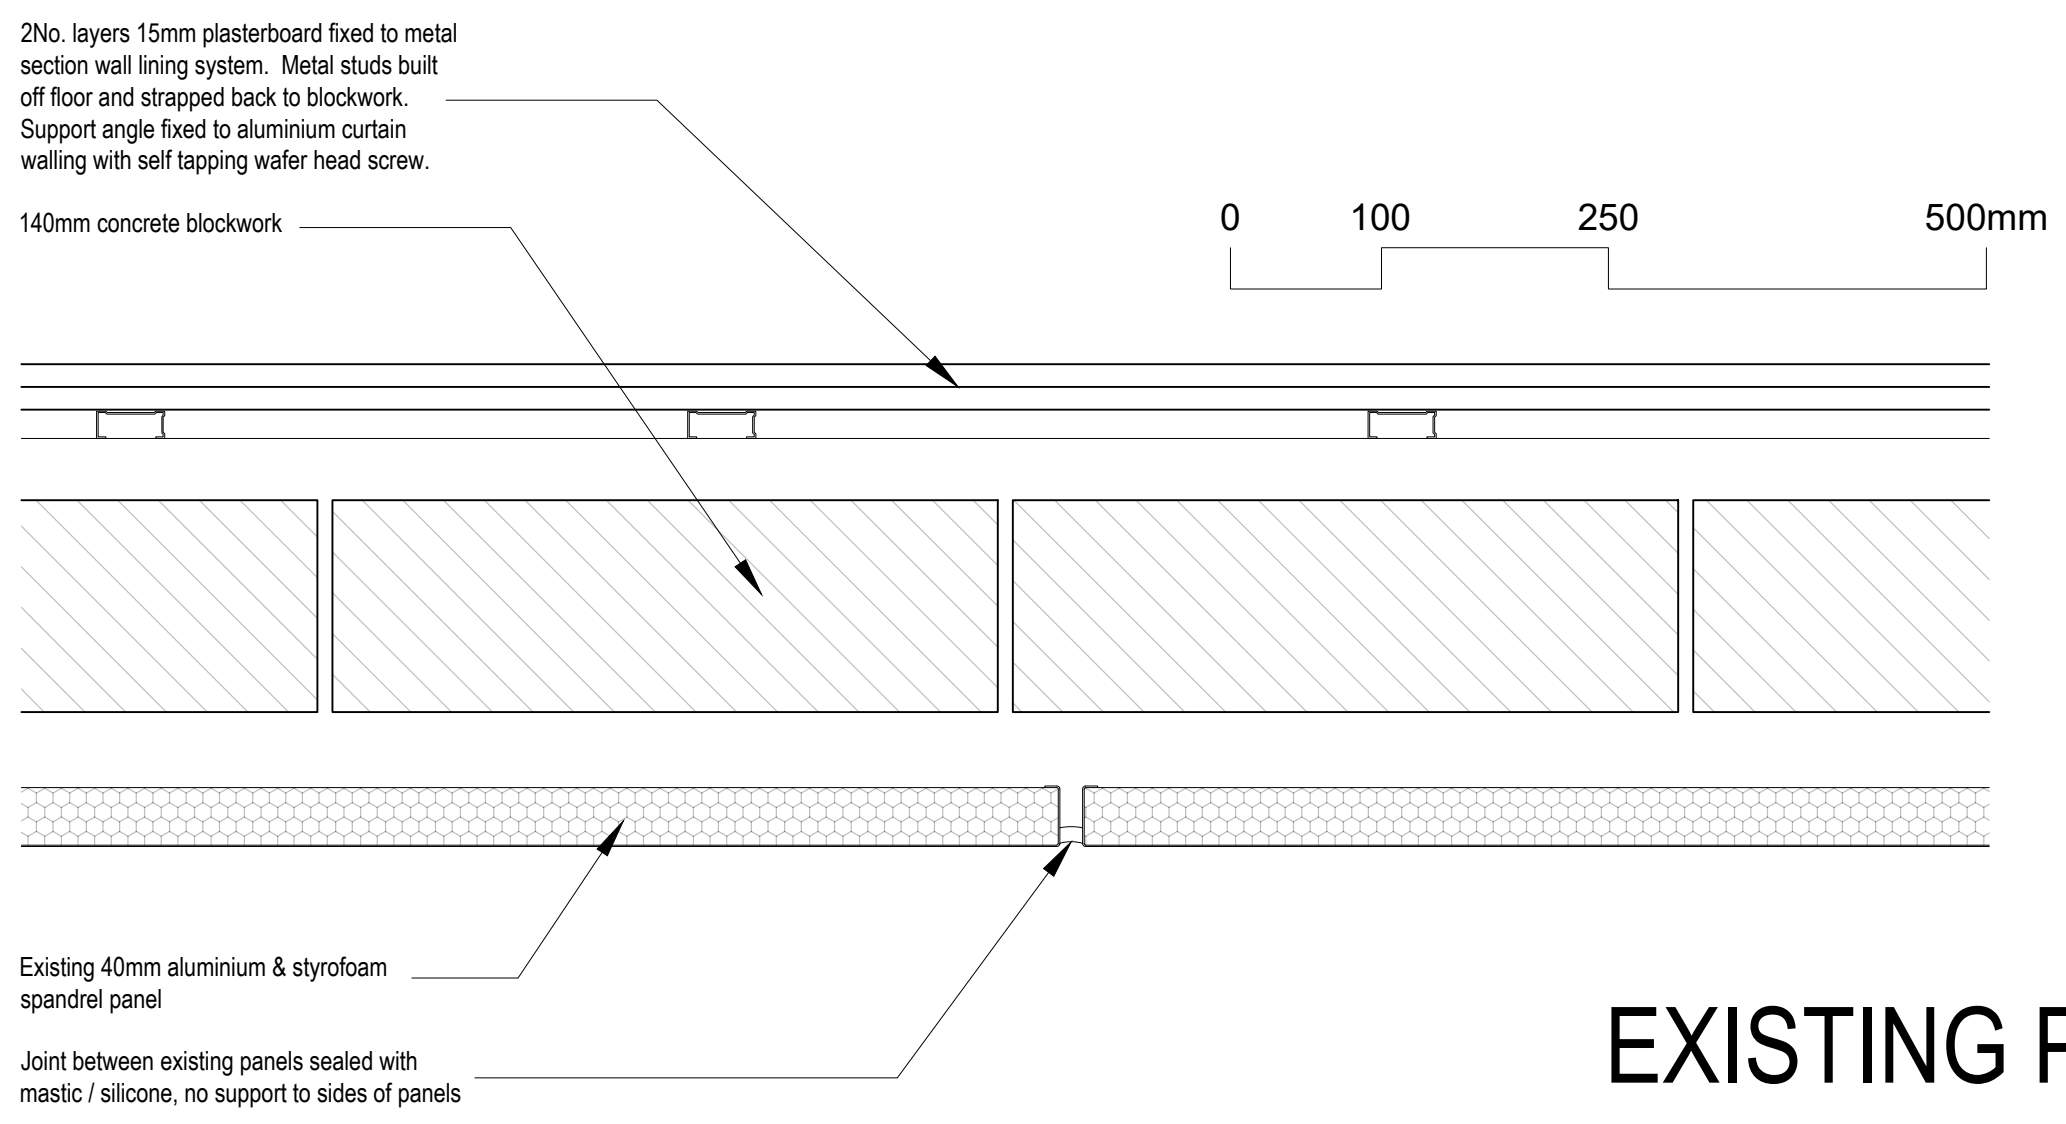


EXISTING PLAN
DETAIL A

EXISTING TYPICAL BEDROOM WALL CLADDING DETAIL
1:5@A1

ALL EXISTING CLADDING
TO BEDROOM FLOORS
1-8 TO BE REPLACED
WITH NEW A2 FIRE
RATED CLADDING

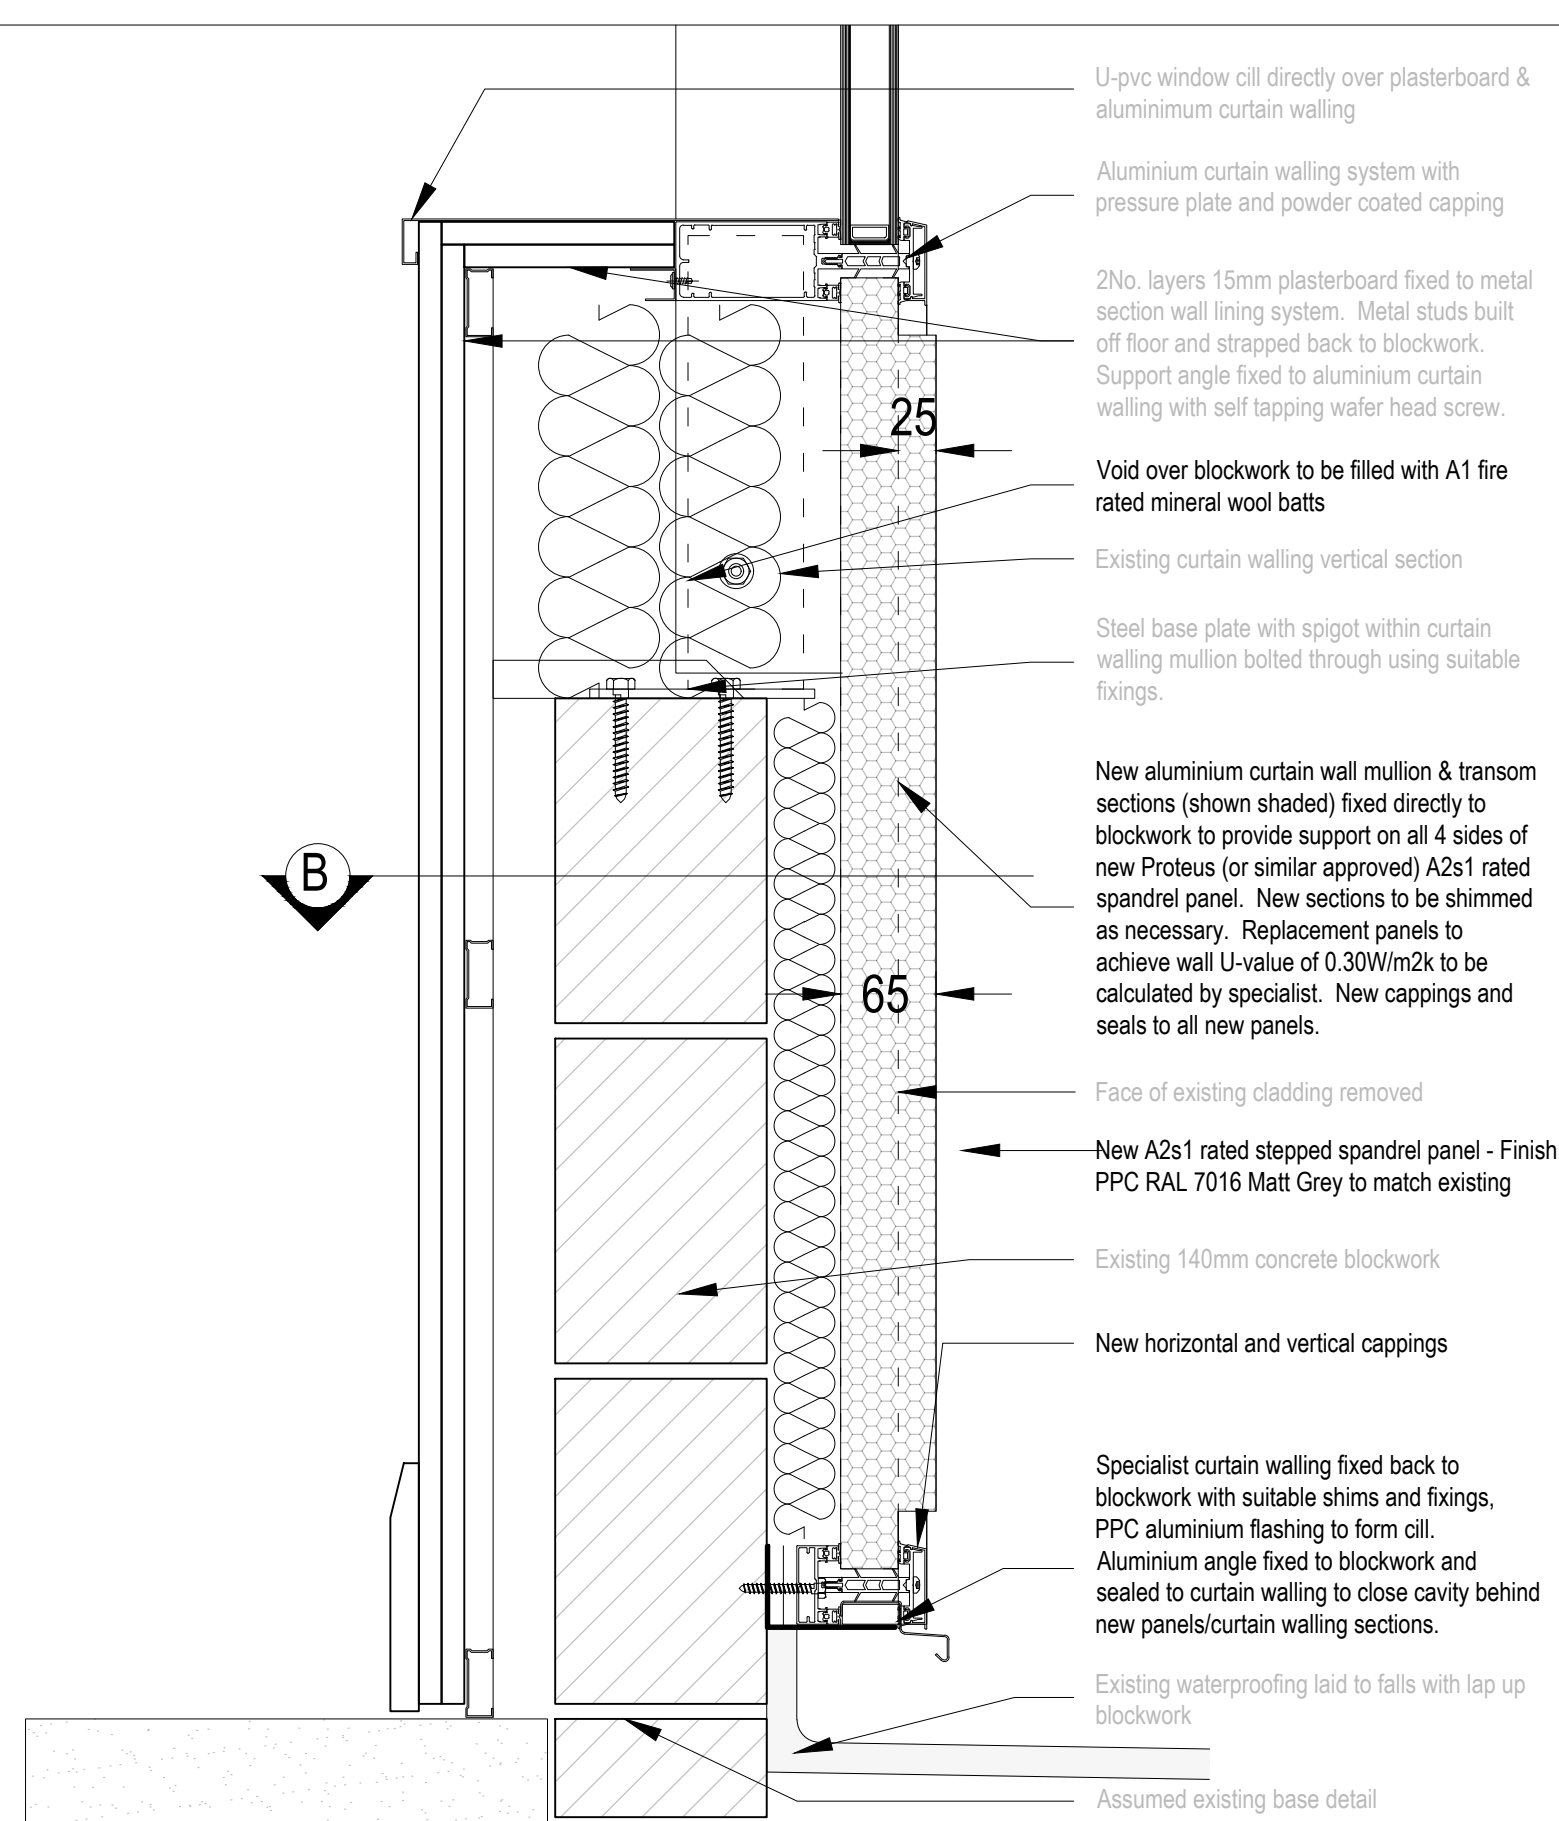


PROPOSED SECTION

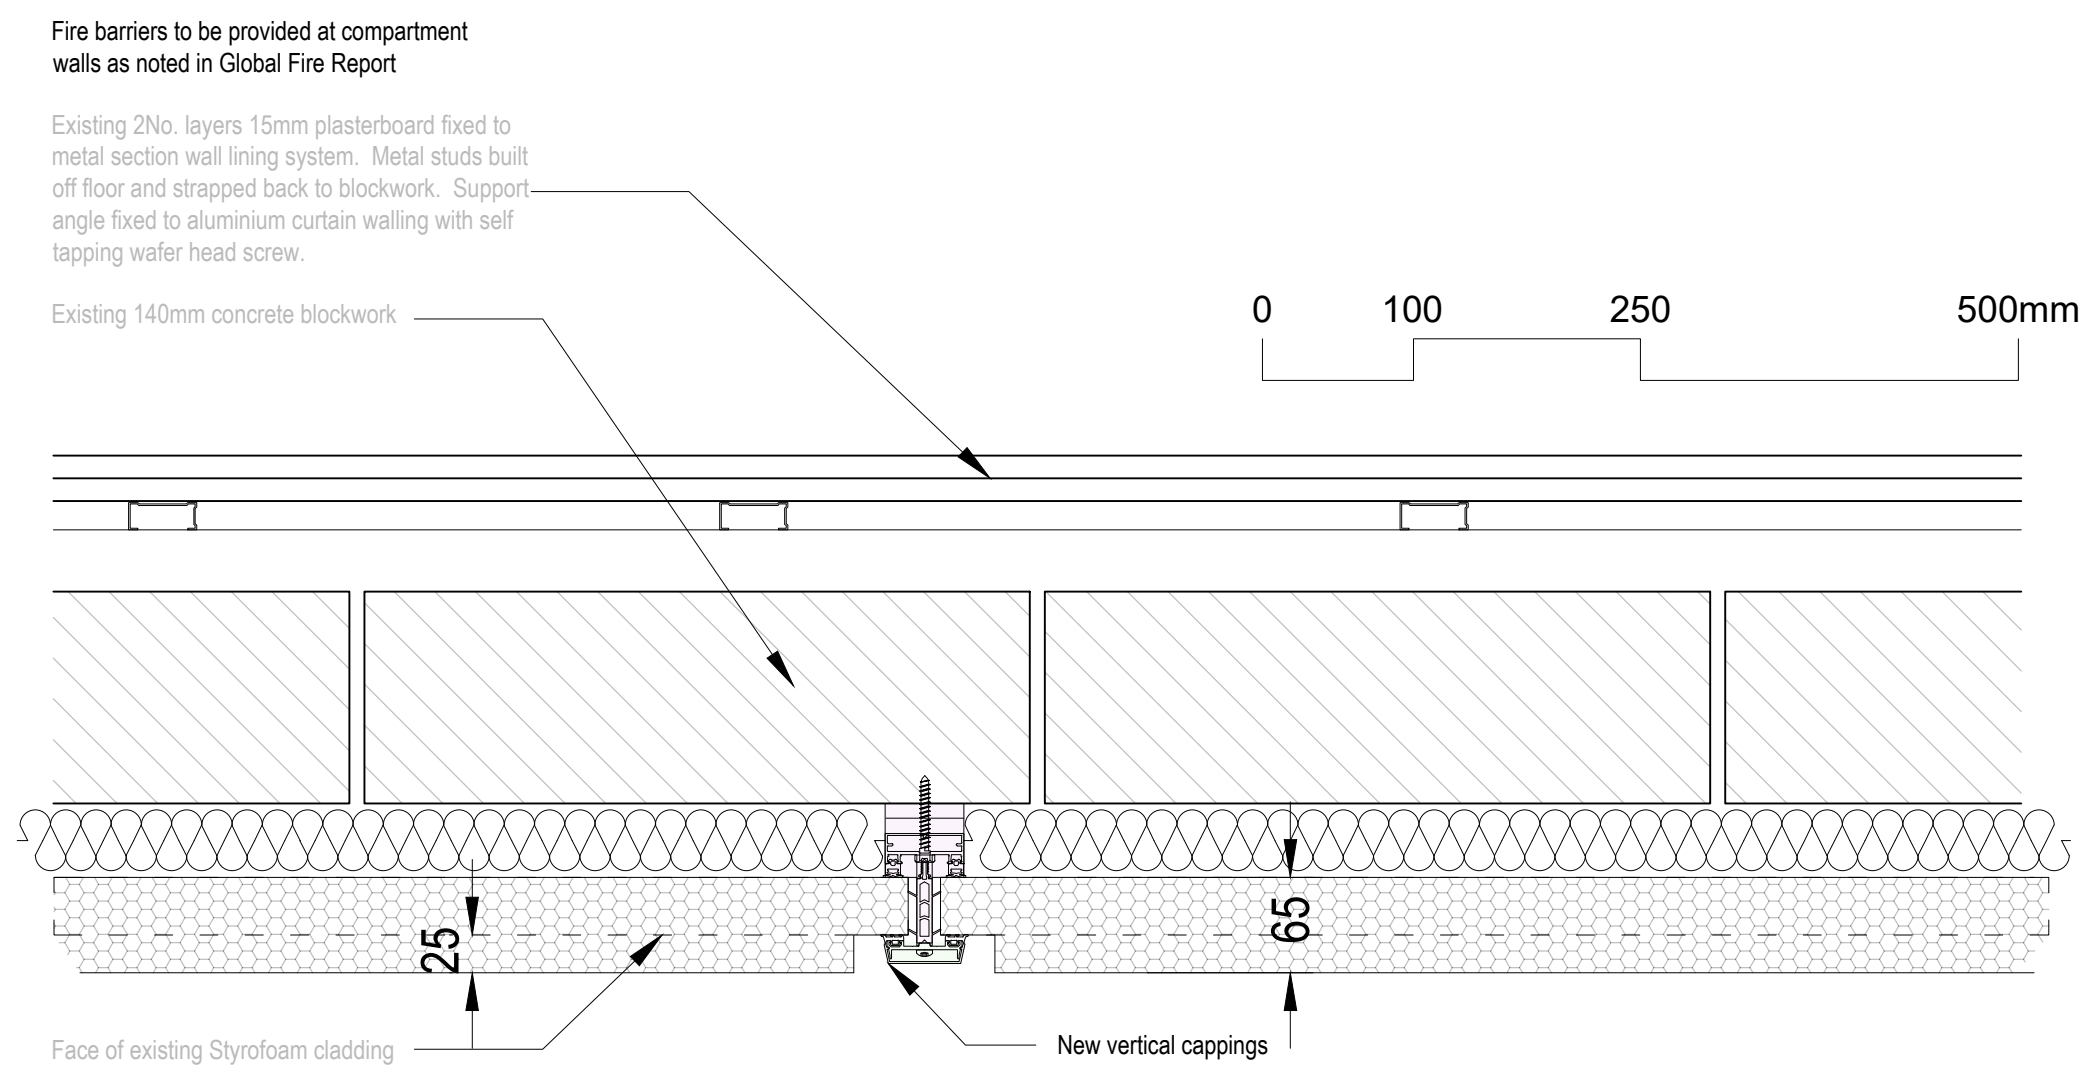

PROPOSED PLAN
DETAIL B

PROPOSED TYPICAL BEDROOM WALL CLADDING DETAIL
1:5@A1

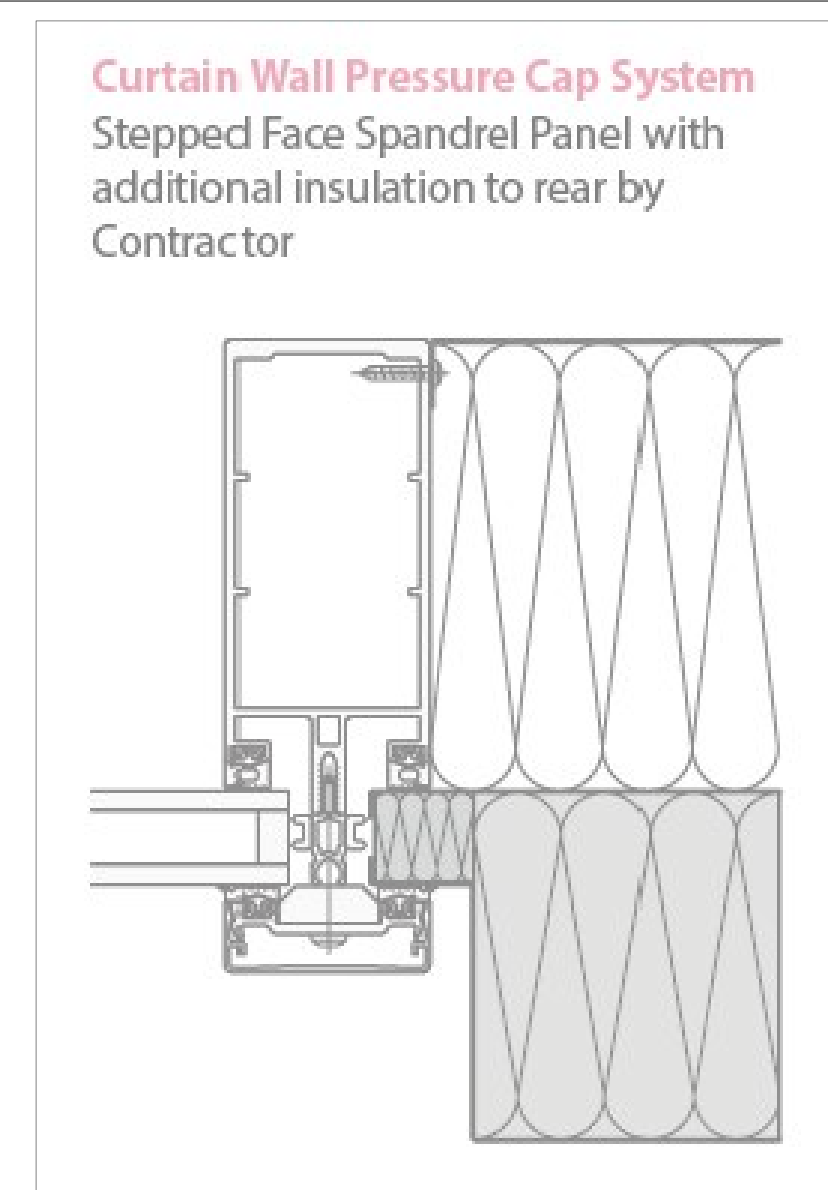

TYPICAL STEP
CLADDING DETAIL 1:2

client:		project:	drawing:		
HAMILTON PYRAMID EUROPE		GATEWAY MANCHESTER LONDON ROAD MANCHESTER, M1 2PG	EXISTING & PROPOSED TYPICAL BEDROOM WALL CLADDING DETAILS		
project no:	drawing no:	revision:	drawn:	checked:	date:
7442	PS.202	C	DF		10.03.23
scale @ A1		1:5 1:2			

Rev C: PANELS STEP INCREASED TO 25mm OVERALL 65mm 18/09/23 AM
 Rev B: PANELS REDUCED TO 60mm OVERALL (FROM 120mm) 22/08/23 BB
 Rev A: PANELS REDUCED TO 80mm OVERALL (FROM 120mm) 18/07/23 DF

client:		project:	drawing:		
HAMILTON PYRAMID EUROPE		GATEWAY MANCHESTER LONDON ROAD MANCHESTER, M1 2PG	EXISTING & PROPOSED TYPICAL BEDROOM WALL CLADDING DETAILS		
project no:	drawing no:	revision:	drawn:	checked:	date:
7442	PS.202	C	DF		10.03.23
scale @ A1		1:5 1:2			