




Section  
SCALE: 1:20




Bay Study 03 - Linked blocks  
SCALE: 1:20

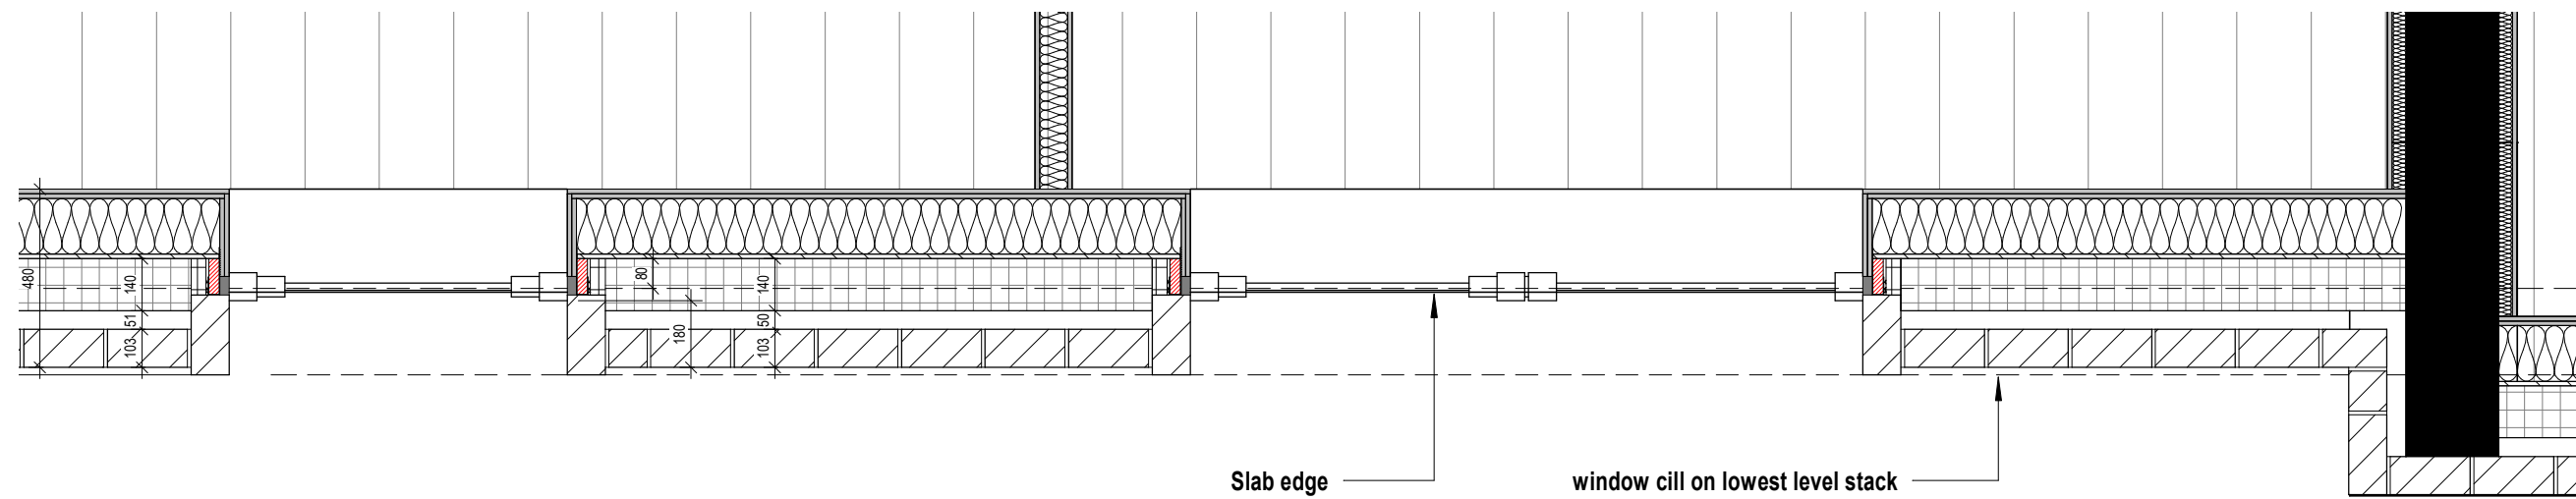


Plan View  
SCALE: 1:20

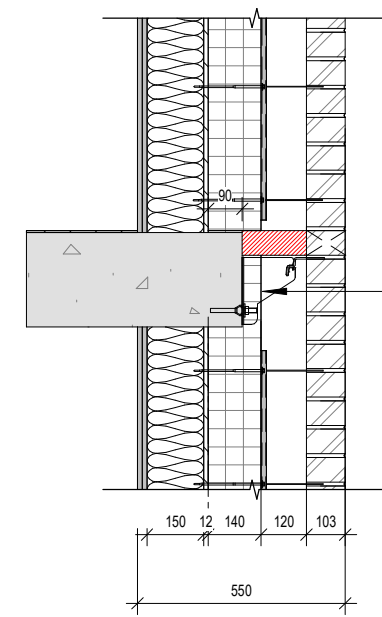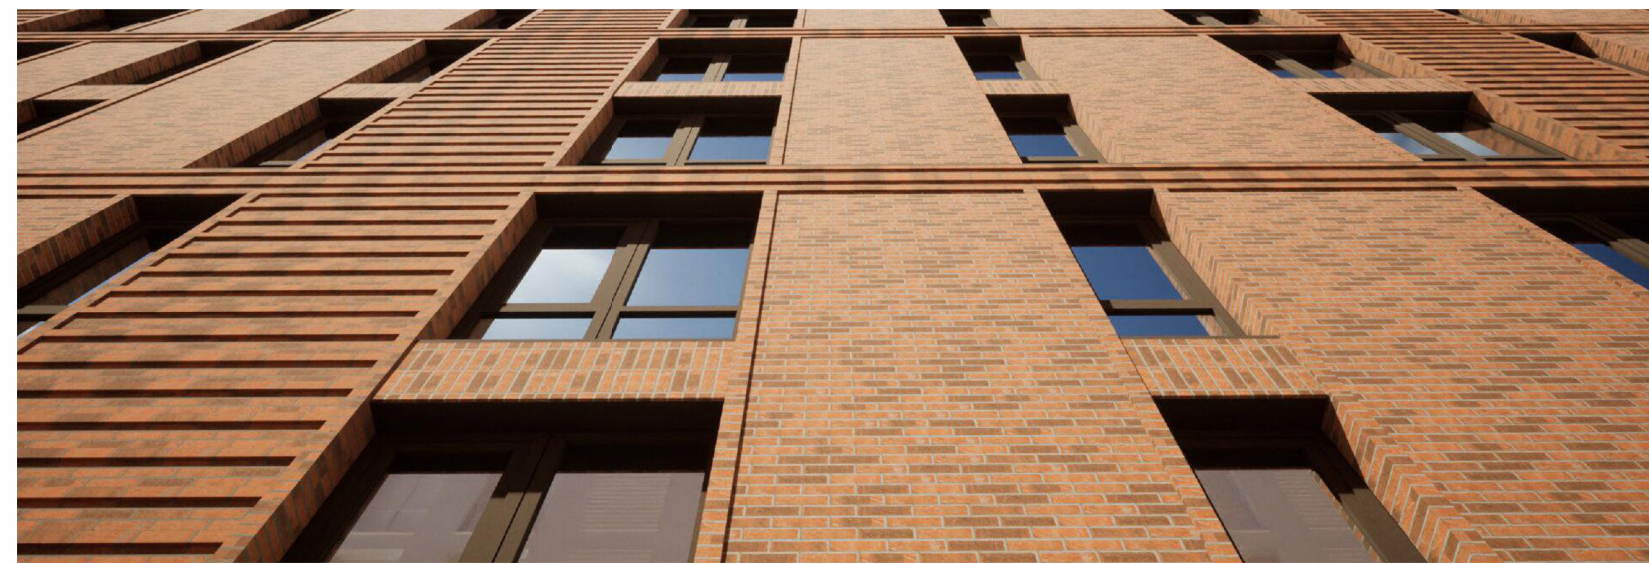


Ext. Wall Type A\_Section  
SCALE: 1:20

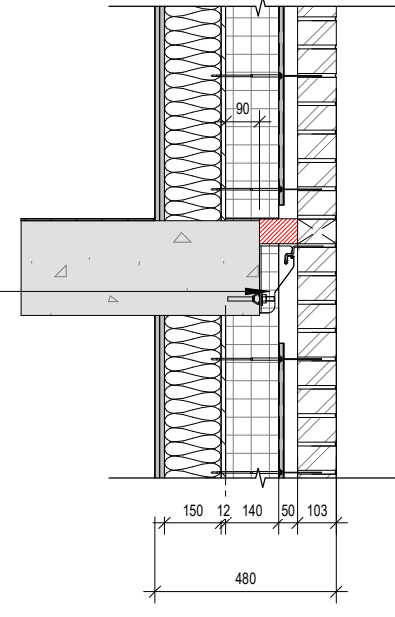

Ext. Wall Type B\_Section  
SCALE: 1:20

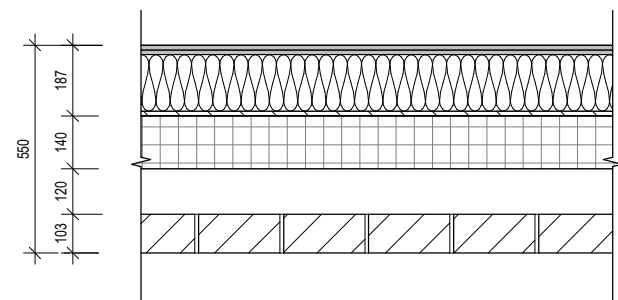

Ext. Wall Type A\_Plan View  
SCALE: 1:20

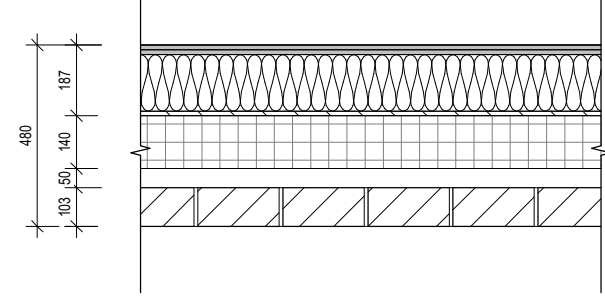

Ext. Wall Type B\_Plan View  
SCALE: 1:20

#### GENERAL NOTES


ALL RIGHTS RESERVED.  
ALL DRAWINGS AND WRITTEN MATERIAL, APPEARING HERE, CONSTITUTE ORIGINAL AND UNPUBLISHED WORK OF THE ARCHITECT AND MAY NOT BE DUPLICATED, USED OR DISCLOSED WITHOUT CONSENT OF THE ARCHITECT.  
NOTES AND MATERIAL DESIGNATIONS ARE TYPICAL FOR SIMILAR CONDITIONS UNLESS OTHERWISE INDICATED.  
DO NOT SCALE FROM THIS DRAWING.

#### DISCLAIMER

THIS DRAWING SHOULD NOT BE USED FOR ANY PURPOSE OTHER THAN THE PURPOSE FOR WHICH THIS DRAWING HAS BEEN PREPARED.  
SAVE AS PROVIDED IN CRTKL'S APPOINTMENT WITH ITS CLIENT CRTKL OWES NO CONTRACTUAL DUTY NOR SHALL CRTKL BE LIABLE TO ANY PARTY IN CONNECTION WITH THIS DRAWING.  
CRTKL SHALL NOT BE LIABLE TO YOU FOR ANY AMENDMENT, MODIFICATION OR ALTERATION OF THIS DRAWING.  
THIS DRAWING DOES NOT NECESSARILY REPRESENT THE MOST CURRENT DELIVERABLES, DESIGN INFORMATION, EXISTING CONDITIONS INFORMATION, AS-BUILT CONDITIONS, OR ANY OTHER INFORMATION IT PURPORTS TO REPRESENT.  
THIS DISCLAIMER MUST BE CLEARLY SET OUT SHOULD THIS DRAWING BE PROVIDED OR TRANSFERRED TO ANY THIRD PARTY.

| REV | DATE     | DESCRIPTION         | DRN | CHK |
|-----|----------|---------------------|-----|-----|
| P3  | 07/11/23 | Elevations Revision | JO  | PP  |
| P2  | 29/09/23 | Planning Revision   | JO  | PP  |
| P1  | 01/09/23 | Planning Revision   | JO  | MP  |

#### KEY PLAN

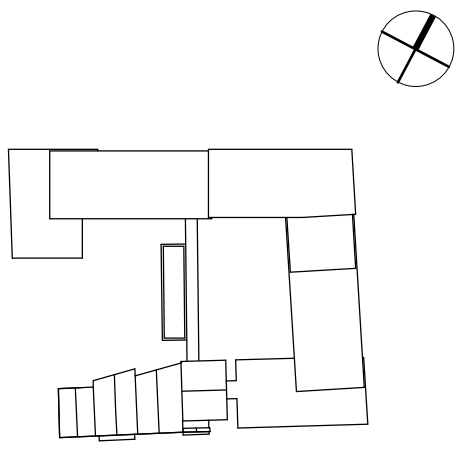

#### PROJECT

### Phoenix Ironworks

Jersey Street,  
Ancots

#### CLIENT

MLDC3 Ltd.  
Unit 5,  
Royal Mill,  
17 Redhill Street,  
M4 5BA



#### ARCHITECT

### CALLISONRTKL™

CallisonRTKL Ltd.  
Suite 12A  
Manchester One  
Portland Street  
Manchester  
M1 3LF

#### SHEET IDENTIFICATION

TITLE  
**Bay Study 03**

#### STATUS

#### PLANNING PERMISSION

|                  |            |             |            |
|------------------|------------|-------------|------------|
| PROJECT NUMBER   | 058-210006 | SCALE @ A1: | 1:20       |
| SUITABILITY CODE | D2         | DATE DRAWN: | 06/11/2023 |
| REVISION         | P3         | DRAWN BY:   | JO         |
|                  |            | CHECKED BY: | MP         |

| PROJECT                       | ORIGIN | ZONE | LEVEL | TYPE | ROLE | NUMBER |
|-------------------------------|--------|------|-------|------|------|--------|
| PIW - CRL - ZZ - ZZ - DR - AR |        |      |       |      |      | P22003 |