

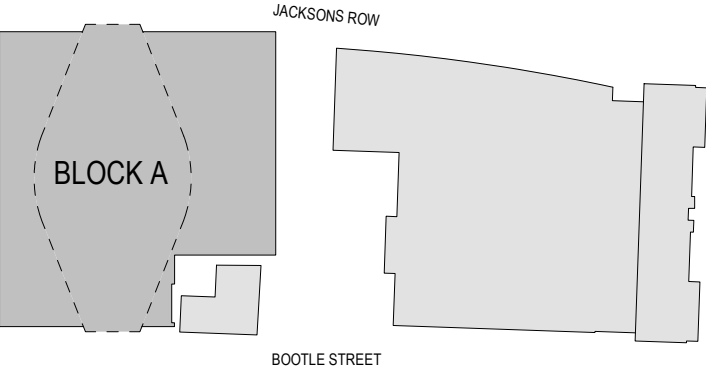



DO NOT SCALE
Work to annotated dimensions only. Read drawings in conjunction with relevant specification, Structural Engineers' and Services Engineers' drawings. Confirm all dimensions before commencement of any work on site or fabrication.

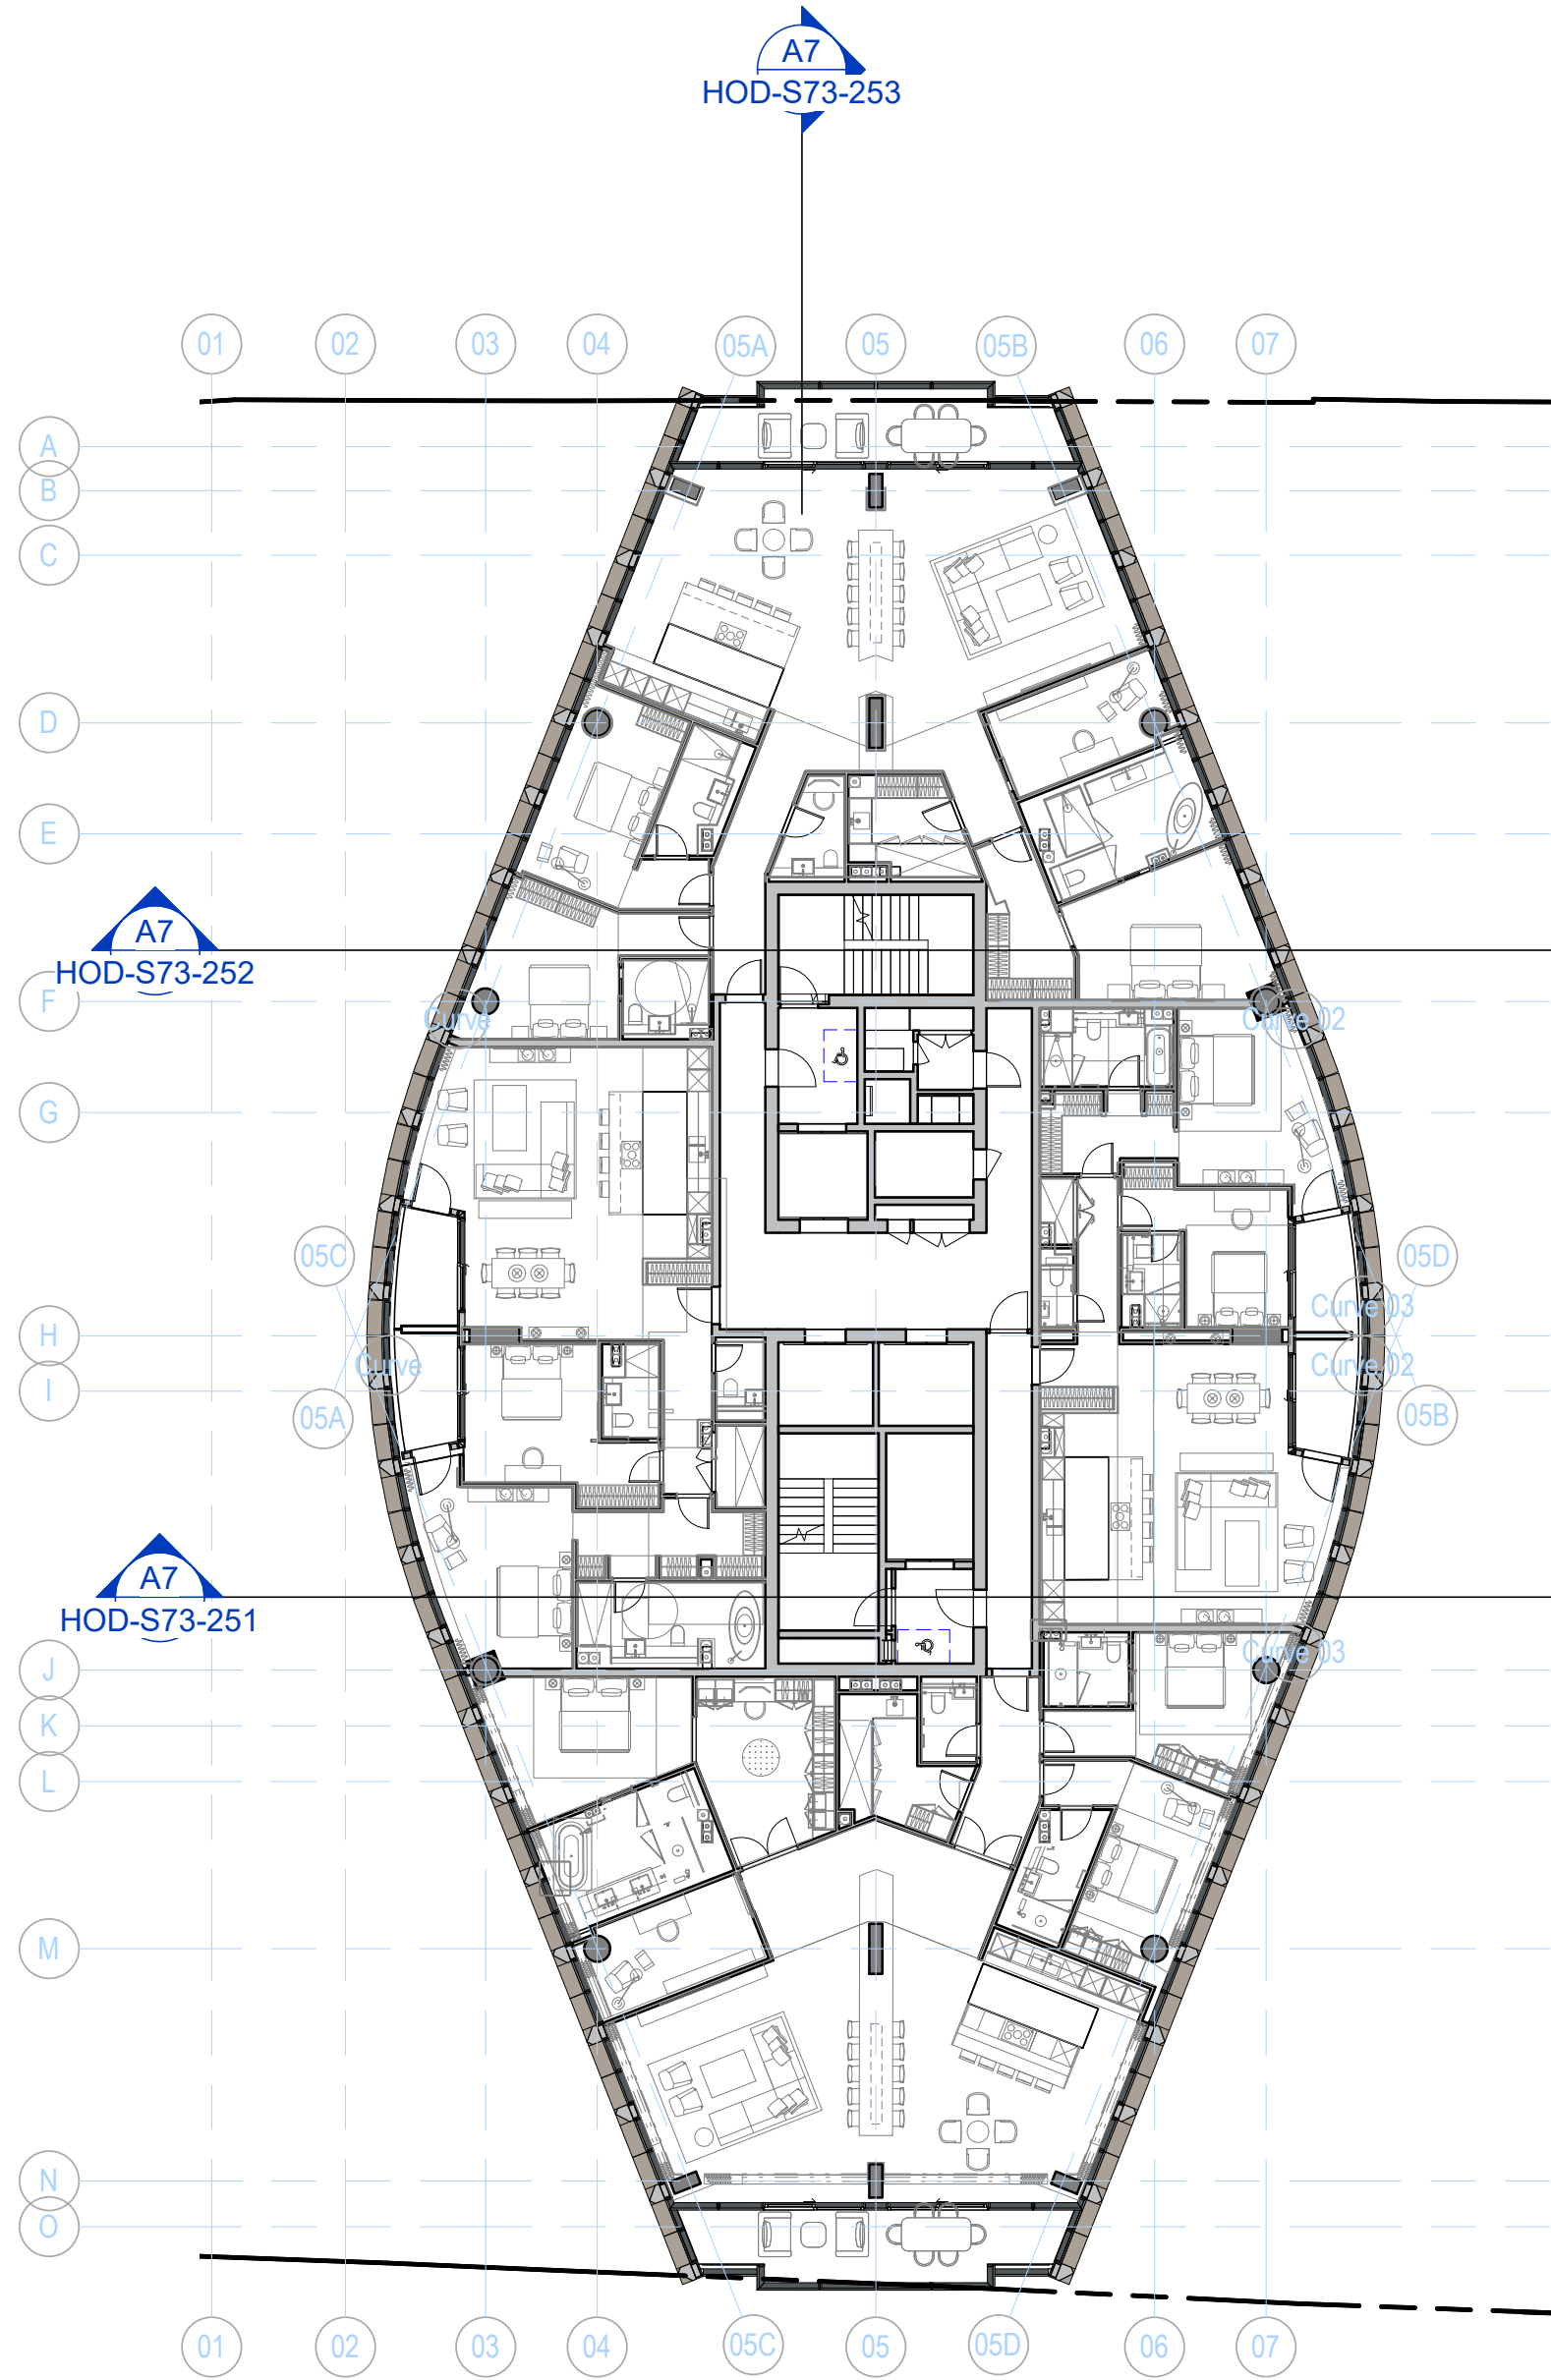

A7 LEVEL 40, RESIDENTIAL 24 PLAN
1 : 200

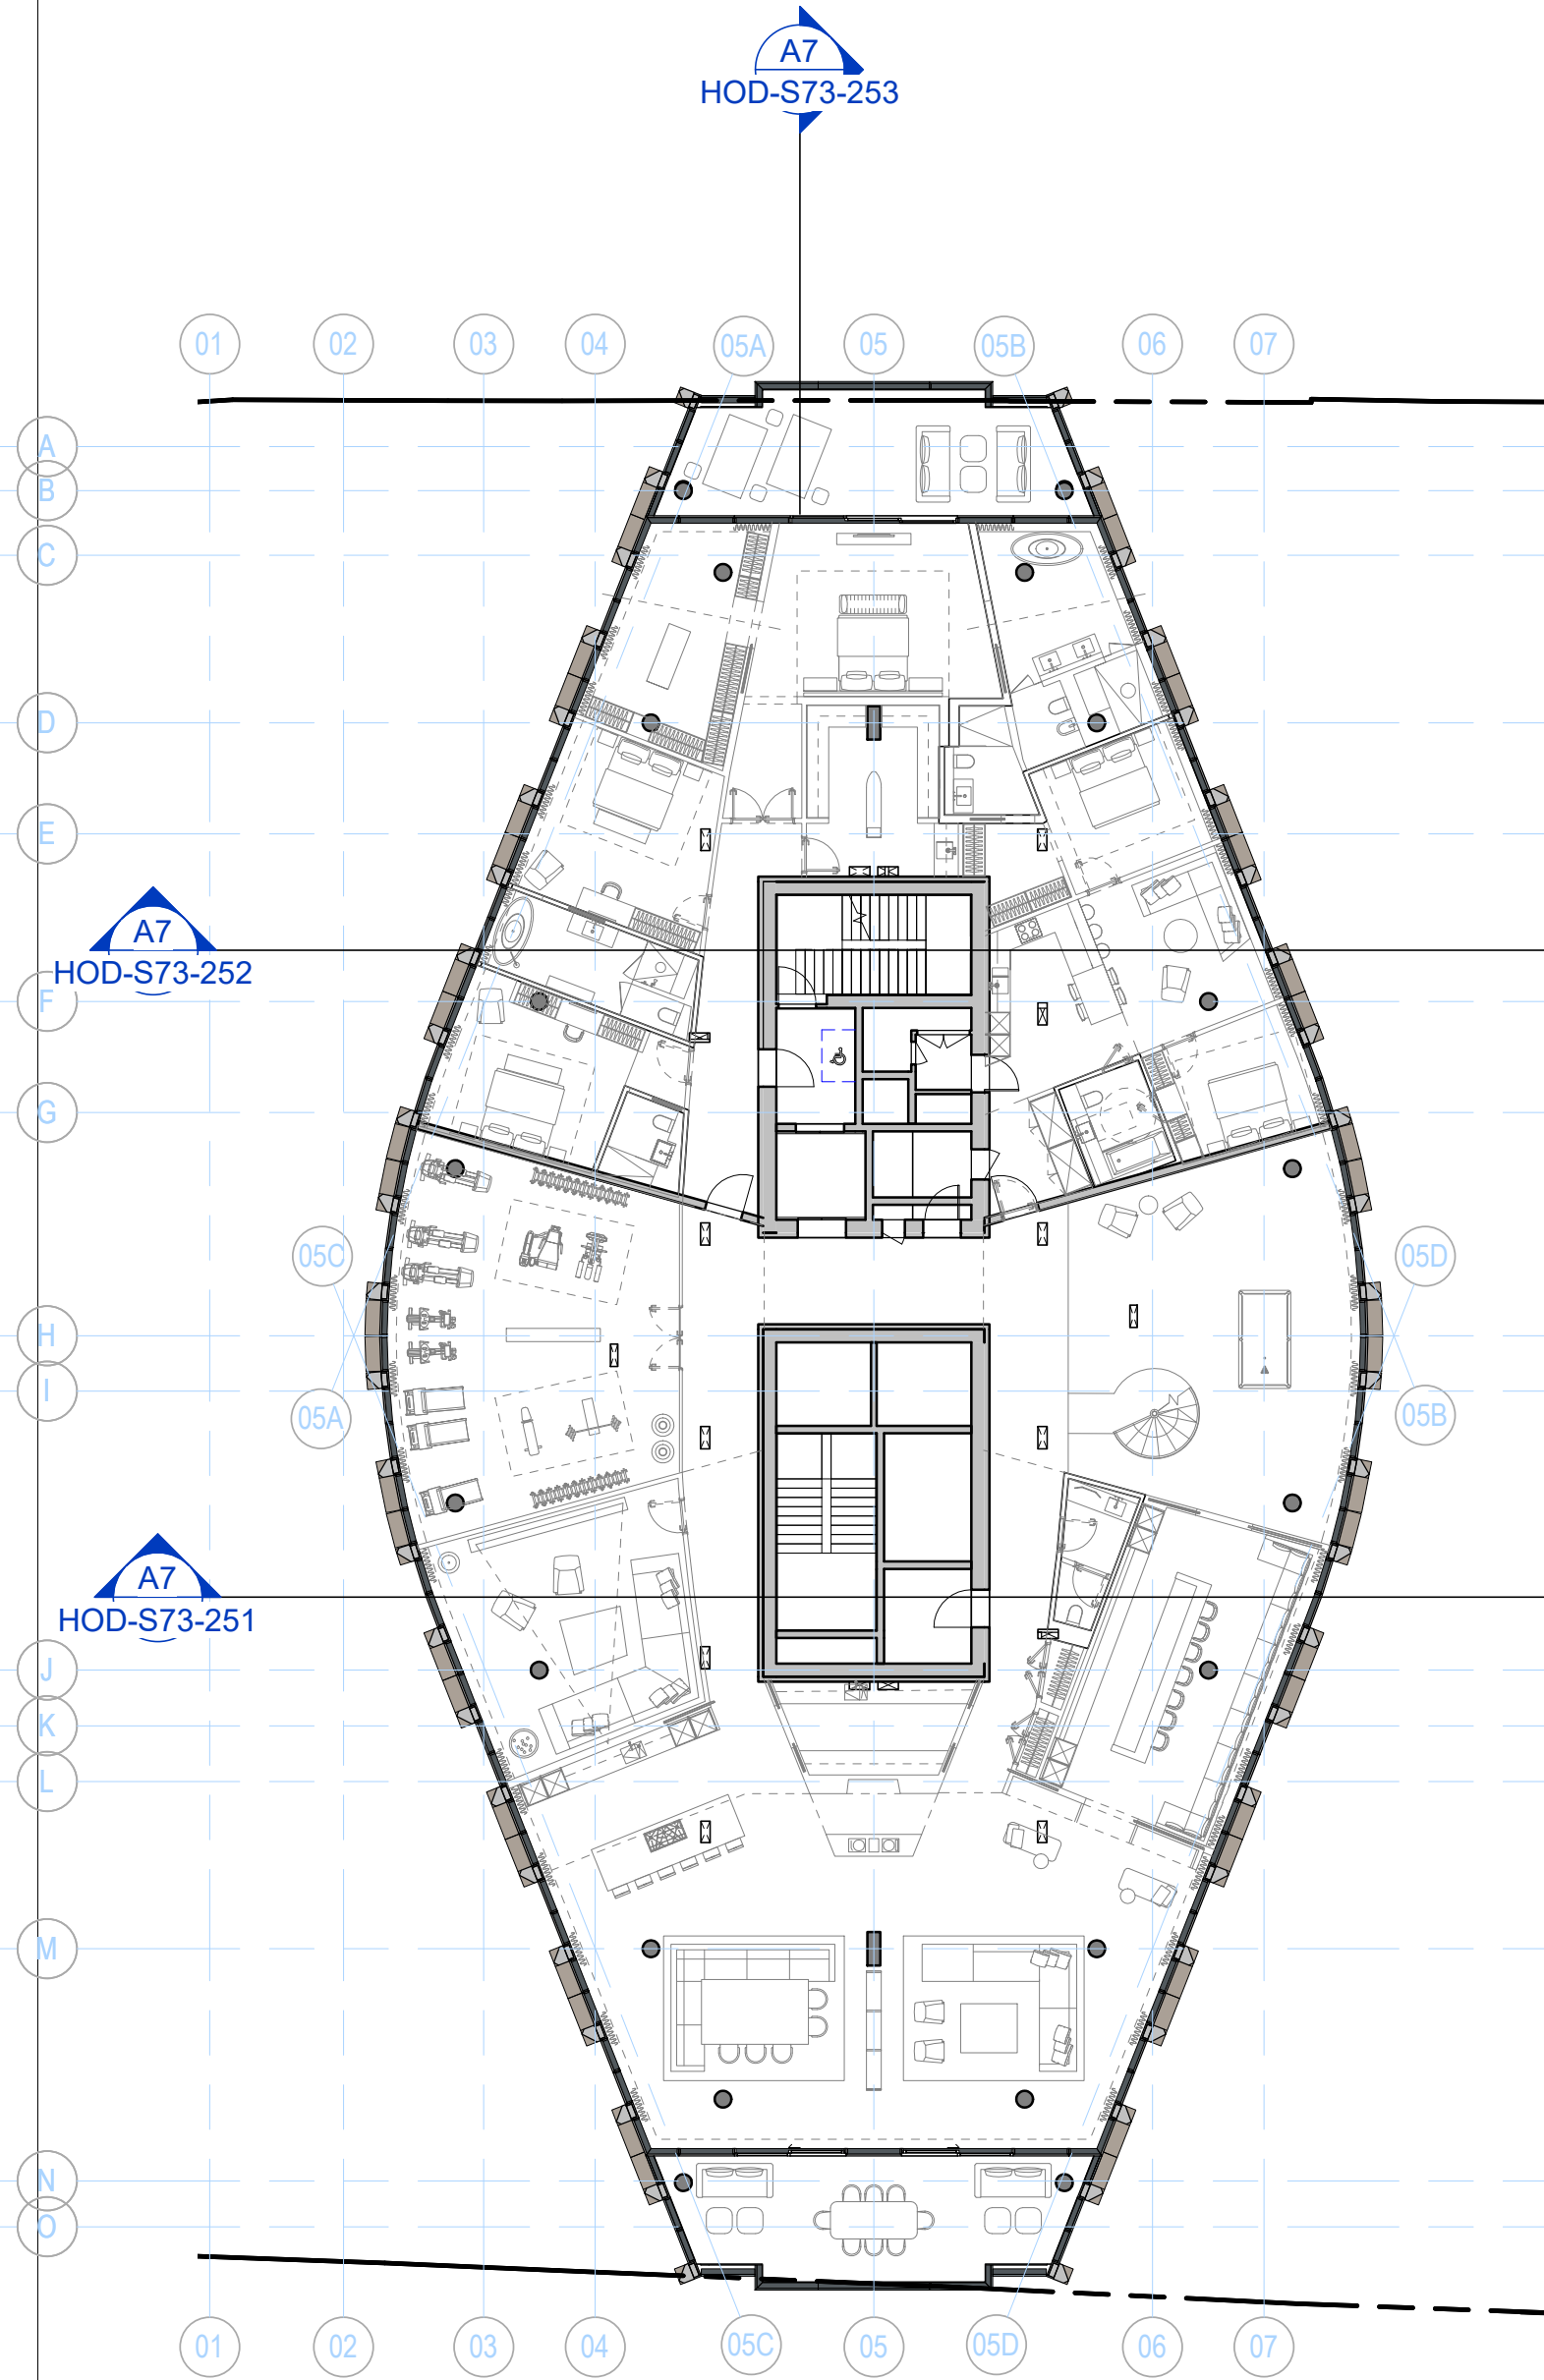

A5 LEVEL 43, RESIDENTIAL 27 PLAN
1 : 200

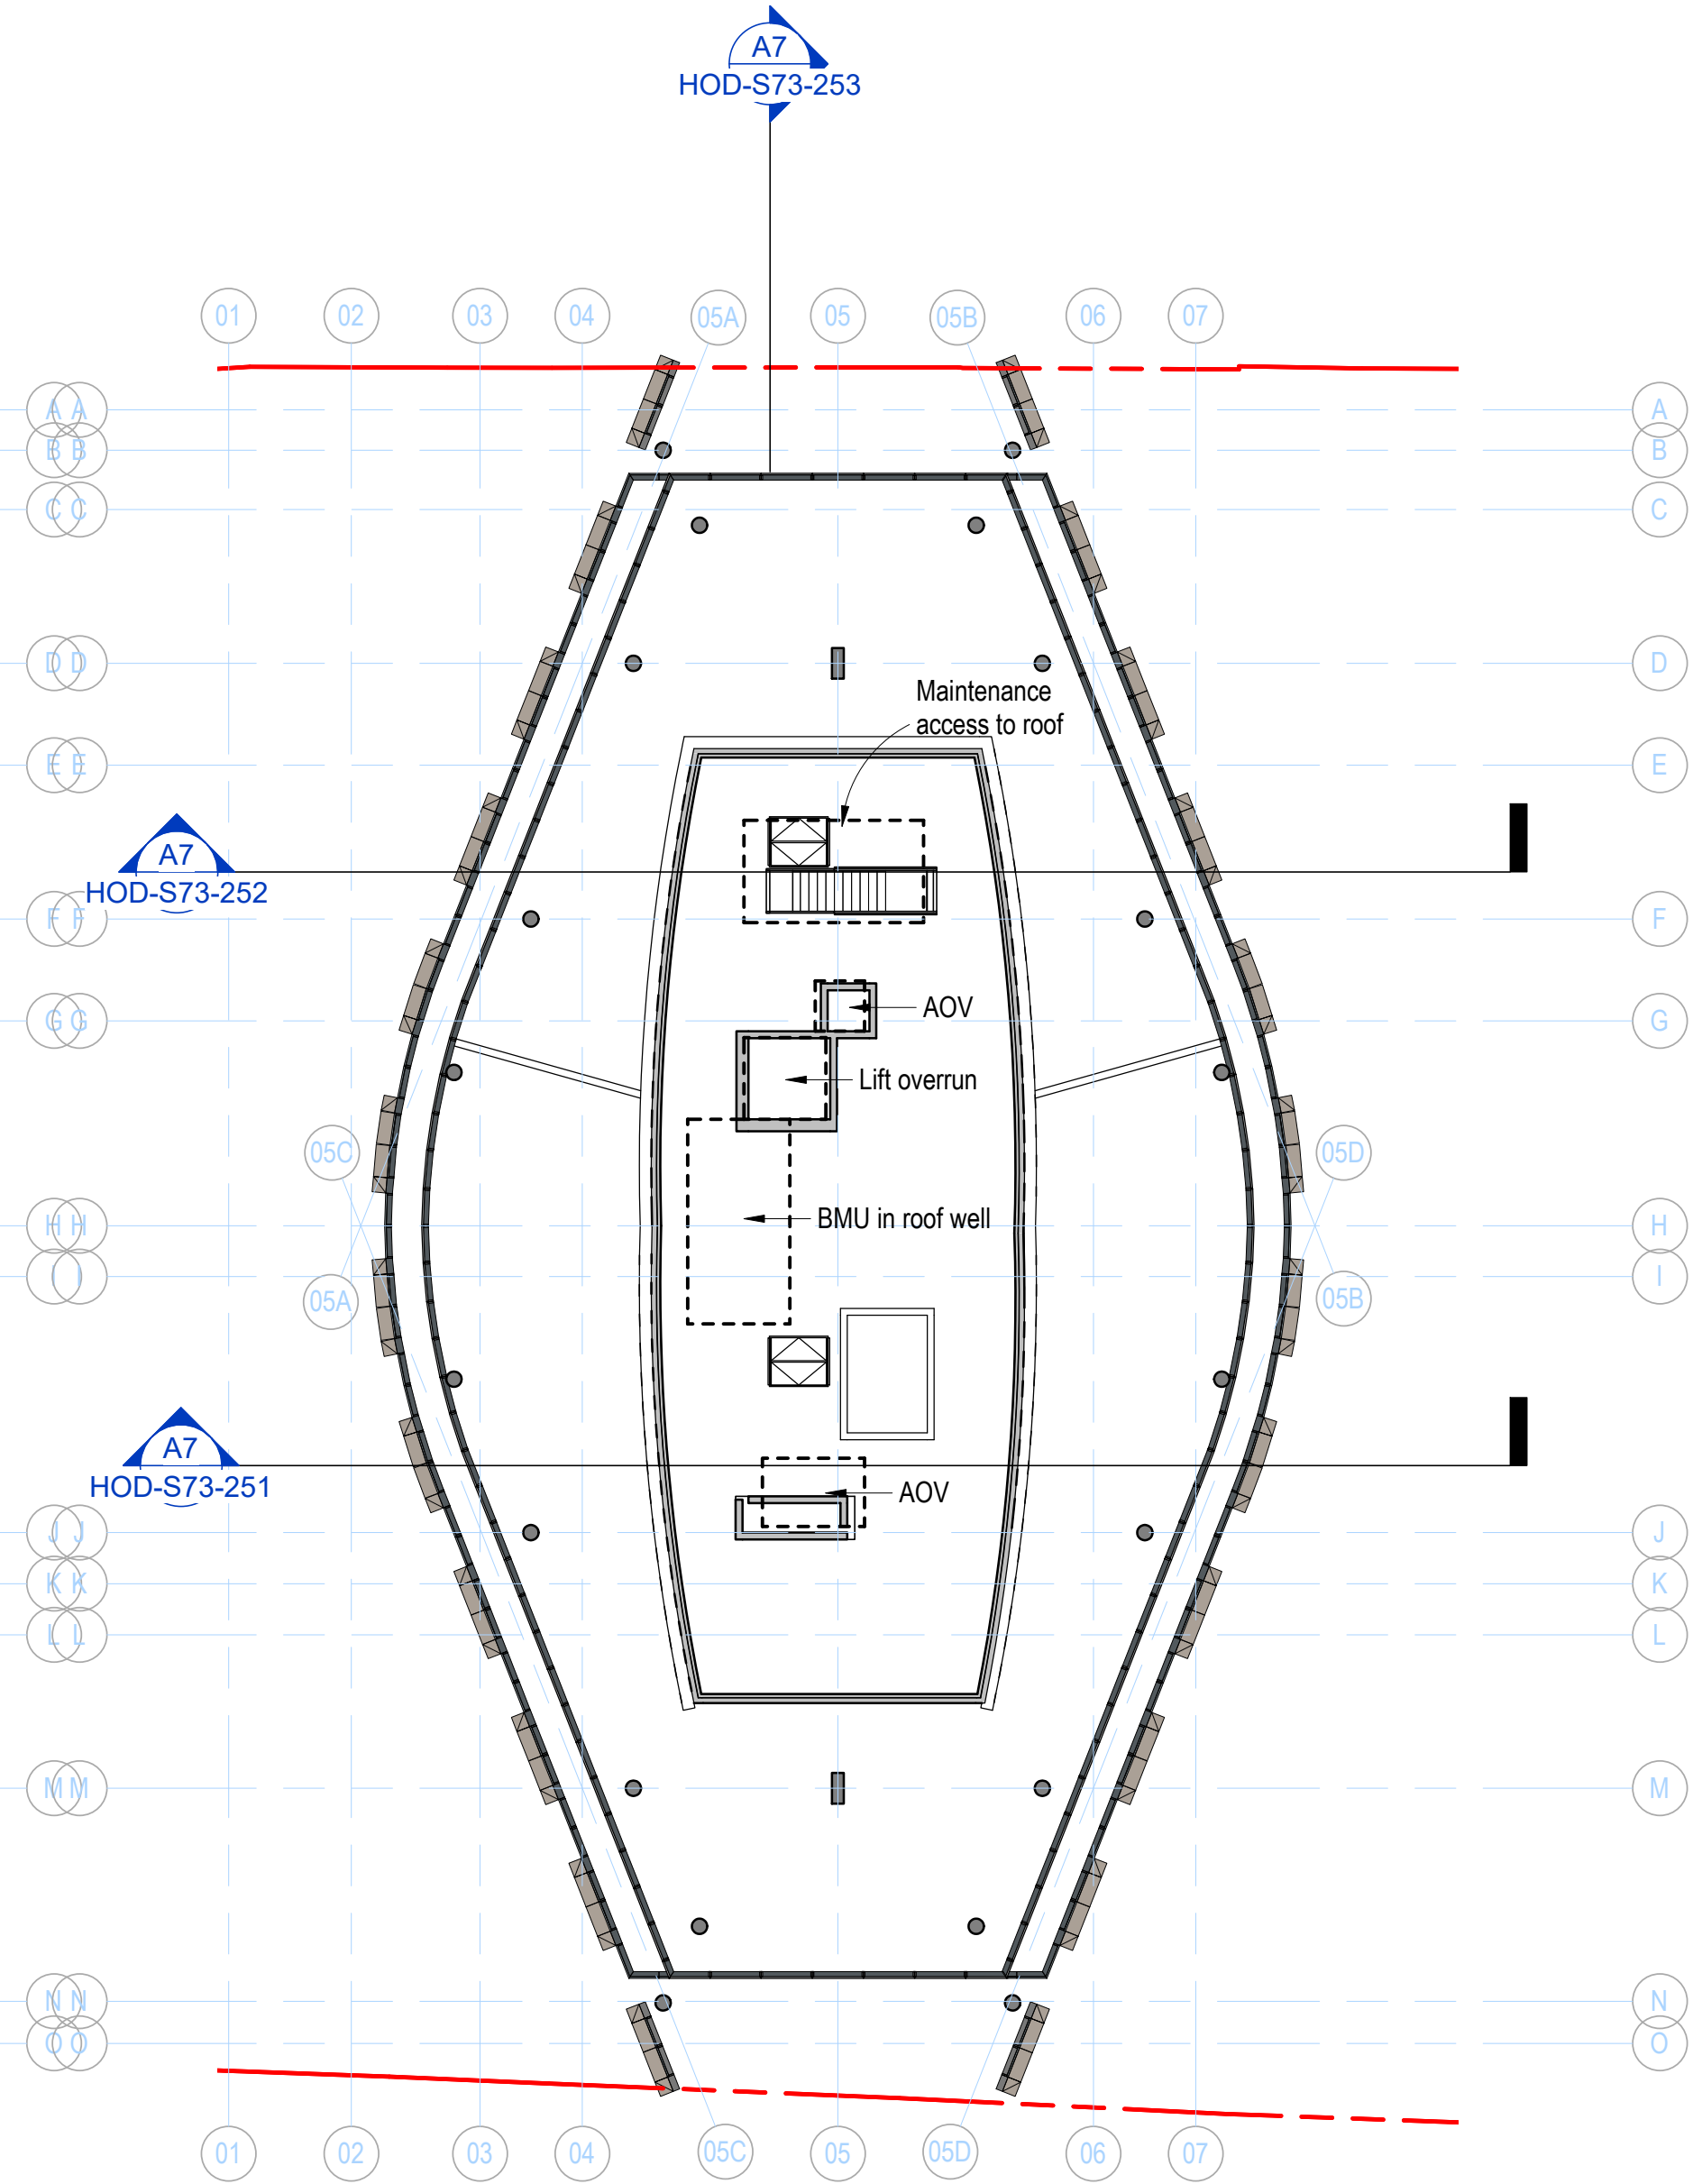

A2 LEVEL 43M PLAN
1 : 200

P02 May 23 - S73 Issue 23/05/22
P01 Oct 22 - S73 First Issue 14/10/22
Rev: Details: Date:

client: **ST. MICHAEL'S**
project: **ST. MICHAEL'S**
job number: **0643**
status: **PLANNING**

title: **TOWER GA PLANS - RESIDENTIAL**

scale: **As indicated @ A1** drawn by: **Author**
drawing number: **HOD-S73-117**

current revision date: **23/05/22** revision: **P02**

SGI Studios
T Kello Place
Manchester M15 4LE
t: +44(0)161 832 9842
e: mail@hodderandpartners.com
w: www.hodderandpartners.com

hodder+partners