


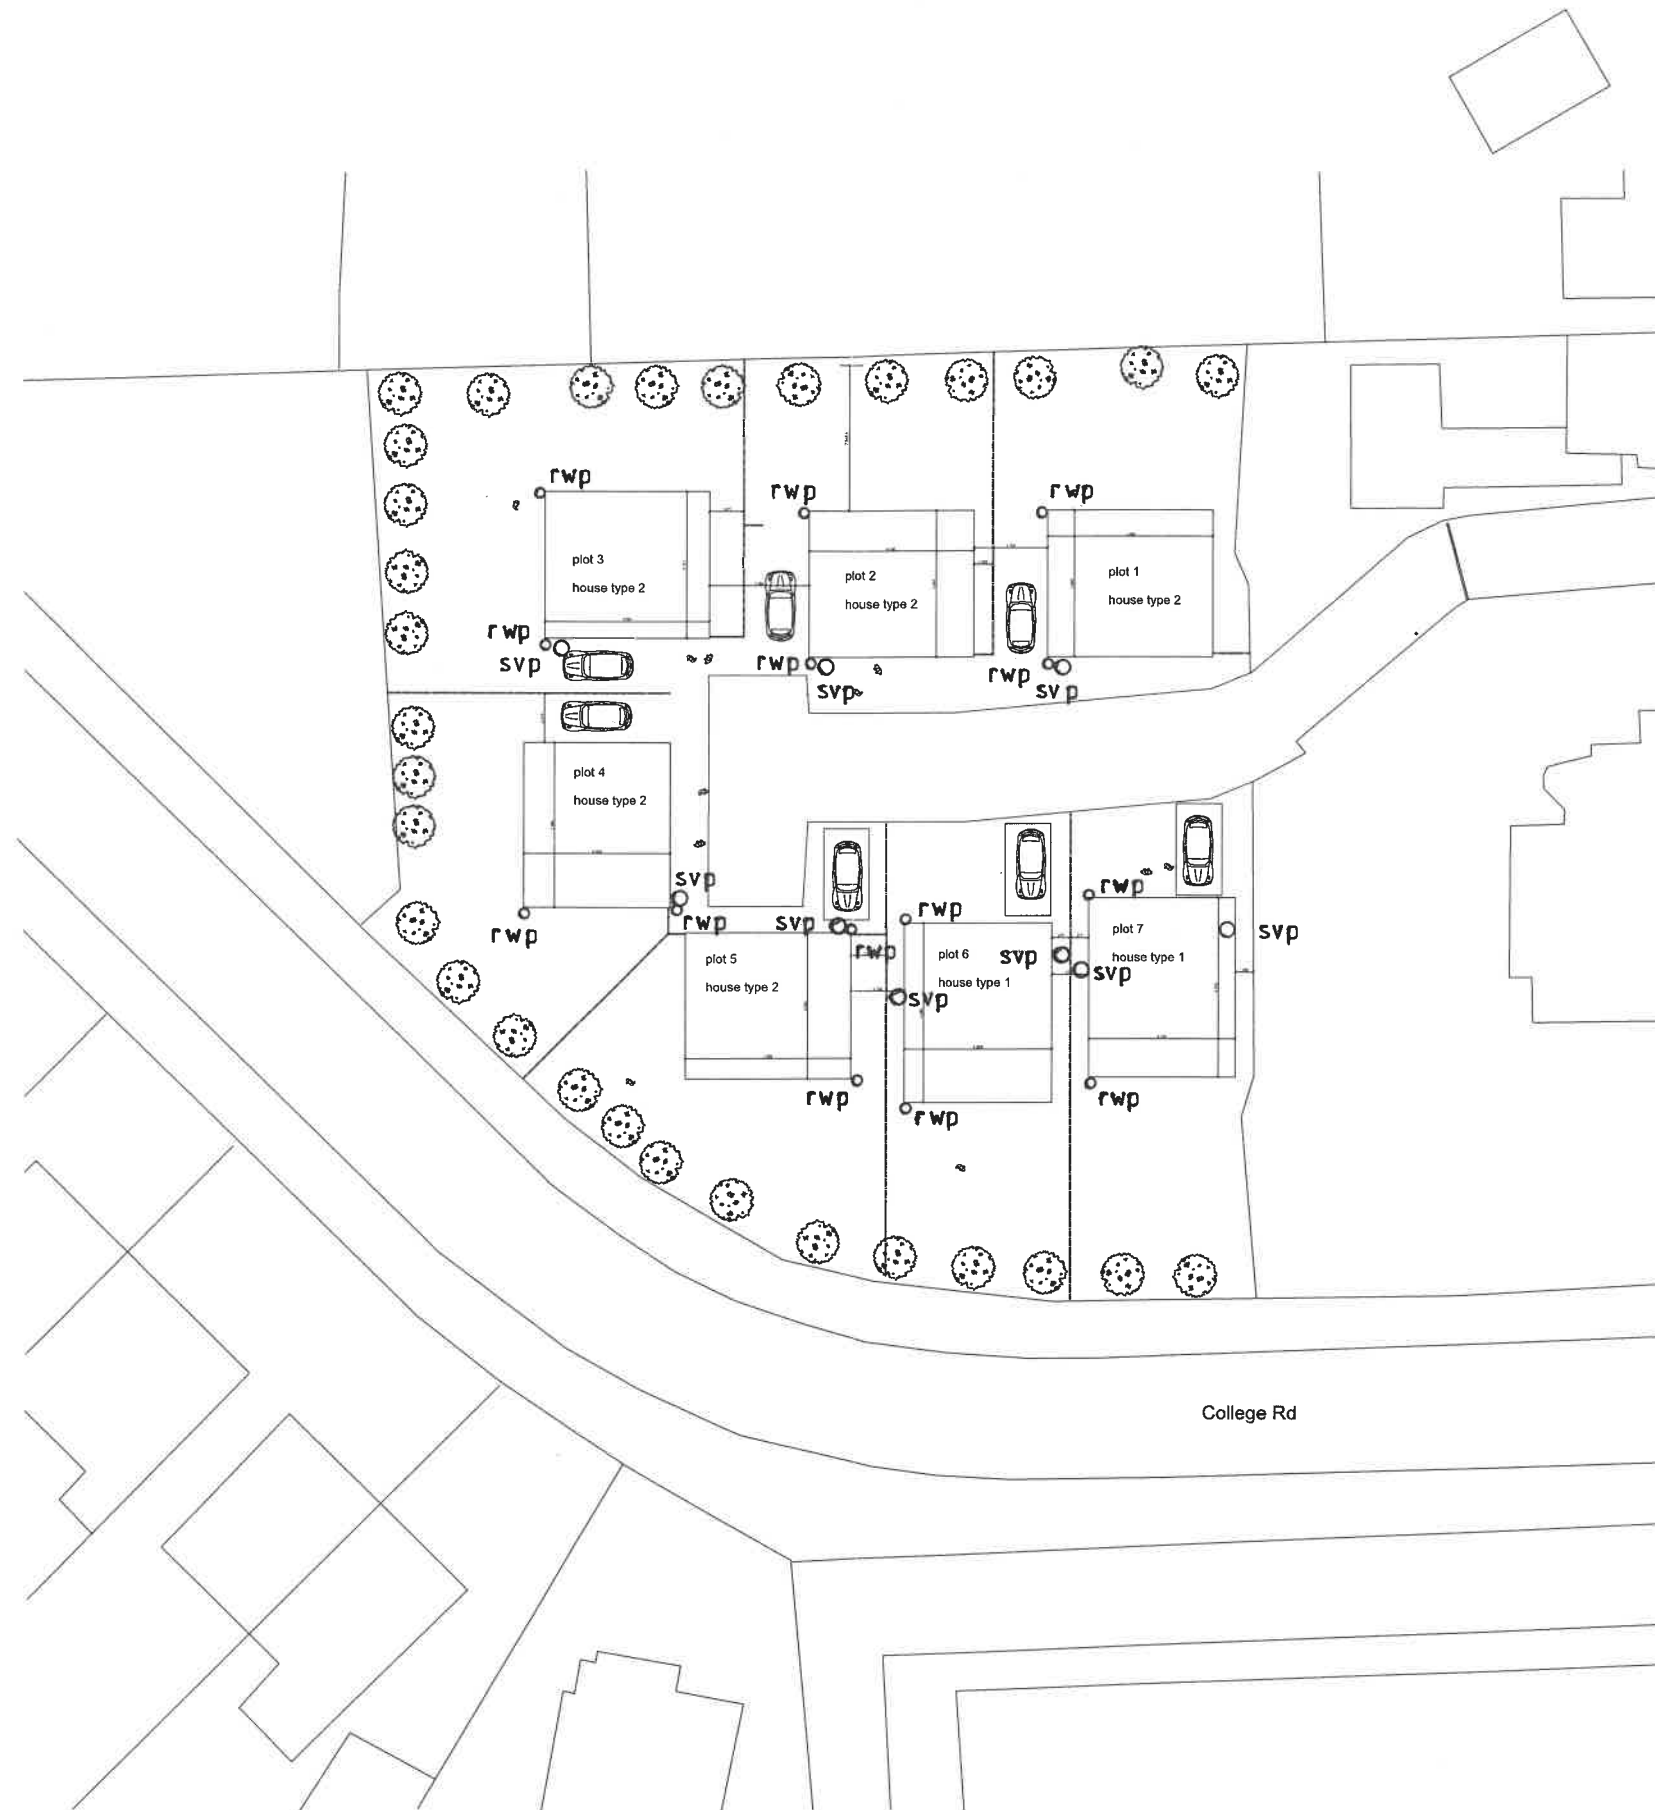

TRIDENT
info@tridenthomes.co.uk

scale 1:500
date June 22

drawn by DTH
approved

Site:
60a Wood Road, Walley Range, Manchester
Proposed Site Layout

dwg no.
MC/22/01/002ii