


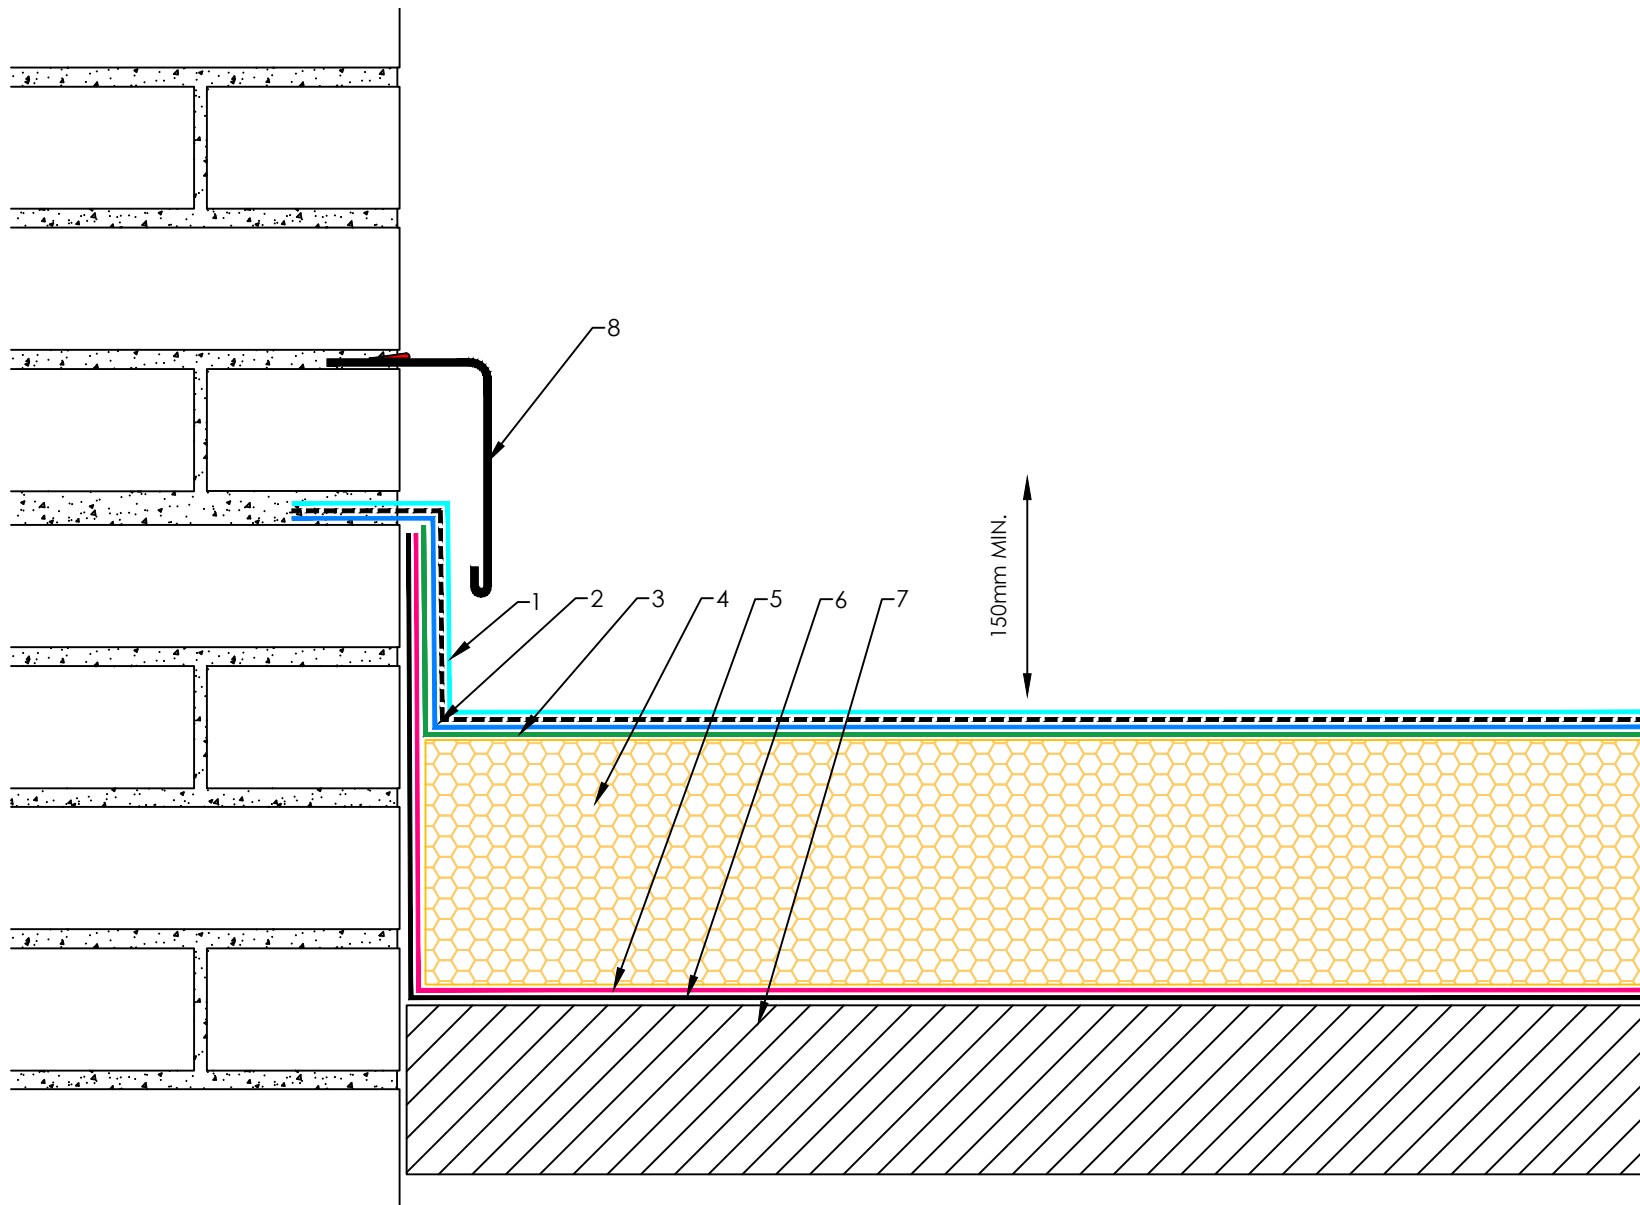

1. WHITE-KNIGHT TOP COAT
2. WHITE-KNIGHT BASE COAT WITH GARMAT REINFORCEMENT
3. CARRIER LAYER
4. INSULATION
5. VAPOUR CONTROL LAYER
6. PRIMER
7. EXISTING ROOF STRUCTURE
8. COUNTER FLASHING SEALED WITH TS-2136

C		-	-
B		-	-
A		-	-
REV:	DESCRIPTION:	BY:	DATE:

AMENDMENTS:

SITE:

-

WK-007

DRAWING NO.

-

PROJECT NO.

26/05/22

DATE.



The Garland Company UK Limited

Second Way, Avonmouth, Bristol, BS11 8DF

Tel: 01174 401050 Fax: 01174 401057

www.garlandukltd.co.uk

TITLE:

WHITE-KNIGHT UPSTAND DETAIL

NTS

SCALE AT A4.

MD

DRAWN.

-

CHECKED.

-

REVISION.

NOTE: THIS DRAWING IS FOR GUIDANCE AND REFERENCE ONLY.
TO BE USED IN CONJUNCTION WITH SPECIFICATION.