LOCATION PLAN

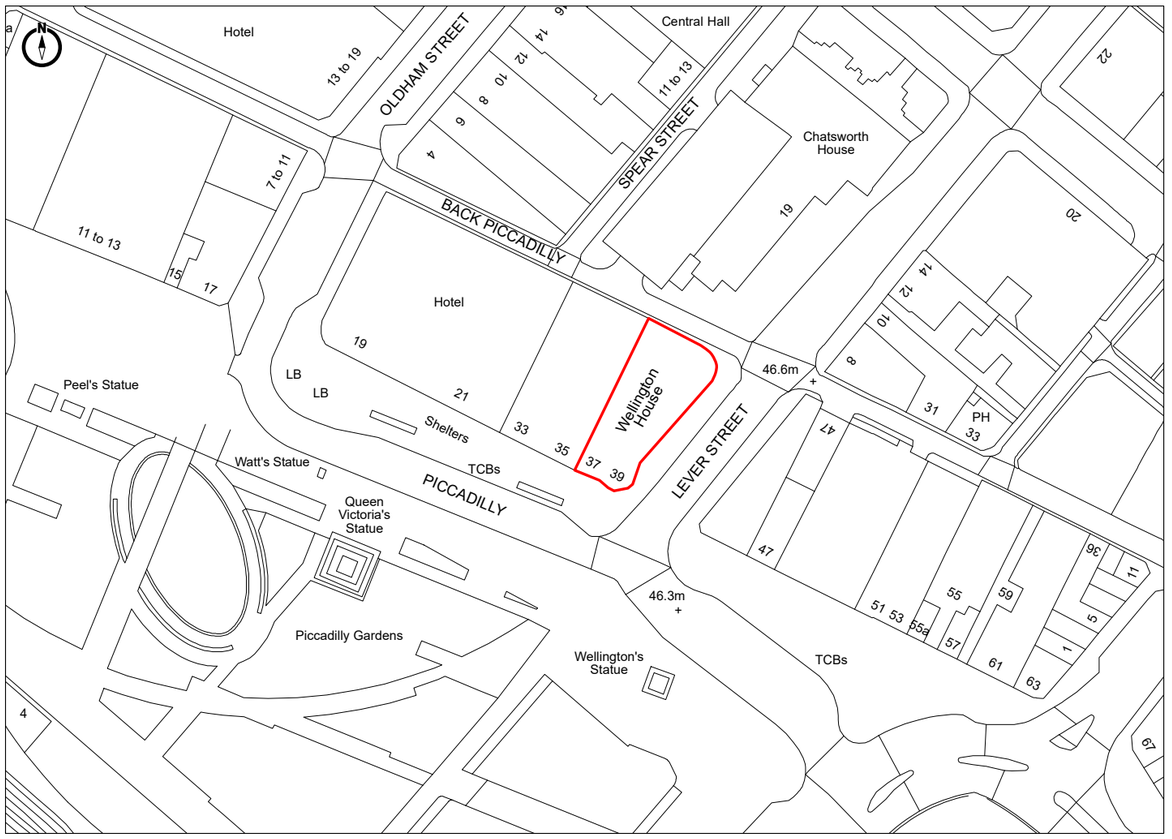

Site Location

Site:	Title:	Date:	Dwg. No:	Rev:	Scale: 1:1250@A3
Wellington House, 39 Piccadilly, Manchester M1 1LQ	Location Plan	03/03/2022	PY4230/001		0m 20m 40m 60m 80m