


GENERAL NOTE:
ALL CORNICING AND SKIRTINGS ARE TO BE REPAIRED
WITH SECTIONS TO MATCH EXISTING WHERE
REQUIRED DUE TO DOWNTAKINGS

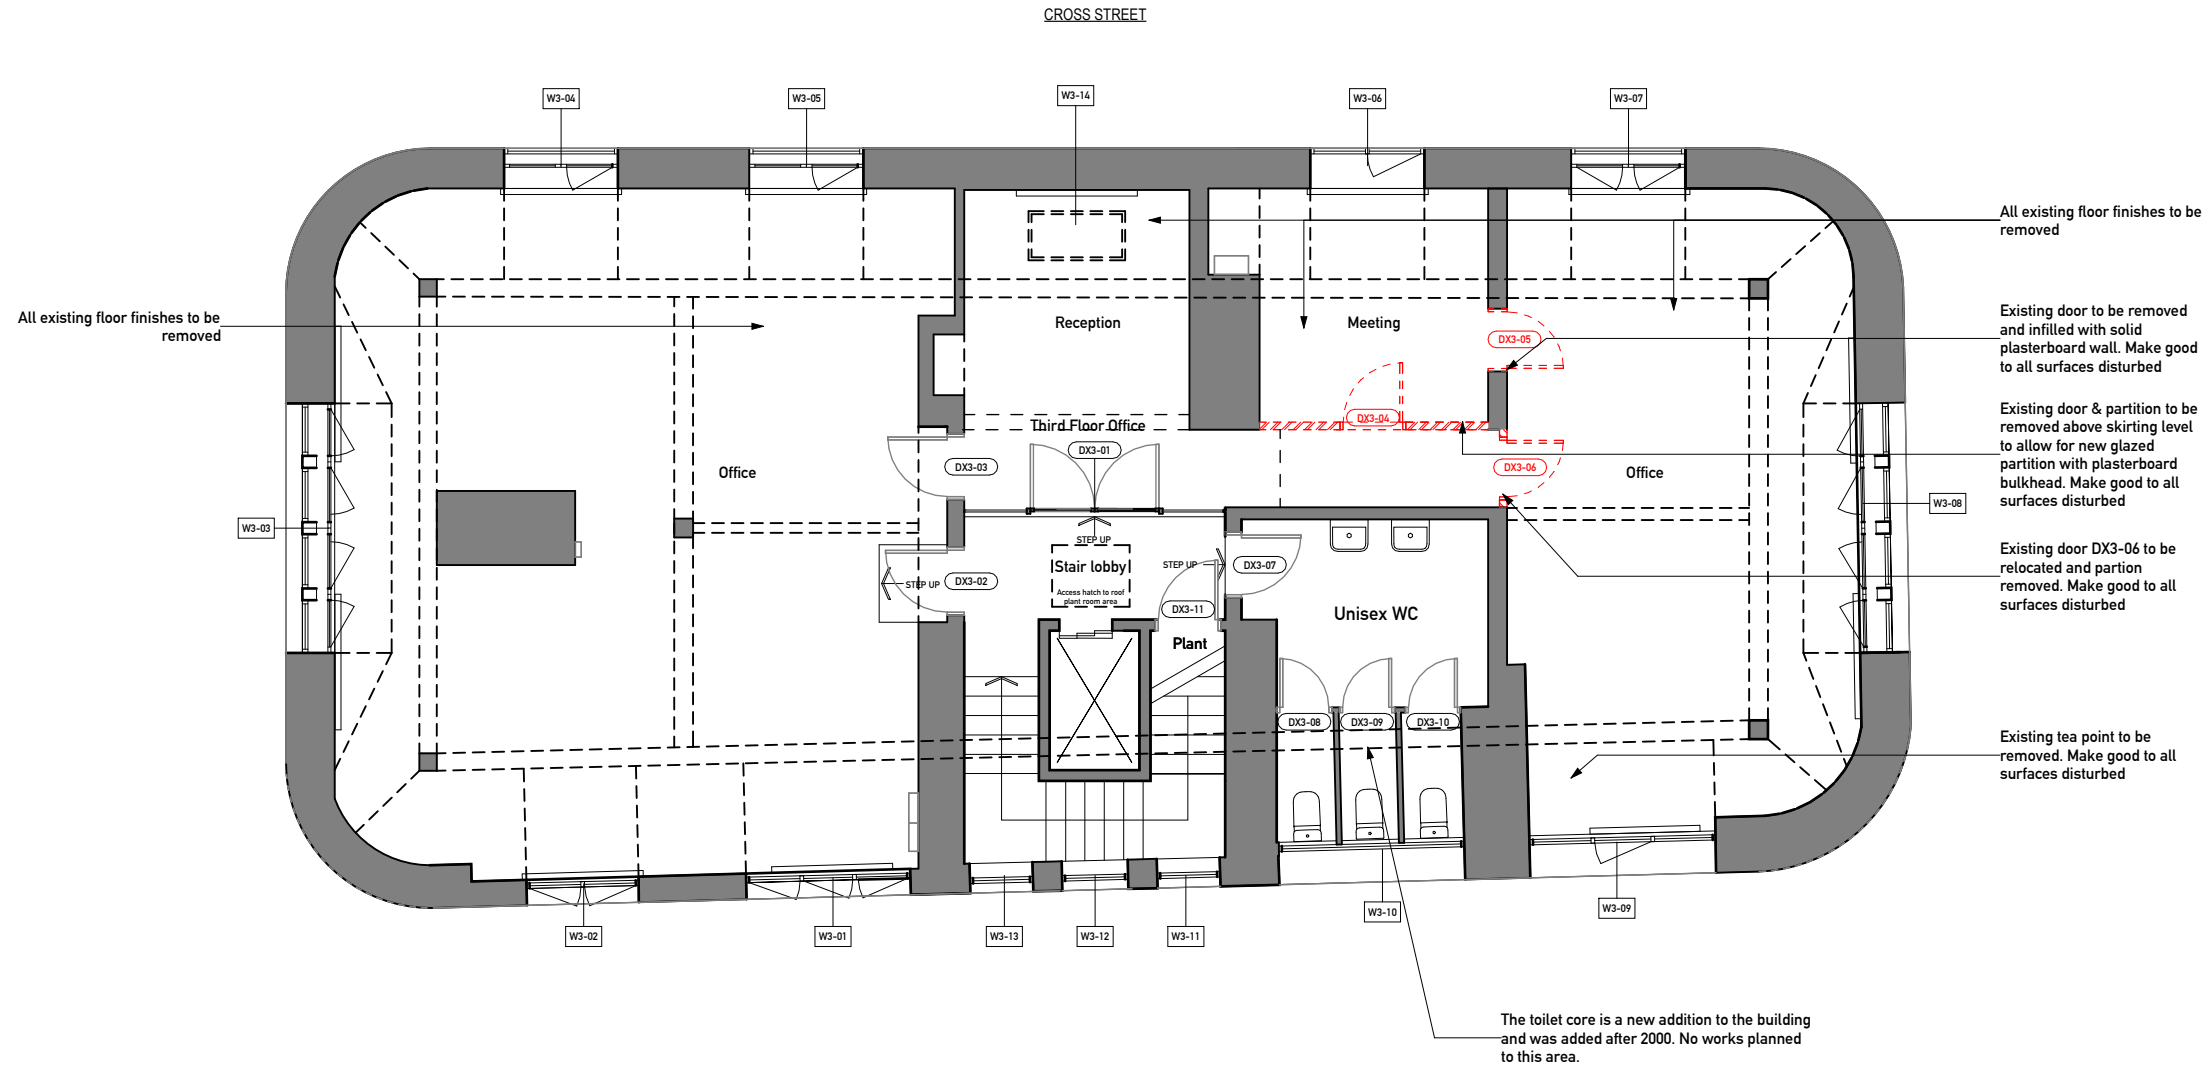

REVISION NOTE:
REV P2
- ALL DOOR NUMBERING UPDATED TO
DIFFERENTIATE BETWEEN EXISTING & NEW
DOORS.
- MEETING RM WALL UPDATED

REVISION	DATE	DESCRIPTION
P1	15.05.23	First Issue - LBC
P2	07.07.23	Revised to LBC Comments

CLIENT

RE-DEFINED

PROJECT

Eagle House

62-68 Cross Street, Manchester, M2 4JQ

QBRE PROJECT NUMBER

23049

SCALE @ A3

1 : 100

STATUS

PRECONSTRUCTION

DRAWING

Level 3 - Demolition Plan

1 Level 3 Demolition Plan
02-500 1 : 100

